



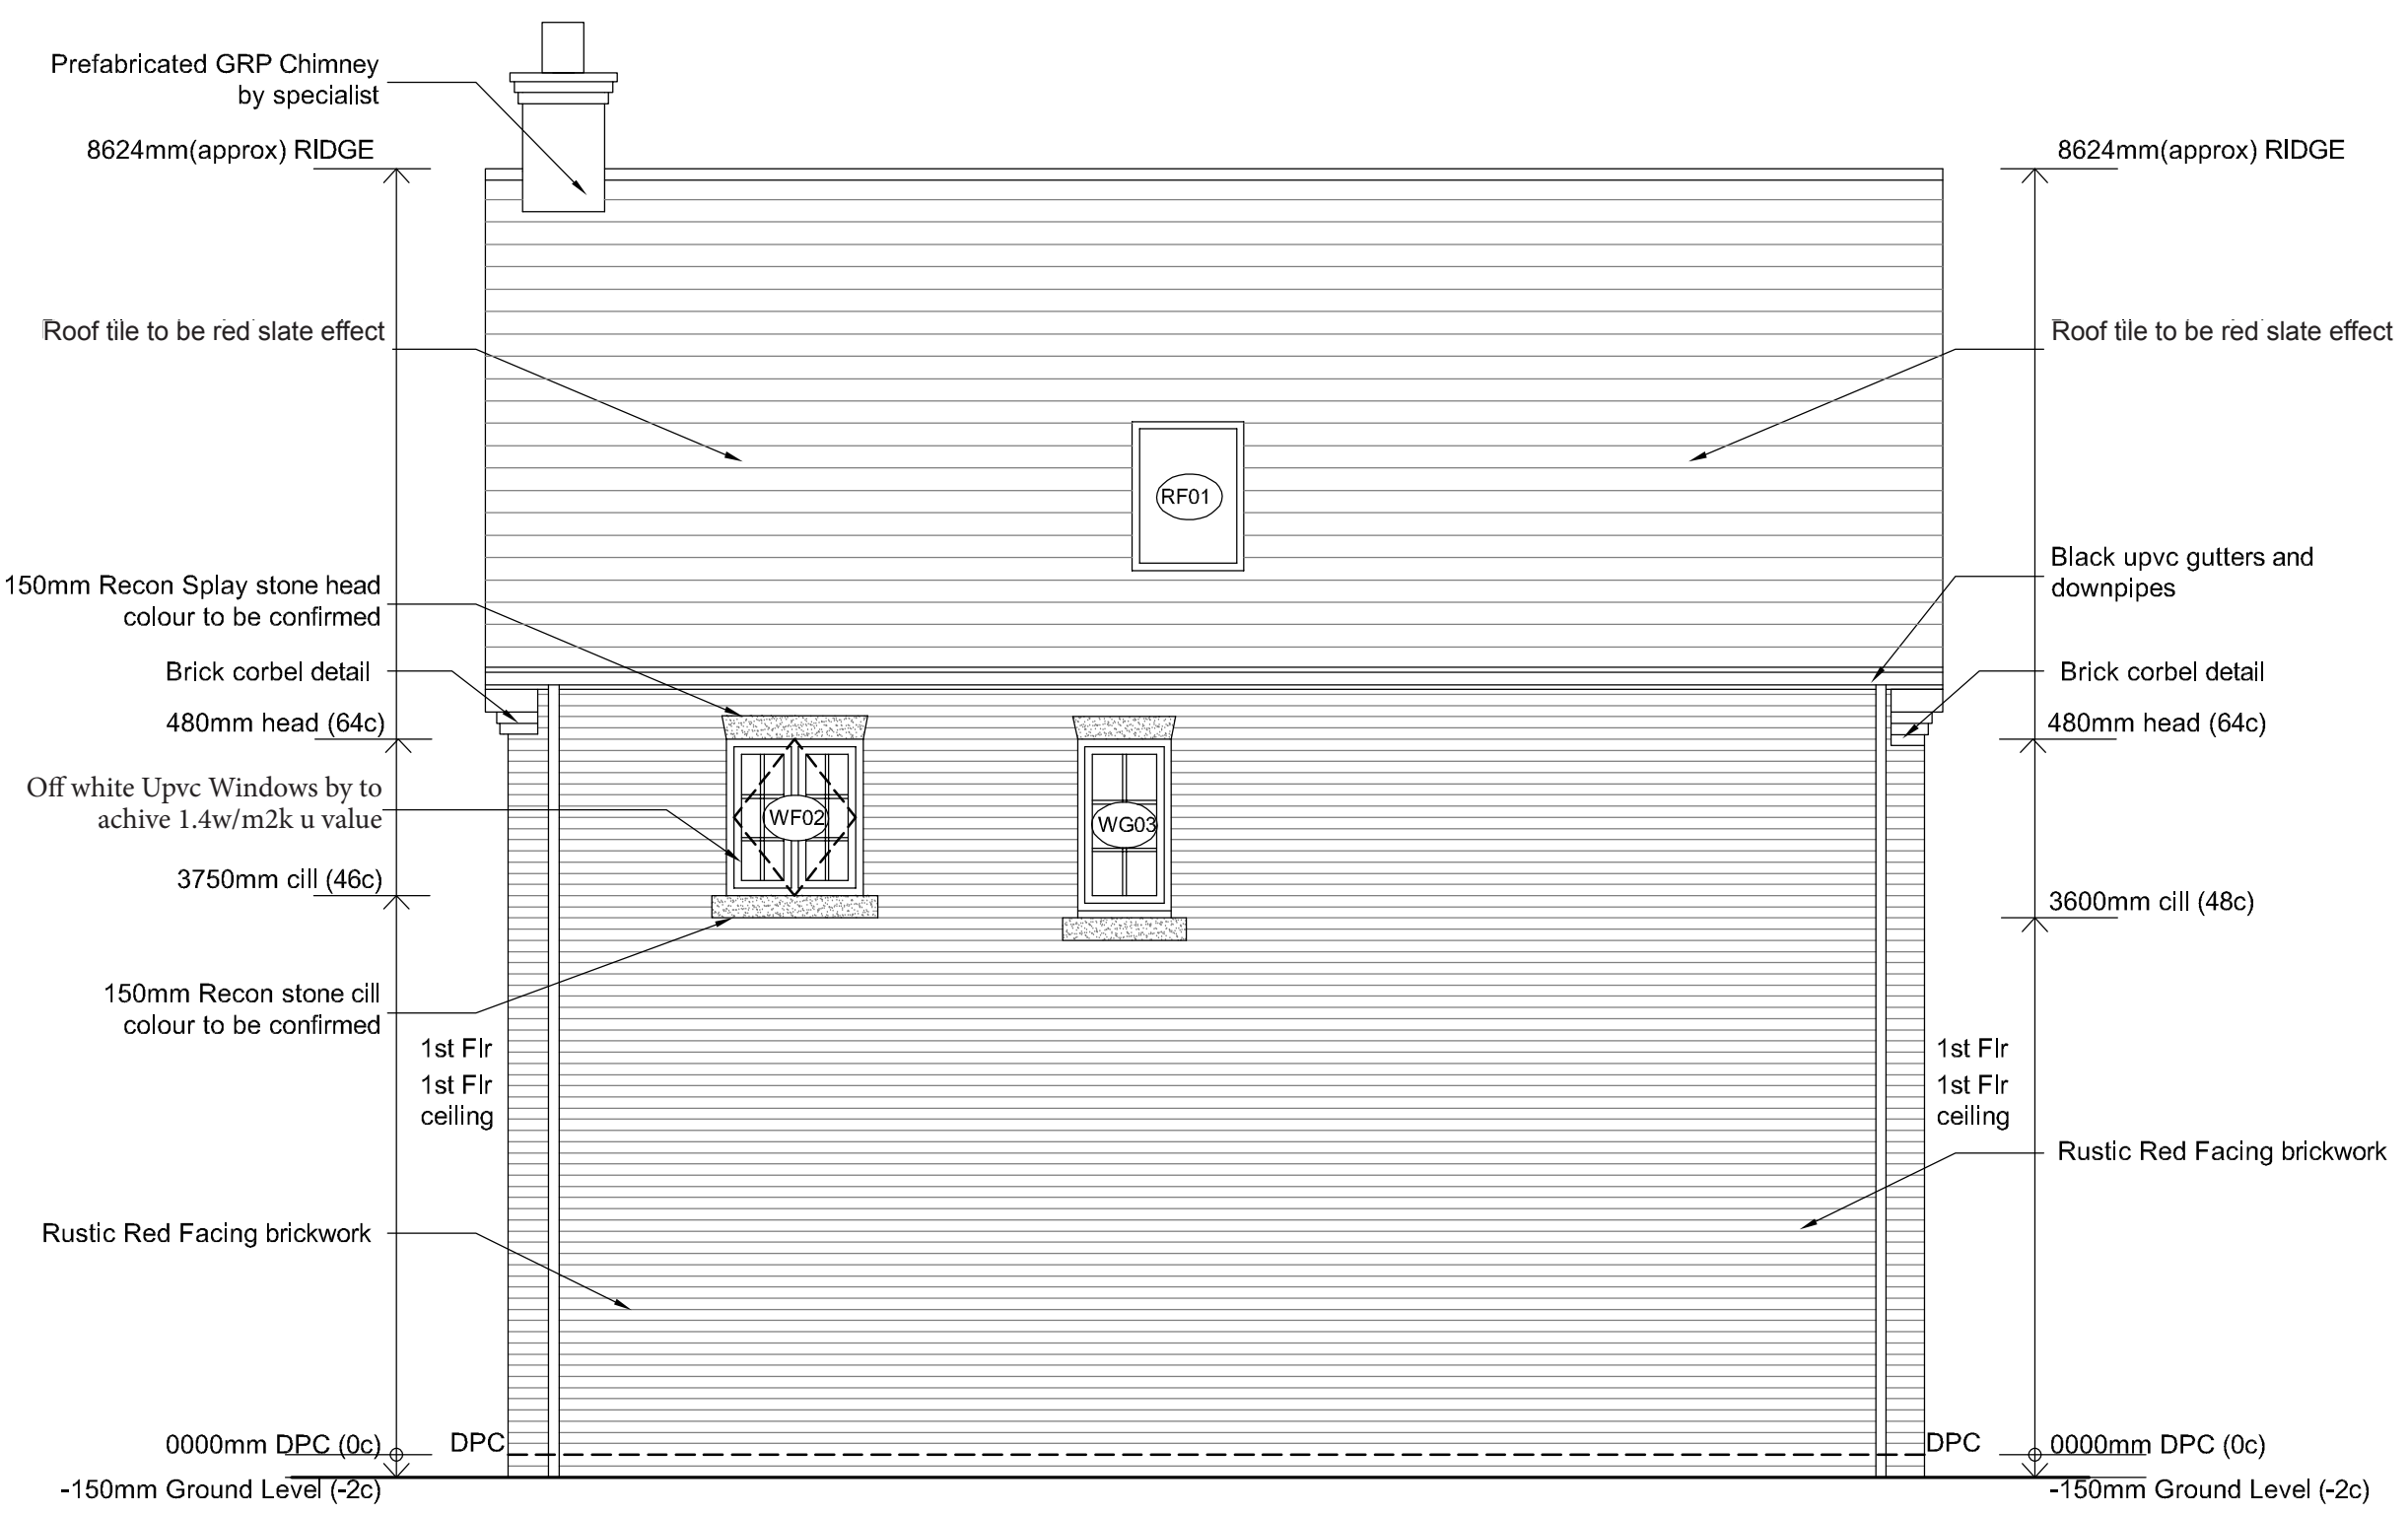


Proposed Front Elevation




Proposed Rear Elevation

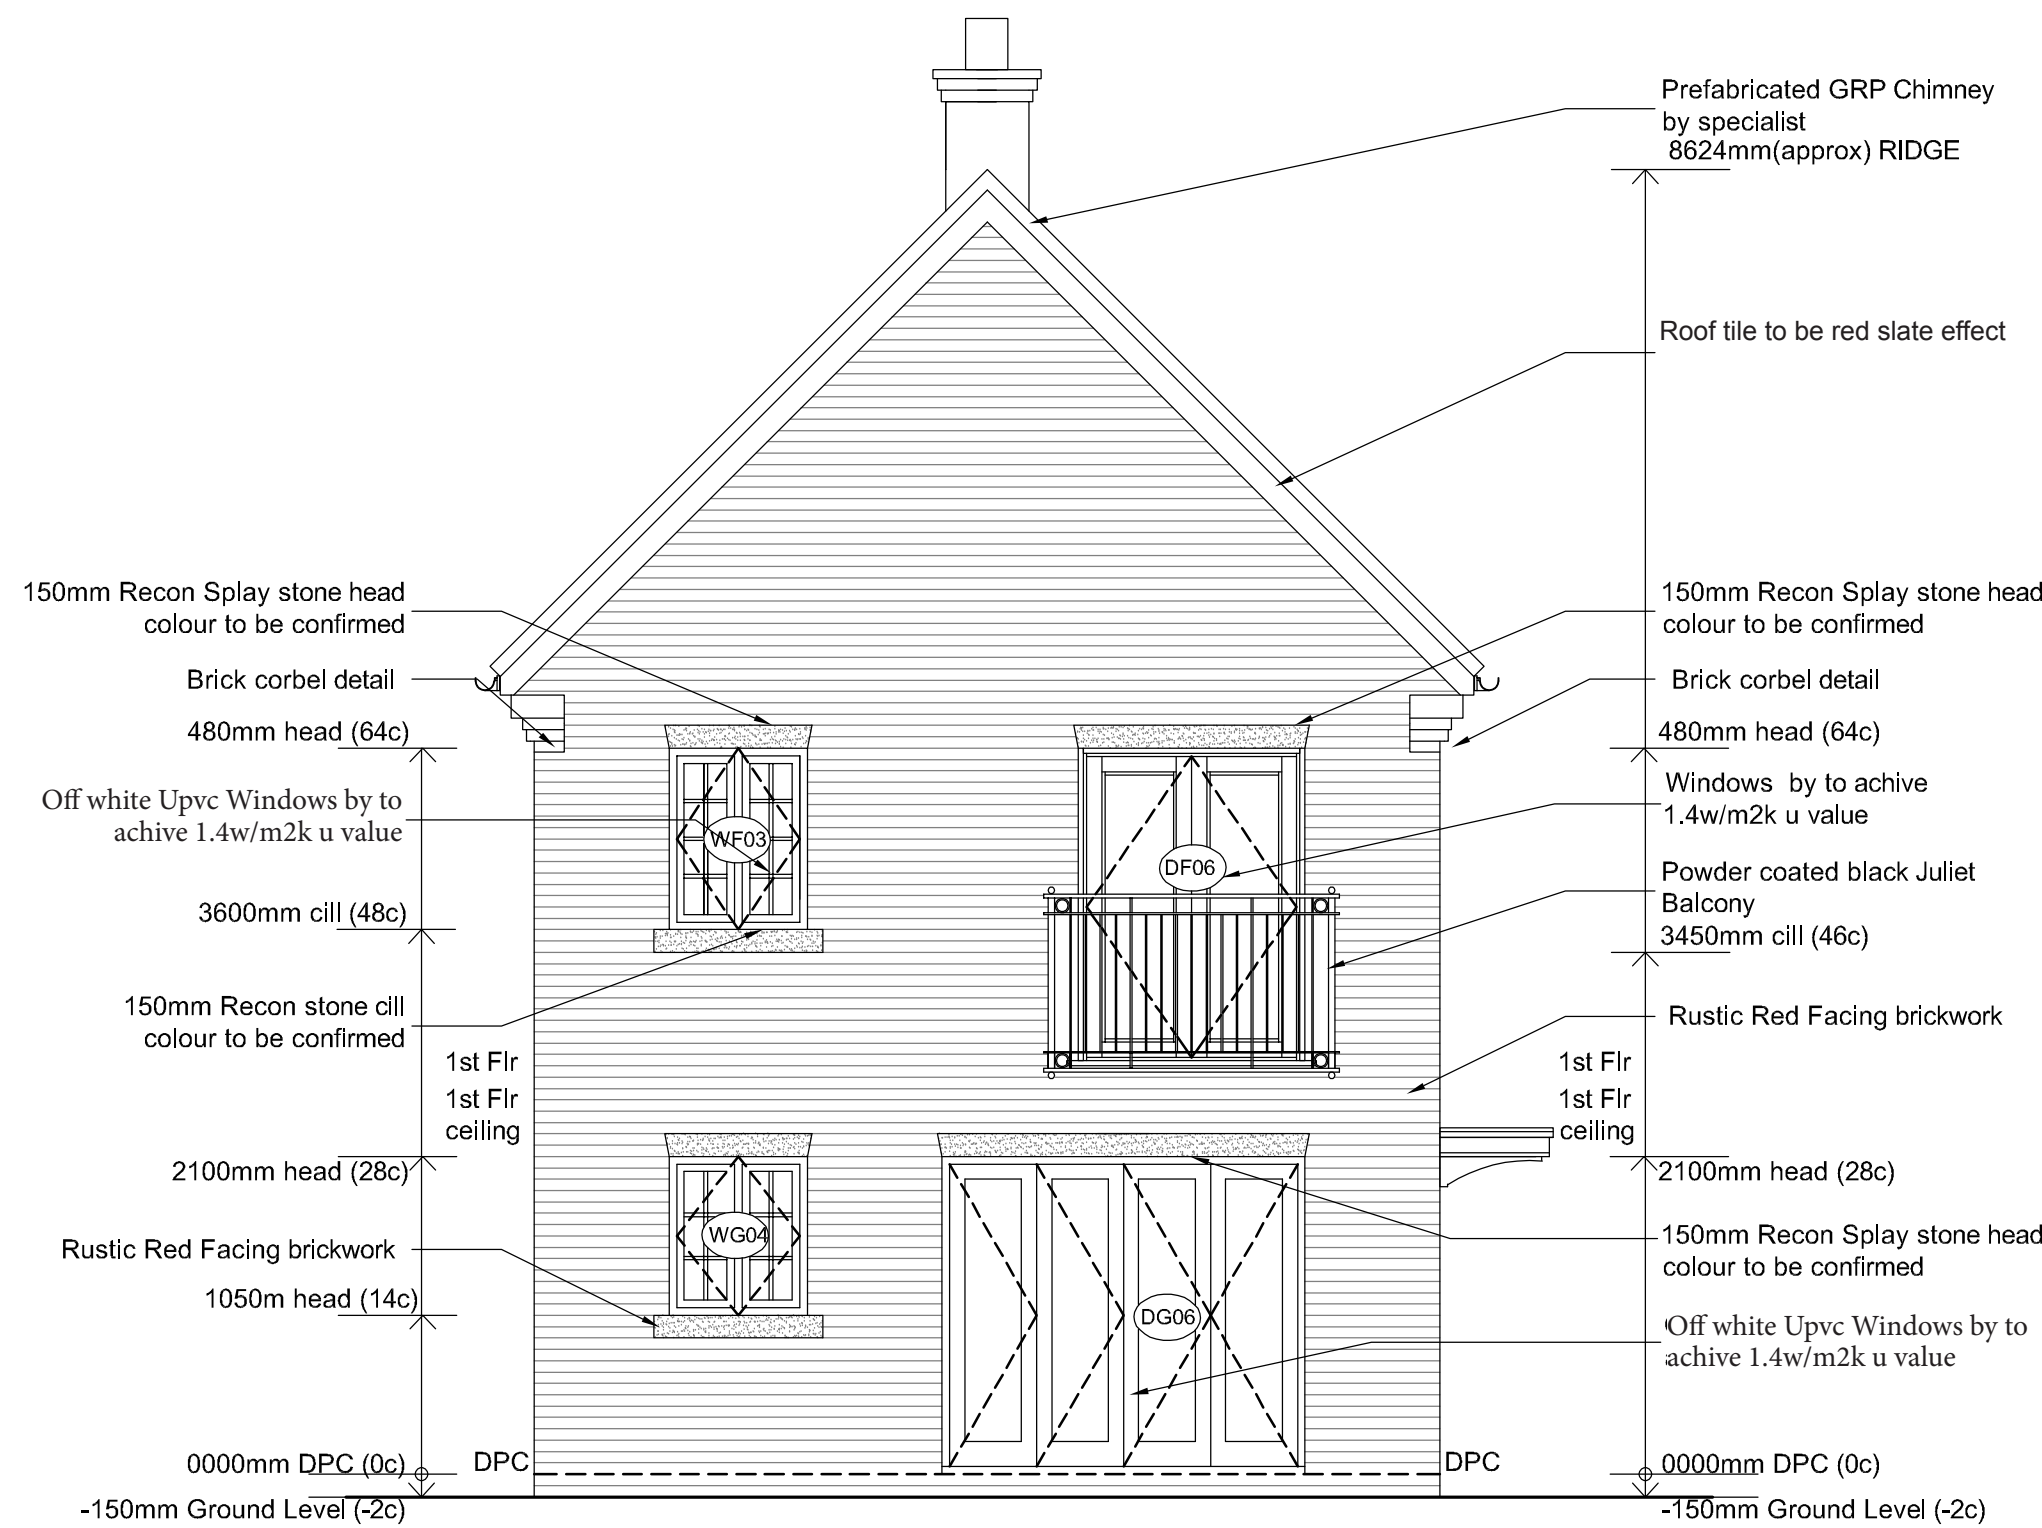

Proposed Side Elevation

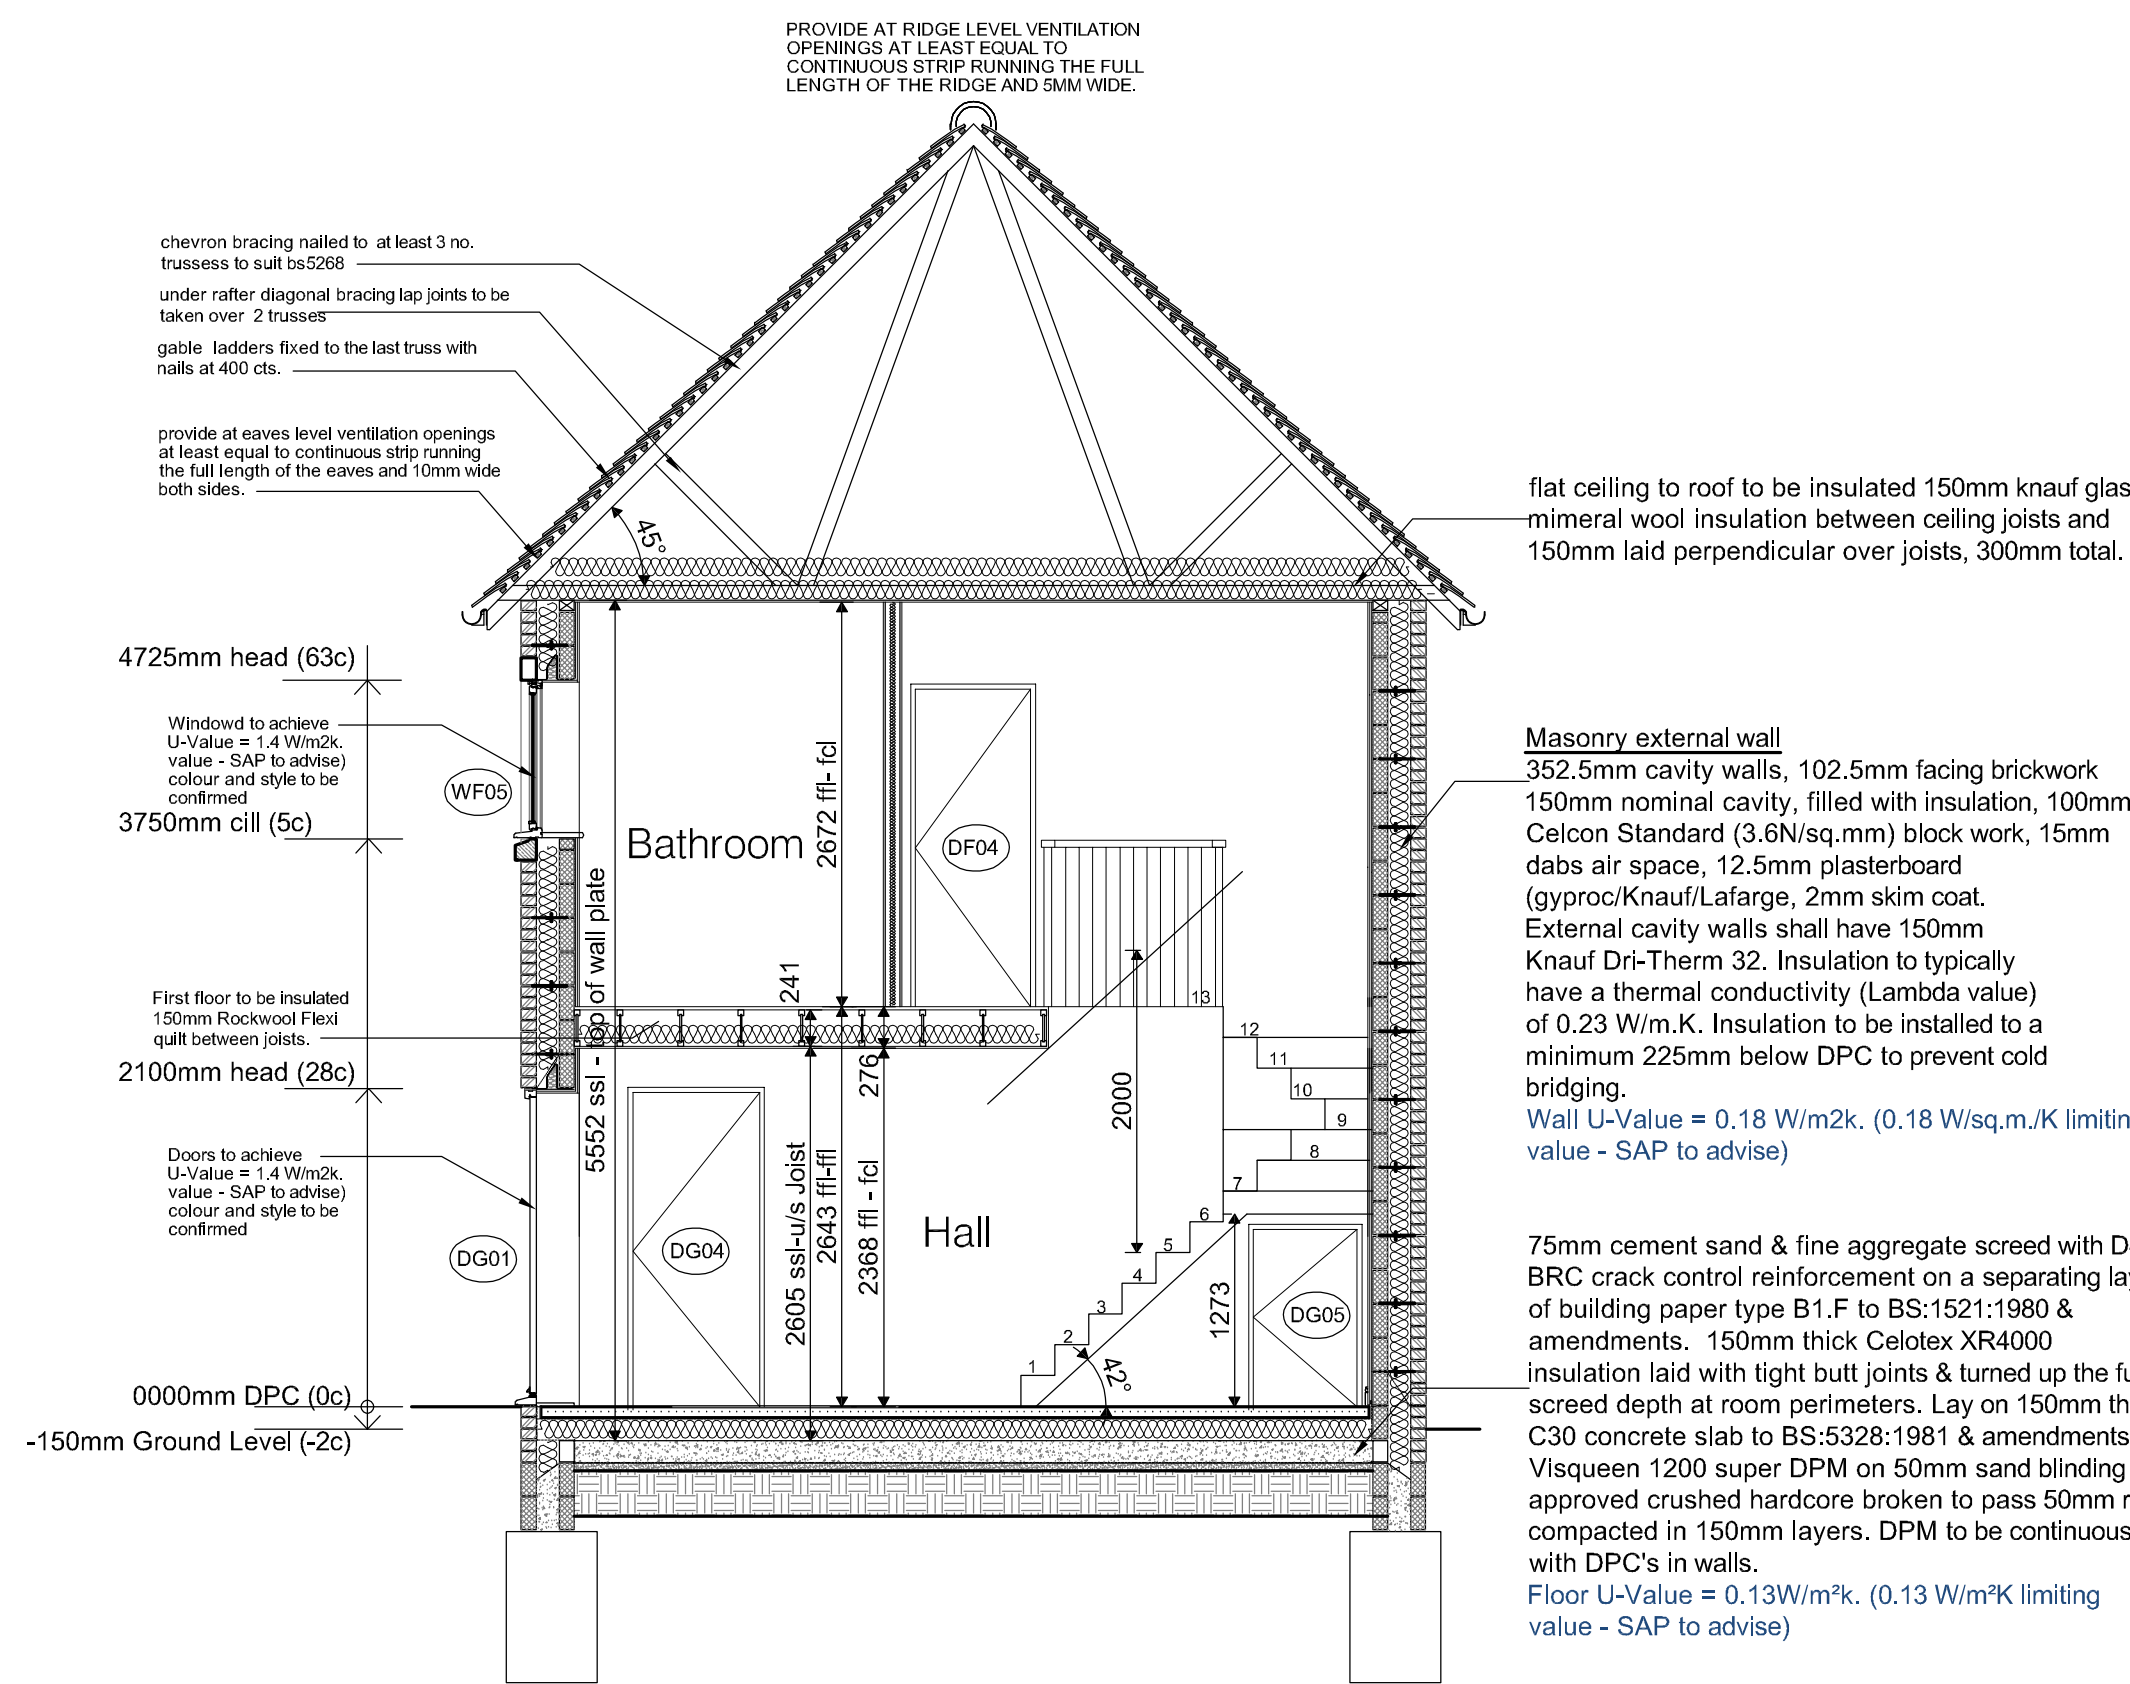

Proposed Section A-A

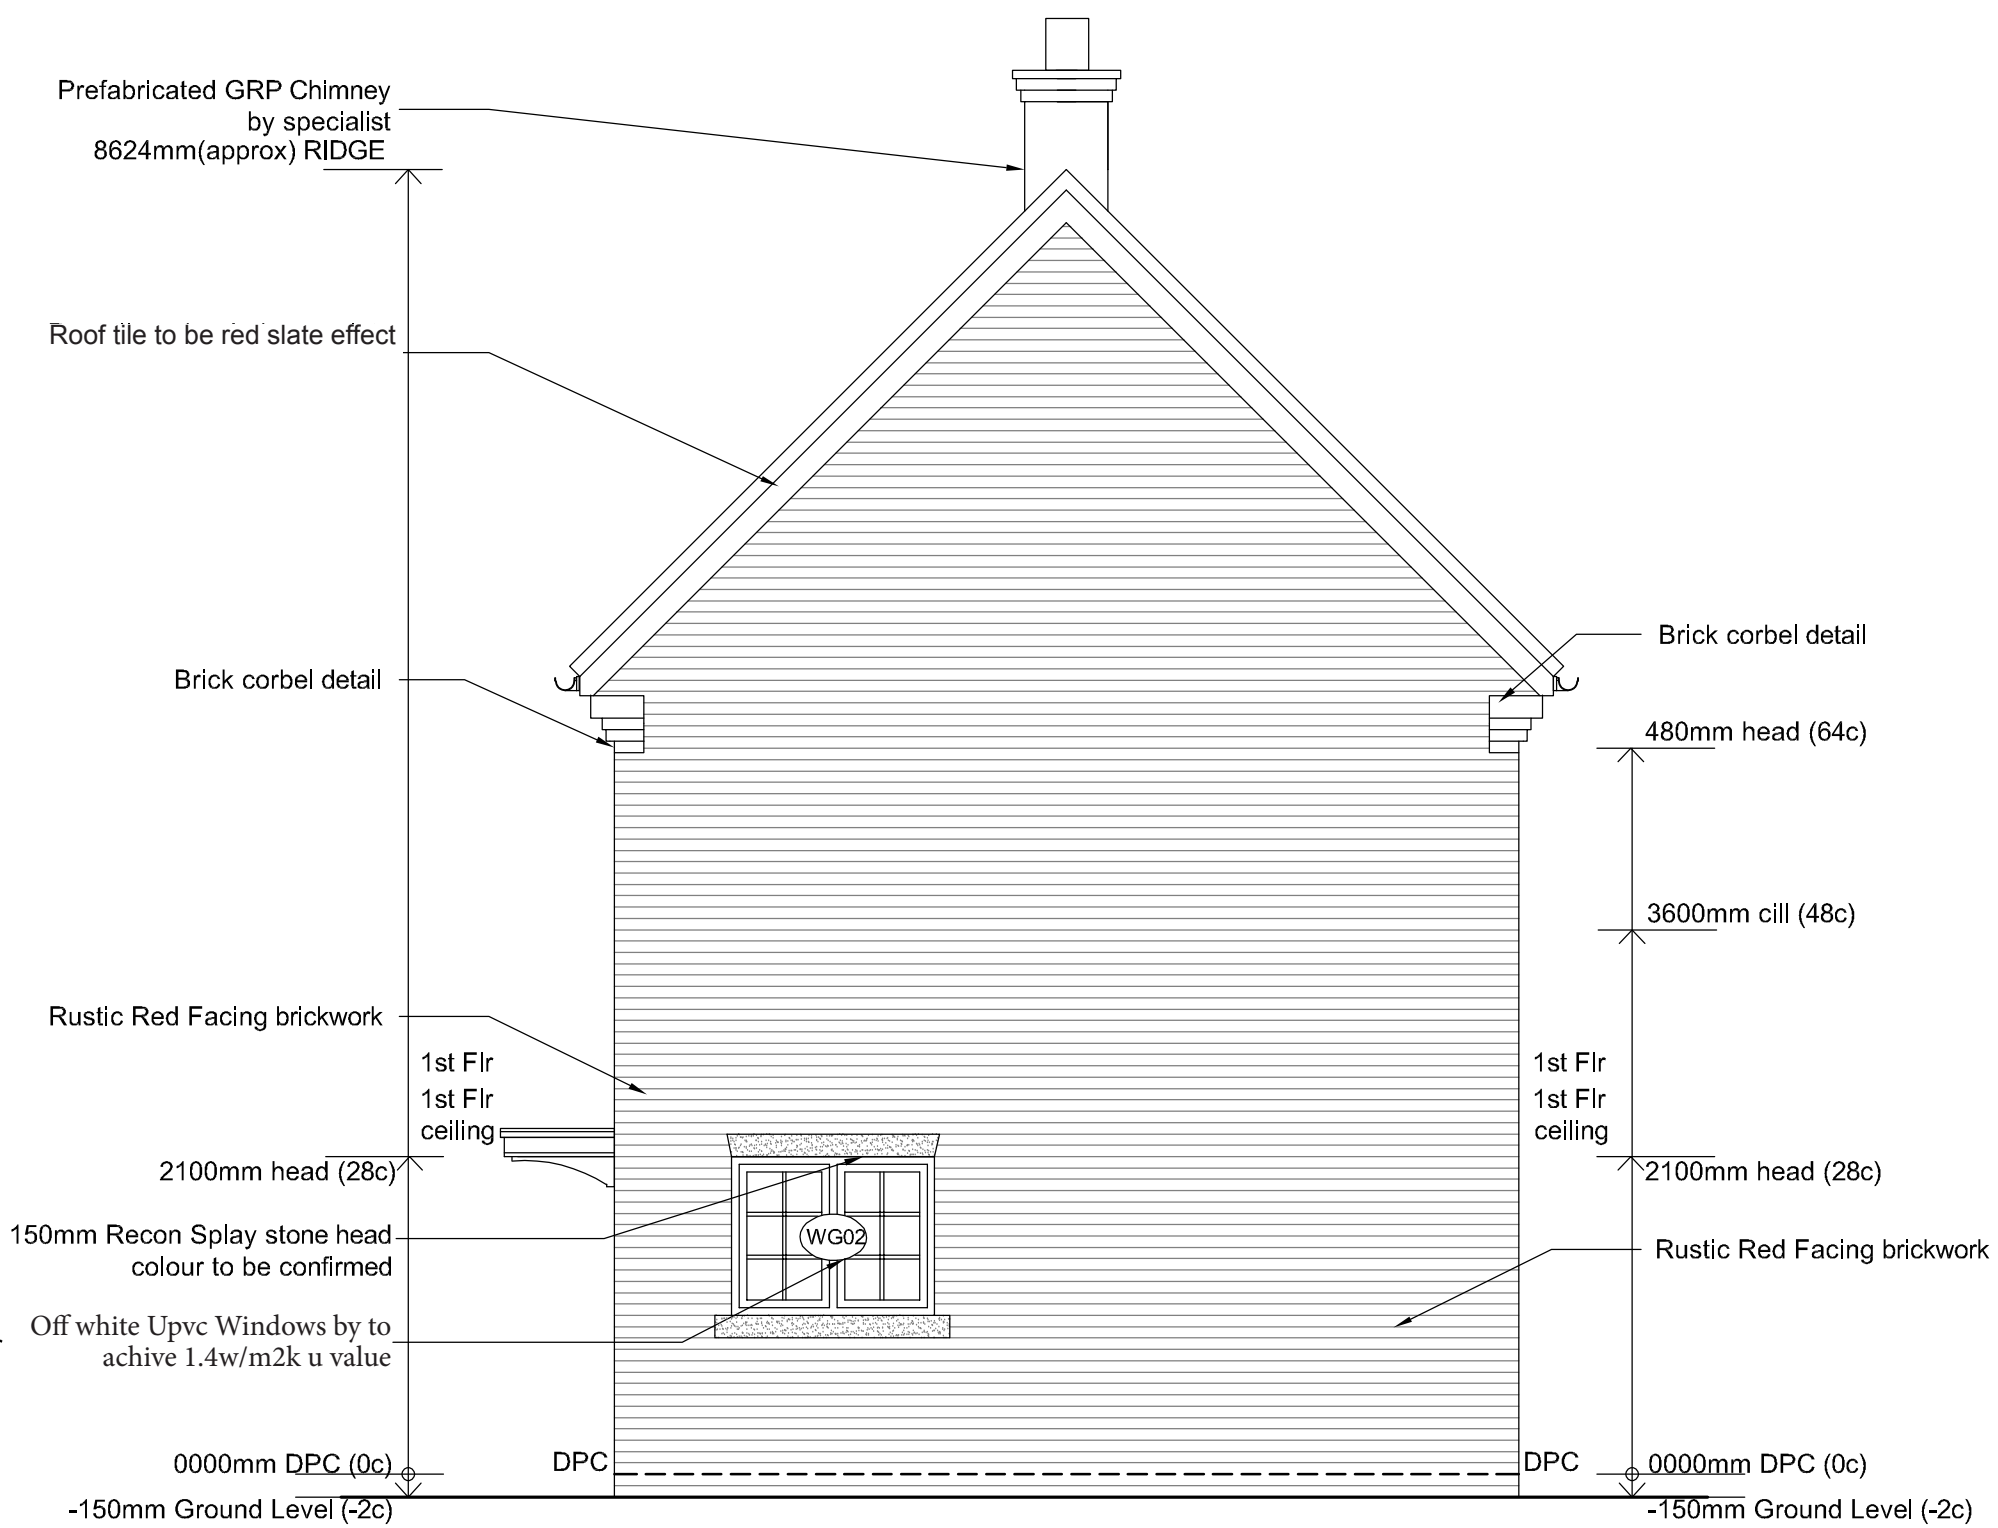

Proposed Side Elevation

Client:		Mr and Mrs Mc Cready		hayward ARCHITECTS LTD					
Project Title:		Proposed Residential Development Land at Sunnydale Road Hinckley				19 Station Road Hinckley Leicestershire LE10 1AW		Tel: 01455 635 665 Fax: 01455 618 971 www.hayward-architects.co.uk	
Drawing Title:		Proposed Elevations and Section A-A							
Scale:		1:50		Sheet:		Job No:		Drawing No:	
Author:		db		Date:		January 2024		A1	
						24/05		11A	
Status:						Preliminary			

THE COPYRIGHT OF THIS DRAWING IS RESERVED BY HAYWARD ARCHITECTS LTD.
NO PART OF THIS DRAWING IS TO BE REPRODUCED OR TRANSMITTED IN ANY FORM OR BY ANY MEANS, ELECTRONIC OR MECHANICAL, WITHOUT PERMISSION IN WRITING FROM HAYWARD ARCHITECTS LTD.
BY THE CARRIER OF THIS DRAWING OR BY ANY OTHER MEANS. ALL RIGHTS ARE RESERVED AND WILL REMAIN THE PROPERTY OF HAYWARD ARCHITECTS LTD.