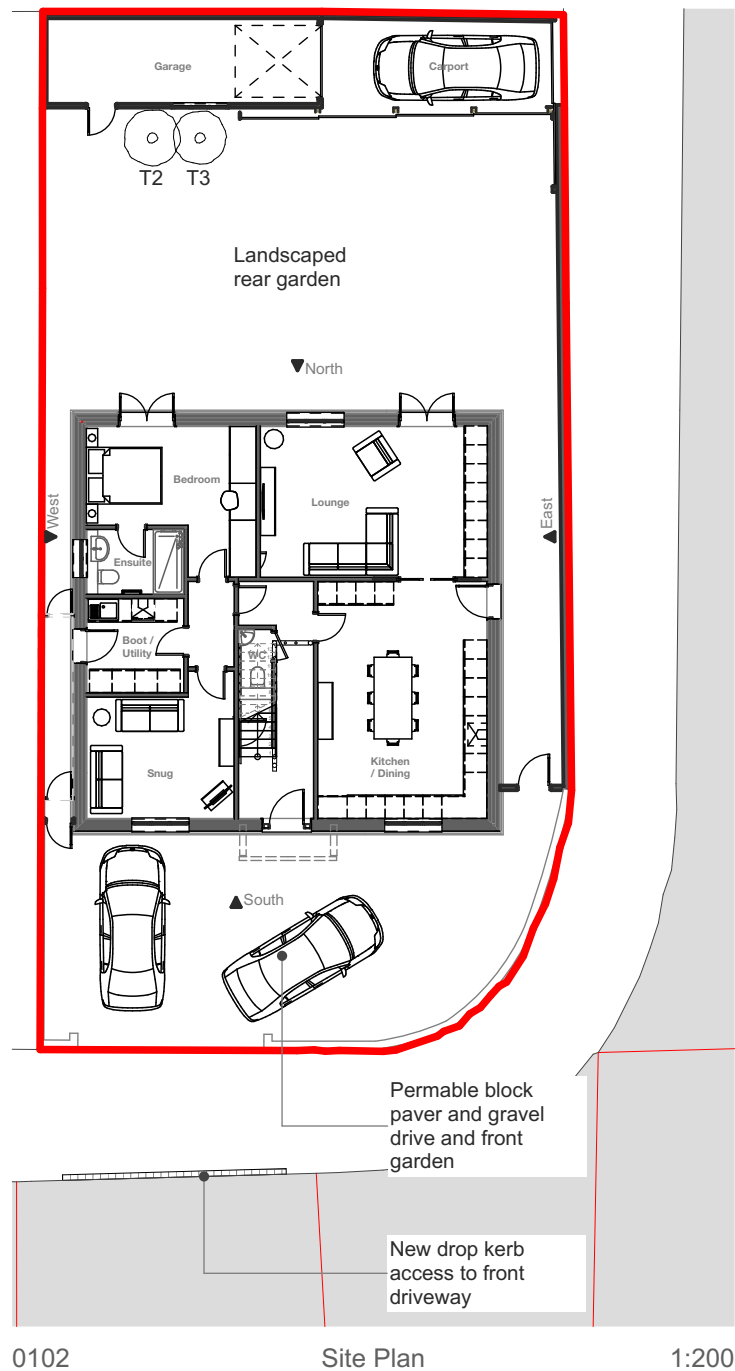
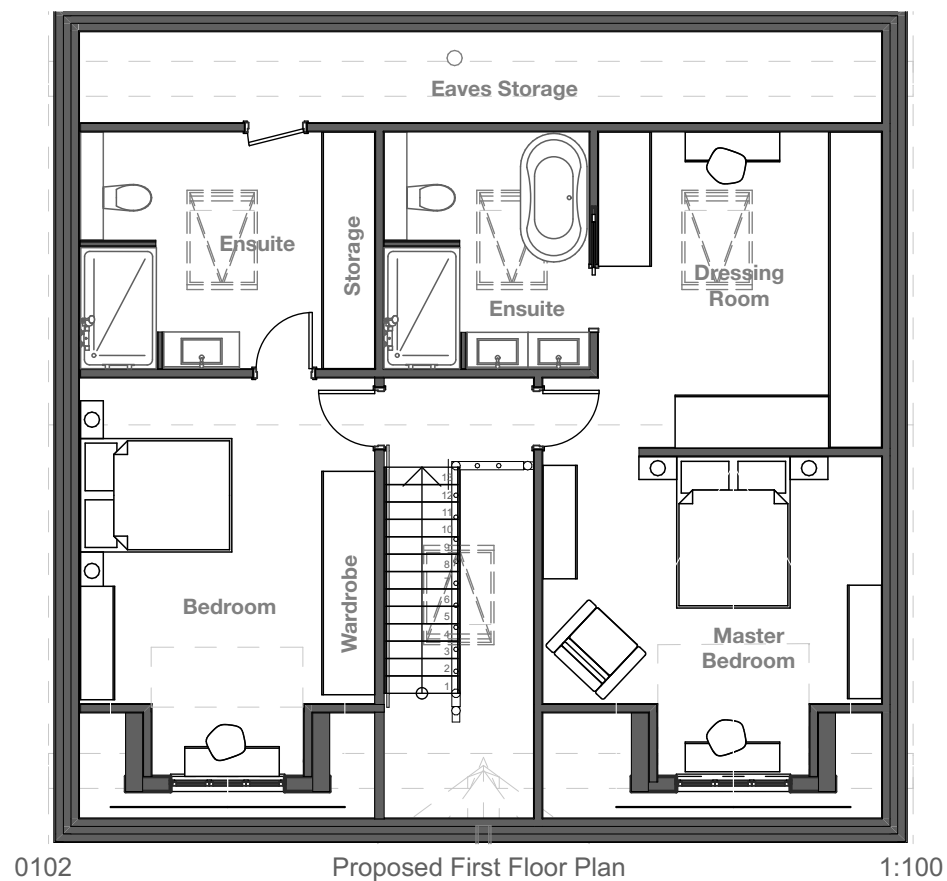
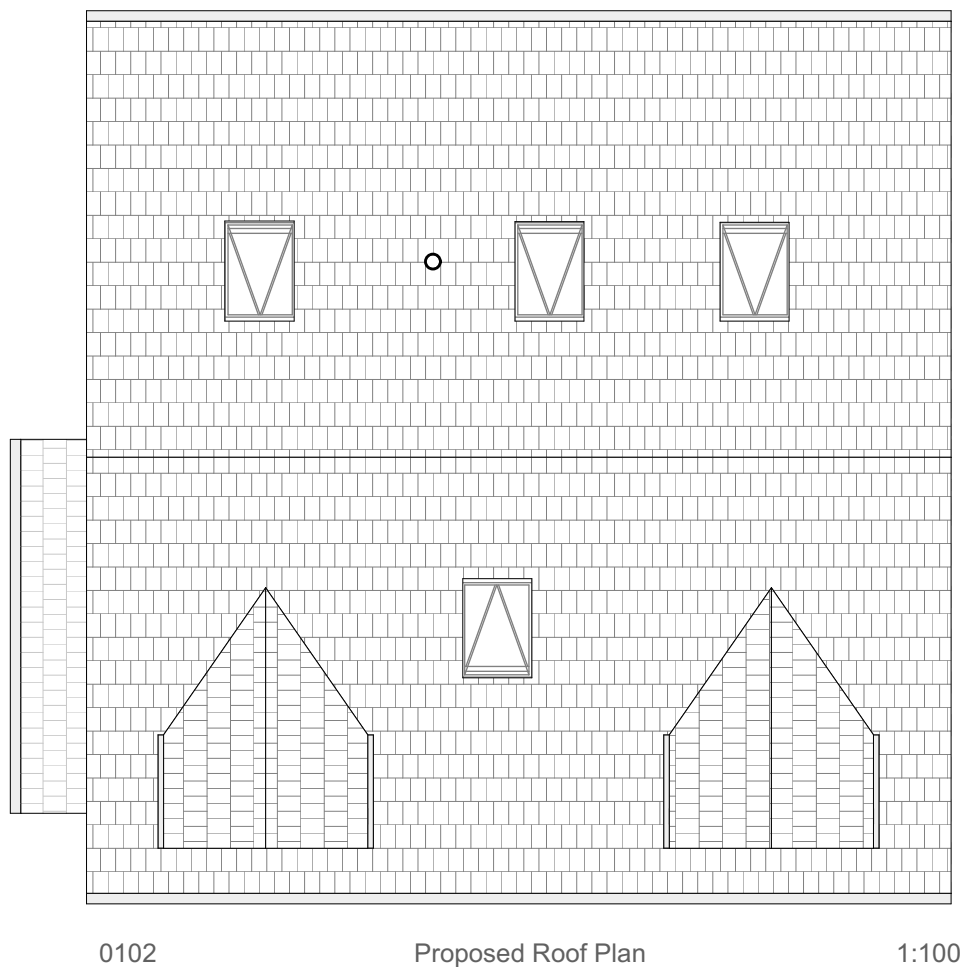
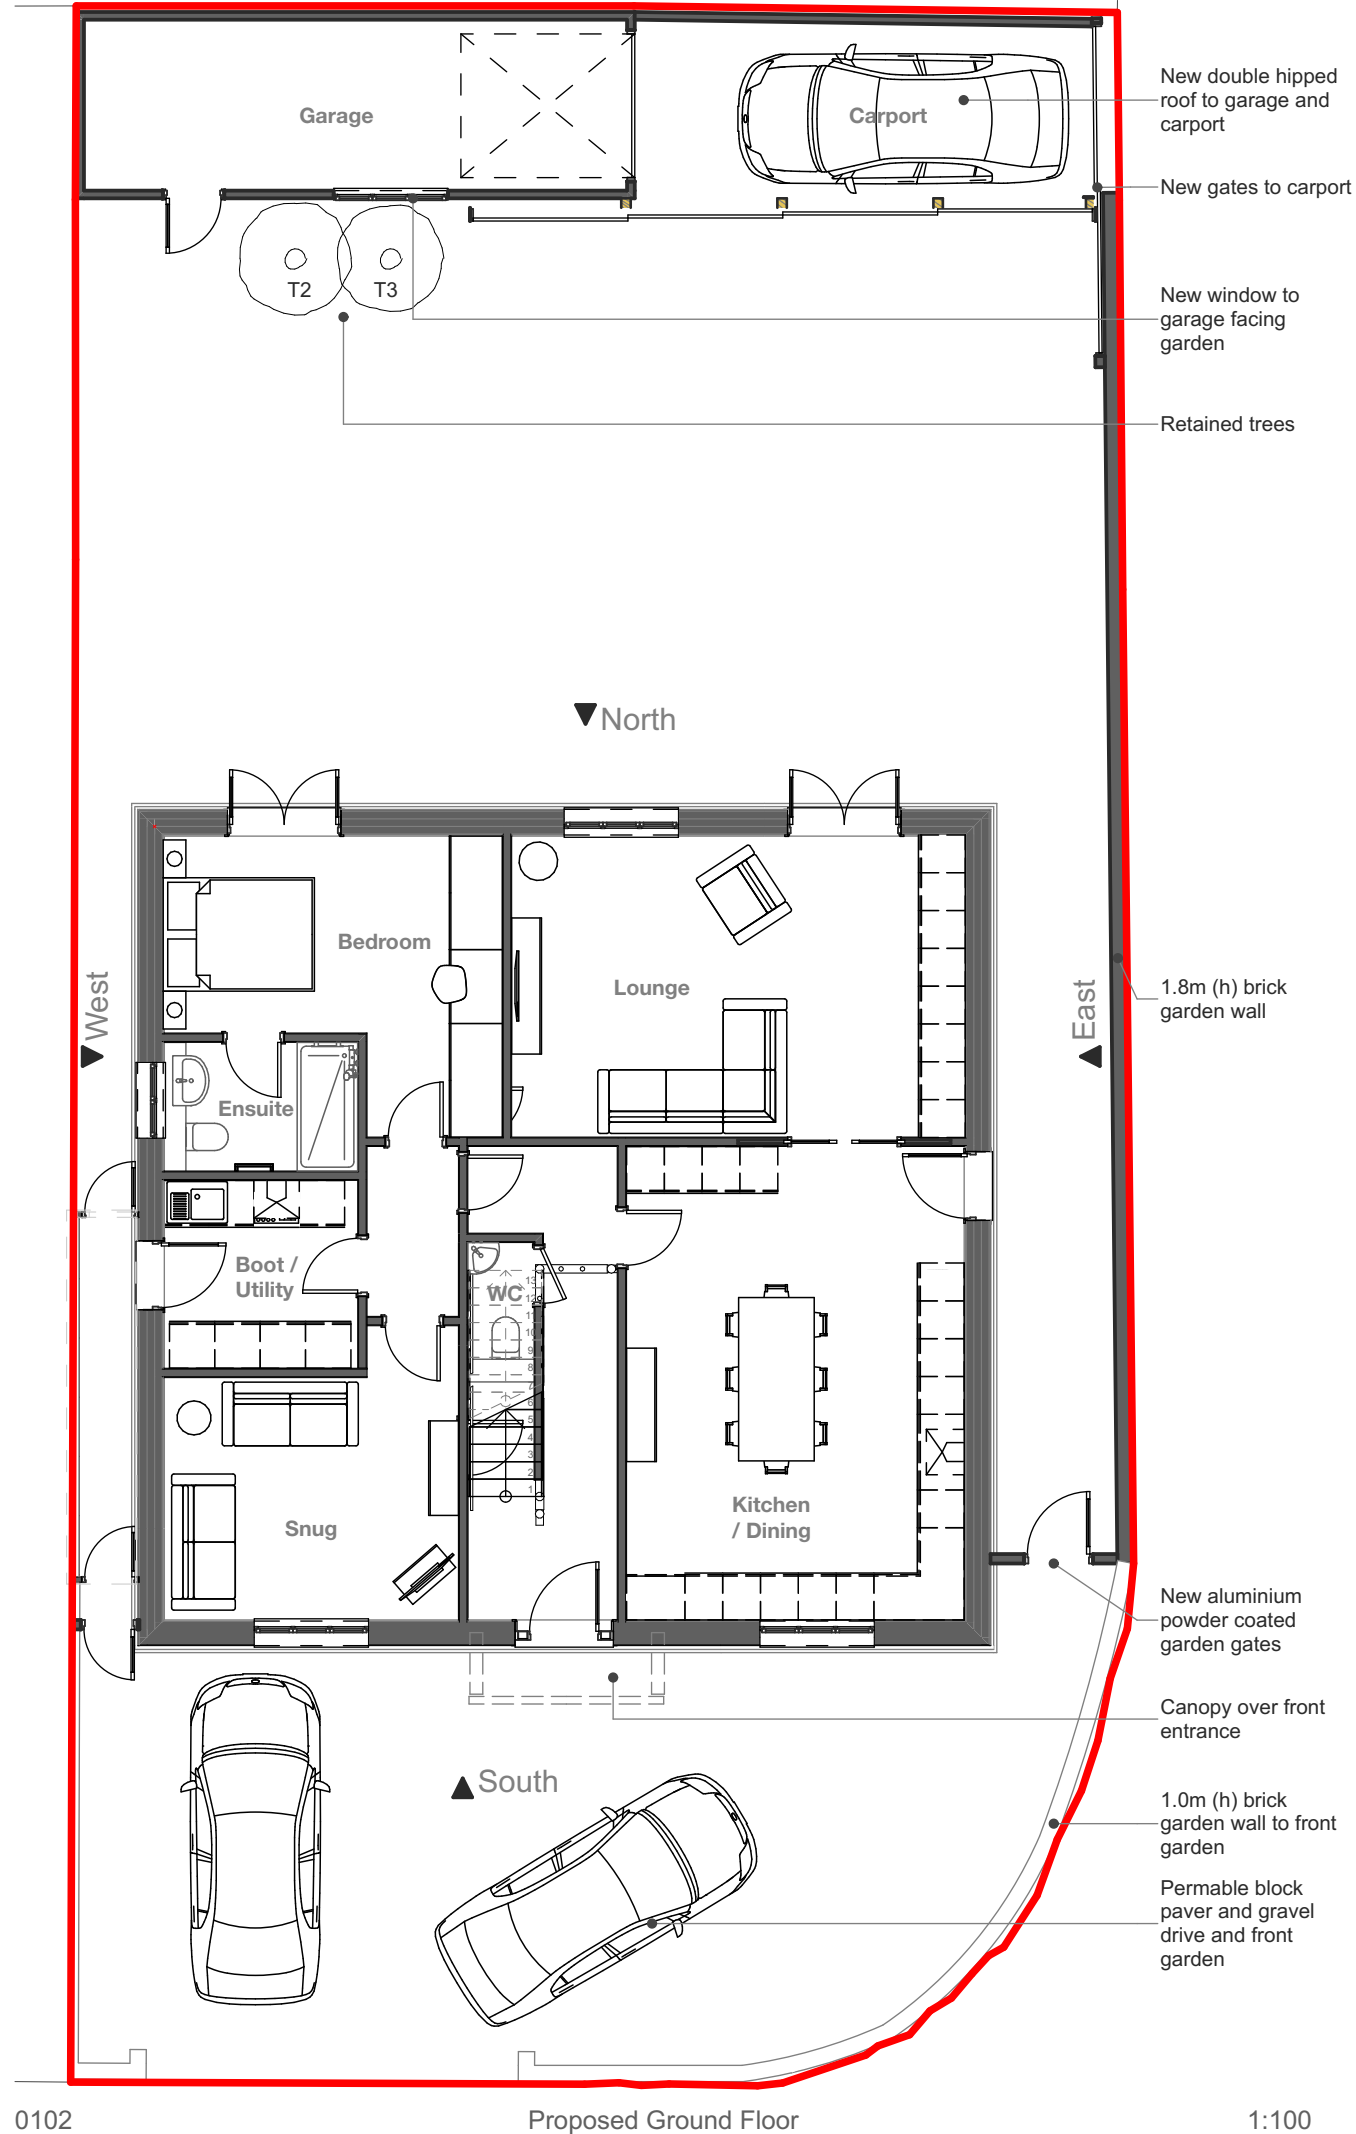


P01	14/06/2024	Planning Application Issue	Ian Mars
rev	date	description	Author
project:			
11 Queensway, Barwell, LE9 8AQ			
client:			
Mr & Mrs Blain			
drawing name:			
Proposed Floor Plans			
Project no:	drawing no:	Revision:	Scale:
2024-01	0102	P01	1:100, 1:200 @ A3
Do not scale from this drawing, dimensions and levels to be checked on site. All dimensions are in millimetres unless otherwise noted. All levels in metres unless otherwise noted.			