



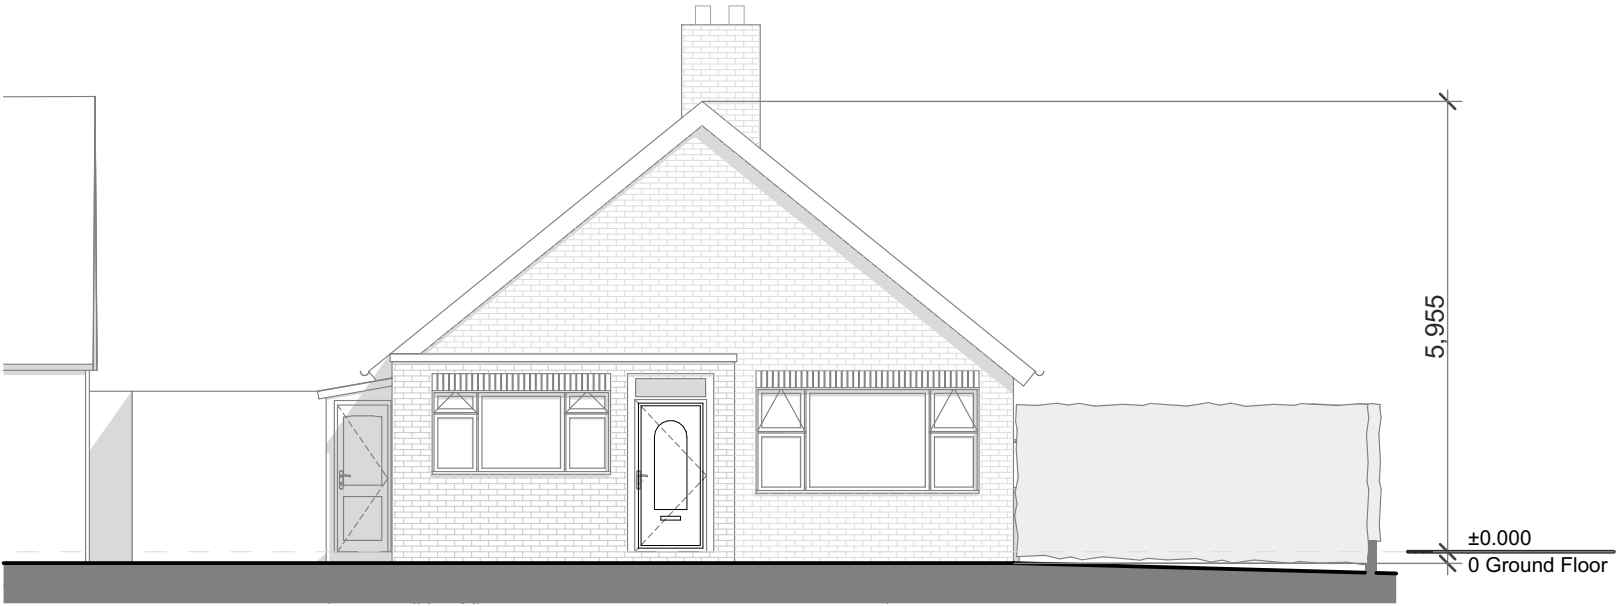


0103 Existing North Elevation 1:100



0103 Existing South Elevation 1:100

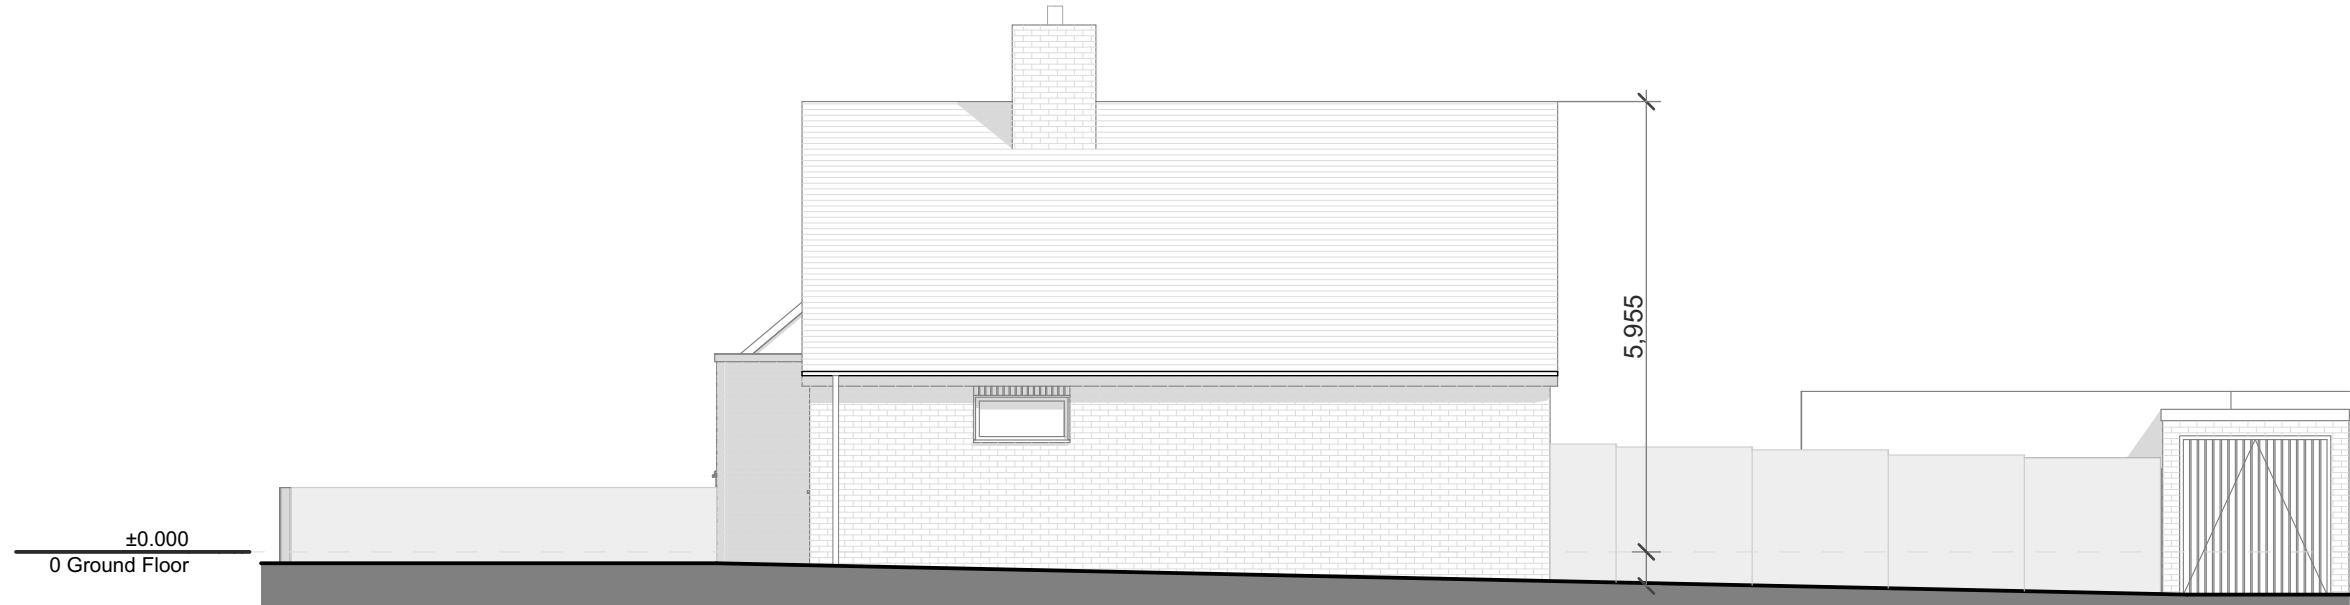


0103 Existing East Elevation 1:100

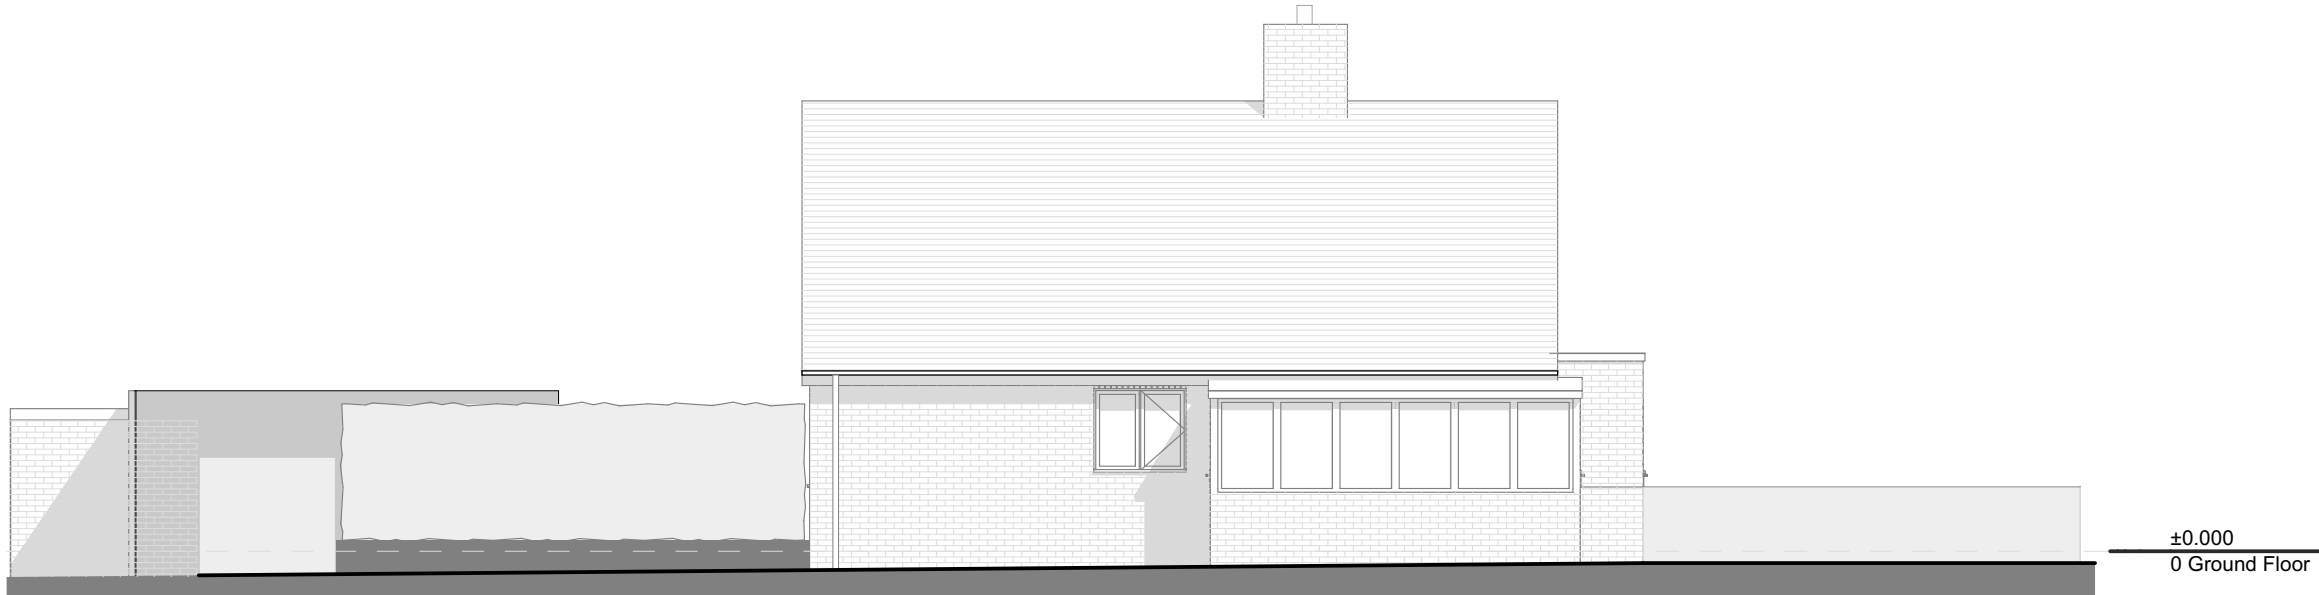

0103 Existing West Elevation 1:100

Scale (m) 1:100

 

P01	14/06/2024	Planning Application Issue	Ian Mars
rev	date	description	Author
project:			
11 Queensway			
client:			
Mr & Mrs Blain			
drawing name:			
Existing Elevations			
Project no:	drawing no:	Revision:	Scale:
2014-01	0103	P01	1:100 @ A3
Do not scale from this drawing, dimensions and levels to be checked on site. All dimensions are in millimetres unless otherwise noted. All levels in metres unless otherwise noted.			