



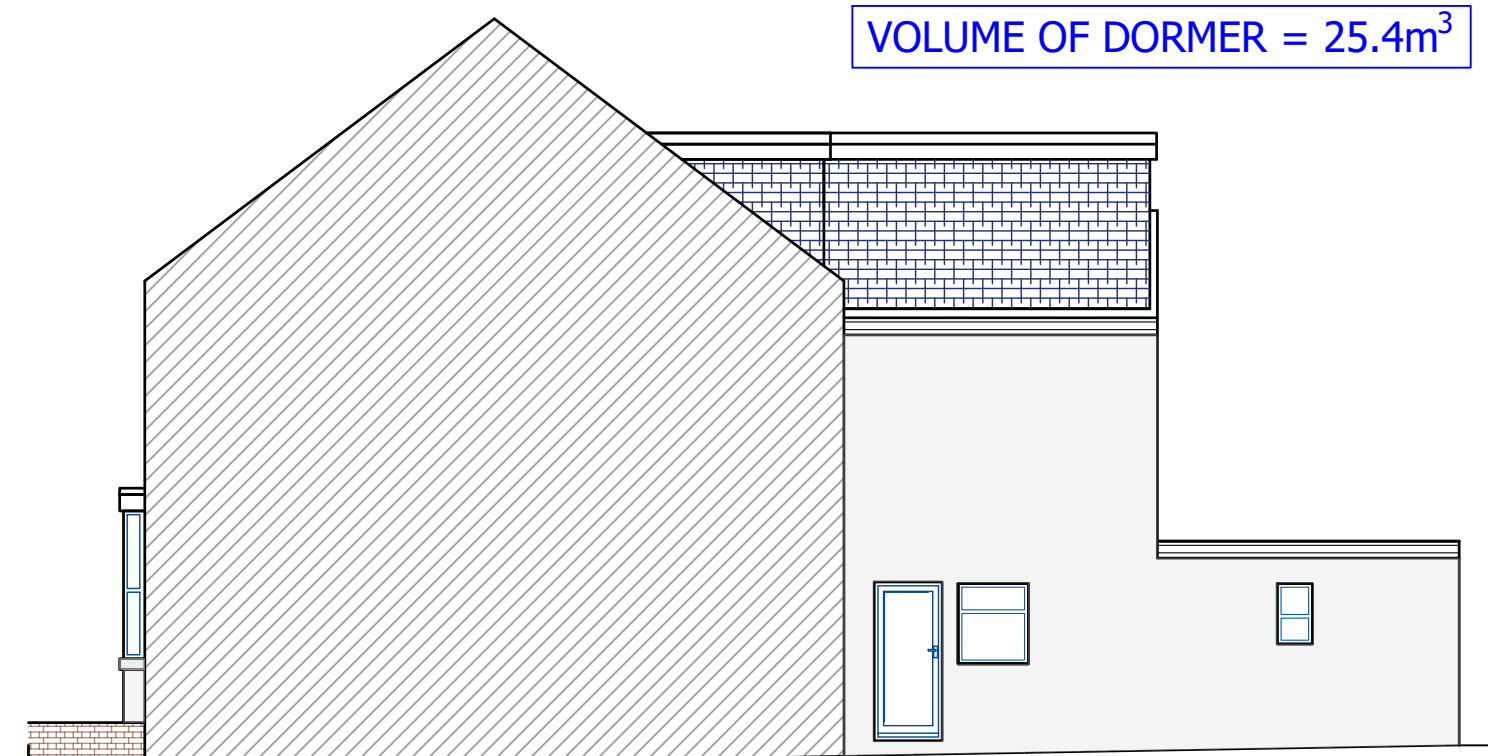

EXISTING SOUTH WEST ELEVATION
SCALE 1:100

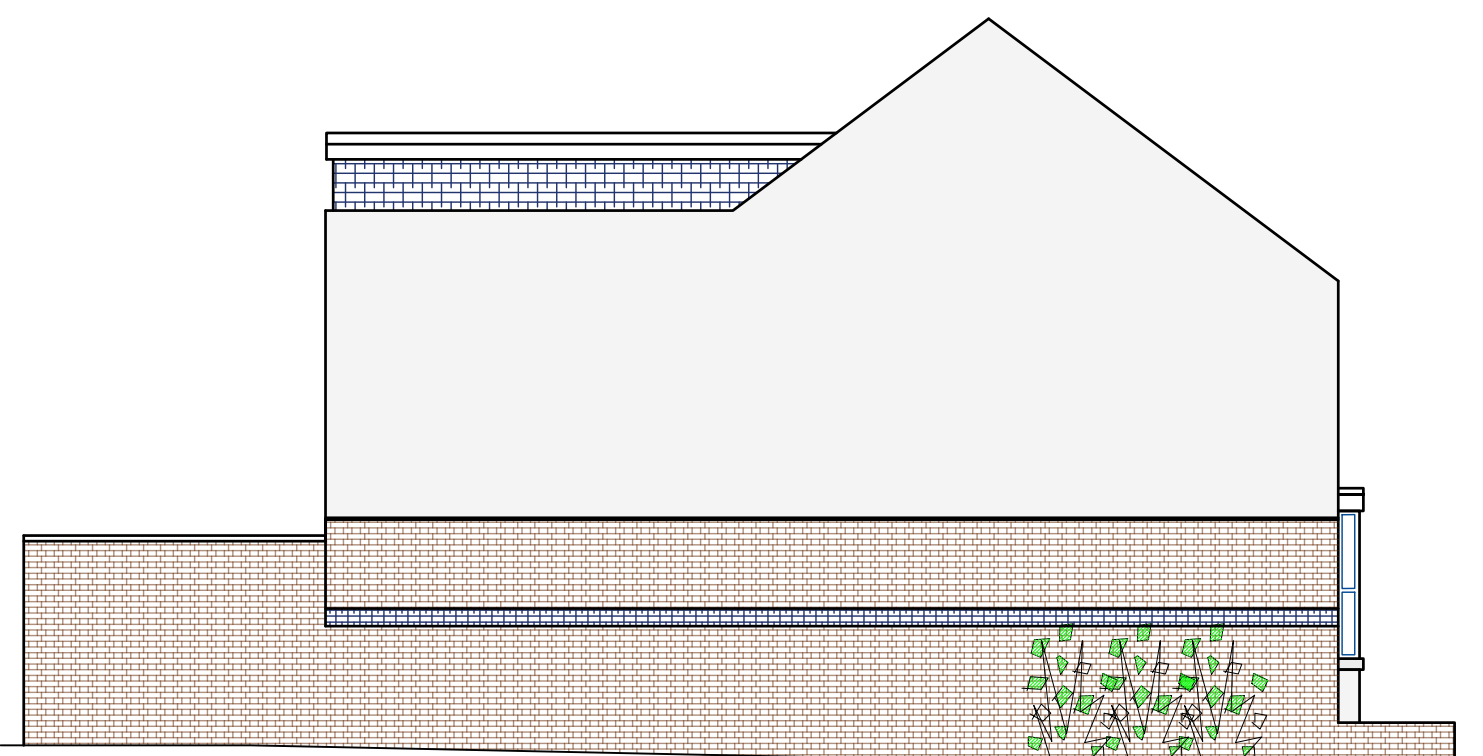


EXISTING NORTH EAST ELEVATION
SCALE 1:100




EXISTING REAR ELEVATION
SCALE 1:100




EXISTING FRONT ELEVATION
SCALE 1:100

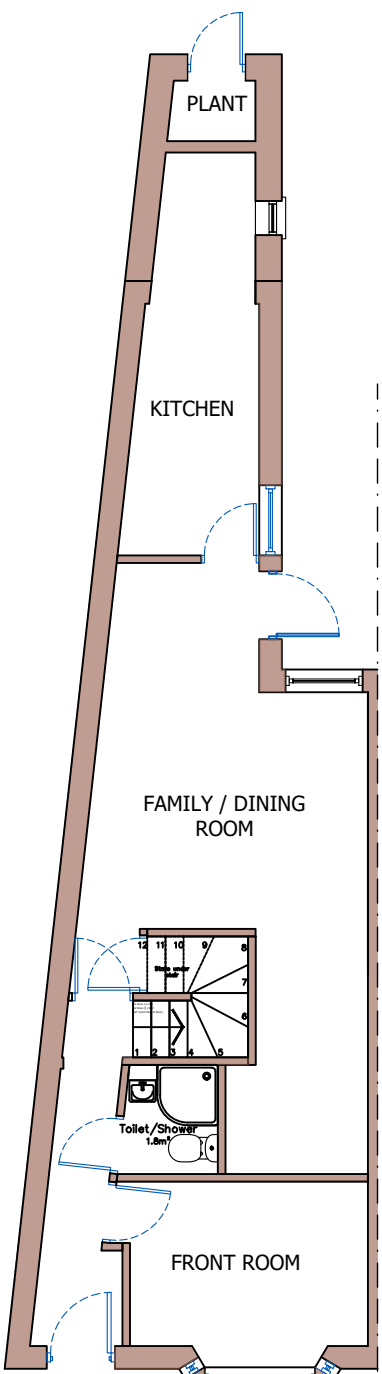


EXISTING GROUND FLOOR PLAN
SCALE 1:100

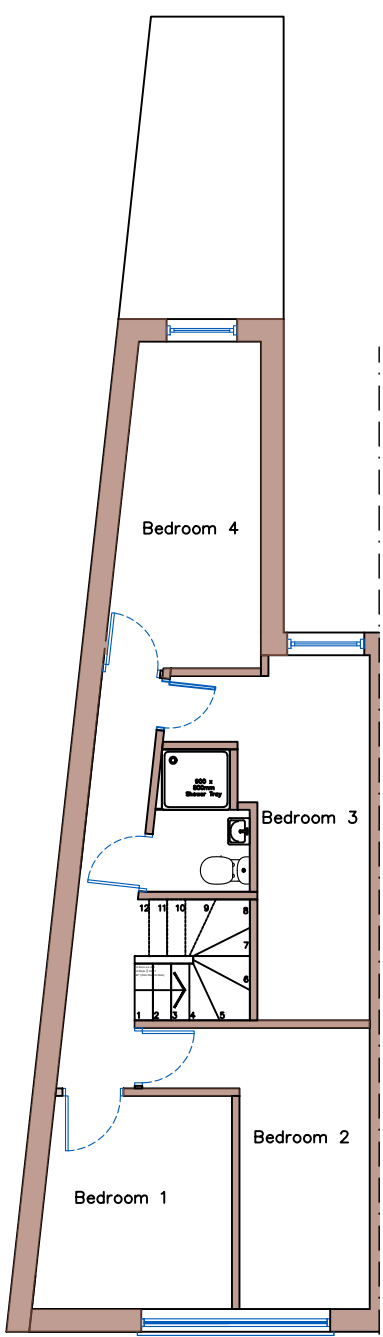


EXISTING FIRST FLOOR PLAN
SCALE 1:100

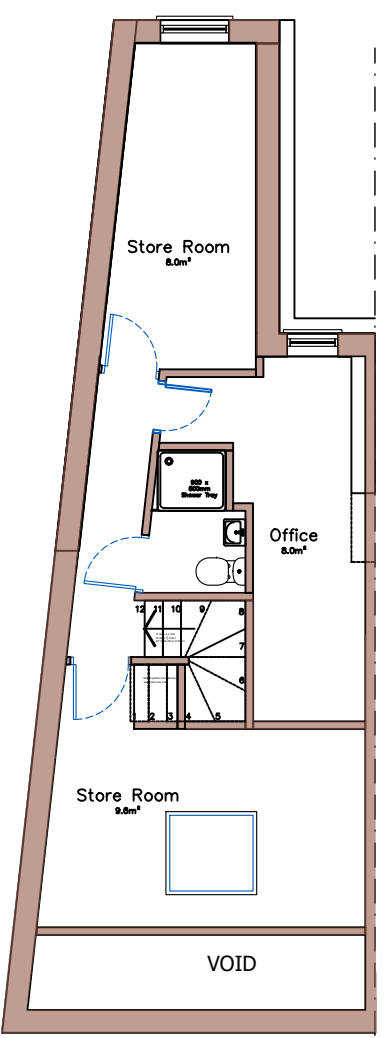


EXISTING SECOND FLOOR PLAN
SCALE 1:100

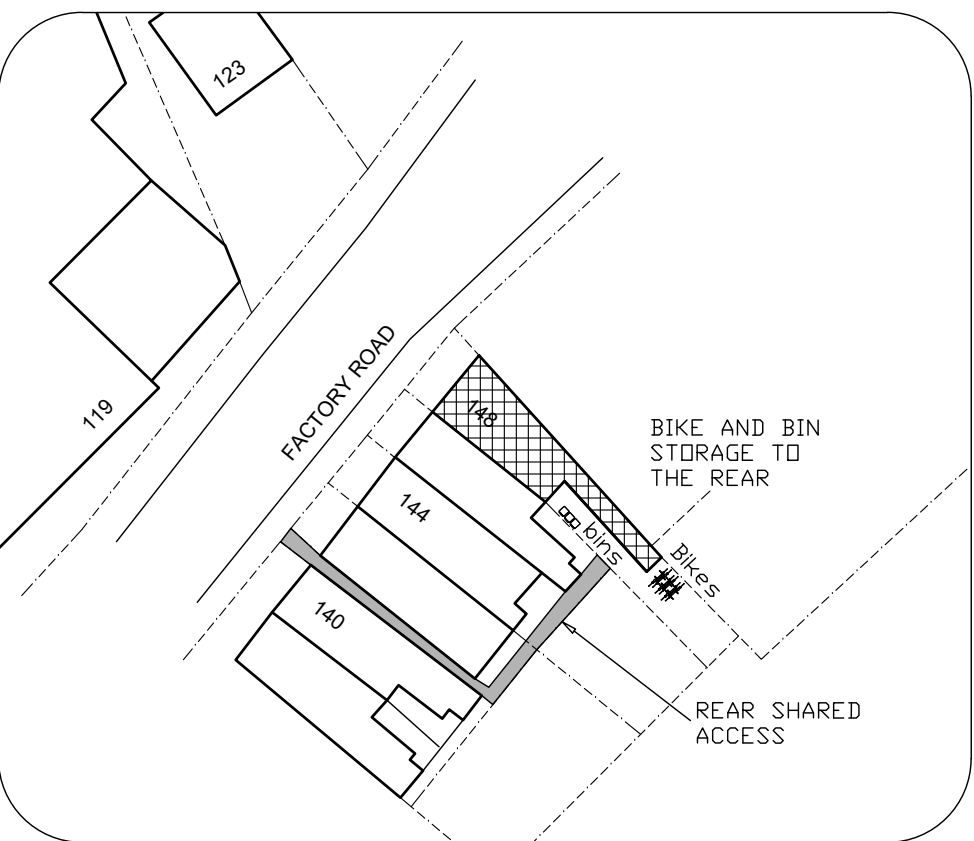


PROPOSED SITE LOCATION
(SCALE 1:500)
PROPOSAL SHOWN HATCHED

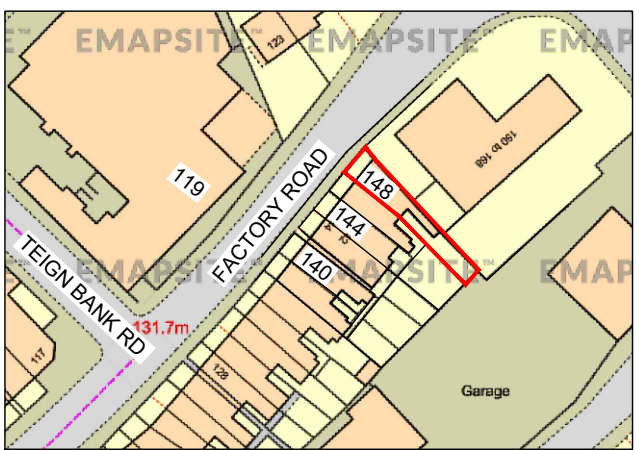


EXISTING AREA LOCATION
(SCALE 1:1250)

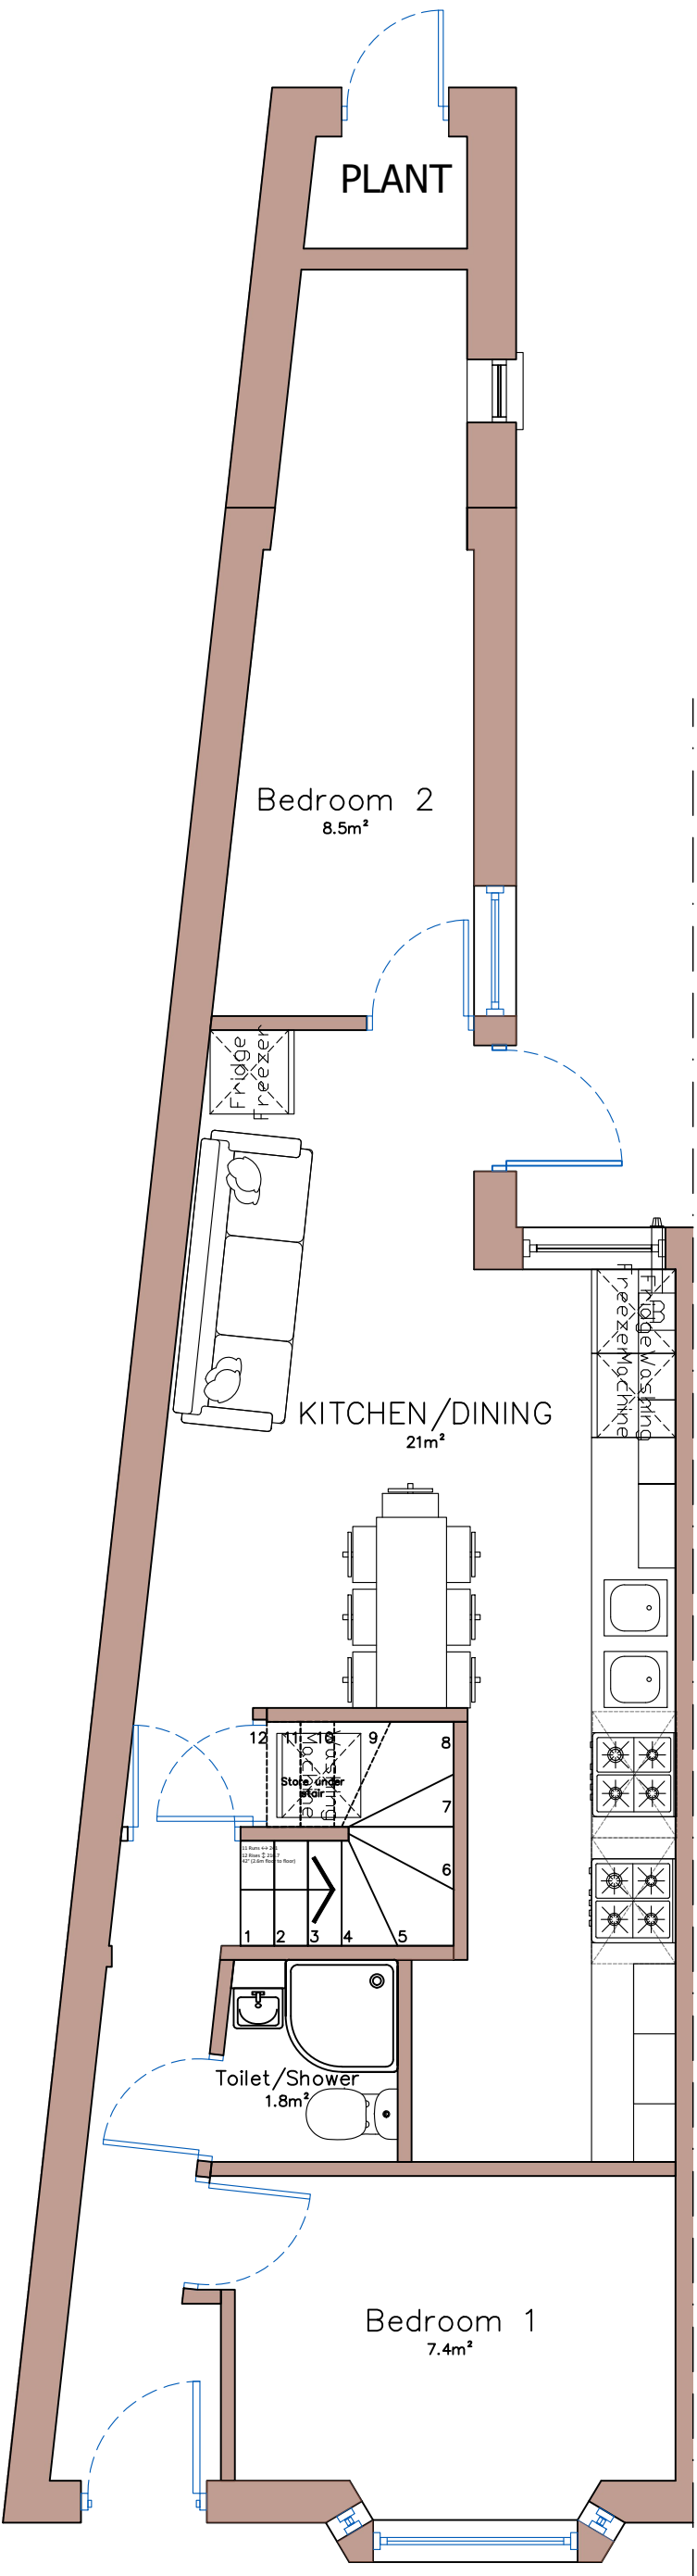


EXISTING GROUND FLOOR PLAN
SCALE 1:100

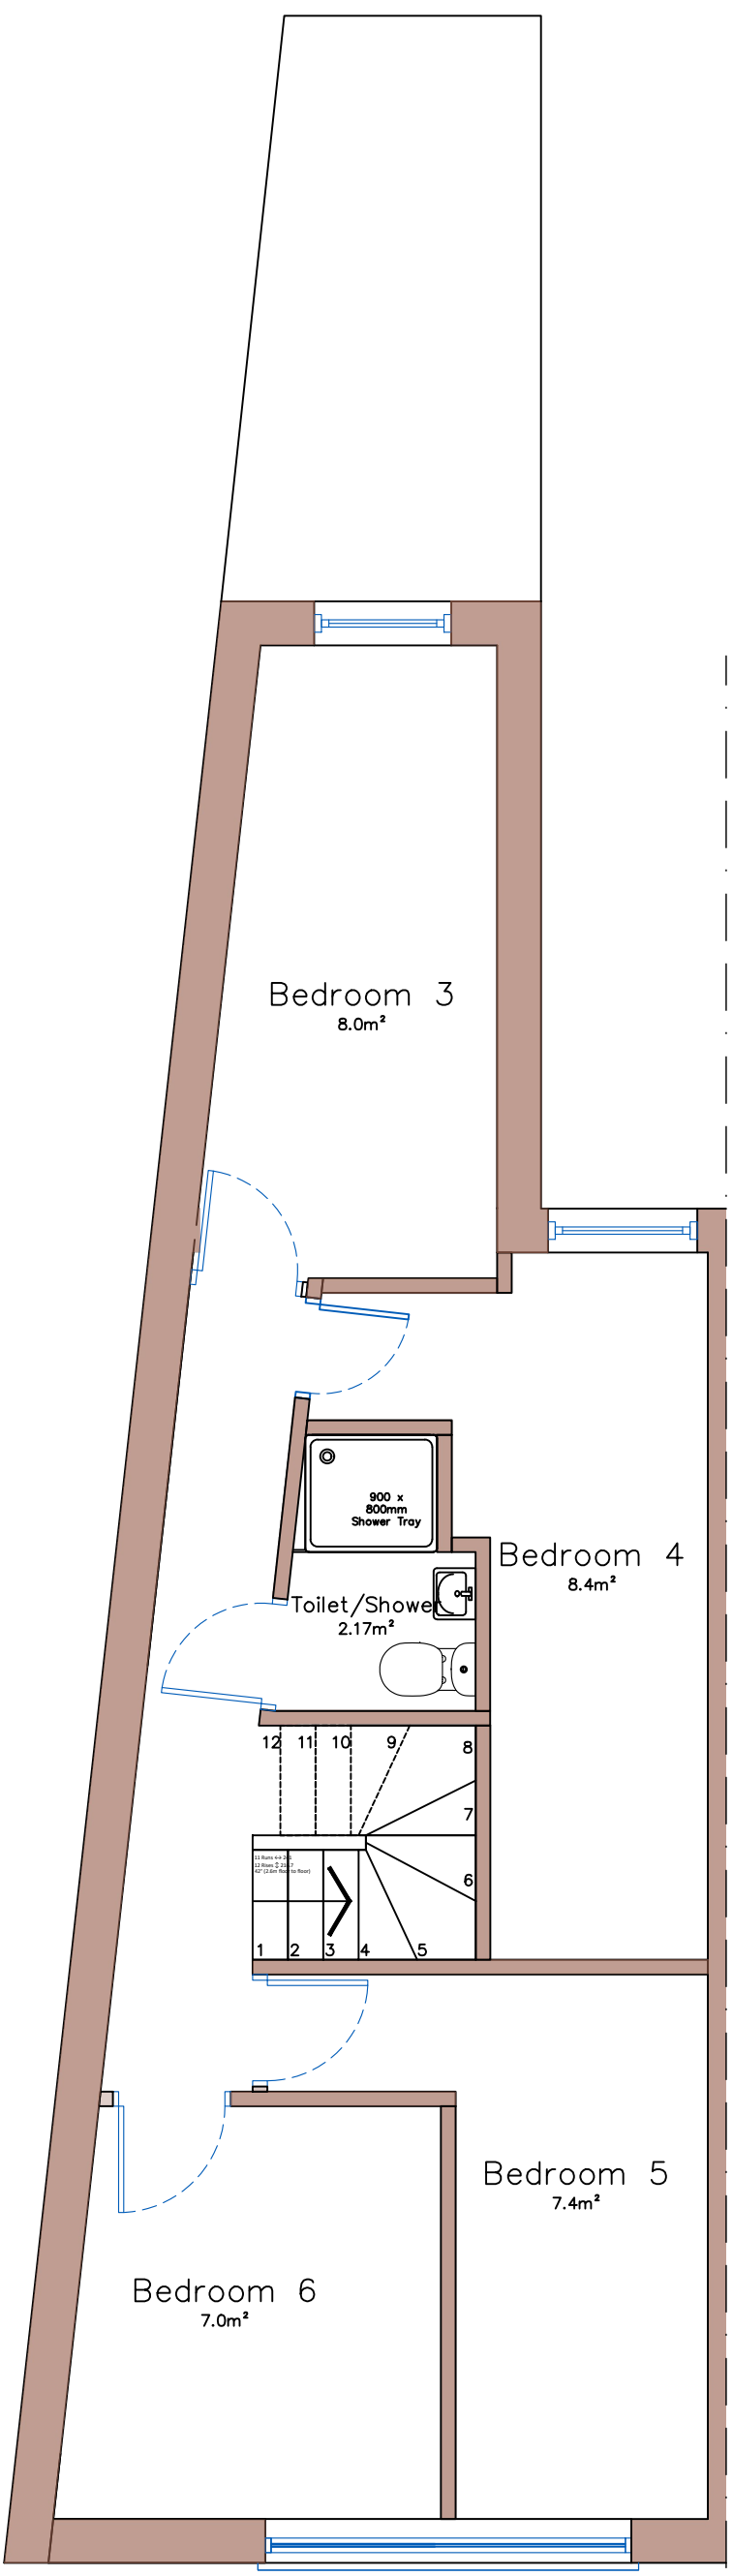

PROPOSED FIRST FLOOR PLAN
SCALE 1:50

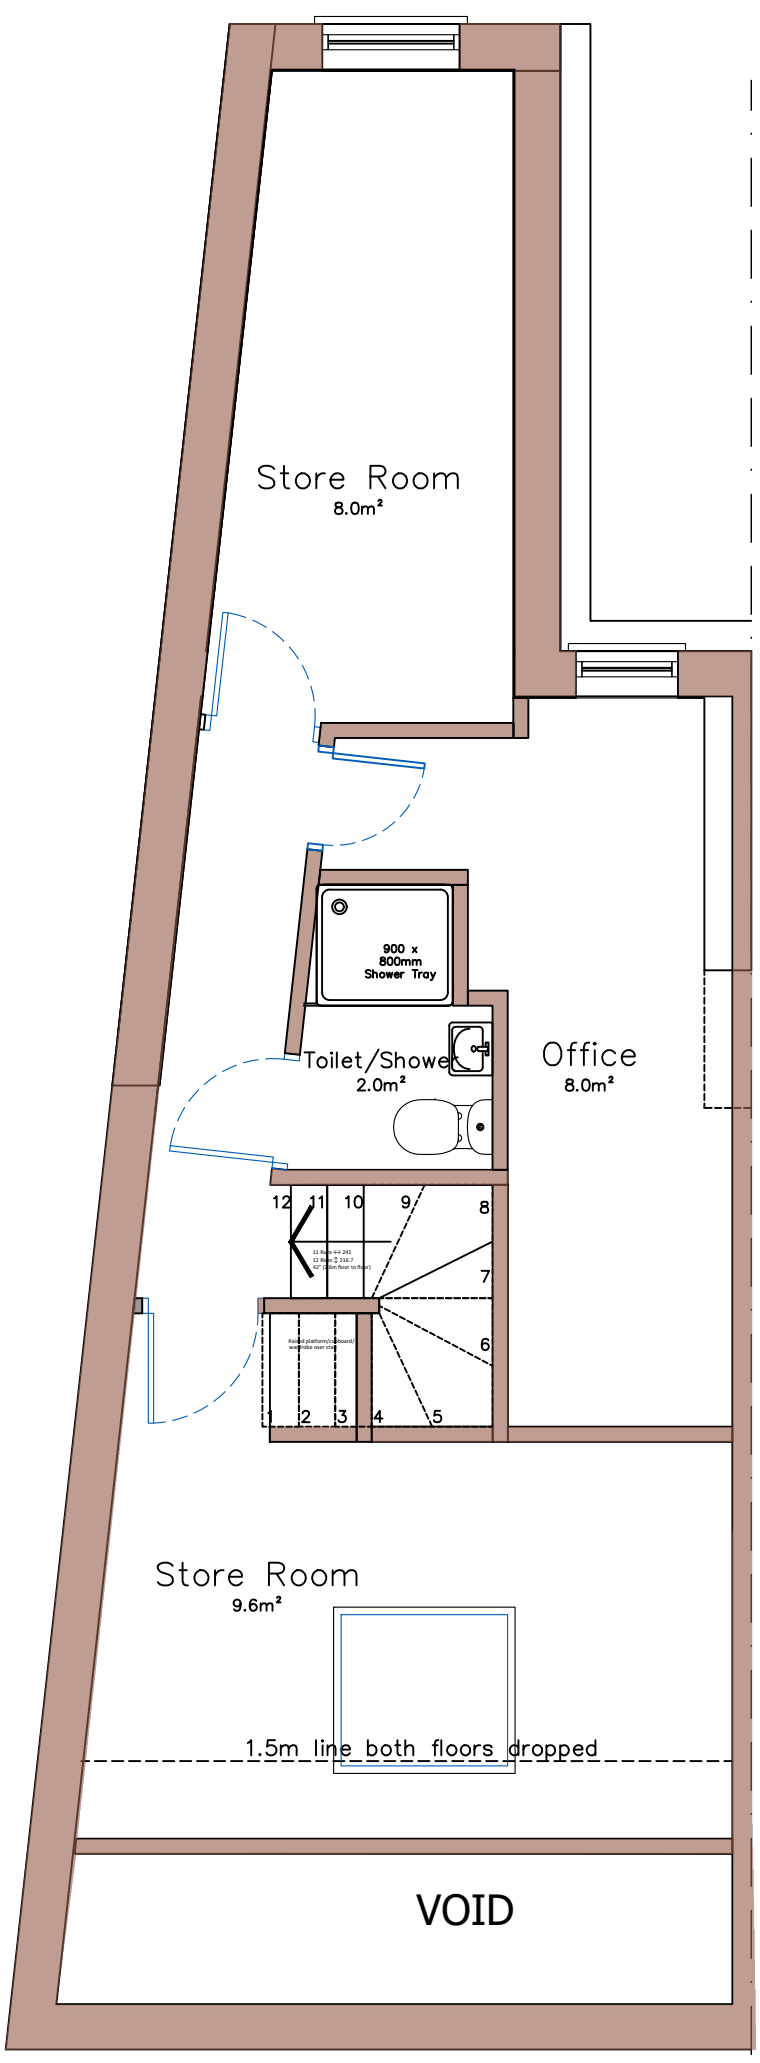

PROPOSED SECOND FLOOR PLAN
SCALE 1:50

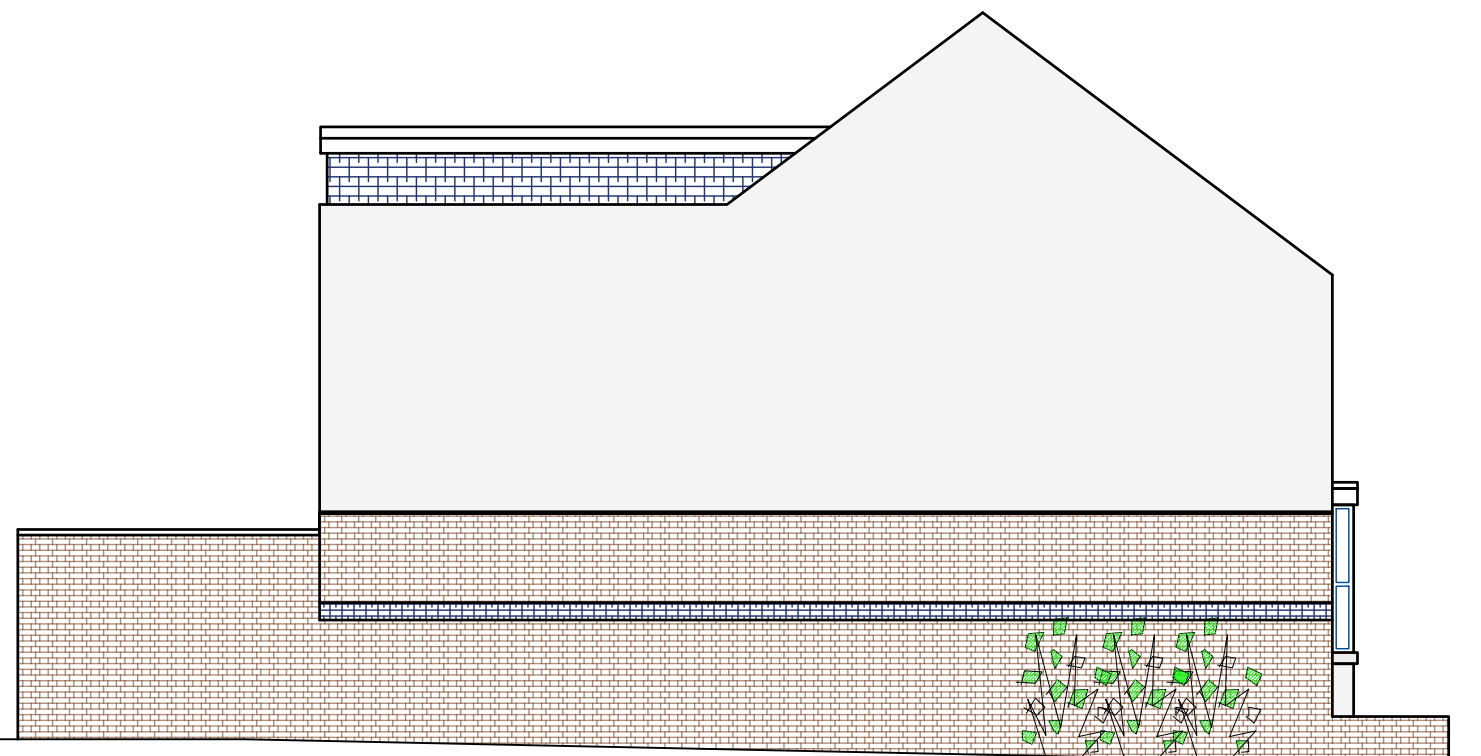


PROPOSED NORTH EAST ELEVATION



PROPOSED REAR ELEVATION




PROPOSED FRONT ELEVATION
SCALE 1:100

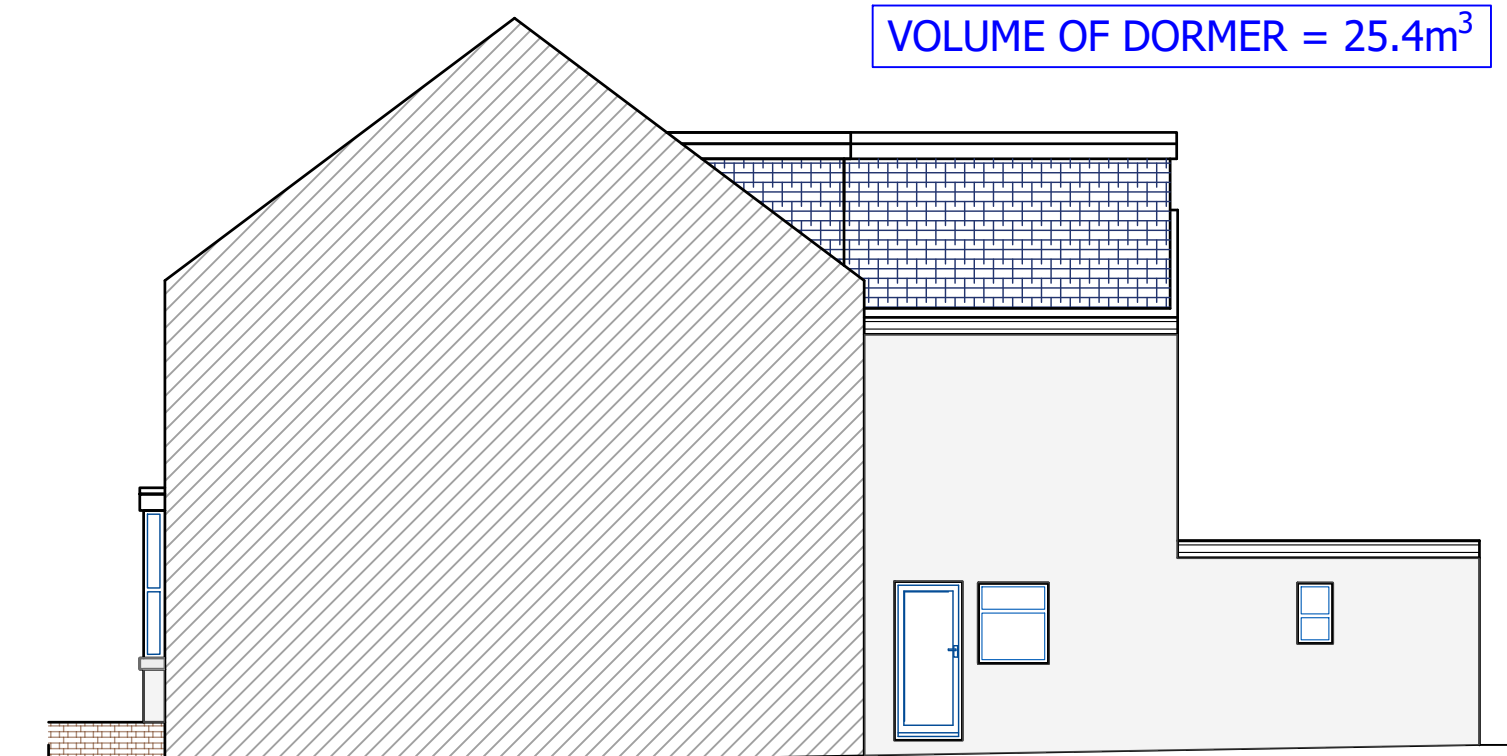

PROPOSED SOUTH WEST ELEVATION

PROPOSED USE: LAWFUL DEVELOPMENT CERTIFICATE

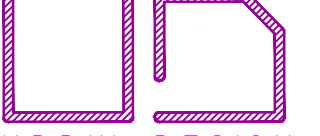 UDDIN DESIGN BESPOKE BUILDING PLANNING 3 Morney Building, Holyhead Road Wednesbury, West Midlands WS10 7PY Tel: 07968 773443 Email: info@uddindesign.co.uk		Client 148 FACTORY ROAD HINCKLEY LE10 0DS	
		Project Change of use from 1No. Dwelling House (Use class C3) to 1No. 6 bed HMO for 6 residents (Use class C4)	
Drawing Number: 25/144/P08		Scale: 1:100(UNO)	Date: 01/12/2025
Drawn: SU		Paper Size: A1	Revision B
REV	DETAILS	DATE	SHEET
			1 OFF 1

