


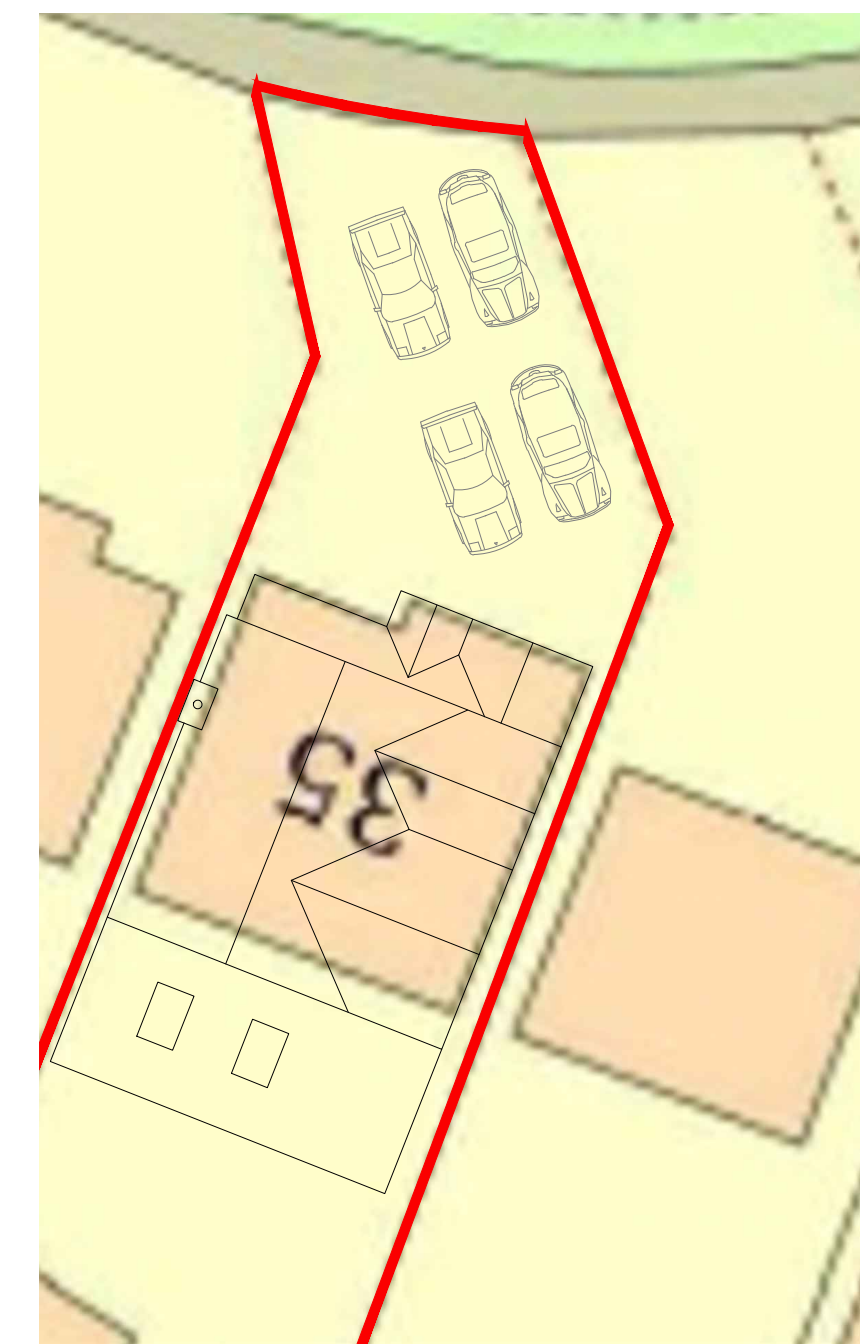
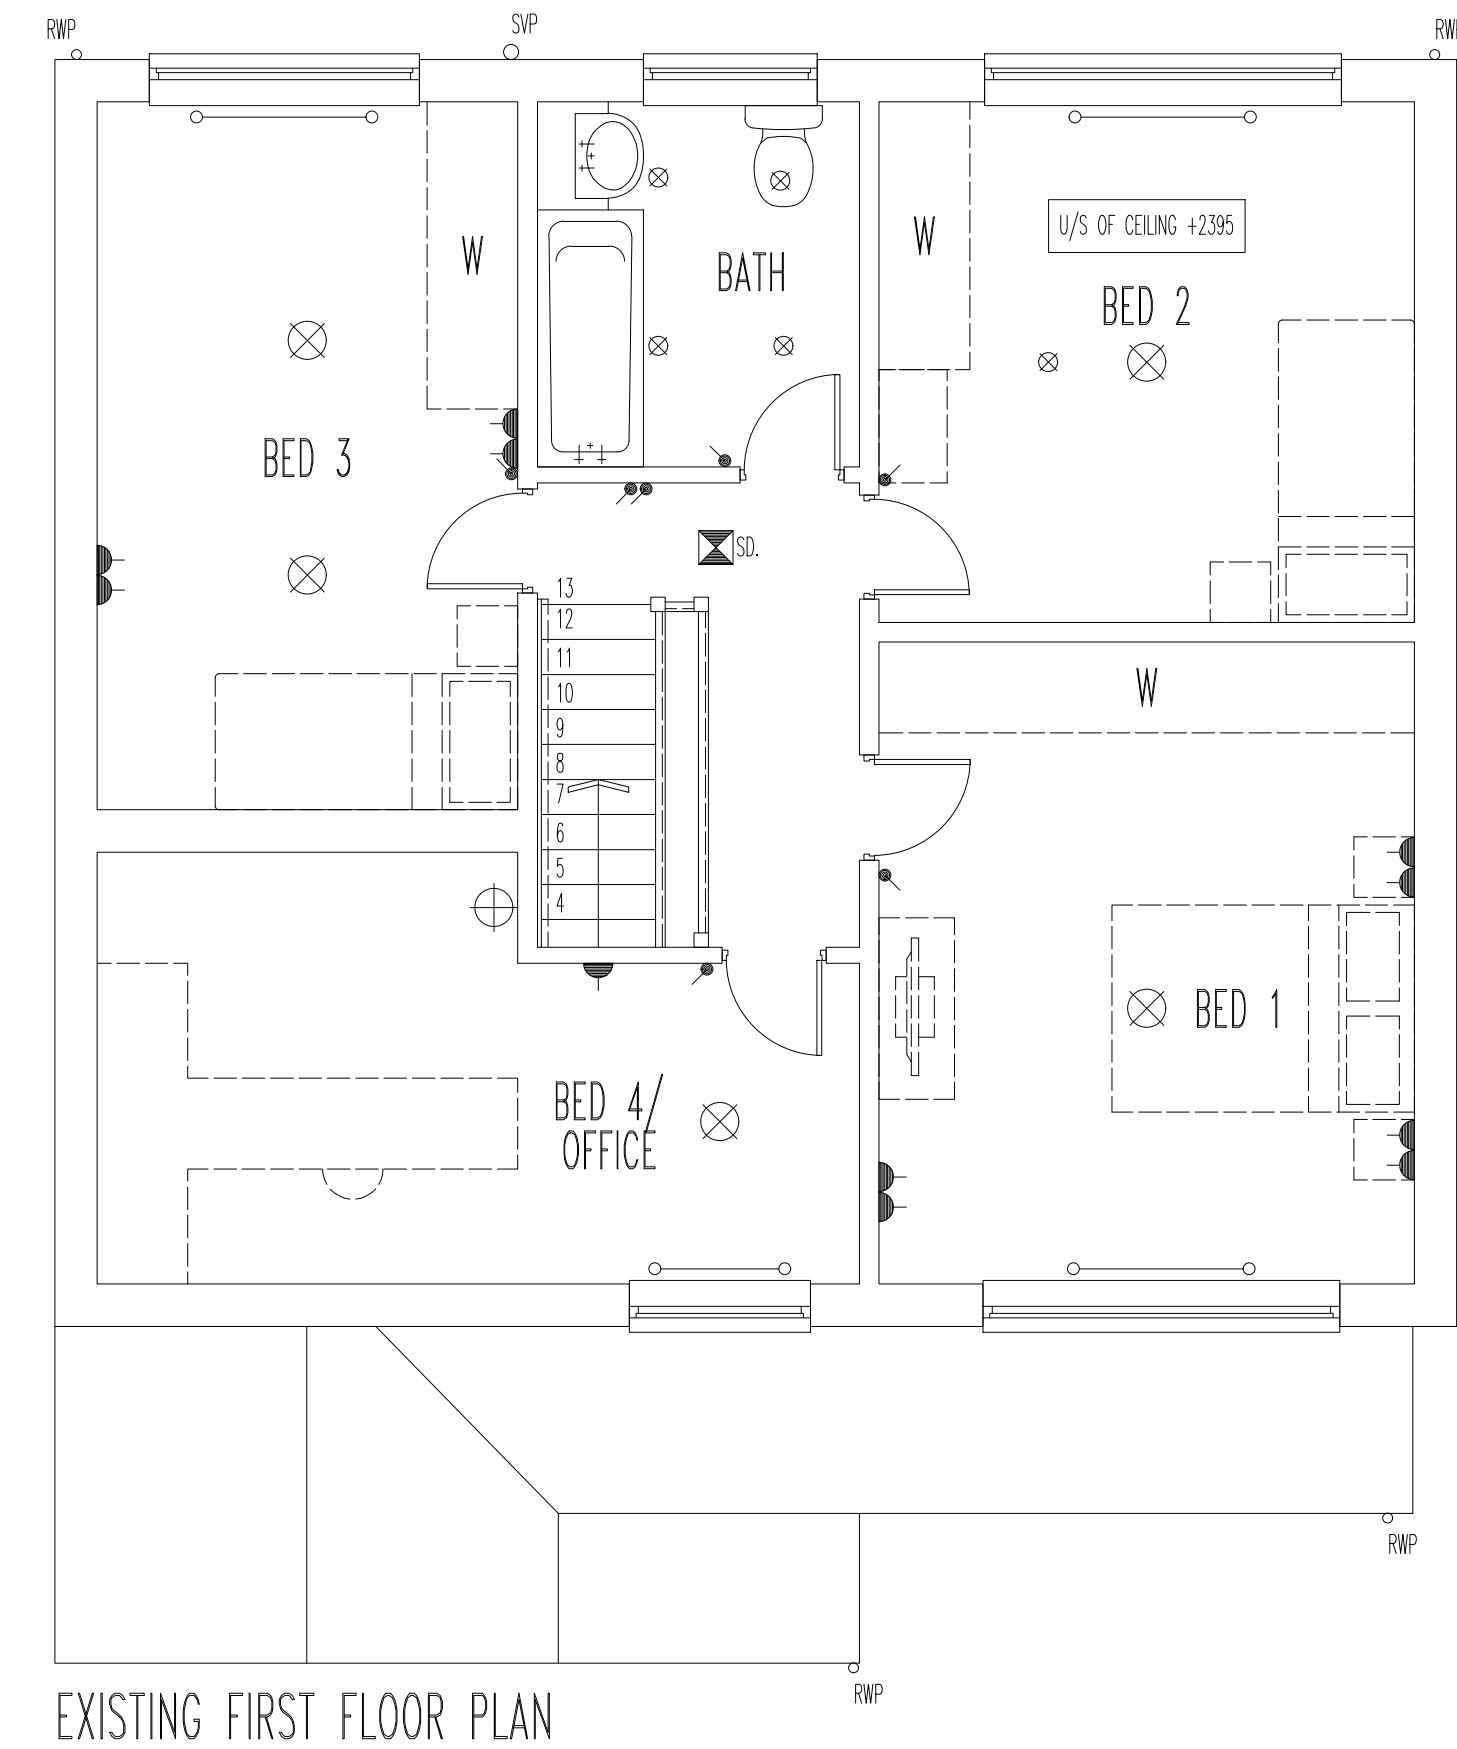
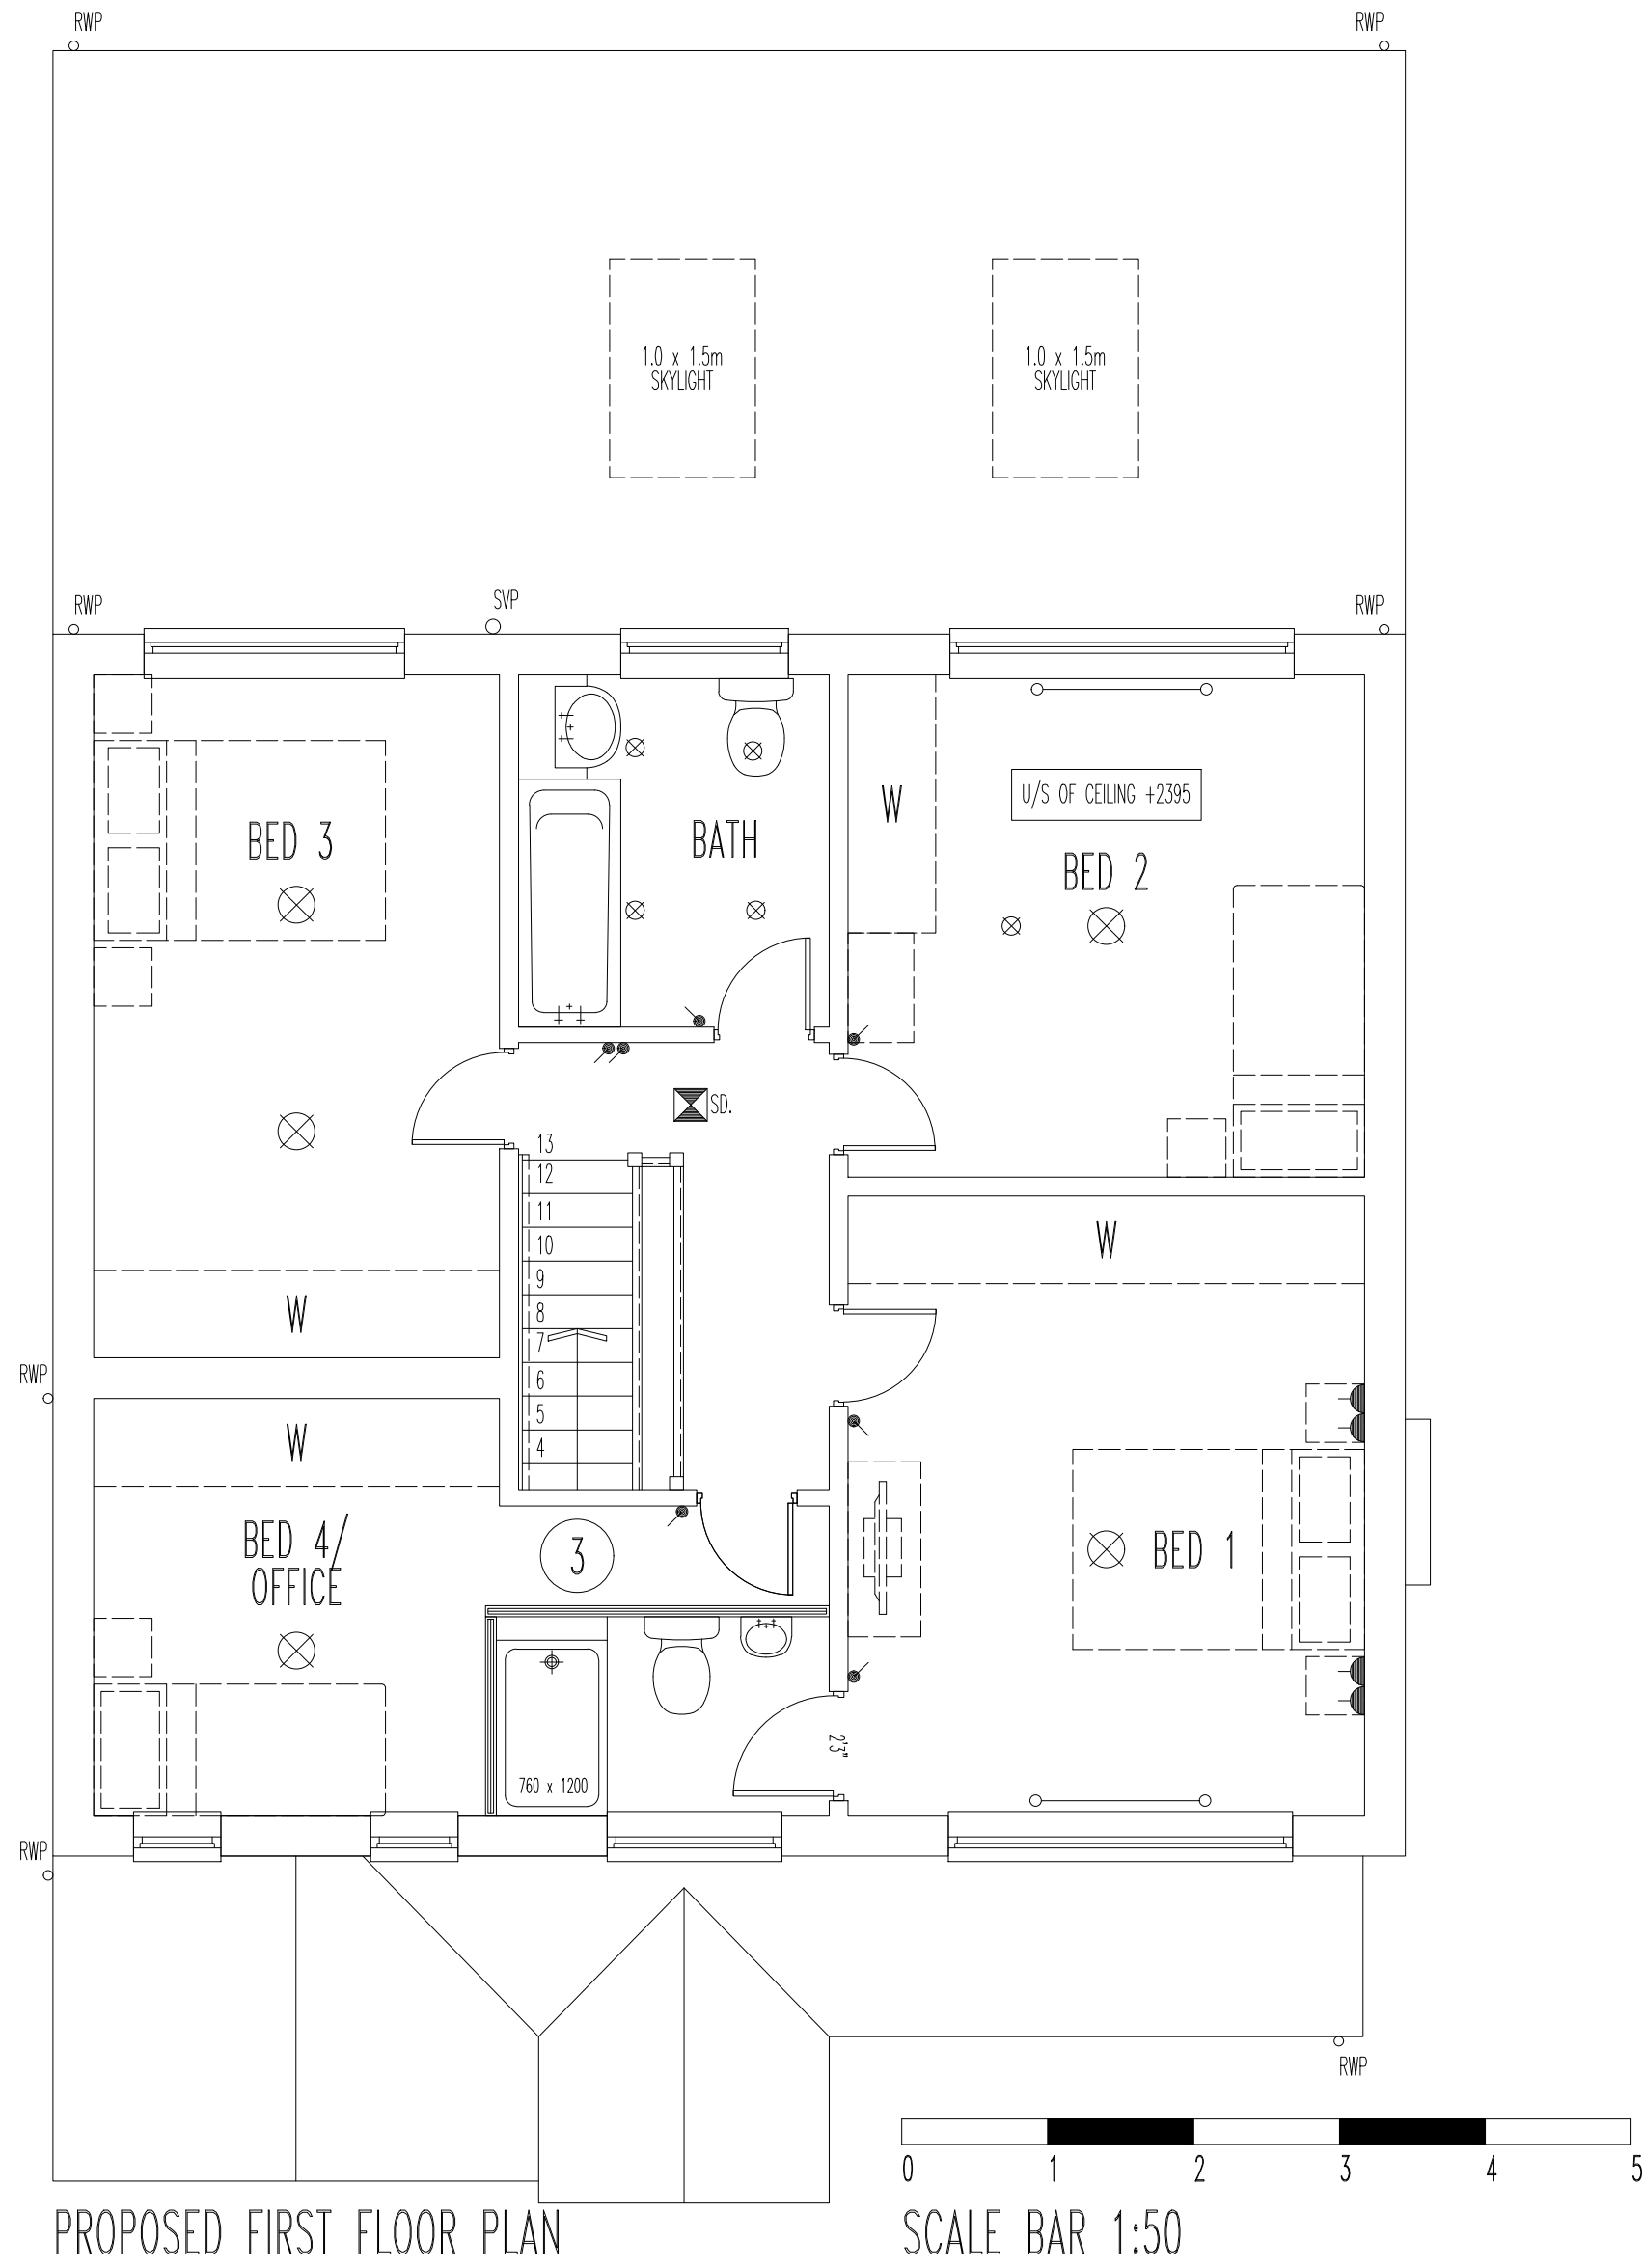
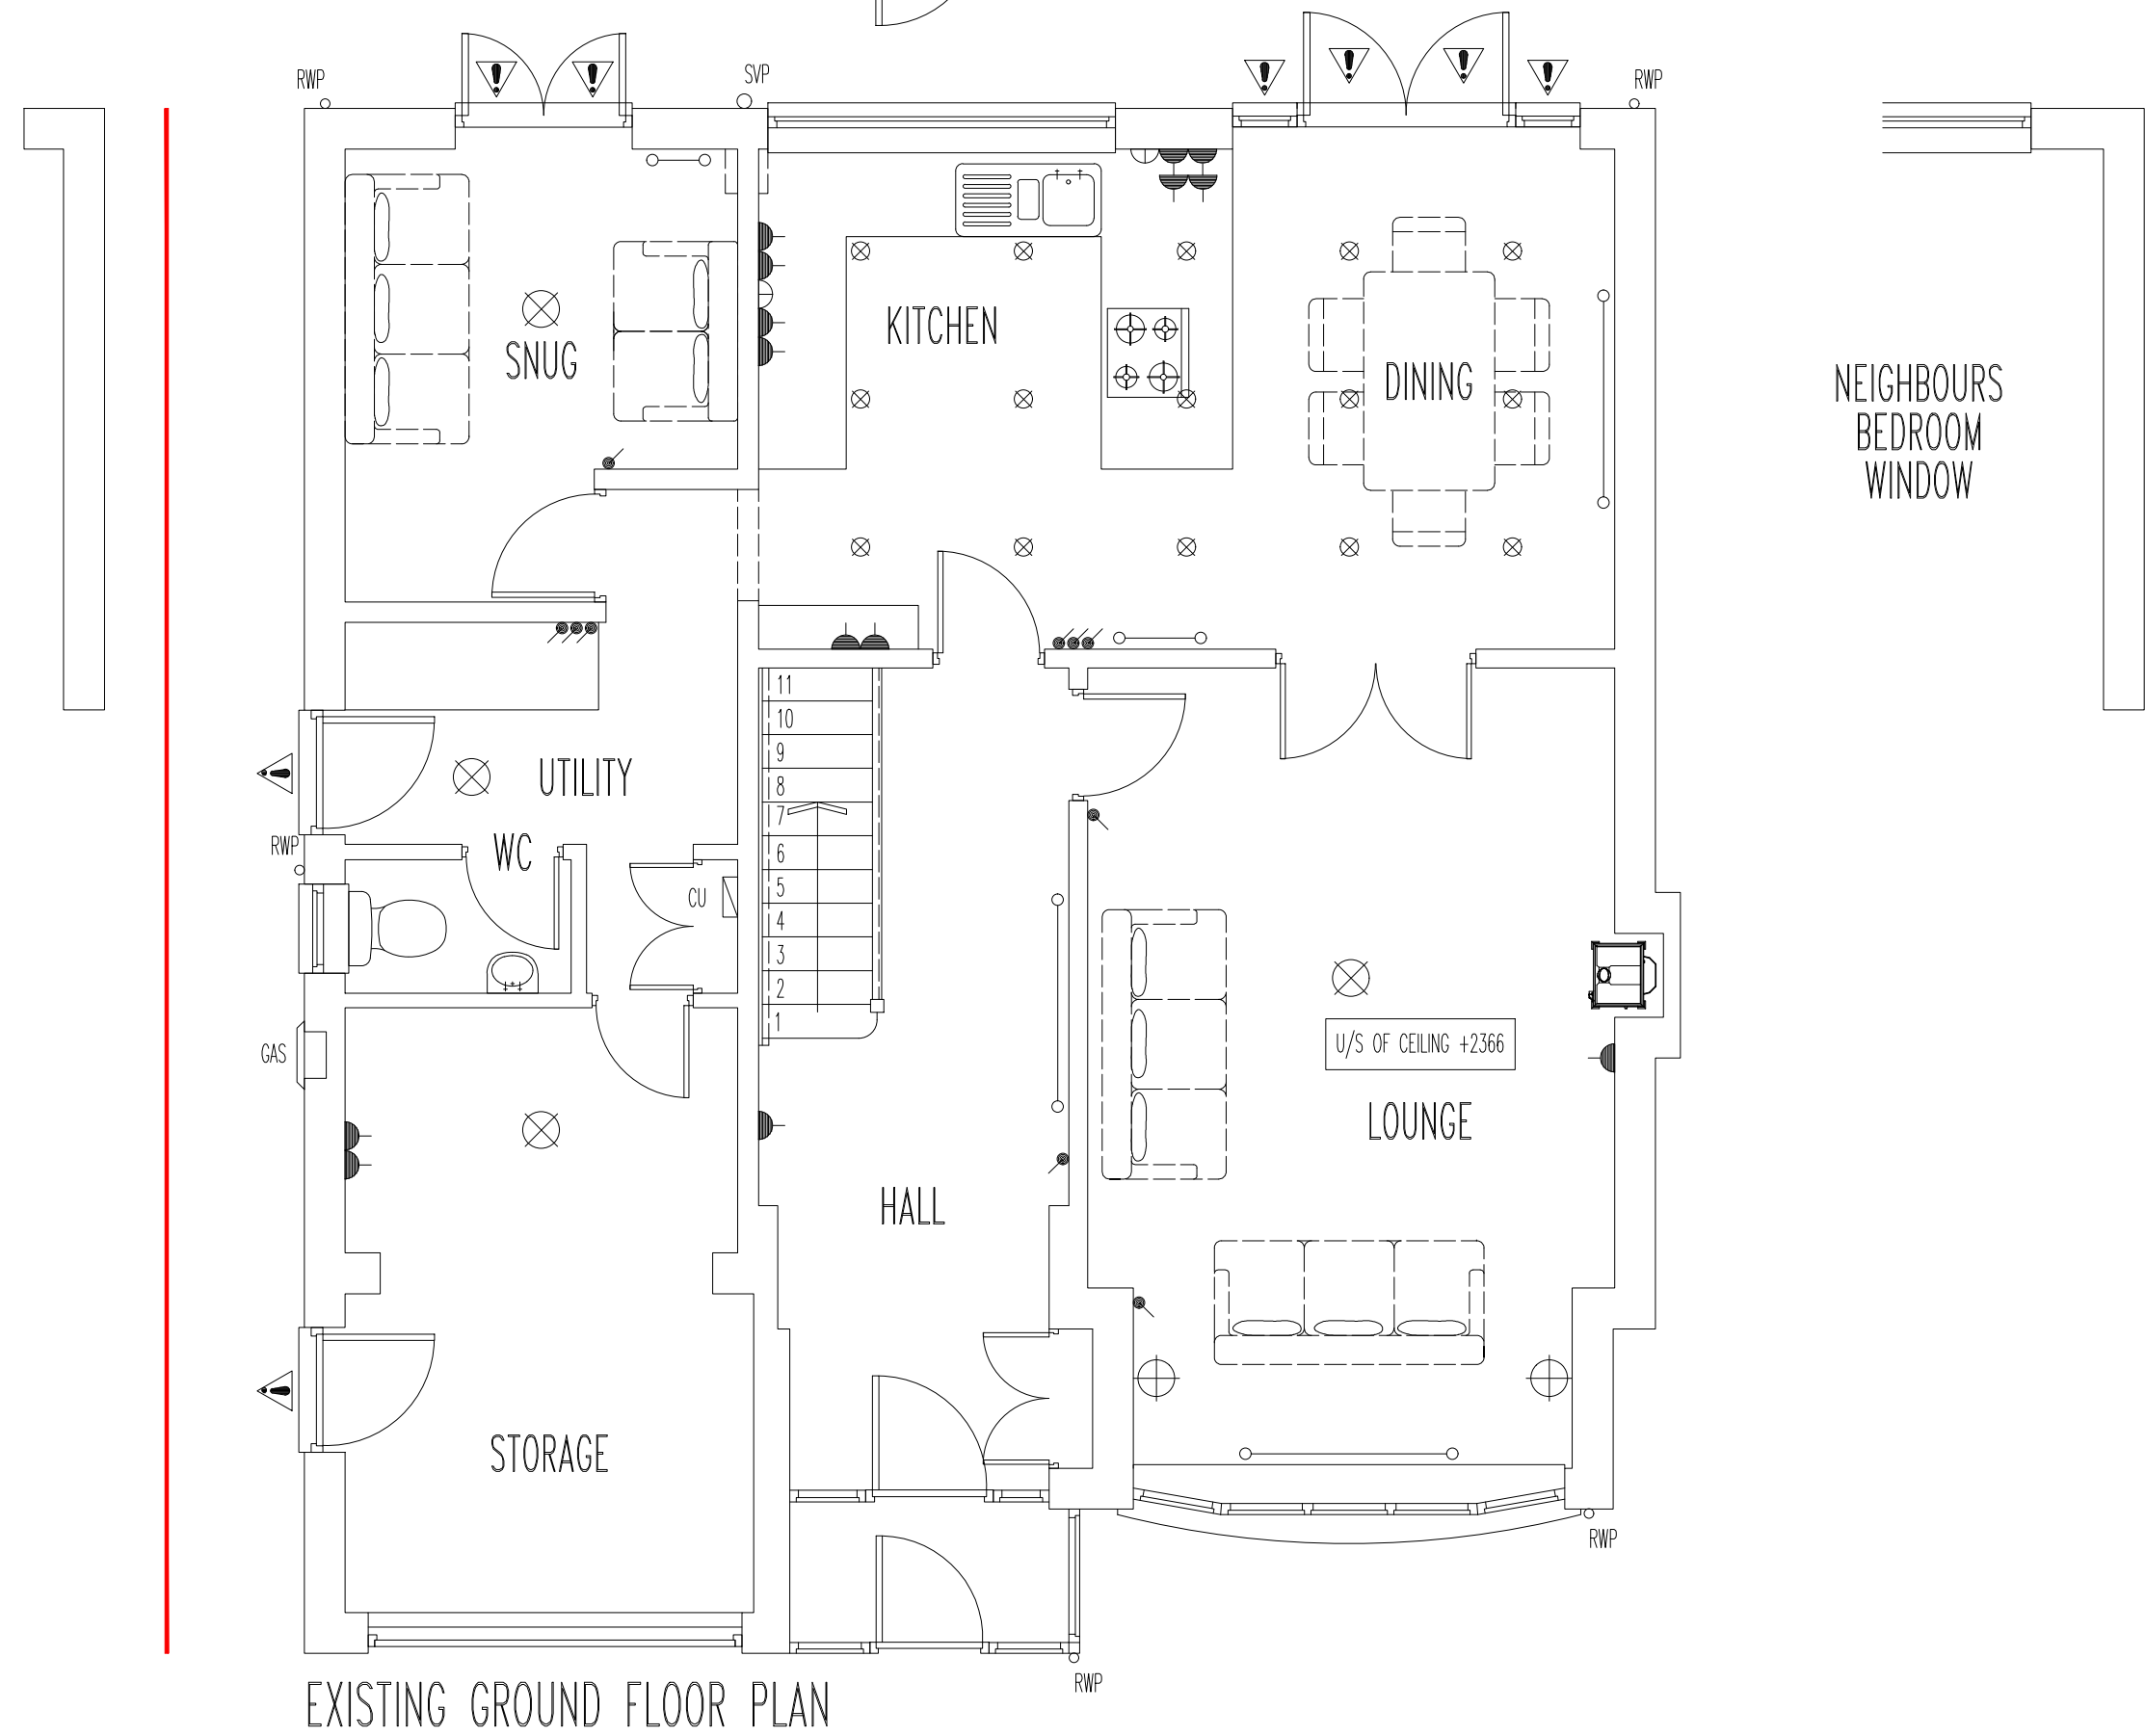


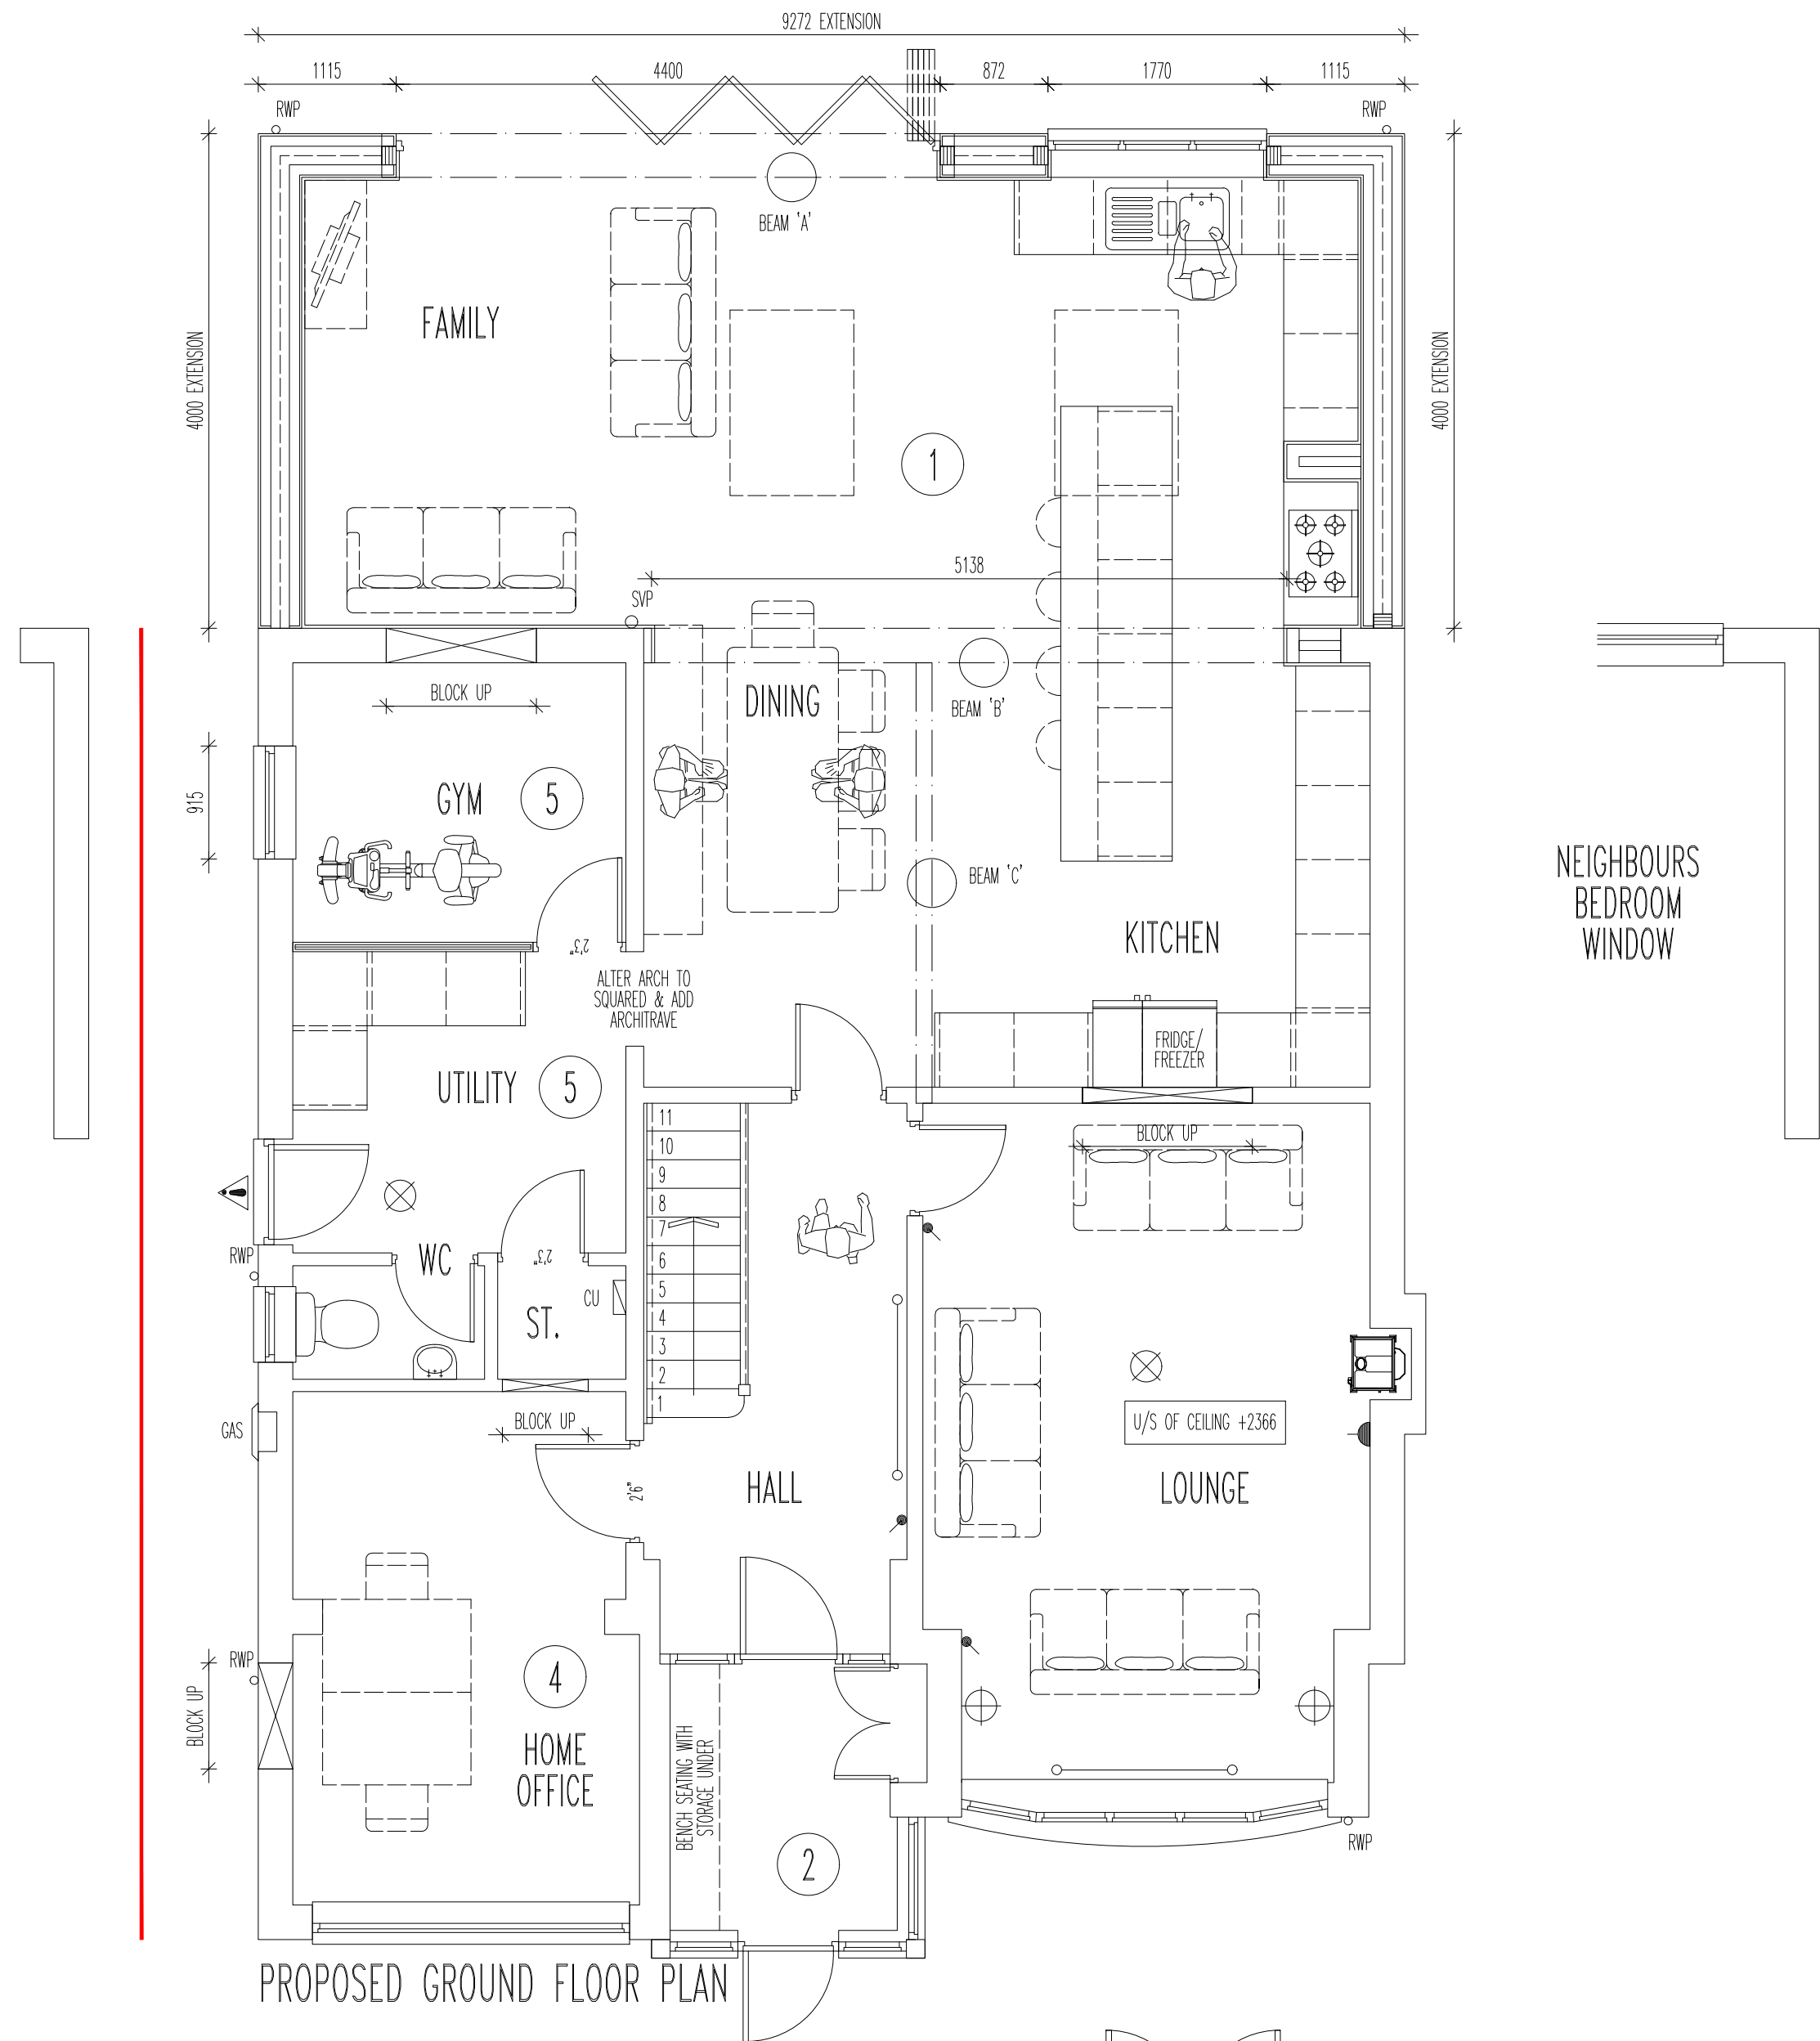

PROPOSED PARKING PROVISION
SCALE BAR 1:200

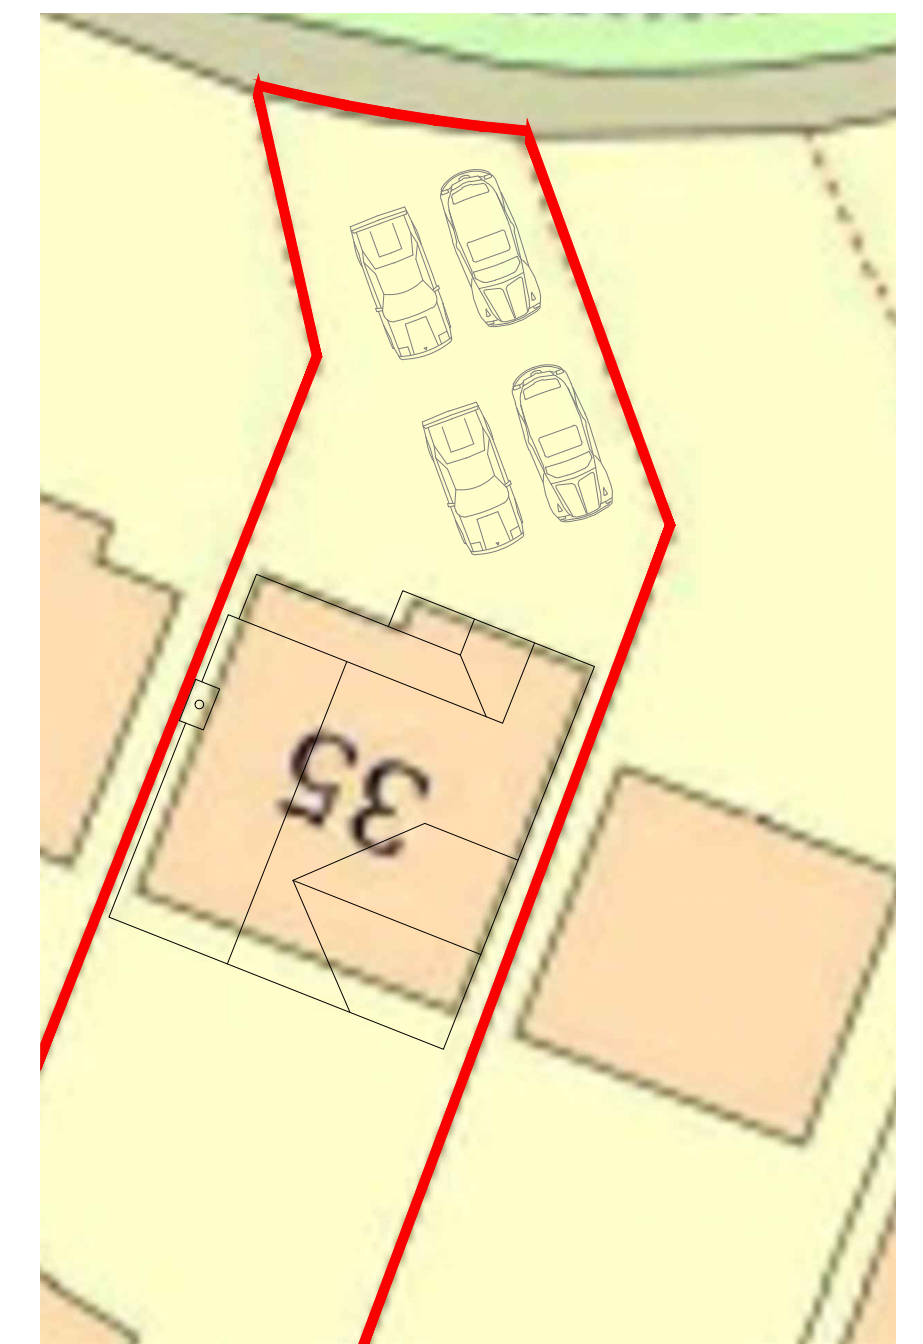

EXISTING PARKING PROVISION
SCALE BAR 1:200

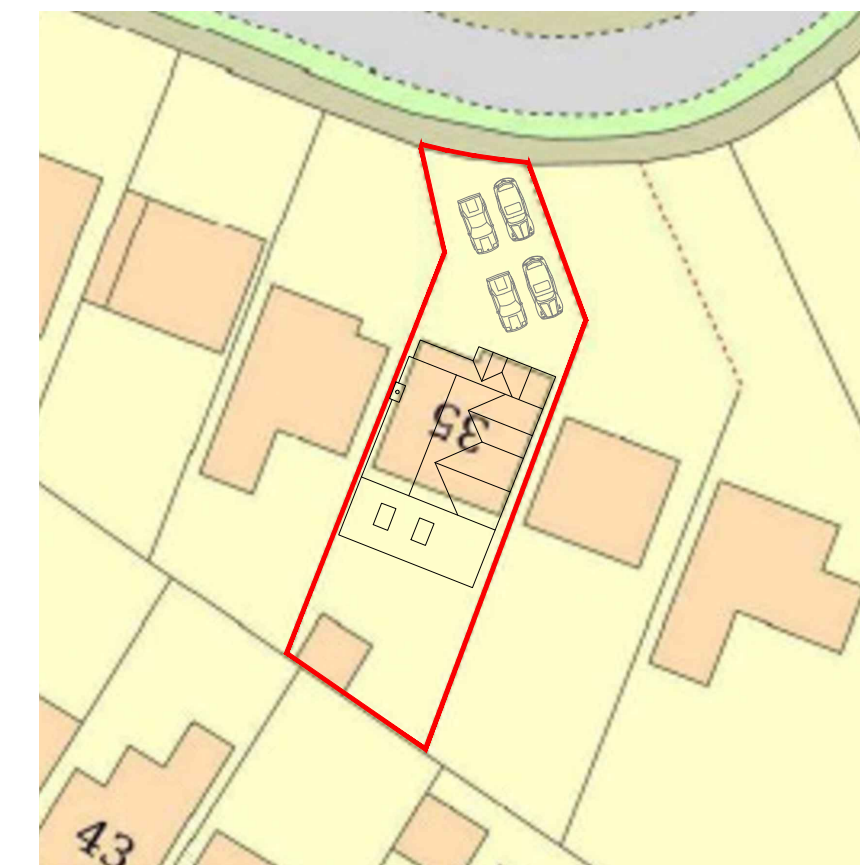


PROPOSED SITE PLAN
SCALE BAR 1:500



EXISTING SITE LOCATION PLAN
SCALE BAR 1:1250

- NOTE TO BUILDER/CONTRACTOR AND IN ORDER OF PRIORITY :-
1. SINGLE STOREY REAR EXTENSION
 2. NEW PORCH DESIGN & INTERNAL DOOR
 3. NEW EN-SUITE & ALTER ROOF CONFIGURATION TO BED 4/OFFICE AND INSERT 2 WINDOWS
 4. GARAGE CONVERSION
 5. GYM/UTILITY ALTERATIONS
 6. IF POSSIBLE, PROVIDE A QUOTATION FOR NEW WINDOWS THROUGHOUT FROM <https://superiortradeframes.com/>

Drawings may be scaled for planning purposes only.
All dimensions to be checked.
The contractor is responsible for checking
dimensions before ordering or starting work.

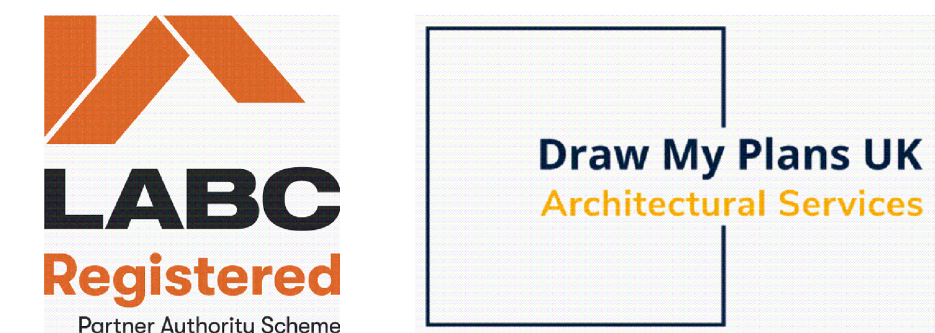

	E	30.05.24	FLAT ROOF OVER BED 4 REVERTED BACK TO DUAL PITCHED ROOF	SJN	
	D	09.05.24	FLAT ROOF ADDED ABOVE BED 4	SJN	
	C	25.04.24	EXISTING & PROPOSED SITE PLANS ADDED	SJN	
	B	09.04.24	NOTE TO BUILDER/CONTRACTOR AND IN ORDER OF PRIORITY ADDED	SJN	
	A	08.04.24	UPDATED TO SUIT CLIENT'S REQUIREMENTS	SJN	
	Rev. Date		Description	By	Chk'd
Client	MR & MRS MURPHY @ 35 HIGHFIELD ROAD GROBY, LEICESTER. LE6 0GU.			Drawn by	Checked by
				SJN	
Project	SINGLE STOREY REAR EXT. NEW PORCH, ROOF ALTERED OVER BED 4, CONVERT GARAGE			Scale	Date
				AS SHOWN @ A1	APRIL 2024
Drawing Title	EXISTING & PROPOSED SITE PLANS, GROUND & FIRST FLOOR PLANS			Project No.	Revision
				2024	
				Dwg. No.	
				BHR[20]001	E