


- No
- Note
1. ONLY TO BE SCALED WHEN PRINTED AT A1

2. All dimensions in mm unless indicated.


3. Plans should be checked by the client, structural engineer and building control, no responsibility will be given to the designer.




Ravenstone House, 60 Main Street - Existing Front Elevation - 1:50

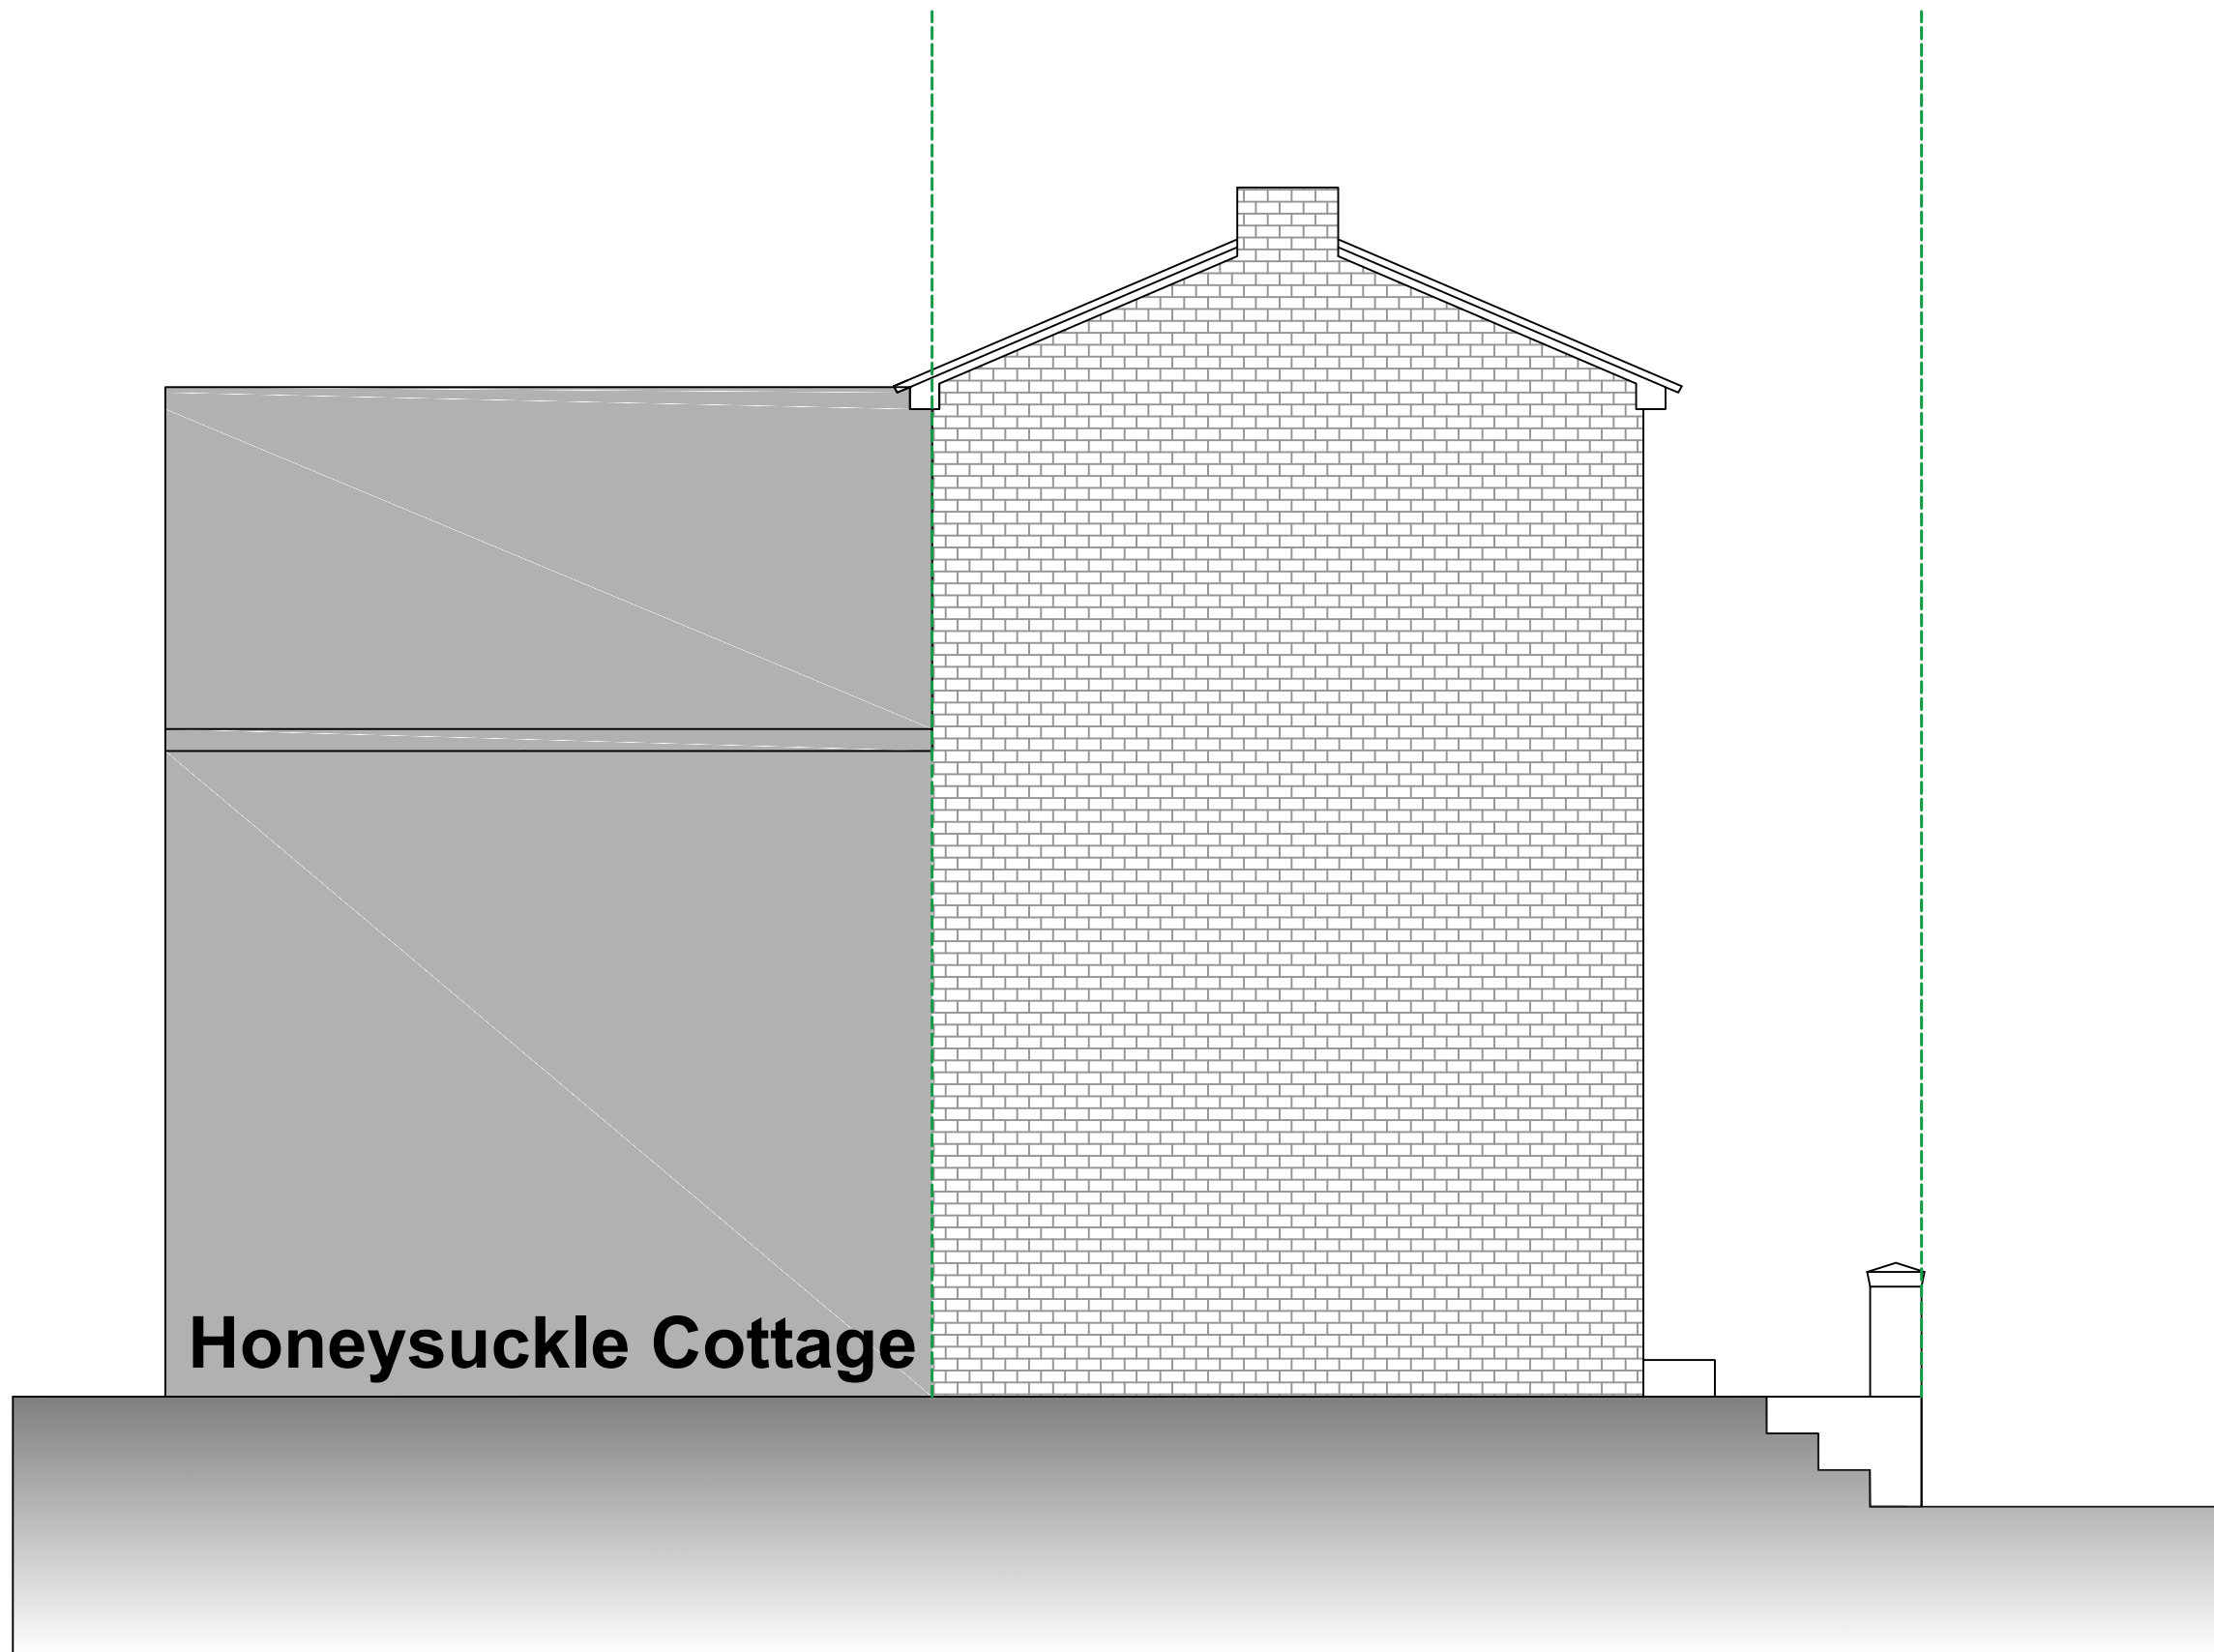

Ravenstone House, 60 Main Street - Existing Side Elevation - 1:50

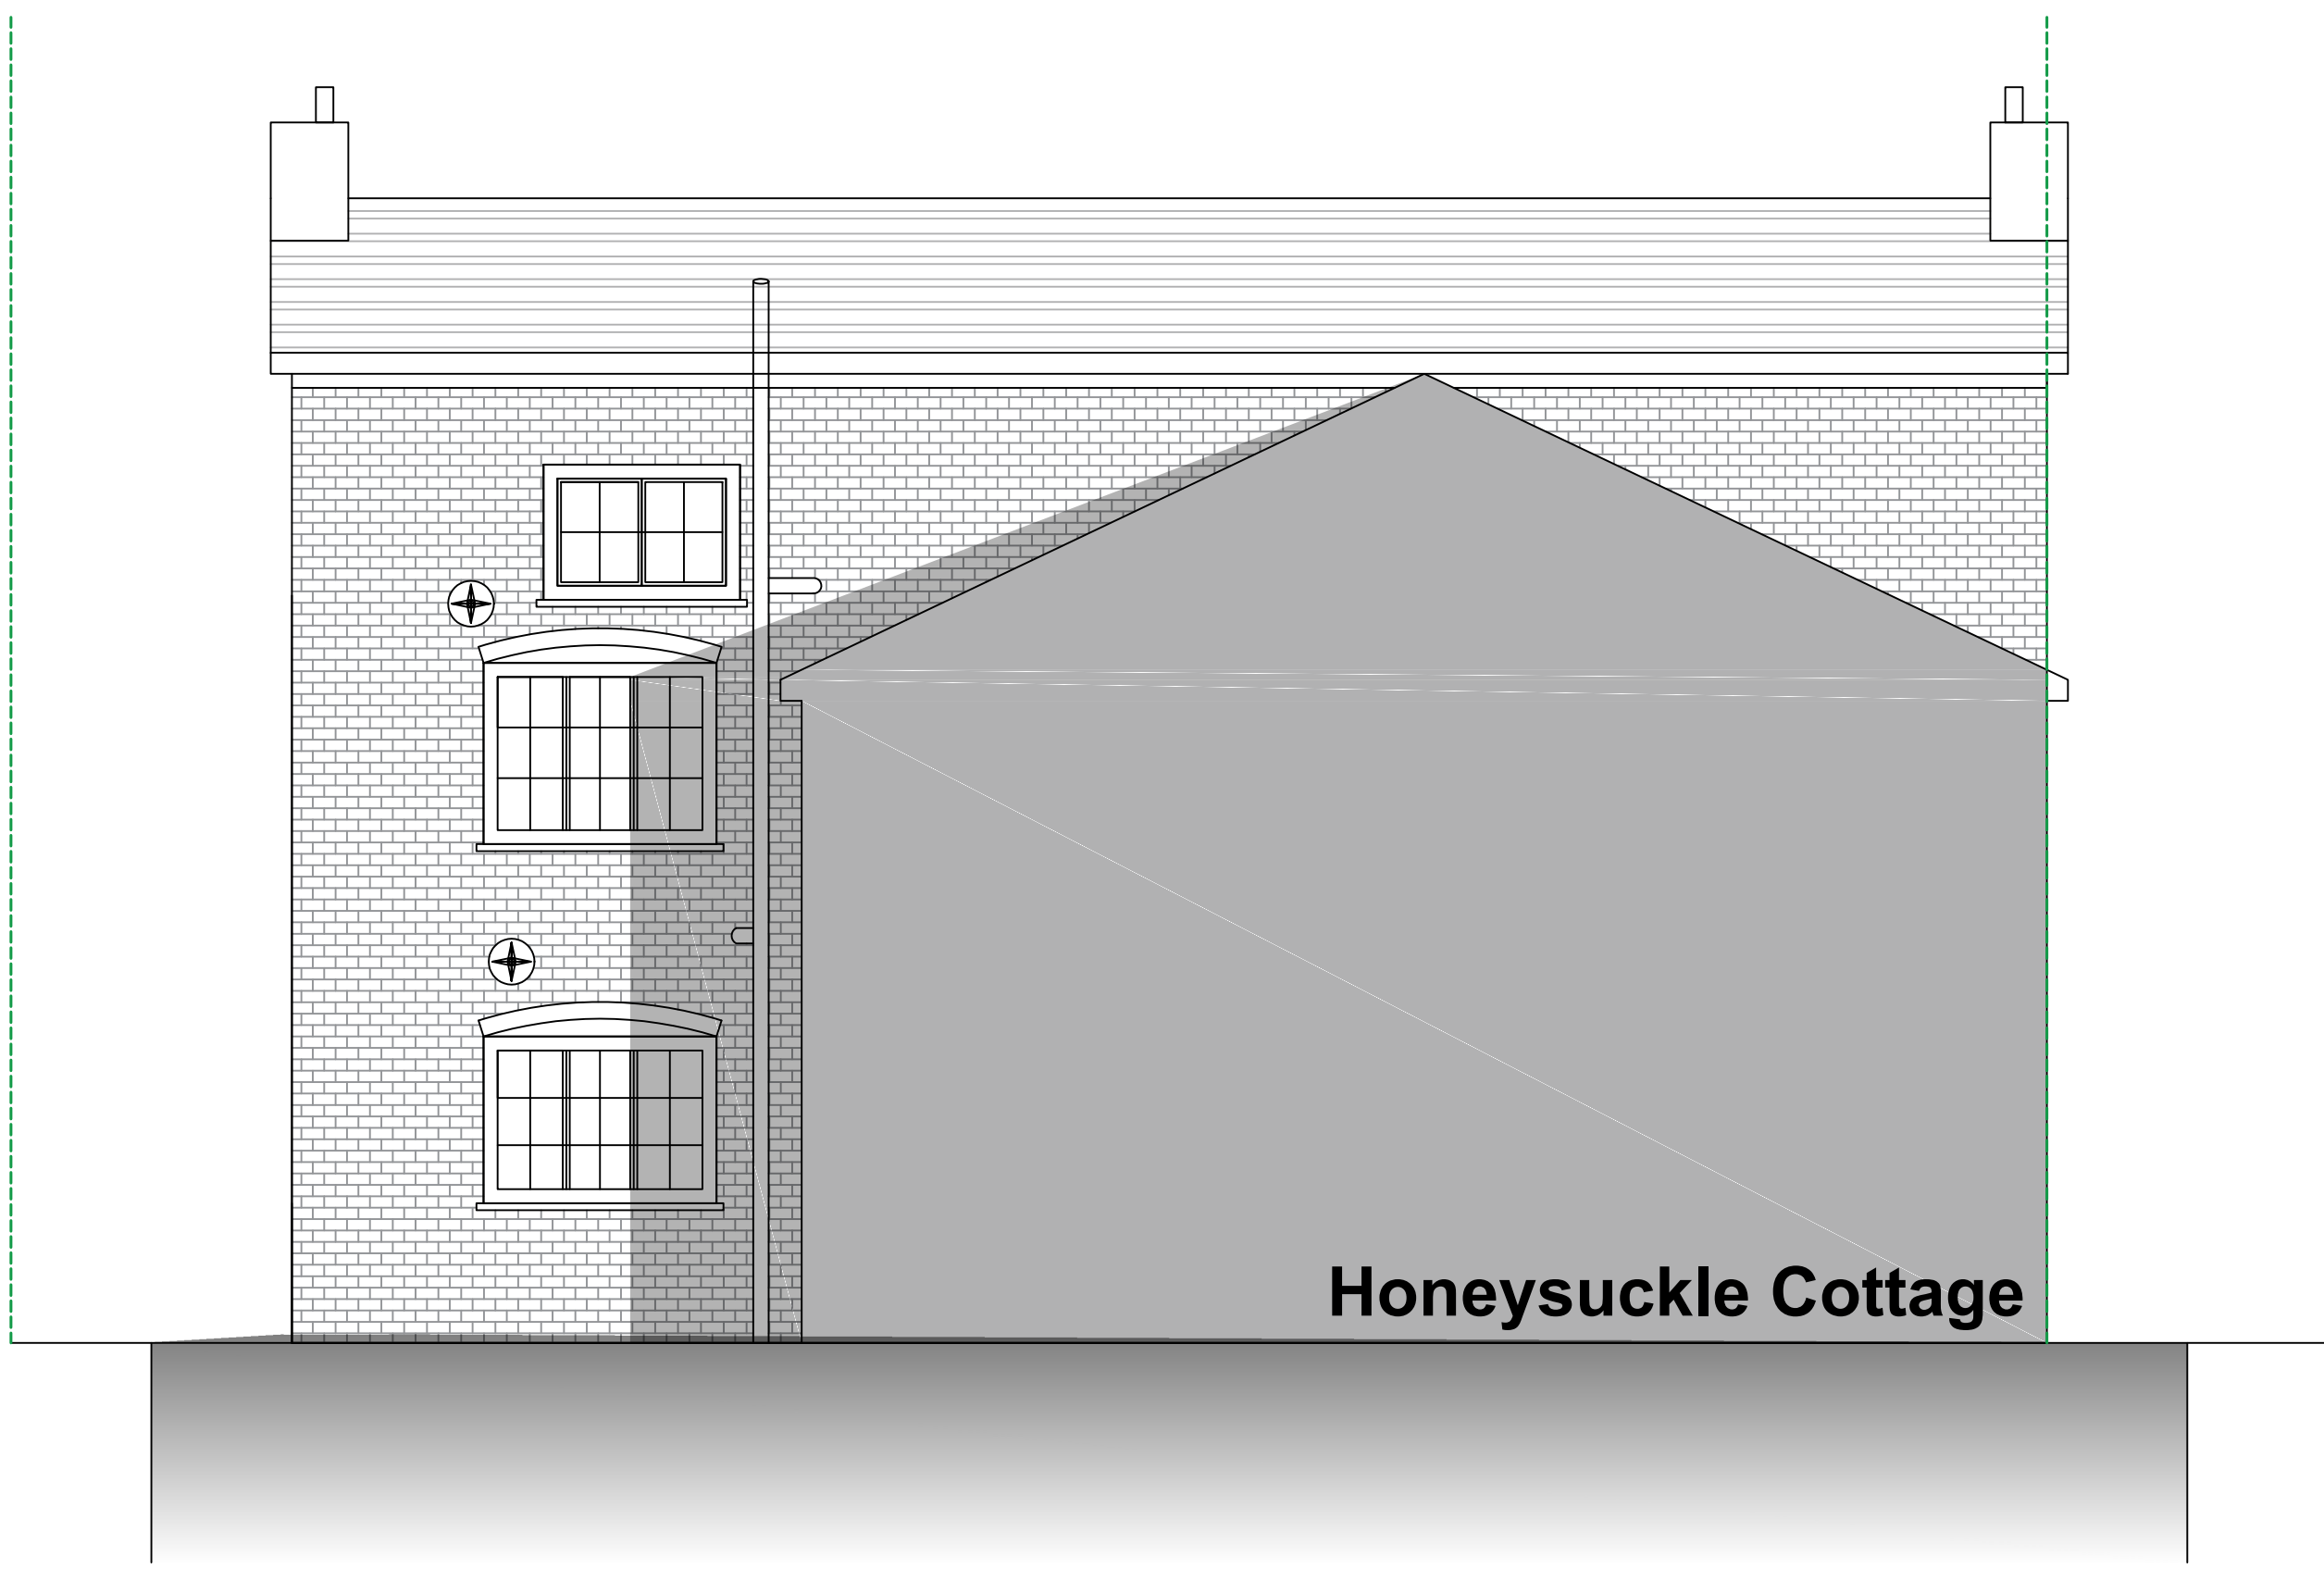

Ravenstone House, 60 Main Street - Existing Rear Elevation - 1:50

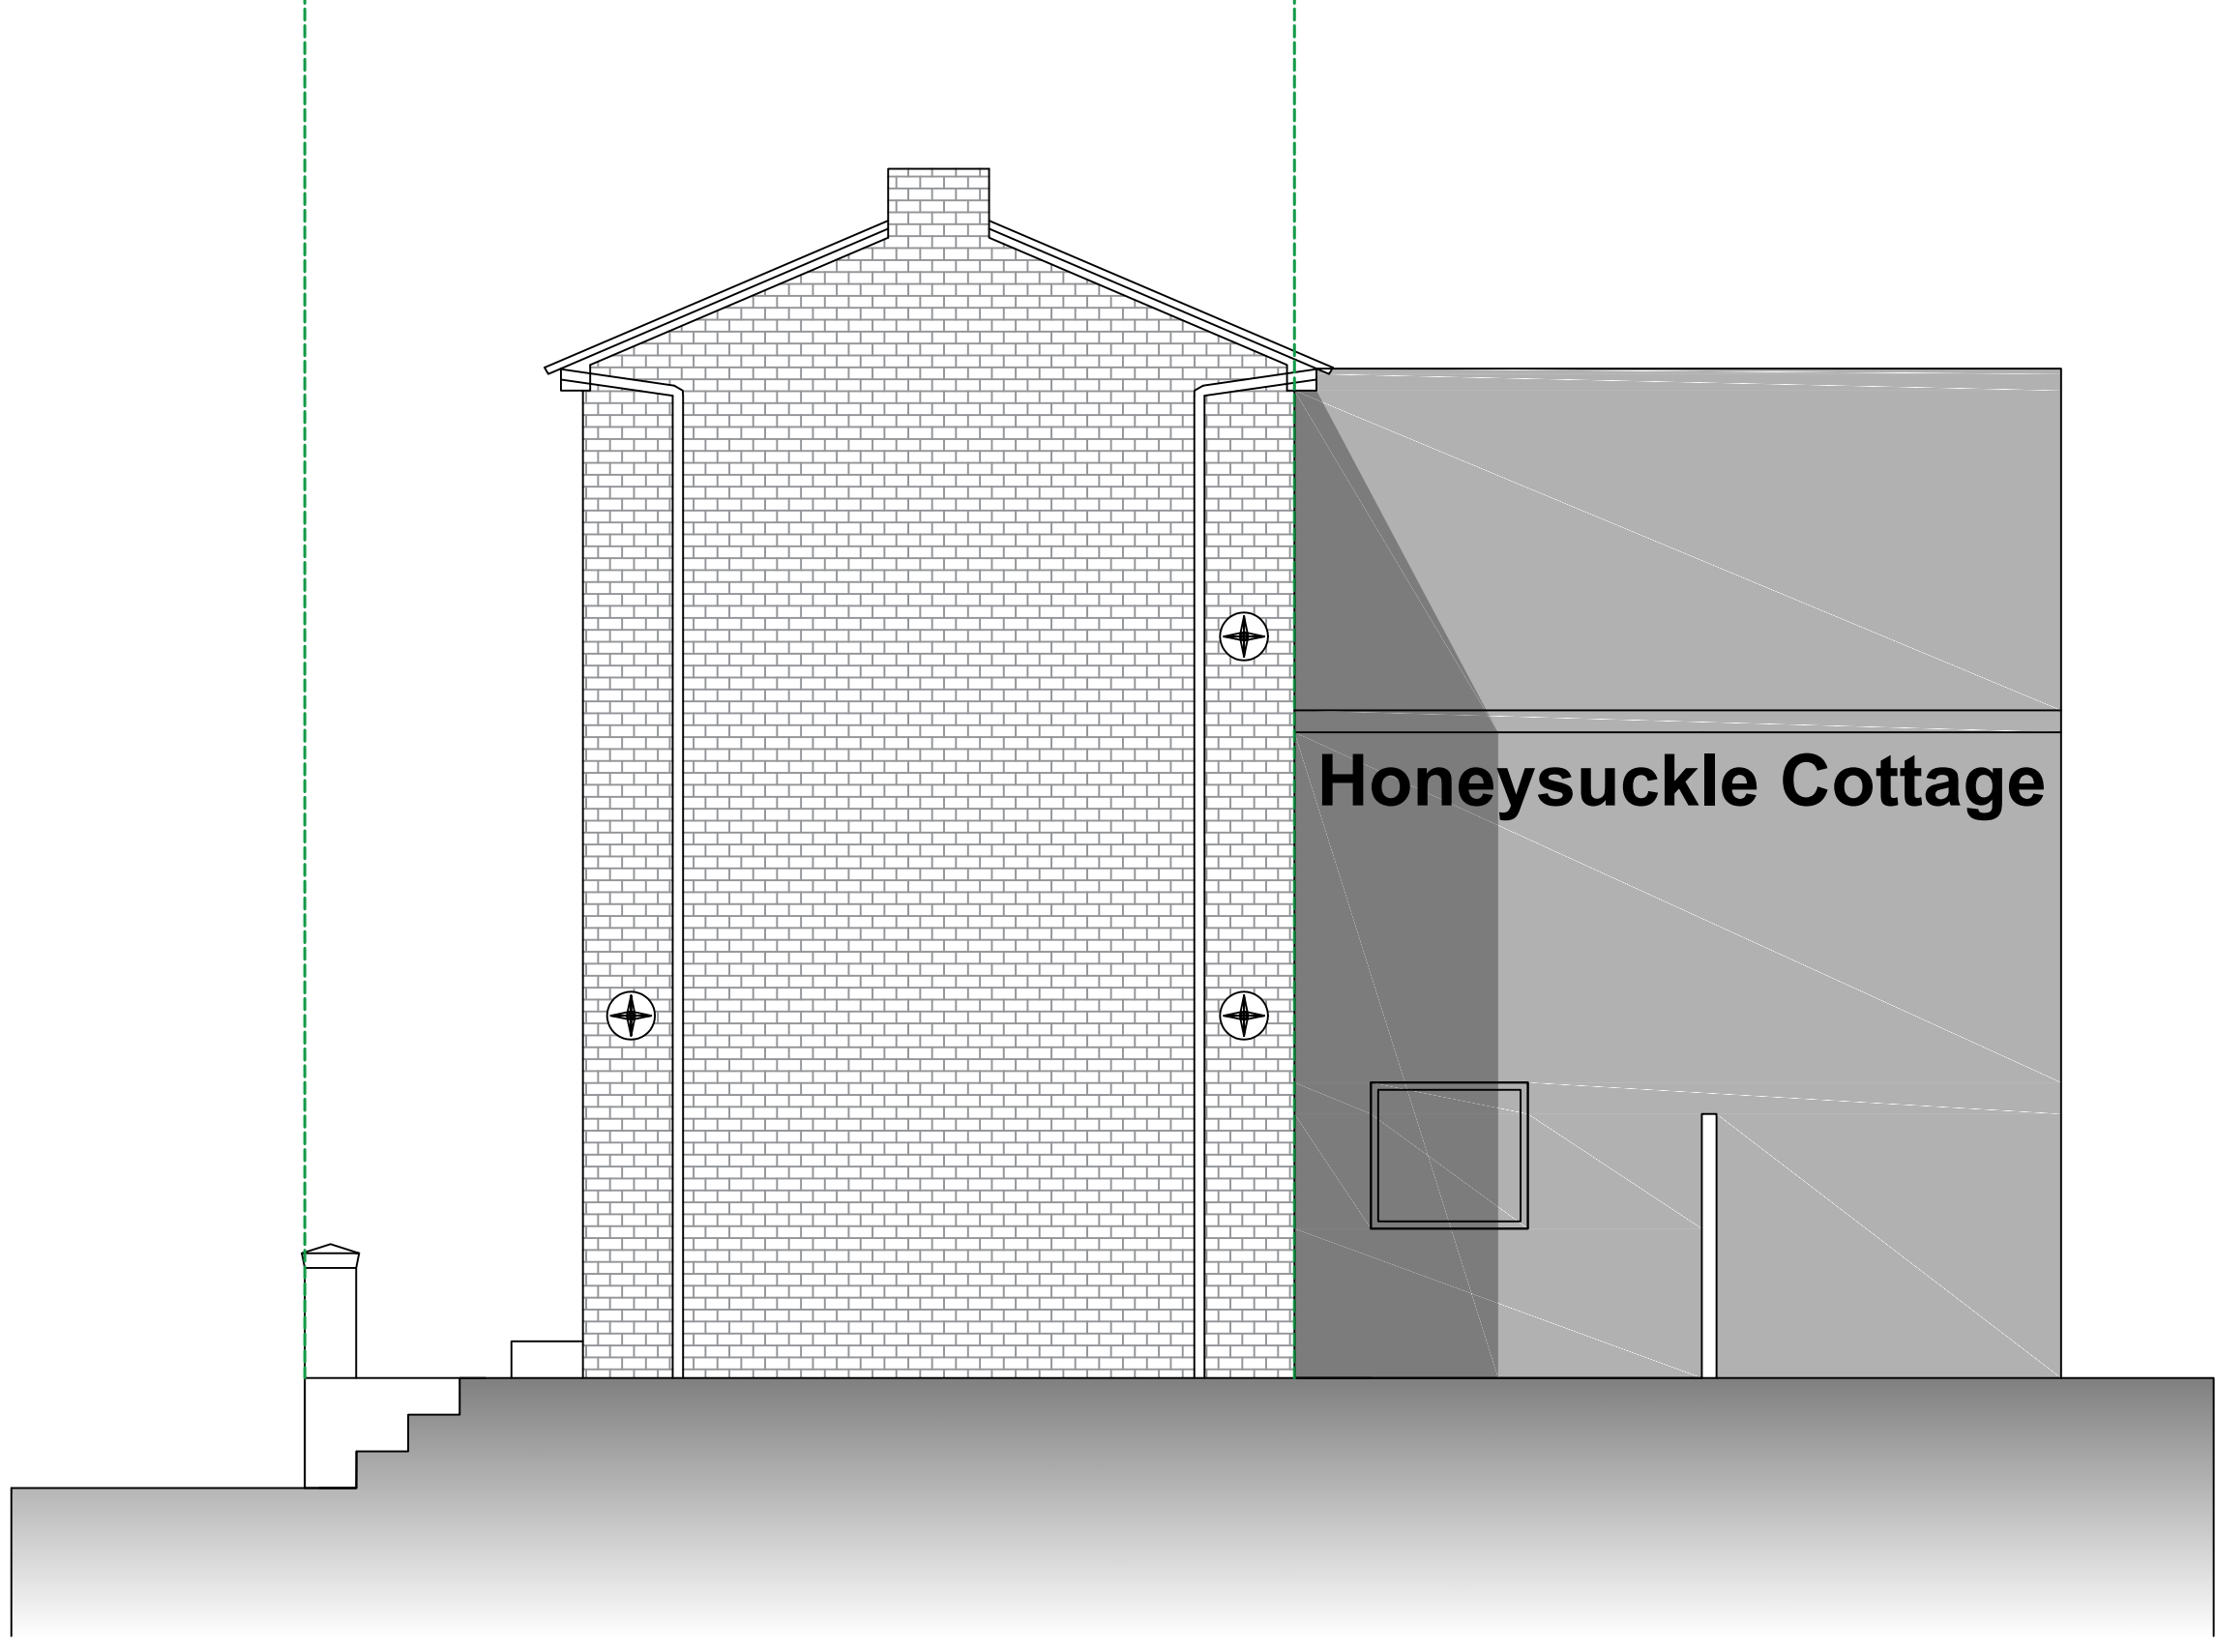

Ravenstone House, 60 Main Street - Existing Side Elevation - 1:50

| Rev   | By    | Date | Description | Chk'd    |
|---|-------|------|-------------|----------|
| Ladbury Architectural Design<br>WILLIAM LADBURY<br>6 HEReward WAY<br>NUNEATON<br>CV10 0FA<br>TEL : 07841354894<br>ladburyw@gmail.com |       |      |             |          |
| Project:<br>RAVENSTONE, 60 MAIN STREET, HIGHAM ON THE H                                                                              |       |      |             |          |
| Drawing Title:<br>EXISTING ELEVATIONS                                                                                                |       |      |             |          |
| A1   |       |      |             |          |
| Drawn   | Chk'd | Appd | Status      | Date     |
| WLADBURY   |       |      | PLANNING    | 23.03.24 |
| Scale @ A1   |       |      |             | 1:50     |
| Drawing No:   |       |      |             | Rev      |
| RAVEN-PS24-01   |       |      |             |          |