


- | No | Note |
|----|---|
| 1. | ONLY TO BE SCALED WHEN PRINTED AT A1 |
| 2. | All dimensions in mm unless indicated. |
| 3. | Plans should be checked by the client, structural engineer and building control, no responsibility will be given to the designer. |


Window Replacement Throughout
Like For Like Replacement To
Match The Existing Design,
Material & Opening Type

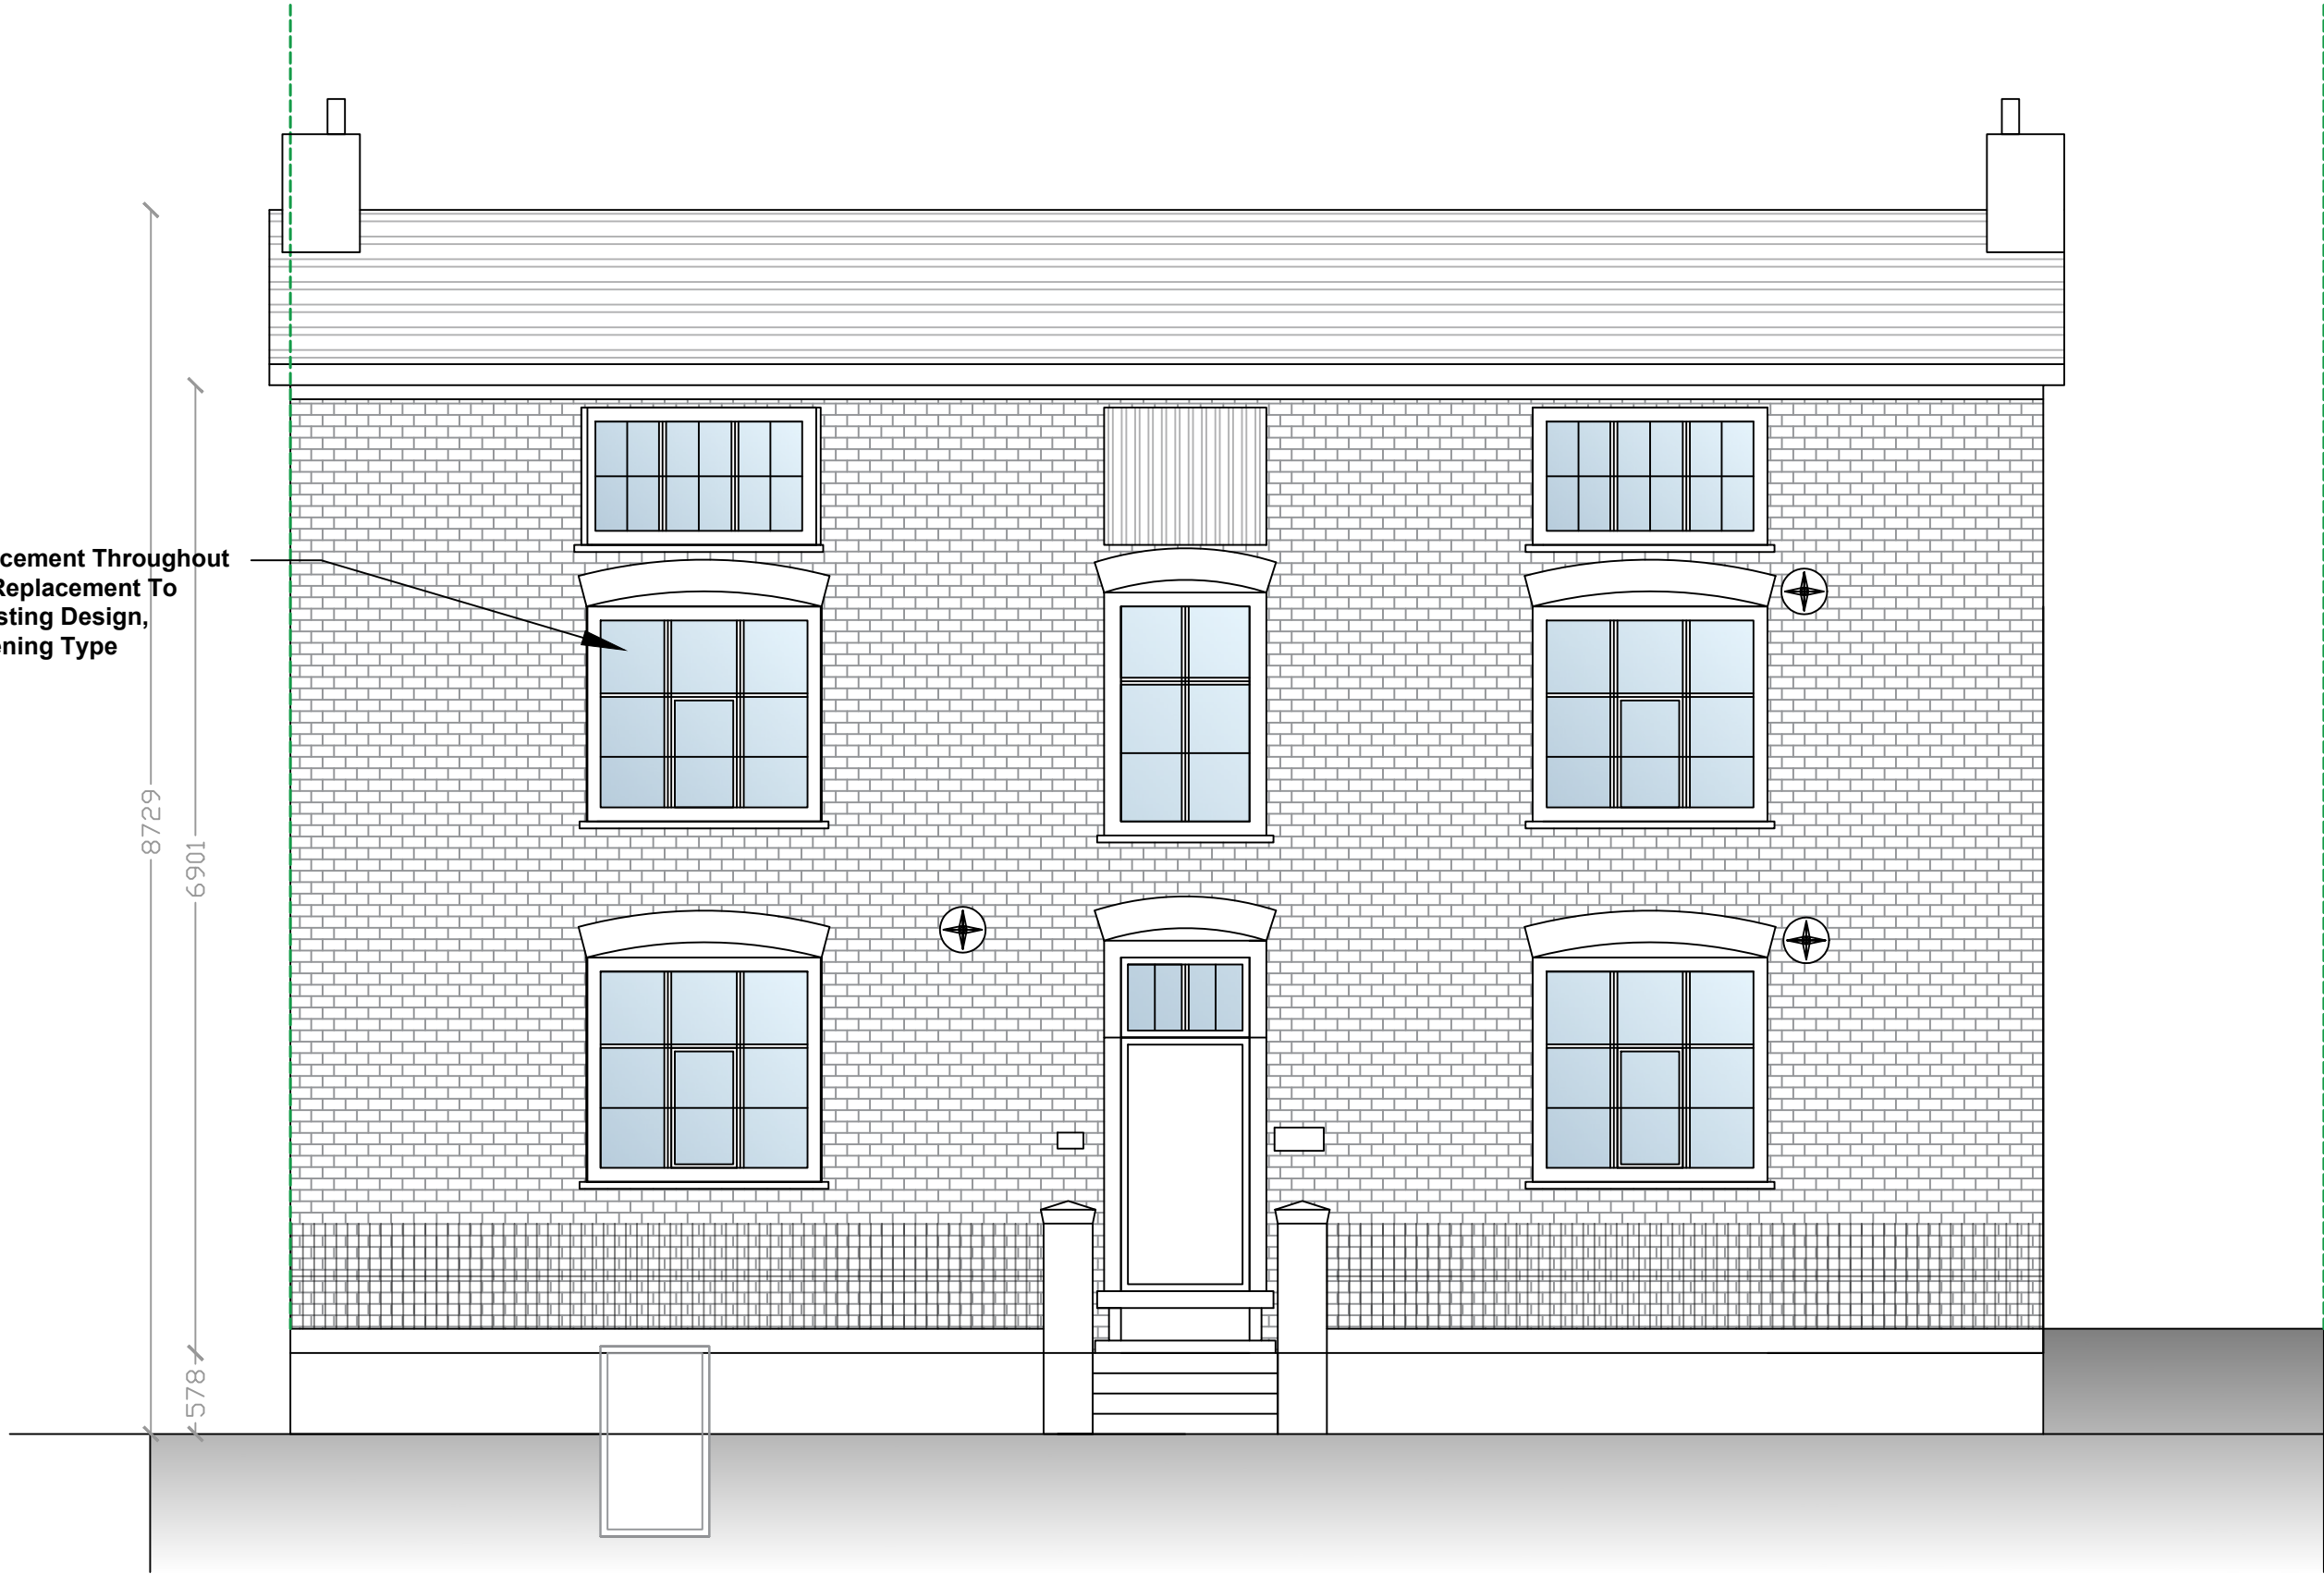

Ravenstone House, 60 Main Street - Proposed Front Elevation - 1:50




Honeysuckle Cottage

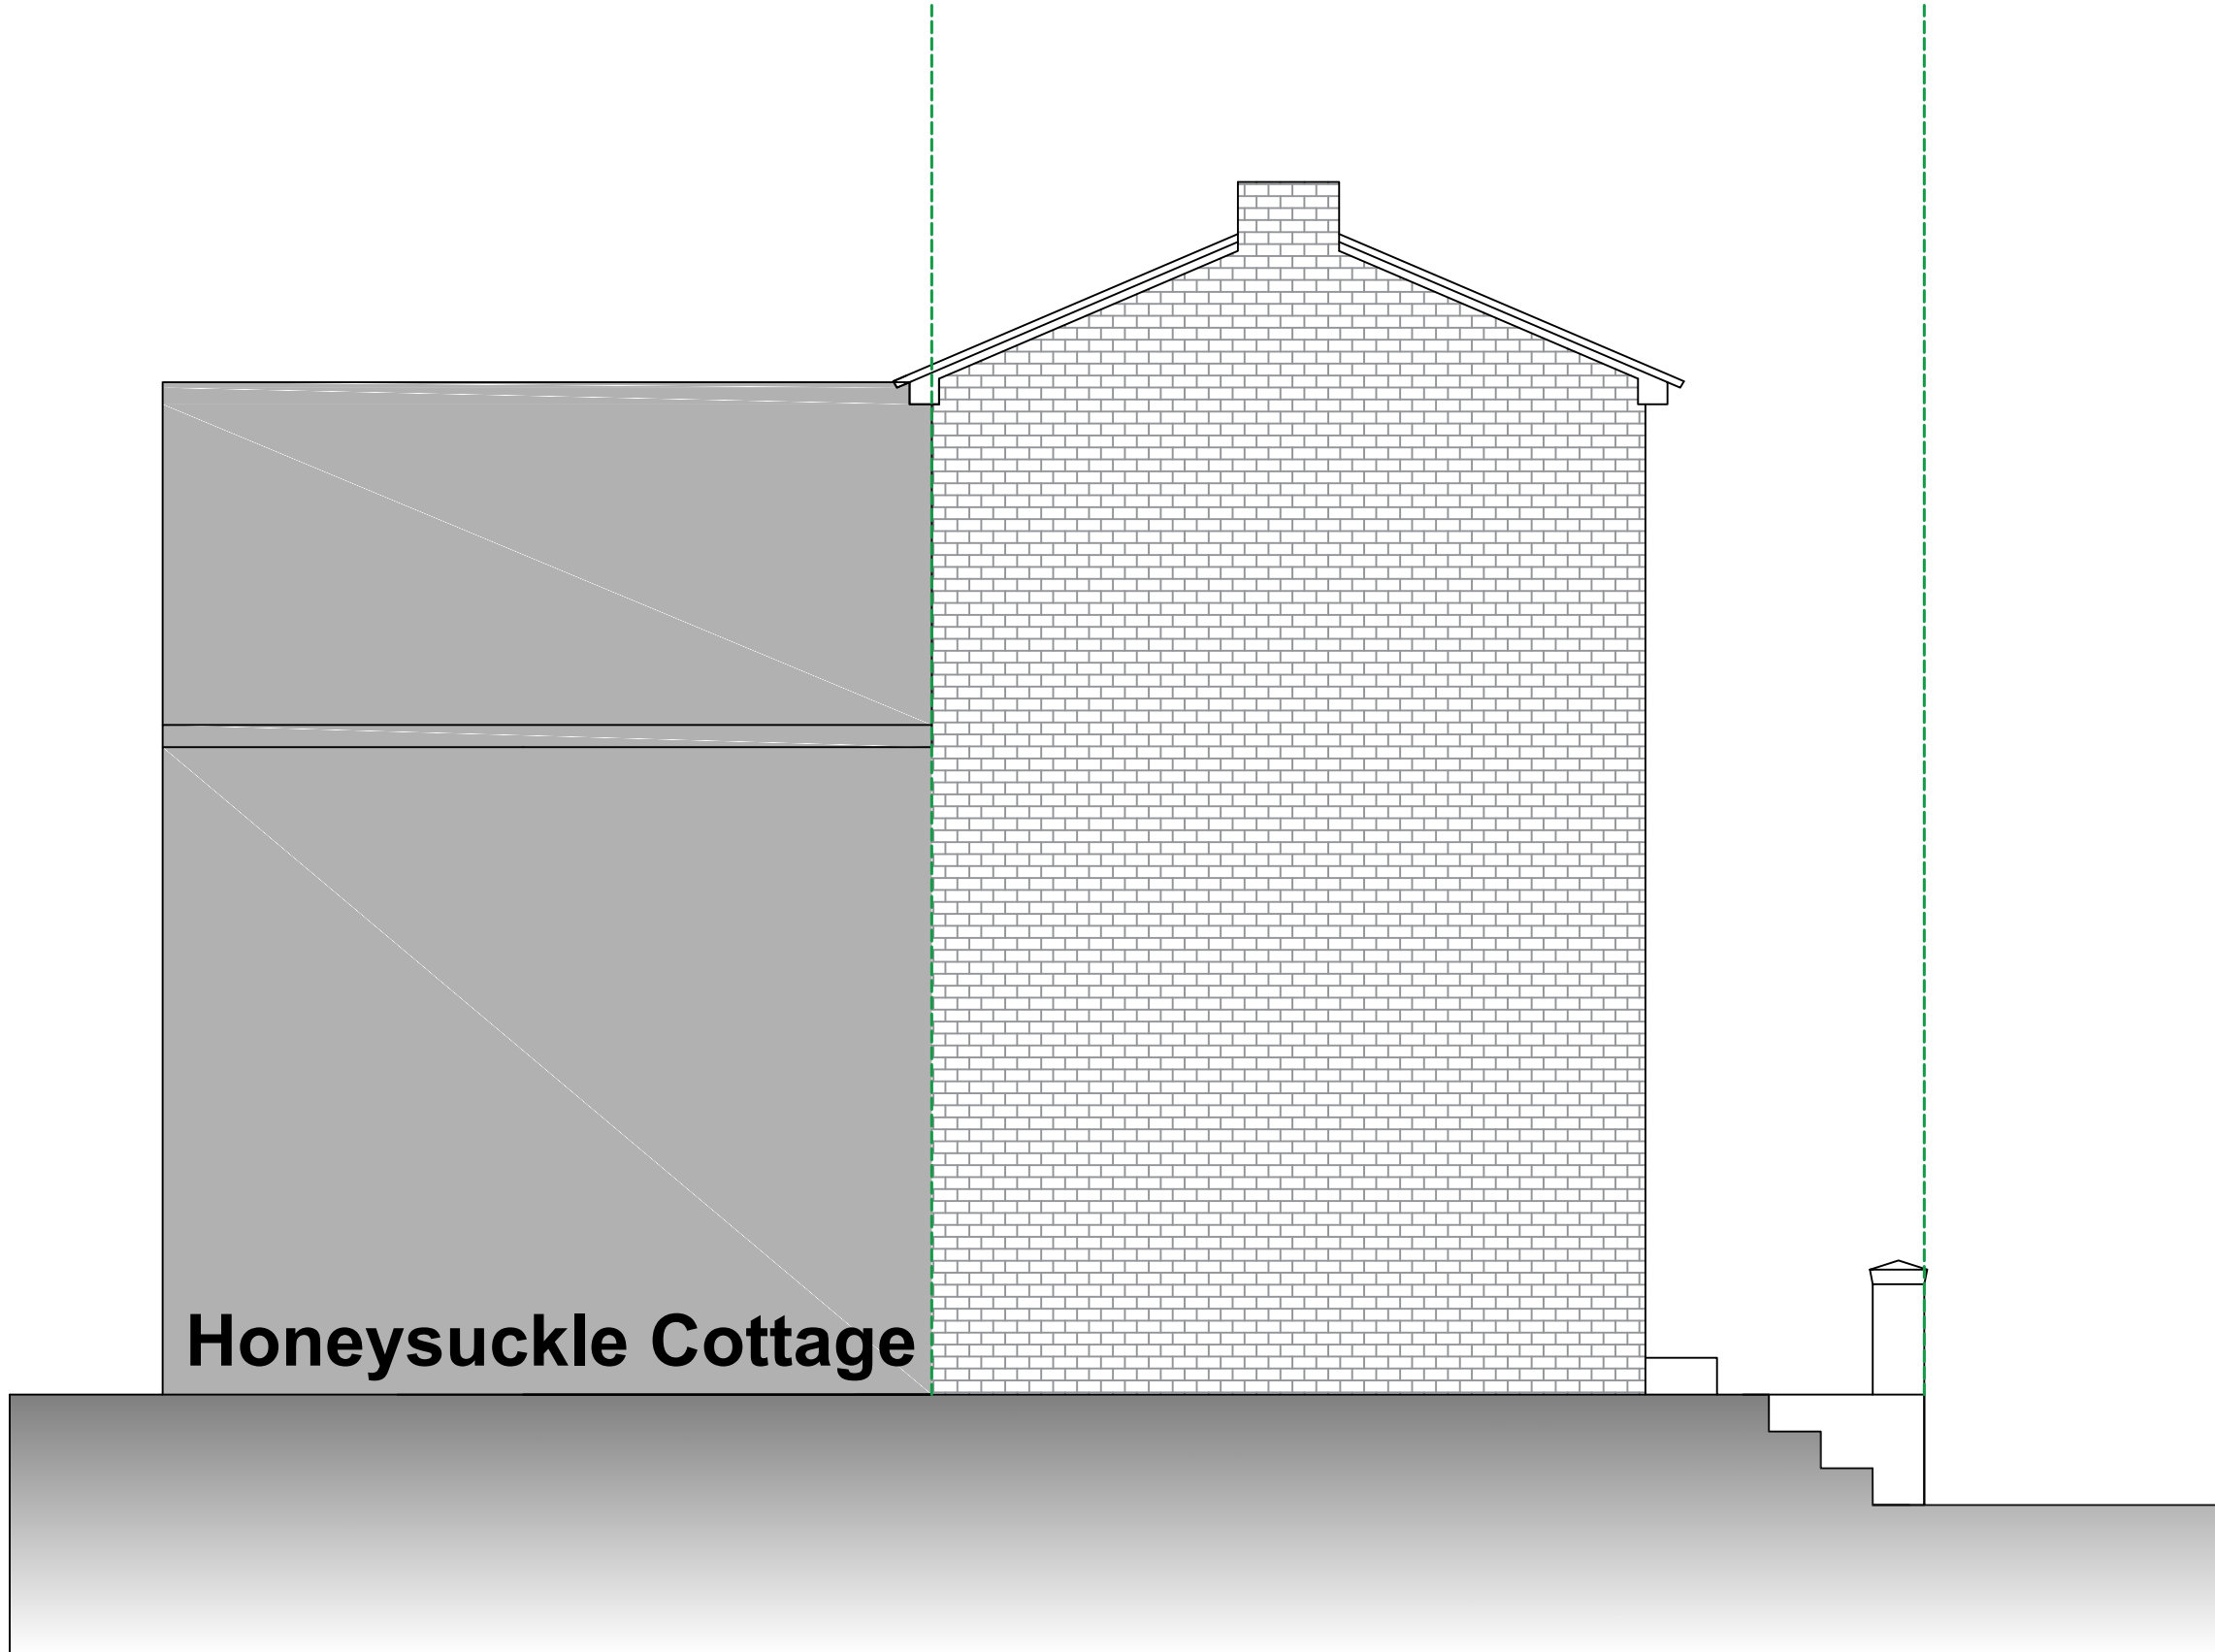

Ravenstone House, 60 Main Street - Proposed Side Elevation - 1:50




Window Replacement Throughout
Like For Like Replacement To
Match The Existing Design,
Material & Opening Type

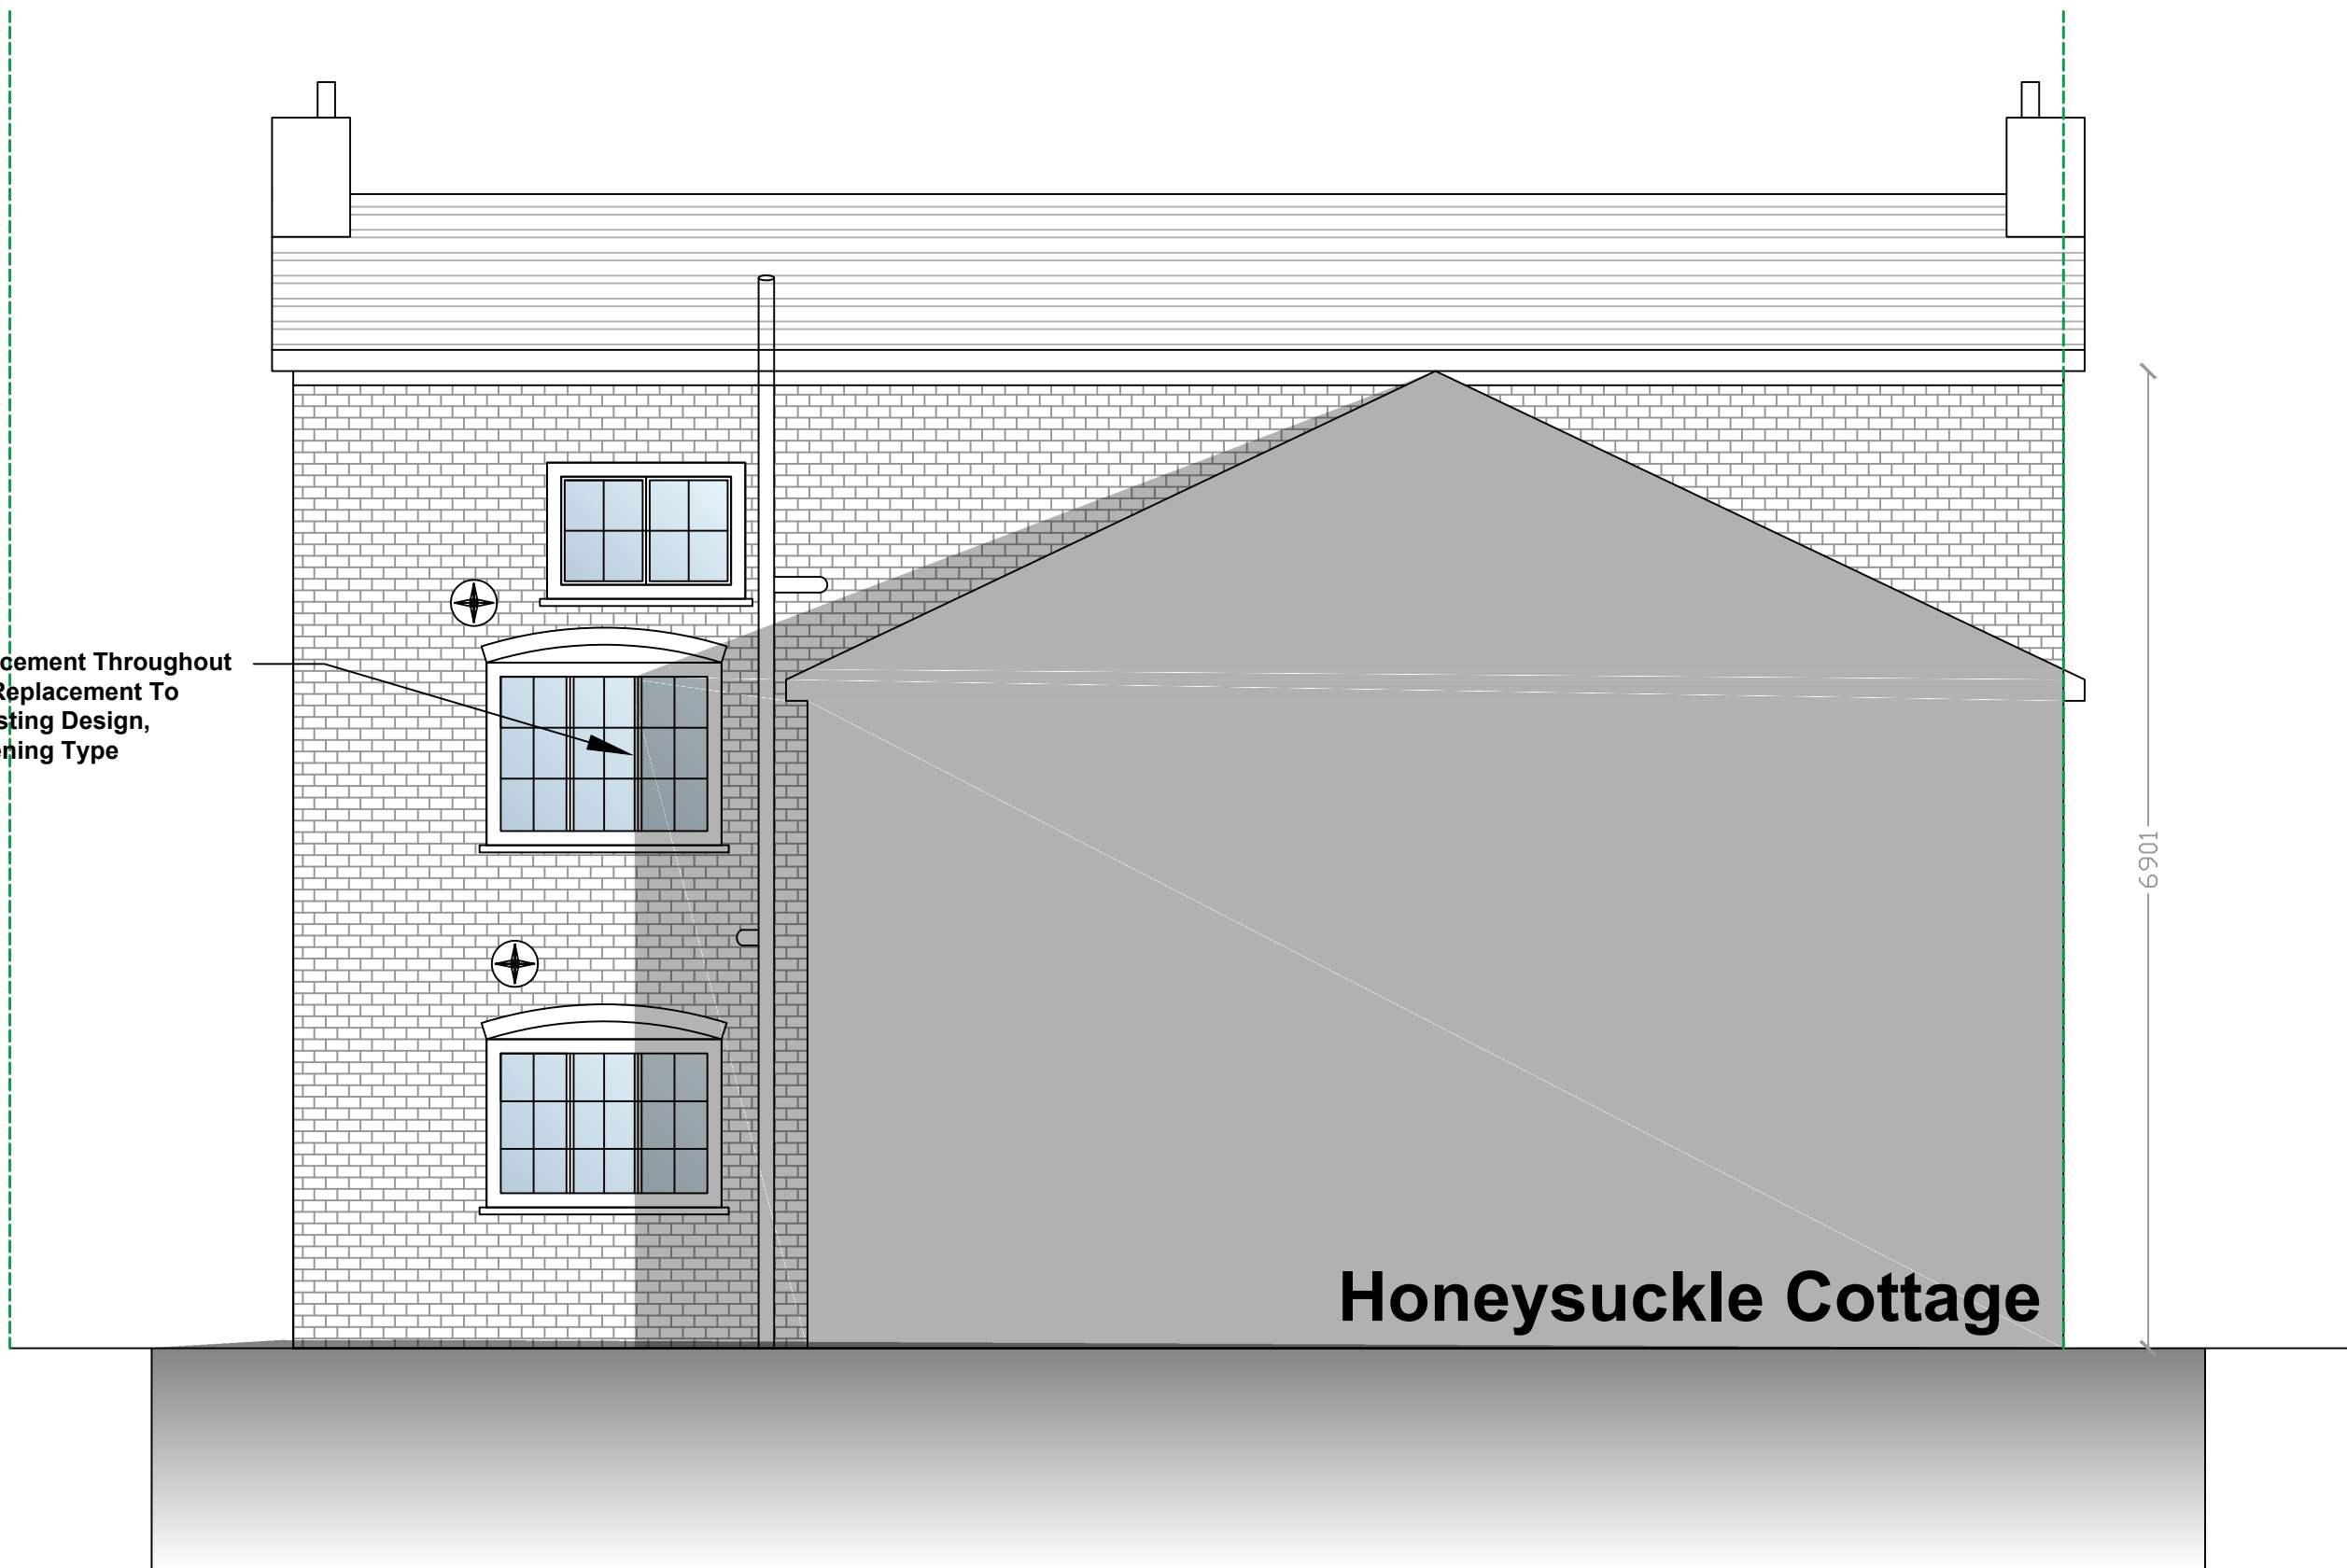

Ravenstone House, 60 Main Street - Proposed Rear Elevation - 1:50



Honeysuckle Cottage

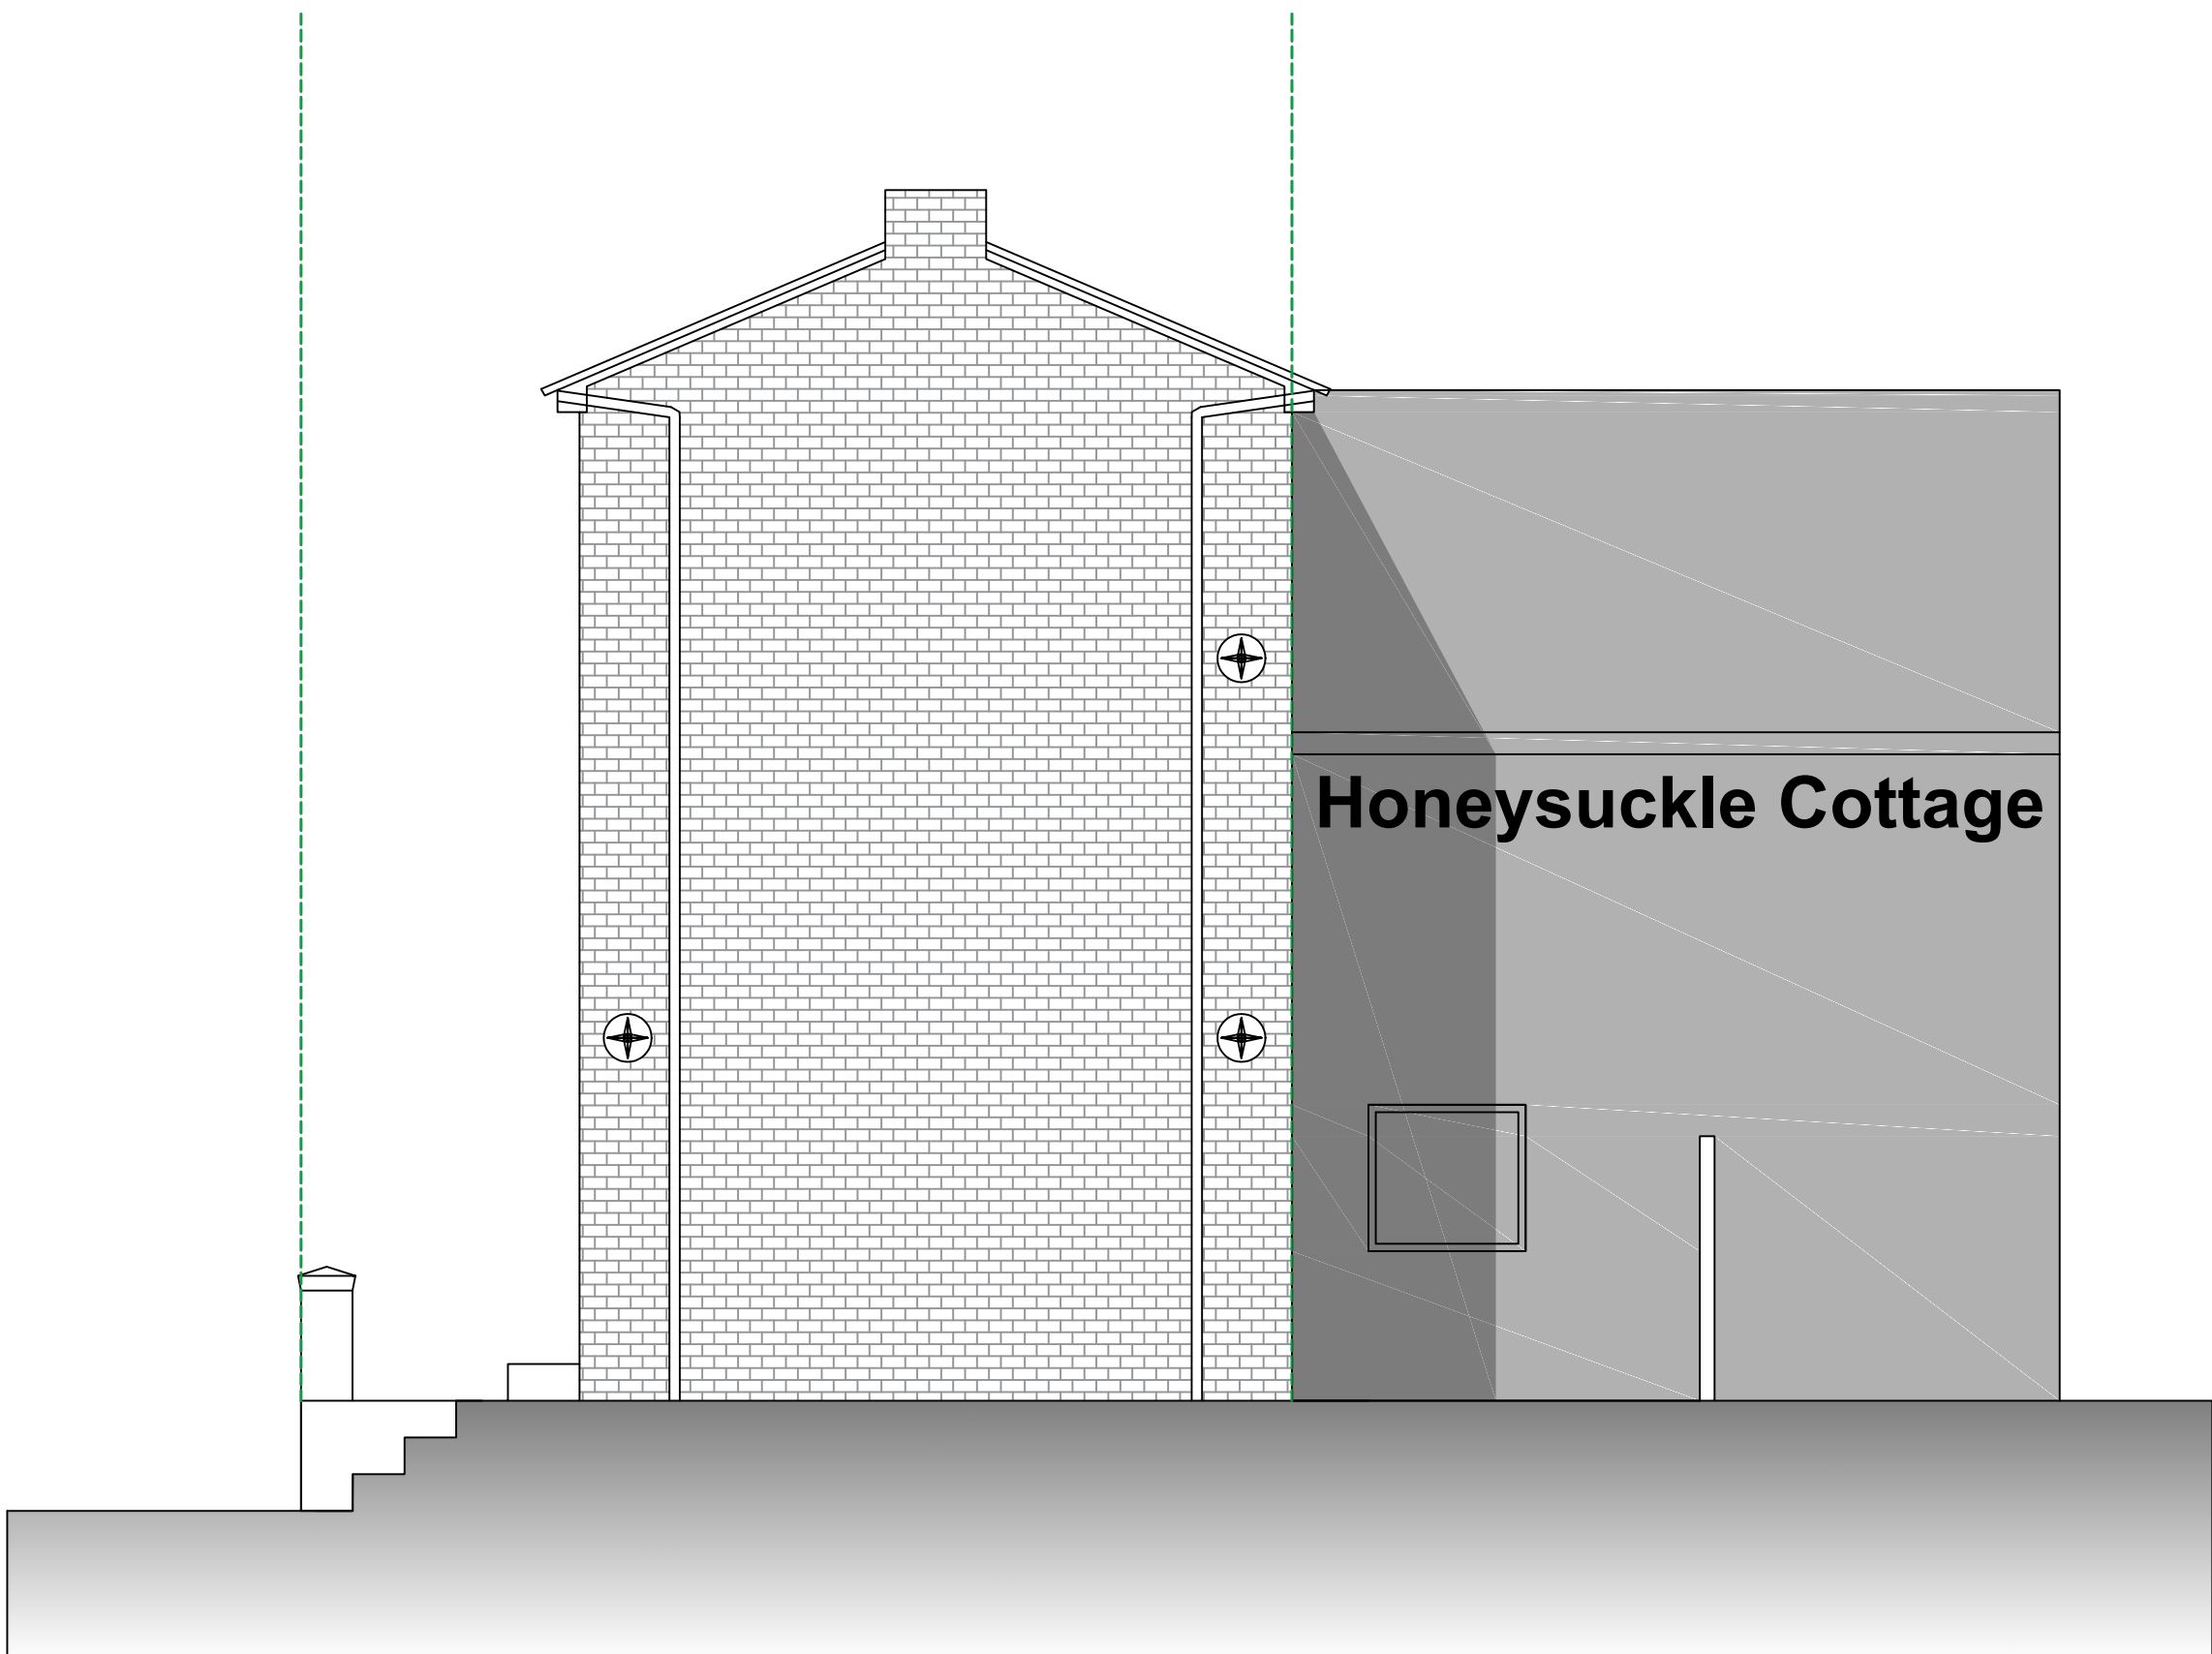

Ravenstone House, 60 Main Street - Proposed Side Elevation - 1:50



Rev	By	Date	Description	Chk'd
Ladbury Architectural Design WILLIAM LADBURY 6 HEReward WAY NUNEATON CV10 0FA TEL : 07841354894 ladburyw@gmail.com				
Project: RAVENSTONE, 60 MAIN STREET, HIGHAM ON THE H				
Drawing Title: PROPOSED ELEVATIONS				
A1				
Drawn	Chk'd	Appd	Status	Date
WLADBURY			PLANNING	23.03.24
Scale @ A1				1:50
Drawing No: RAVEN-PS24-02				
Rev				