


NOTE: PLEASE TAKE STATED DIMENSIONS IN PREFERENCE
OVER SCALED DIMENSIONS AS DISCREPANCIES MAY OCCUR
VIA THE ELECTRONIC SCANNING & PRINTING PROCEDURE:

0.00M 1.00M 2.00M 3.00M 4.00M 5.00M

PROPOSED UPPER FLOOR

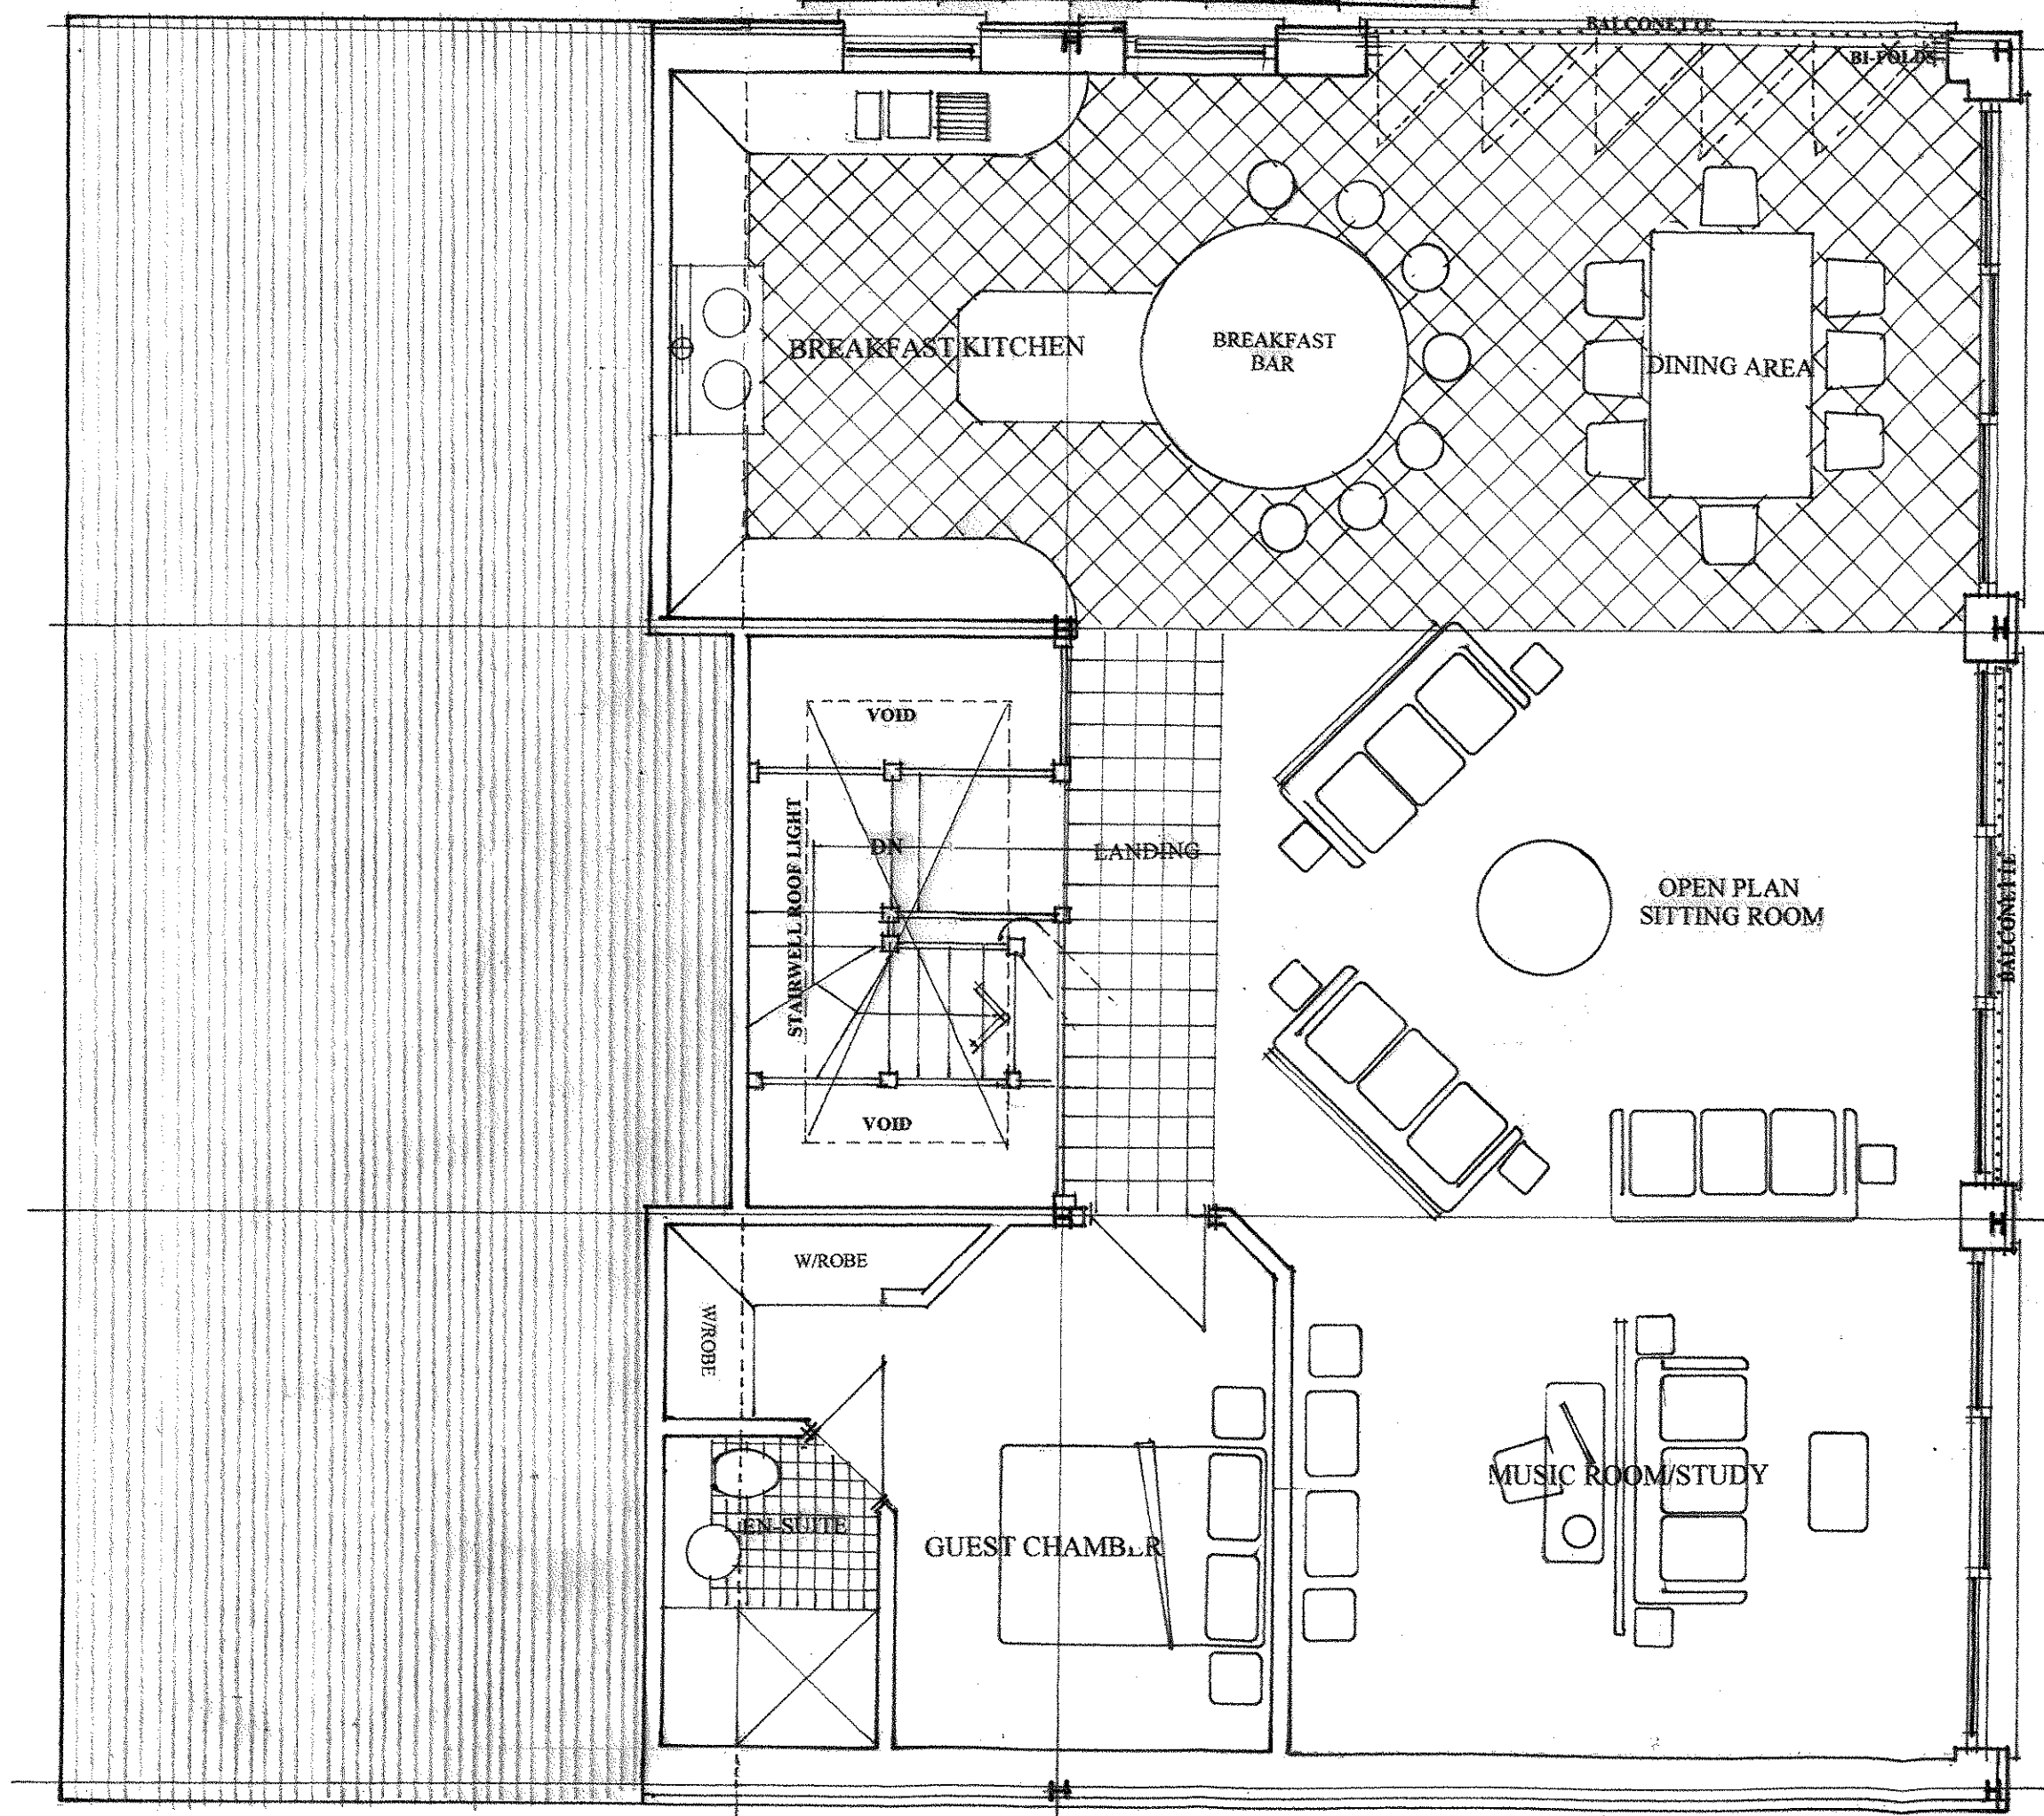

CLIENTS:
Mr and Mrs.M.Parnell.

PROJECT:
Proposed Conversion of a Former
Agricultural Building To Form A
Single Detached Dwellinghouse.

DRAWING TITLE:
Proposed Upper Floor Plan.

SCALE:1:50 @A3 **DATE:**Sept'2026.
DRWG.No:HMD/PD/0640/03.
c Copyright HMD/2026.

HOUSEMARTIN
DESIGNS

