

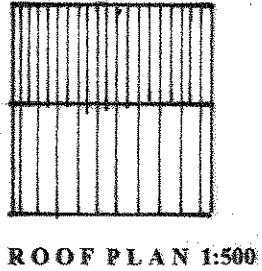



NOTE: PLEASE TAKE STATED DIMENSIONS IN PREFERENCE
OVER SCALED DIMENSIONS AS DISCREPANCIES MAY OCCUR
VIA THE ELECTRONIC SCANNING & PRINTING PROCEDURE:

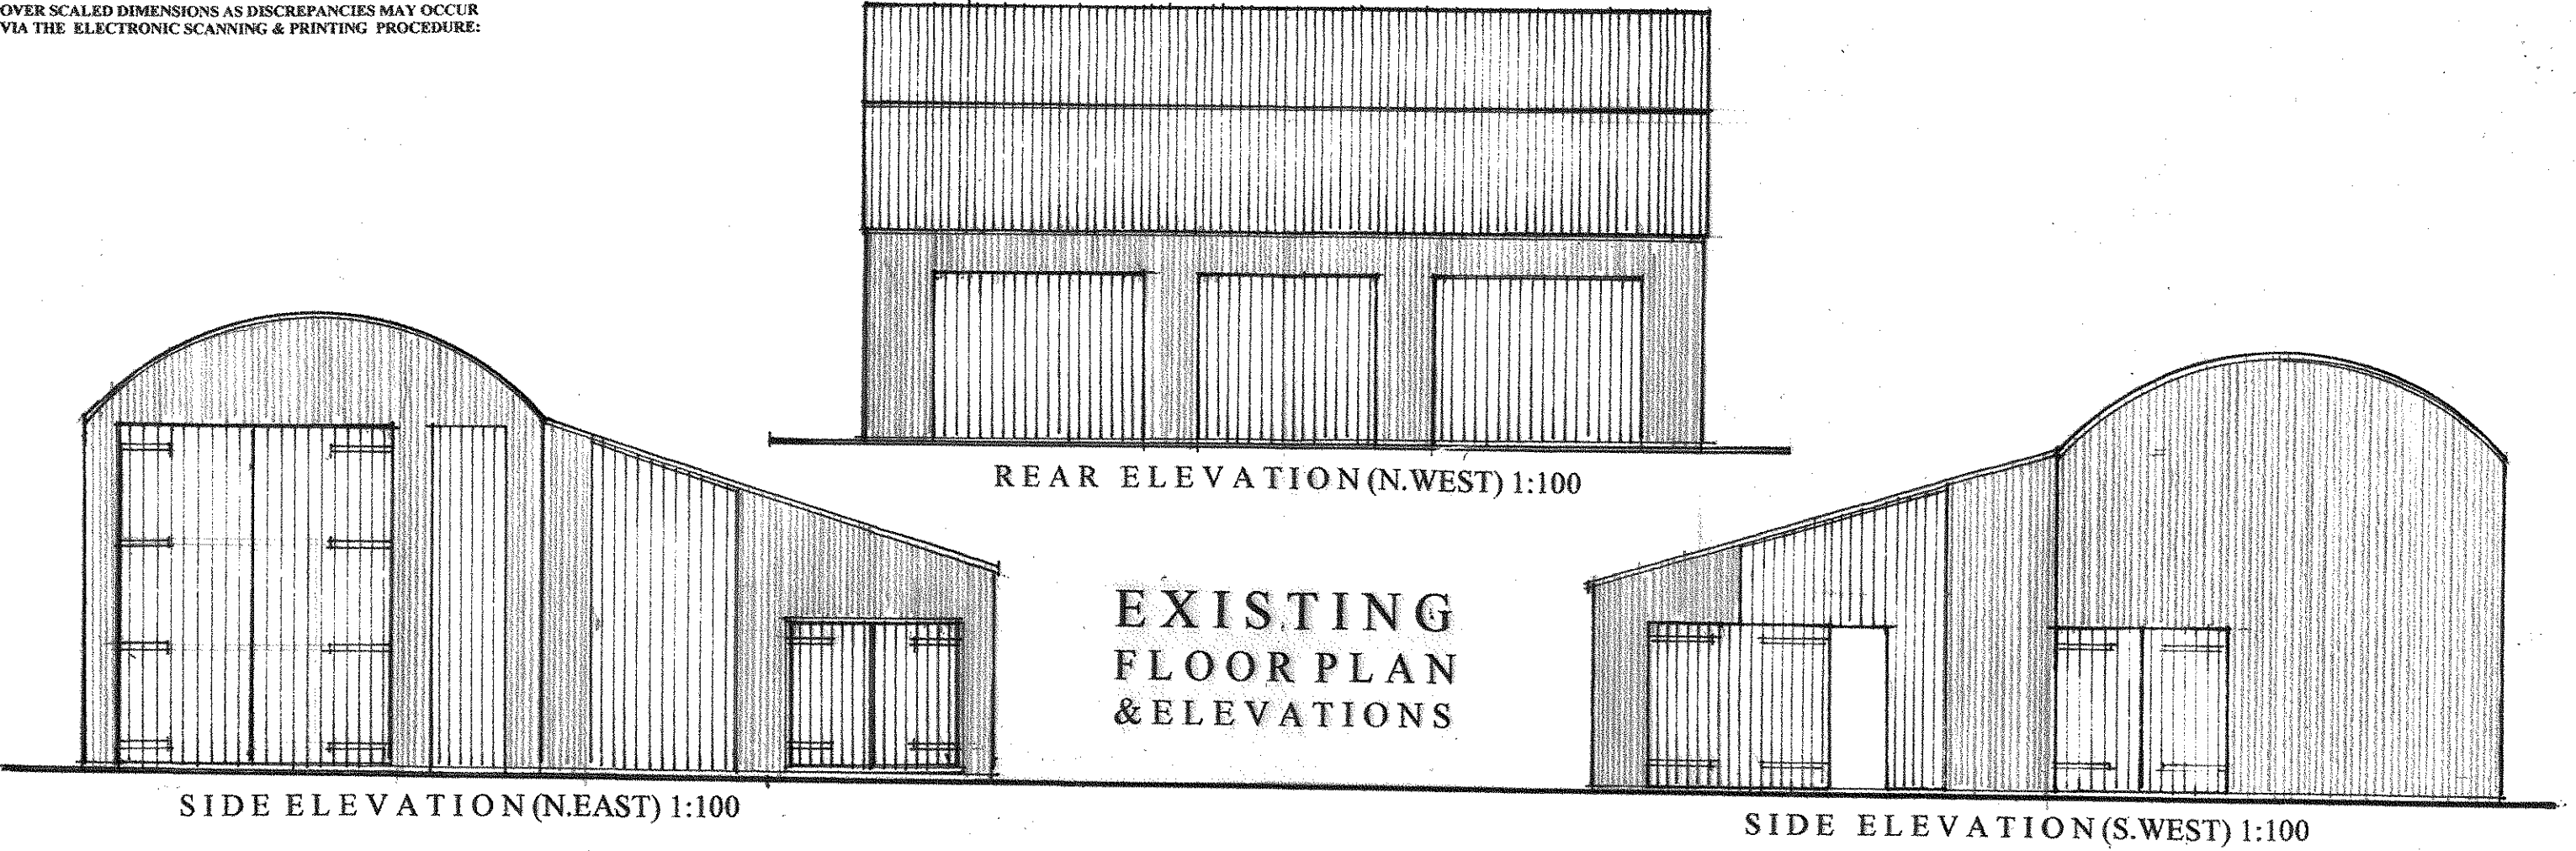

ROOF PLAN 1:500

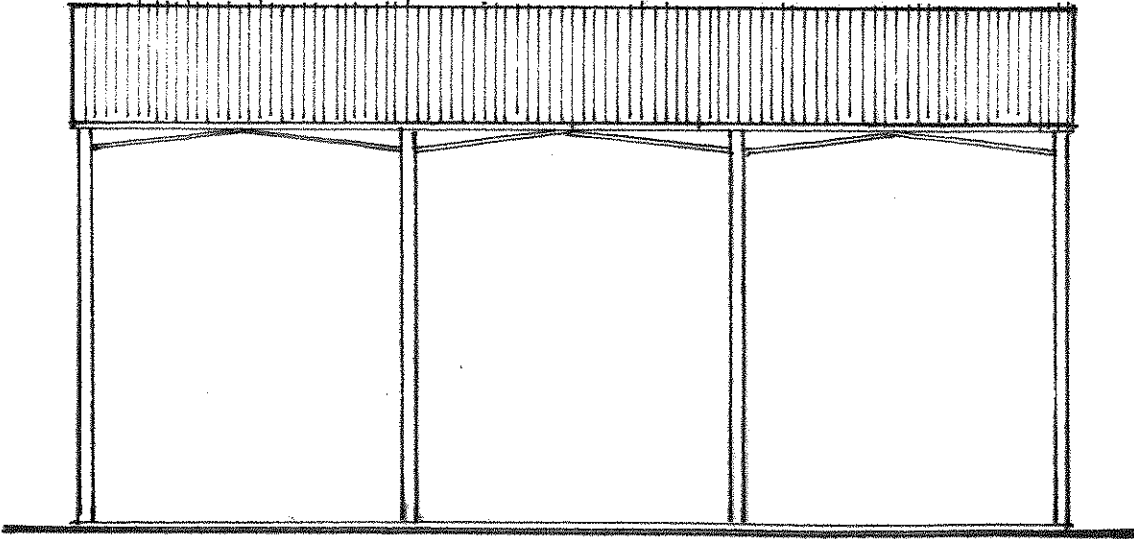

FRONT ELEVATION (S.EAST) 1:100

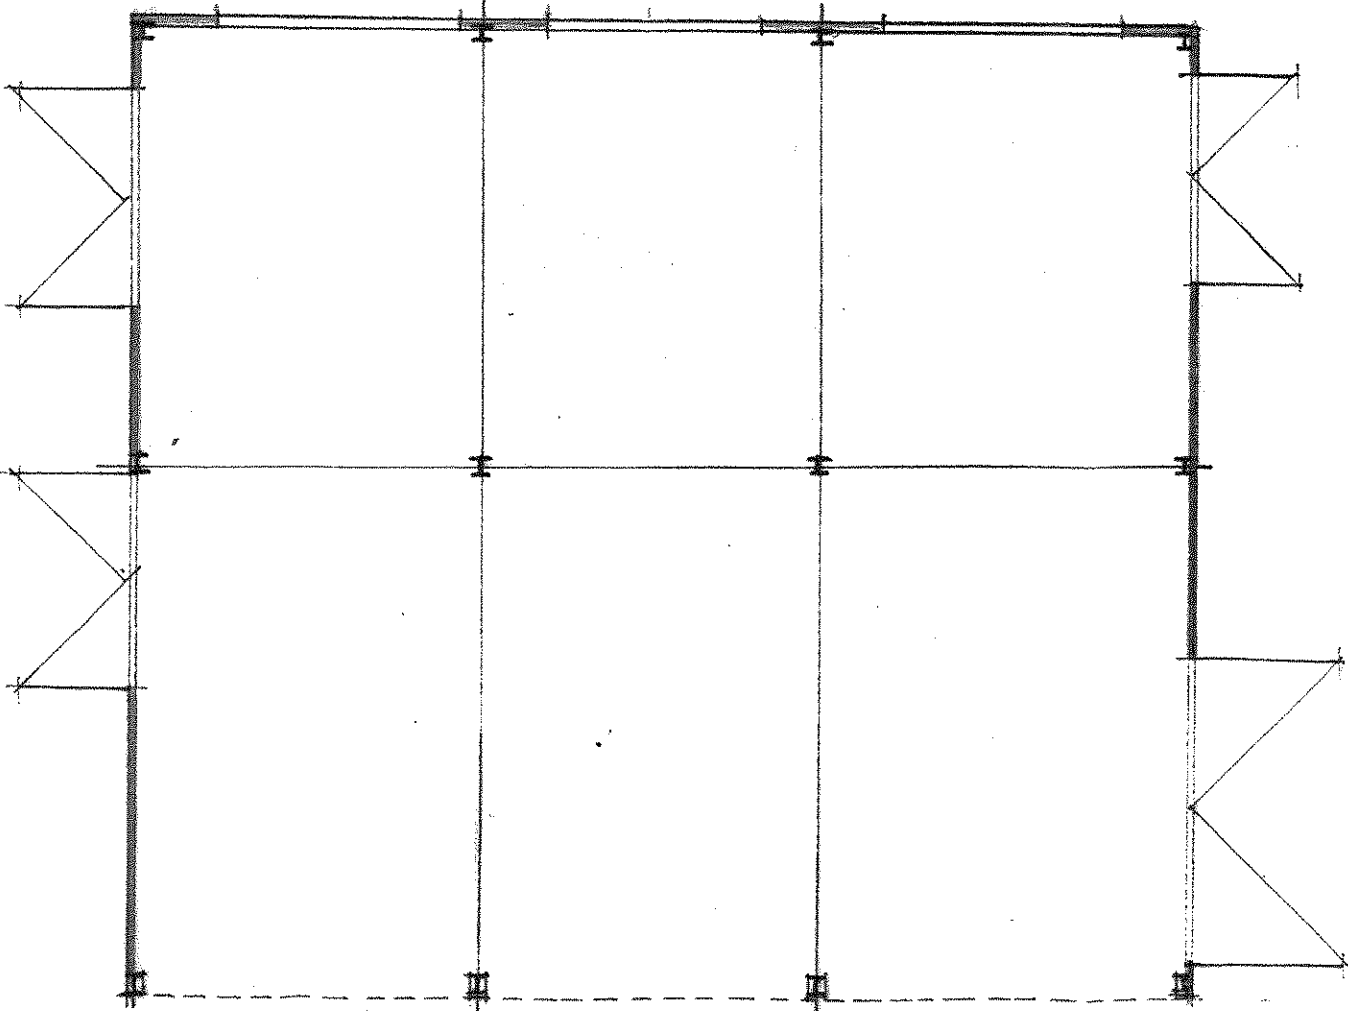

FLOOR PLAN 1:100

CLIENTS:
Mr & Mrs.M.Parnell.

PROJECT:
Proposed Conversion of a Former
Agricultural Building to Form A
Single Detached Dwellinghouse.

DRAWING TITLE:
Existing Floor Plan
and Elevations.

SCALE:1/100 @ A3 DATE:Sept'2026.
DRWG.No: HMD/SV/0640/01.
c Copyright HMD/2026

HOUSEMARTIN
DESIGNS

