

NOTE: PLEASE TAKE STATED DIMENSIONS IN PREFERENCE
OVER SCALED DIMENSIONS AS DISCREPANCIES MAY OCCUR
VIA THE ELECTRONIC SCANNING & PRINTING PROCEDURE.

HOUSEMARTIN
DESIGNS




CLIENTS:
Mr & Mrs.M.Parnell.


PROJECT:
Proposed Conversion of a Former
Agricultural Building to Form A
Single Detached Dwellinghouse.

DRAWING TITLE:
Proposed Elevations.

SCALE: 1/50 & 1/100 @ A3.
DATE: September 2026.
DRWG.No: HMD/PD/0640/04.
c Copyright HMD/2026

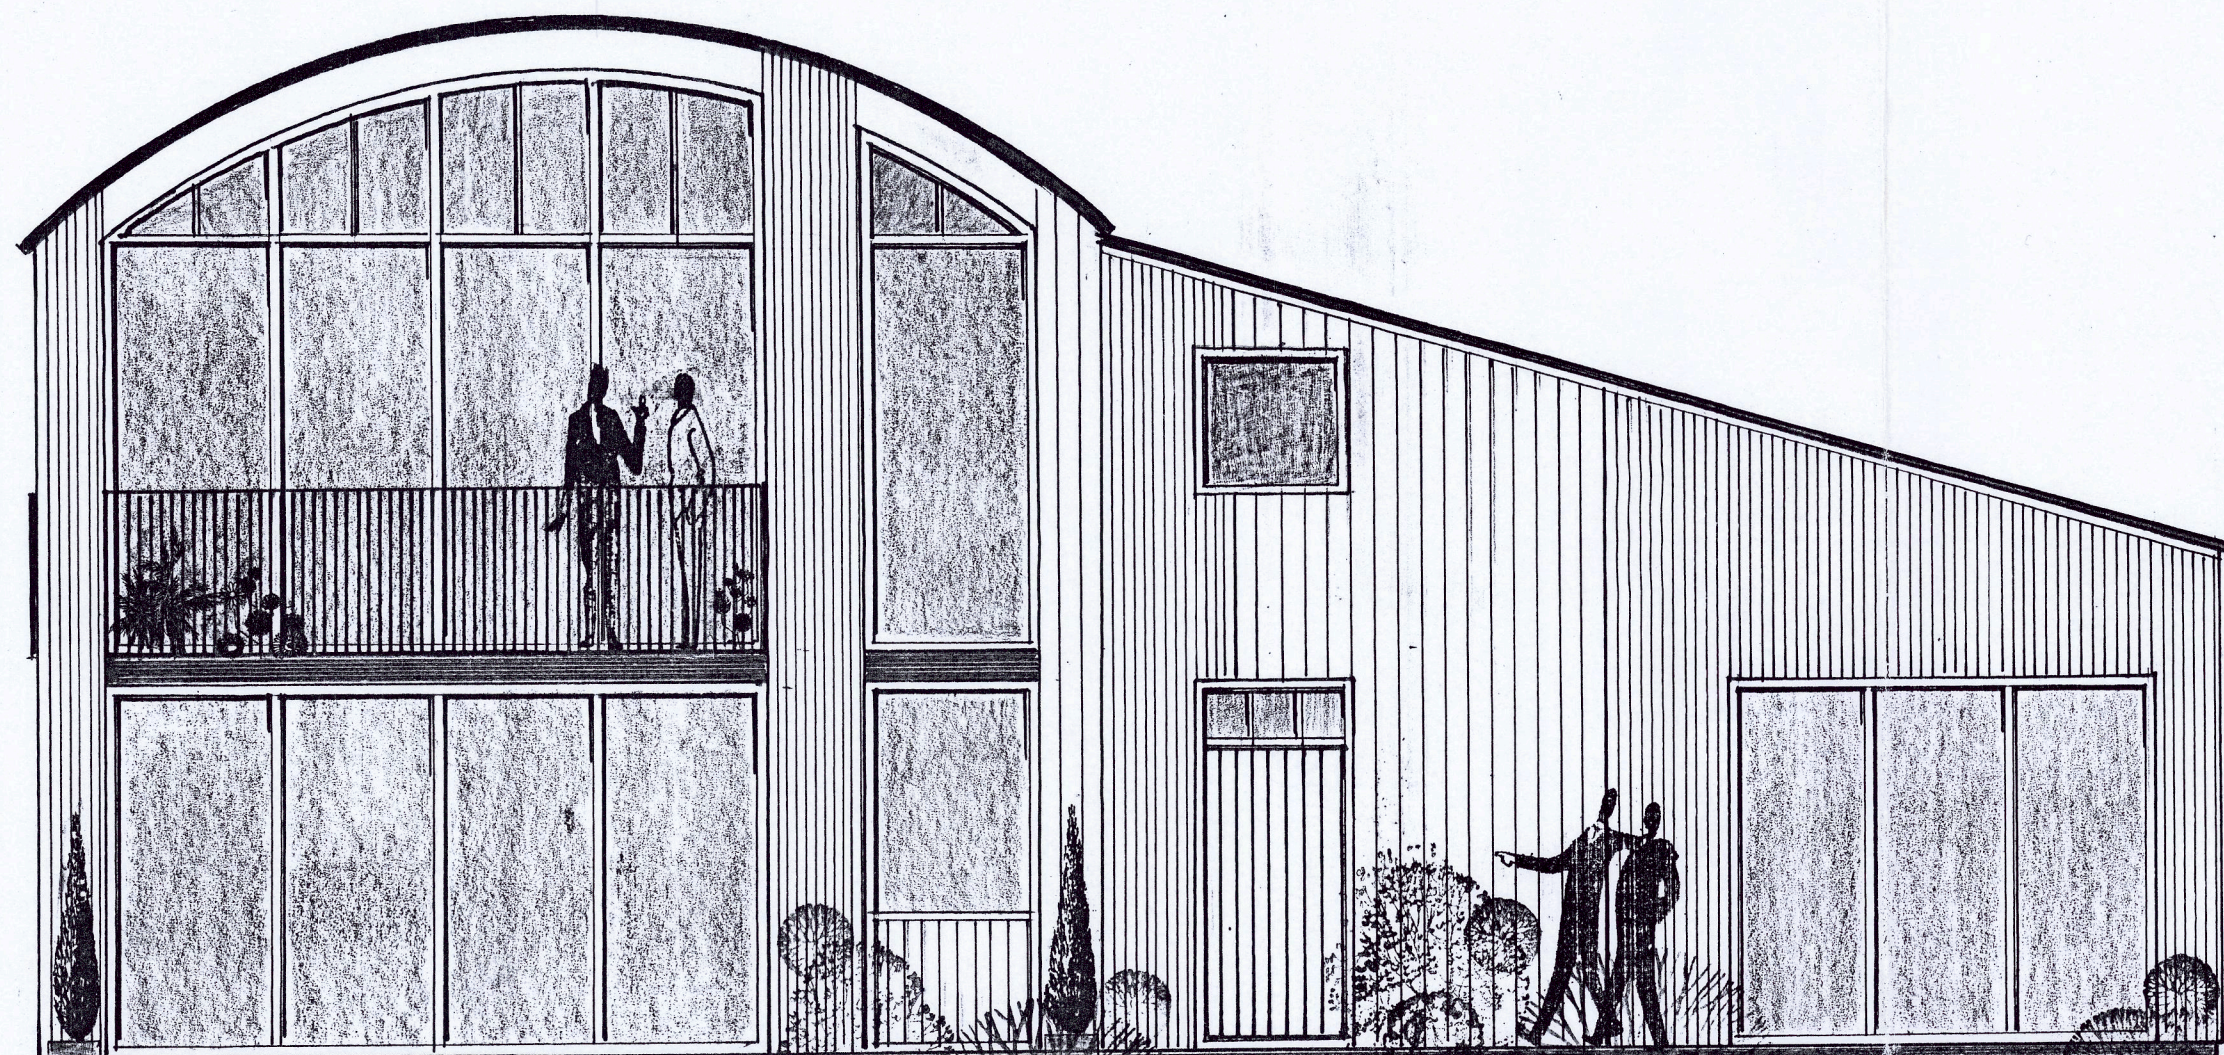


SIDE ELEVATION (NEAST) 1:50

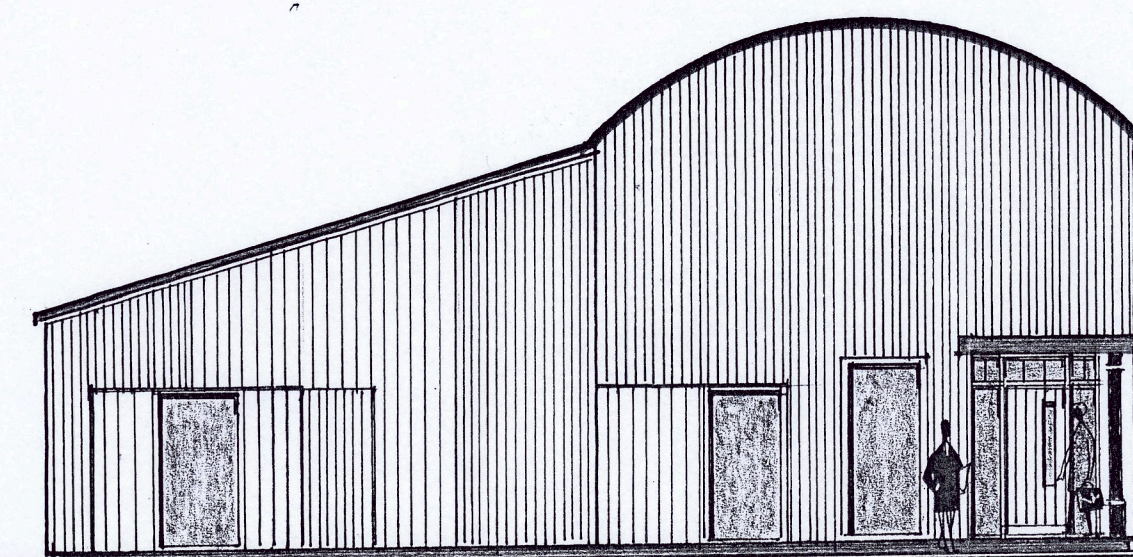


SIDE ELEVATION (S.WEST) 1:100

0.00M 1.00M 2.00M 3.00M 4.00M 5.00M

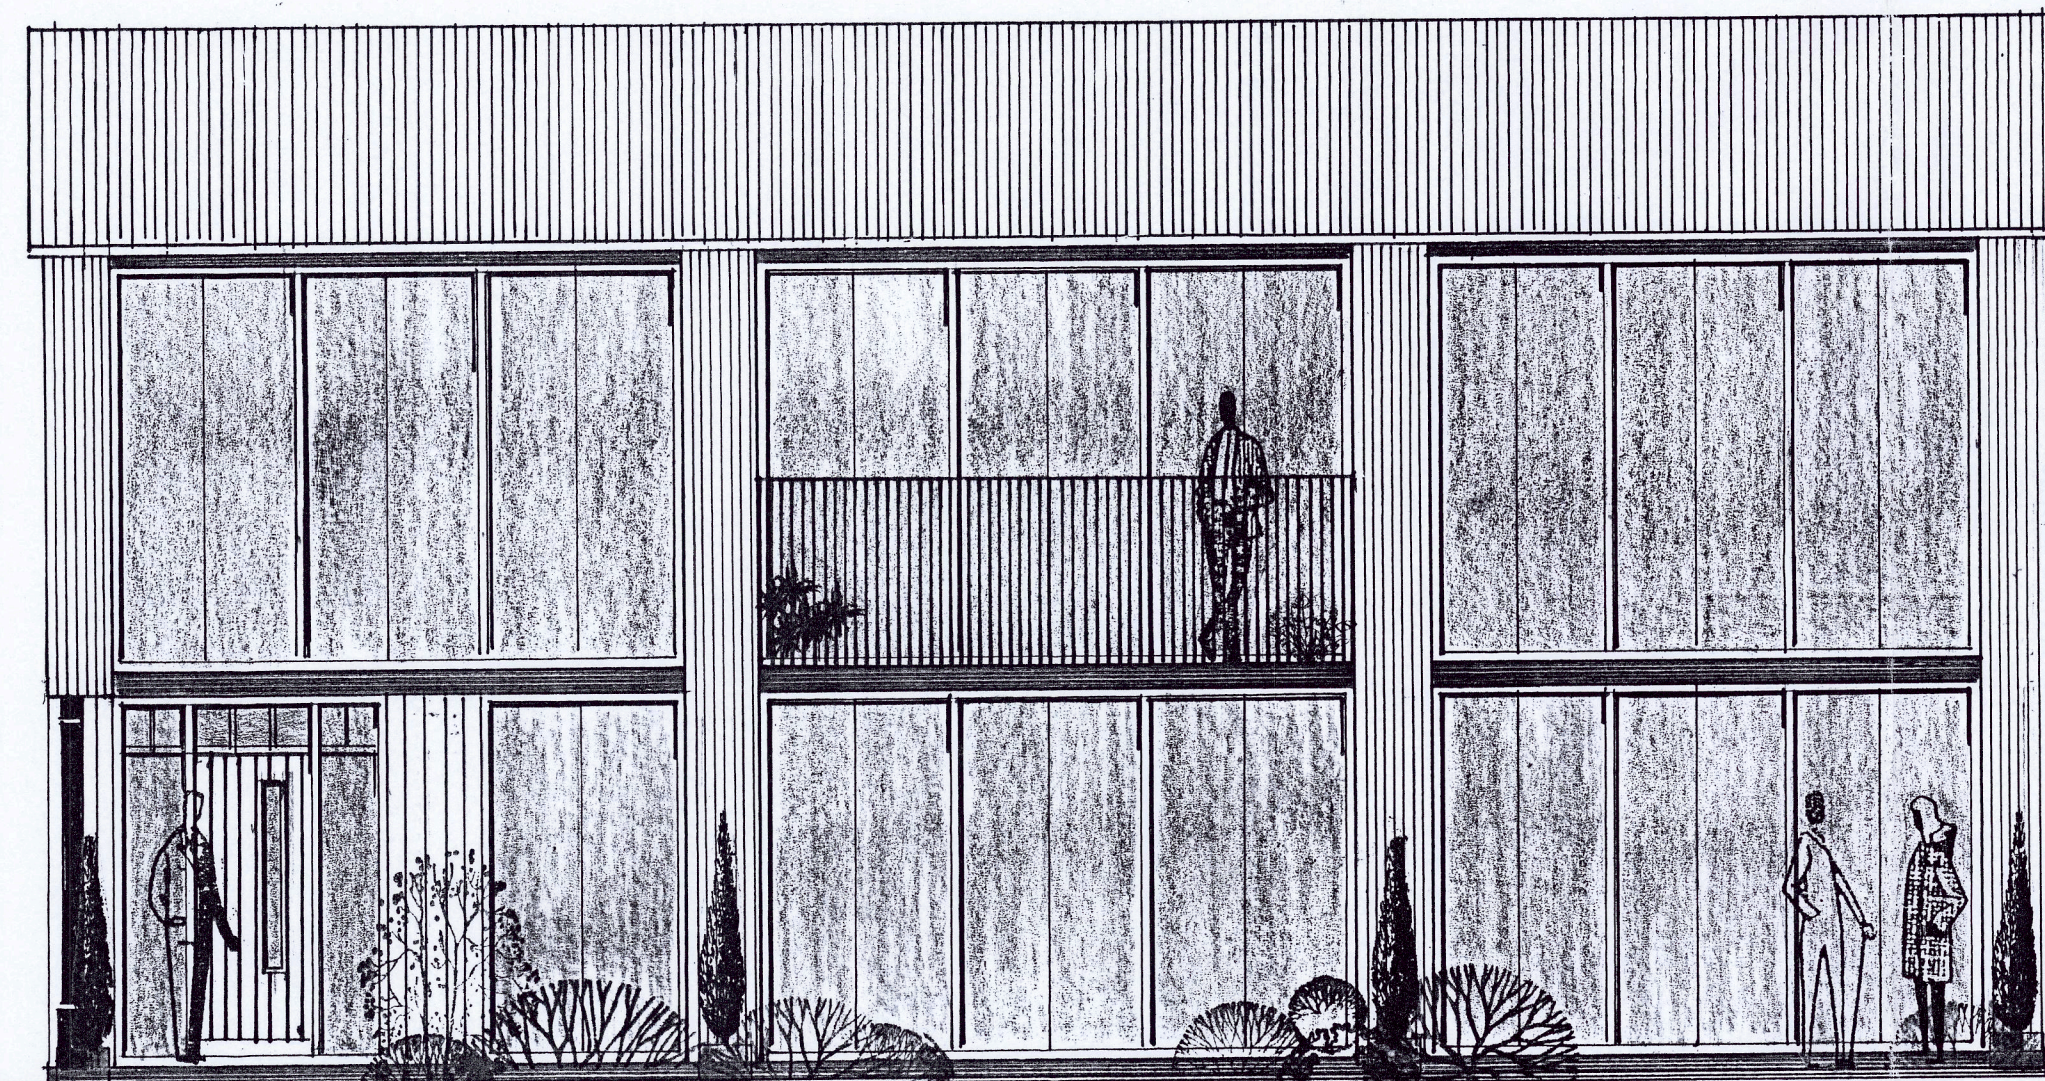

PRINCIPAL FAÇADE (S.EAST) 1:50

PROPOSED
ELEVATIONS

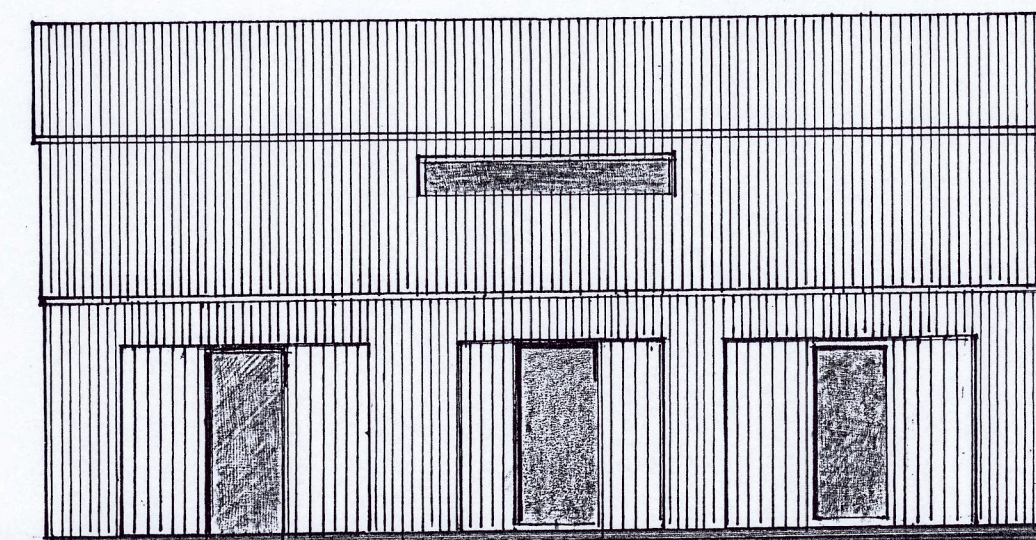

REAR ELEVATION (N.WEST) 1:100

0m 2m 4m 6m 8m 10m