
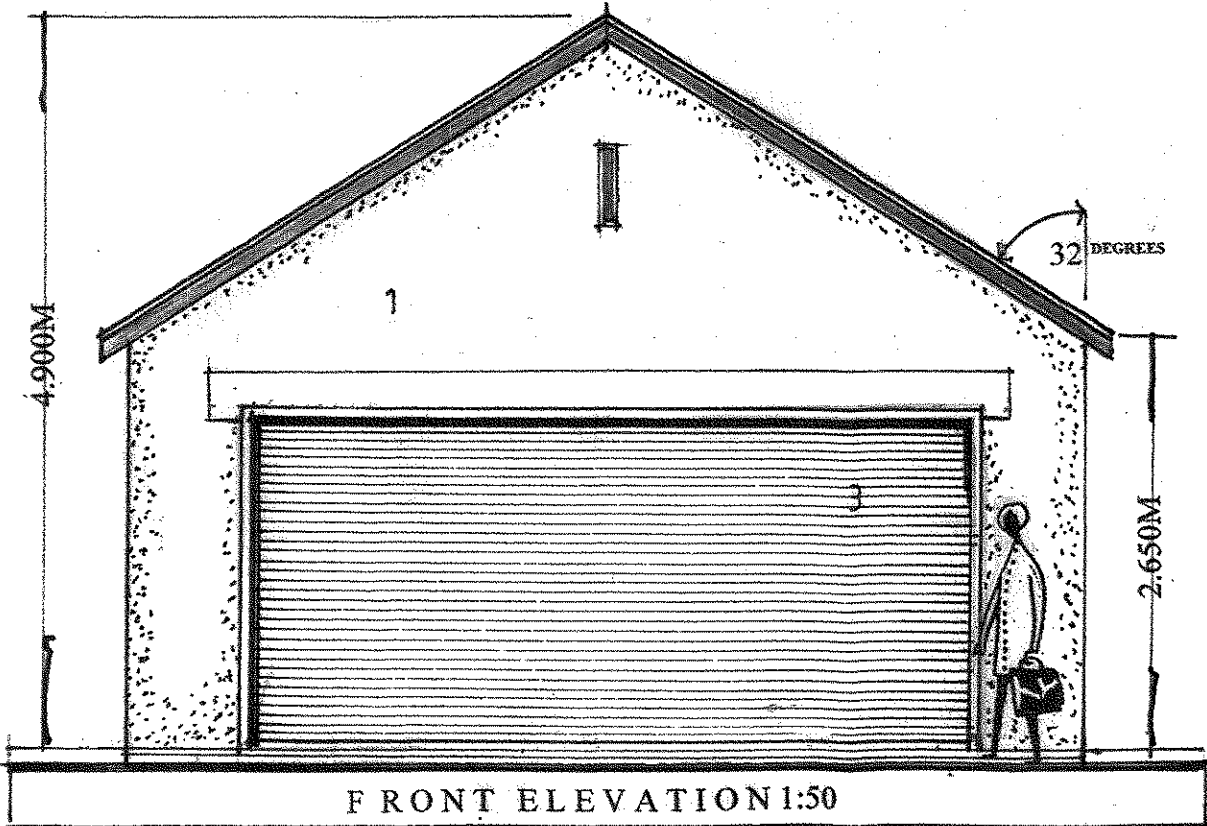
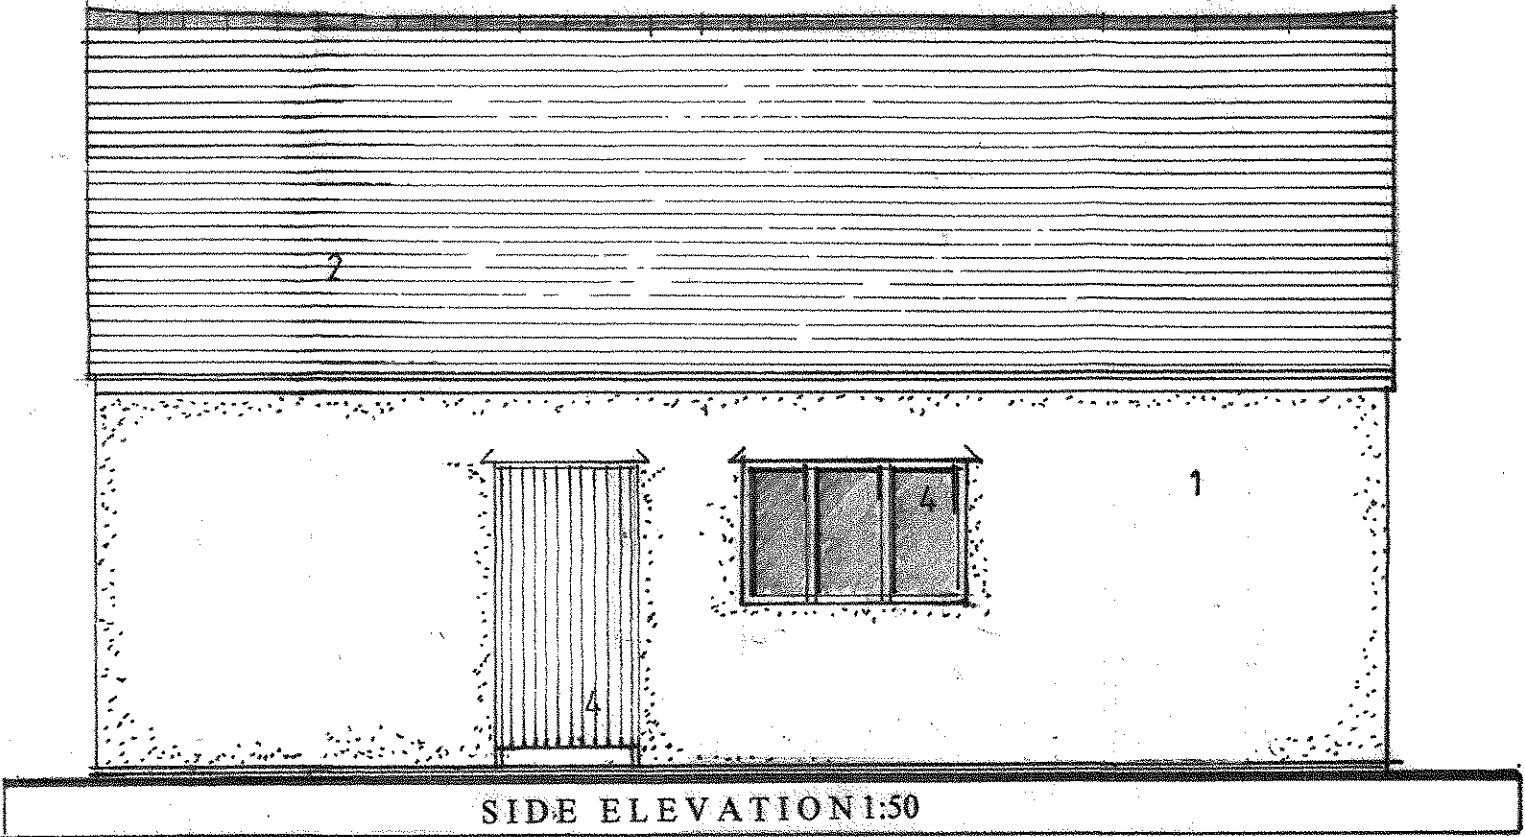


NOTE: PLEASE TAKE STATED DIMENSIONS IN PREFERENCE
OVER SCALED DIMENSIONS AS DISCREPANCIES MAY OCCUR
VIA THE ELECTRONIC SCANNING & PRINTING PROCEDURE:

MATERIALS:

- 1: SAND/CEMENT RENDER. (COLOUR THROUGH)
- 2: TILED ROOF.
- 3: PAINTED METAL ROLLER SHUTTER DOOR.
- 4: PAINTED TIMBER WINDOWS/DOORS.

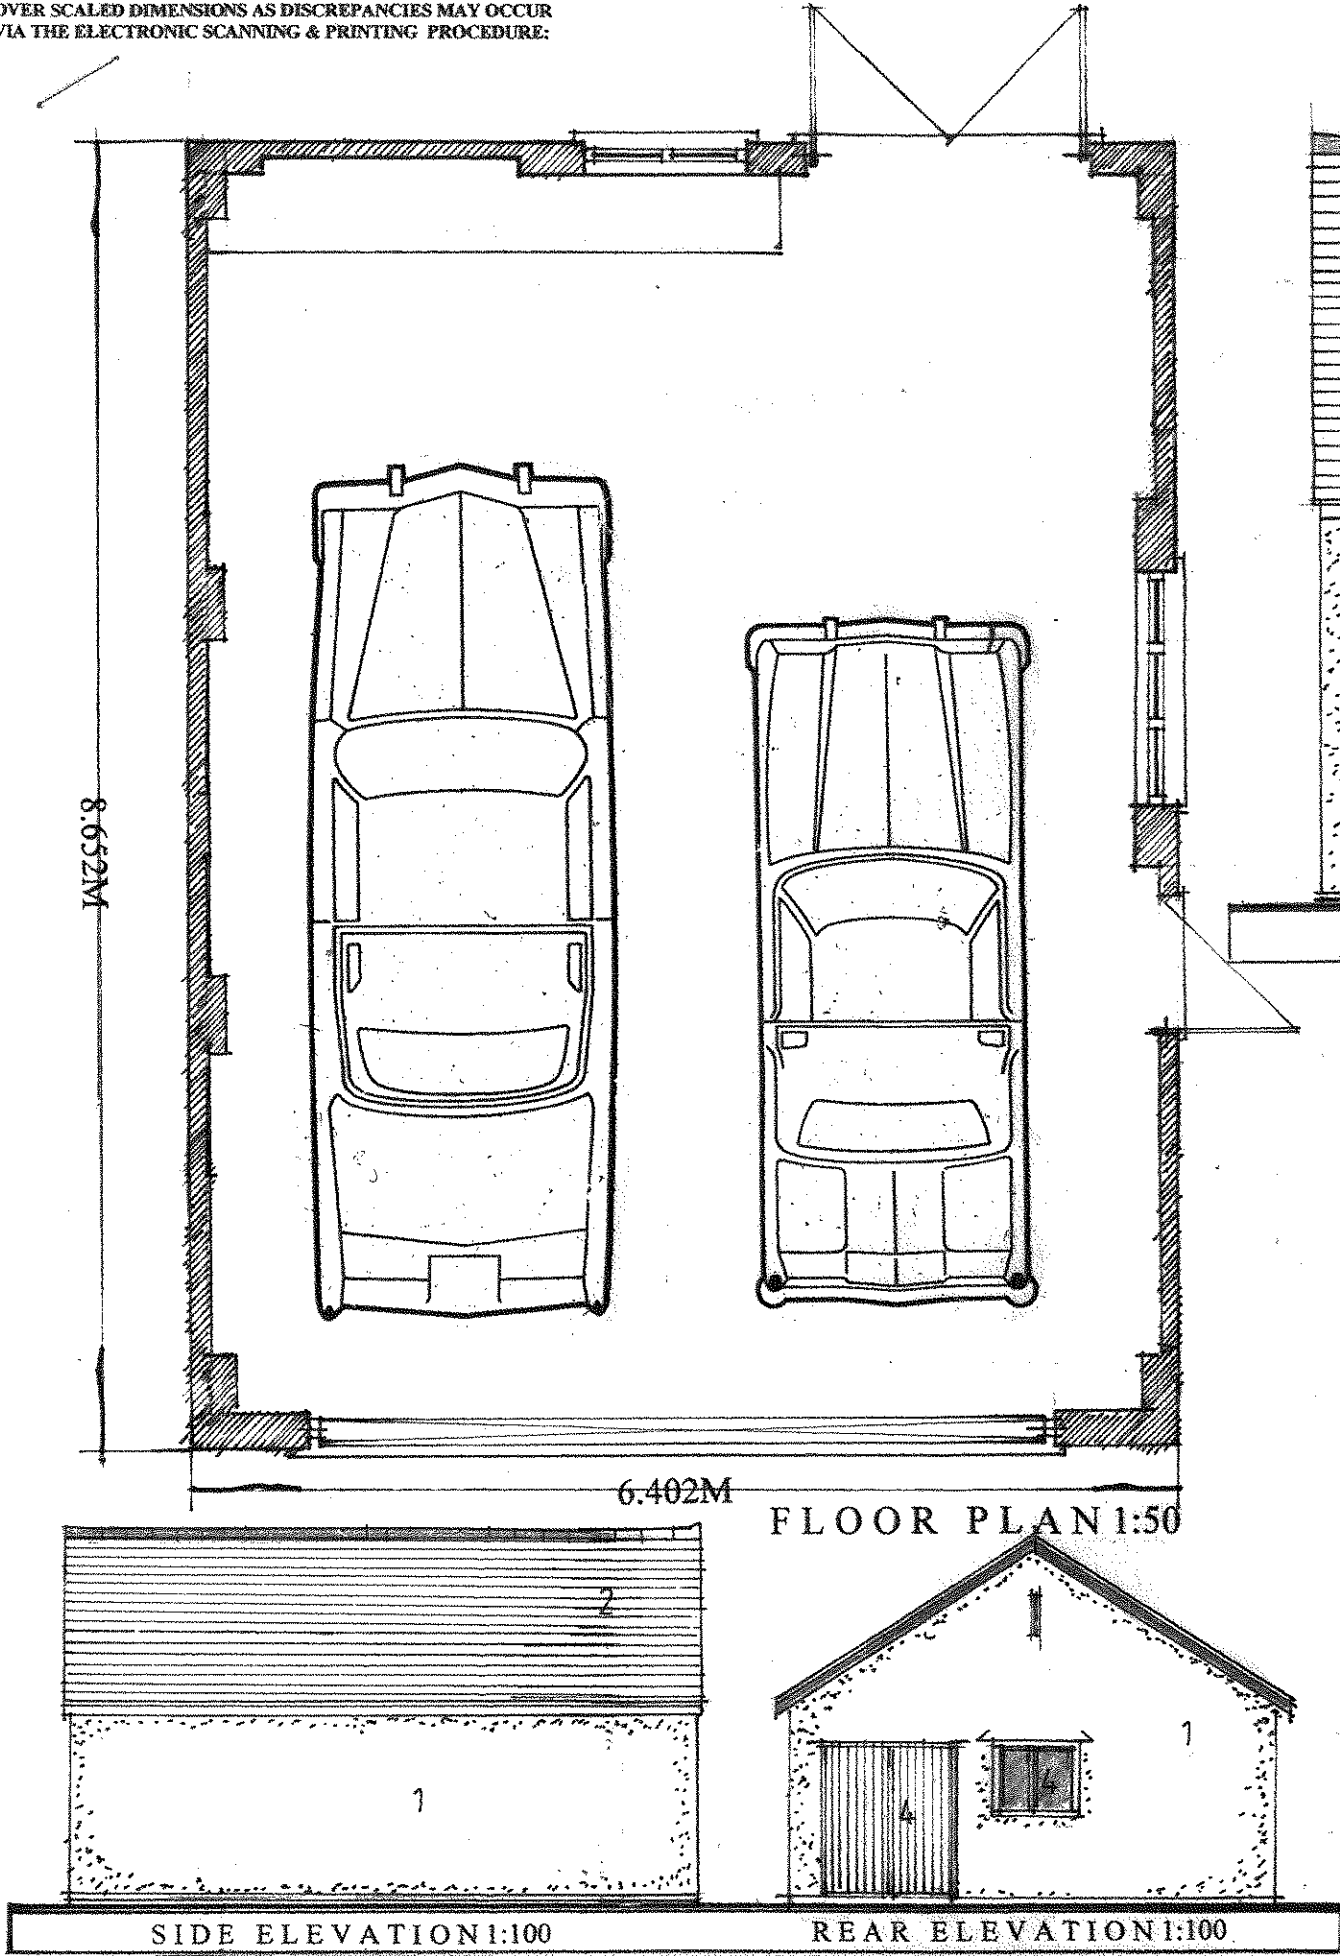

DETACHED GARAGE
(BLOCKWORK & RENDER)

CLIENTS:
Mrs.J.Loke.

PROJECT:
Detached Ancillary Garage
Land at No:60,
Main Street,
Carlton,
Leicestershire.

DRAWING TITLE:
Proposed Floor Plan & Elevations

SCALE: 1:50/1:100 @A3.
DATE: Sept' 2026.
DRWG.No: HMD/PD/0646/02.
© Copyright HMD/2026

HOUSEMARTIN
DESIGNS

