



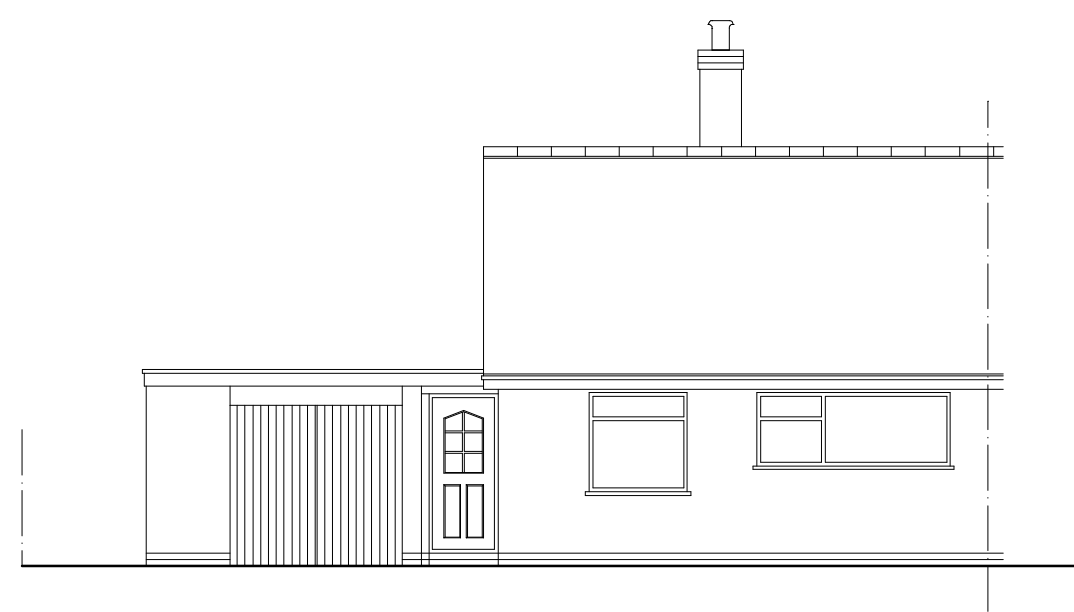


Existing Front Elevation

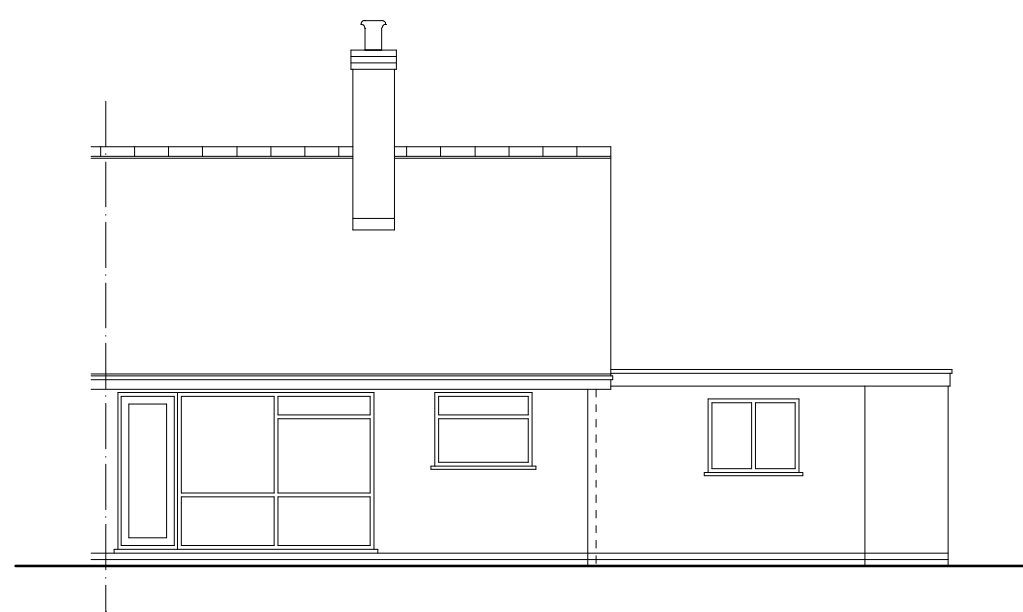

Existing Rear Elevation




Existing Elevation To Boundary

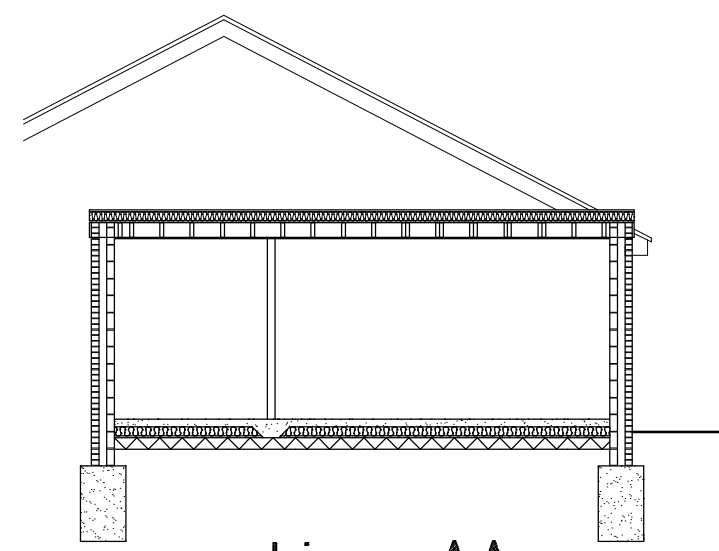


section AA




Proposed Front Elevation

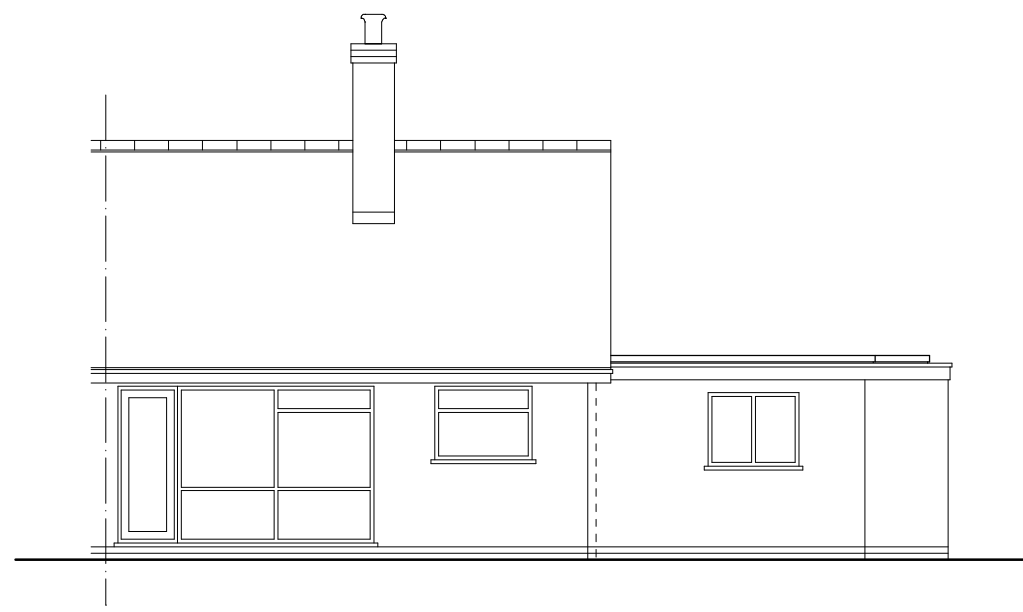


Proposed Rear Elevation

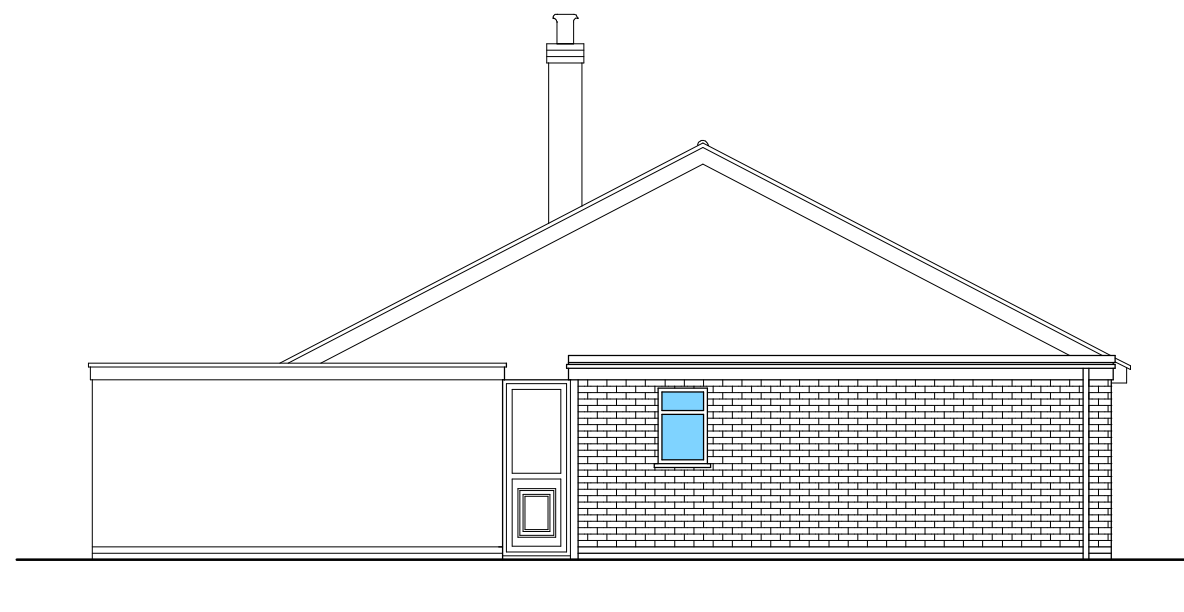


Proposed Elevation To Boundary

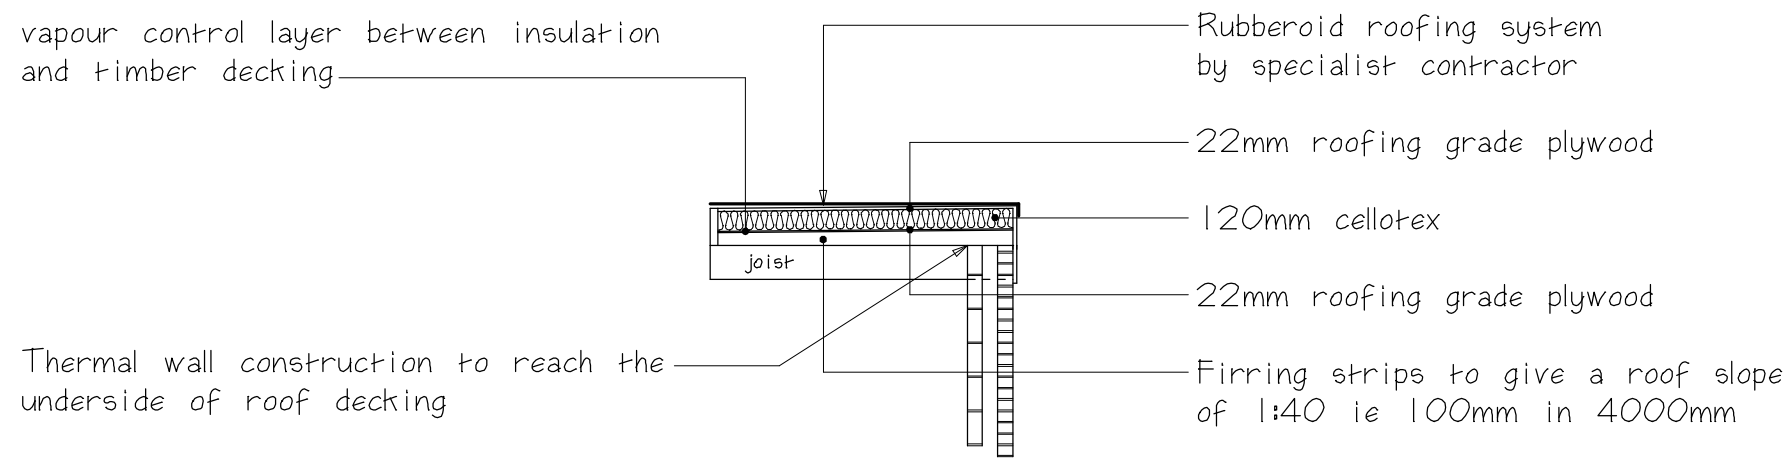


Flat Roof Construction

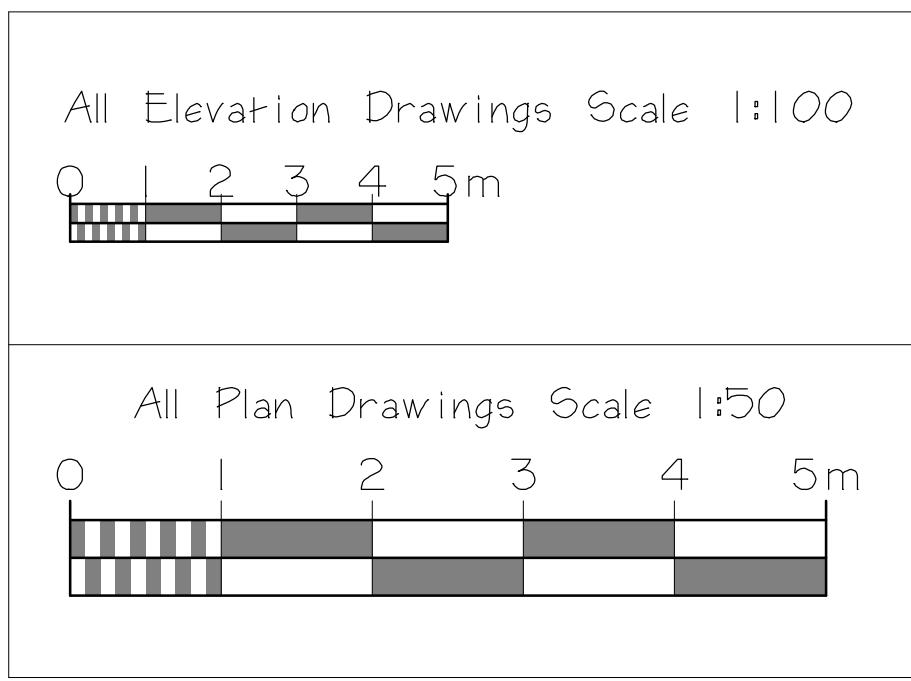


Scale Bars

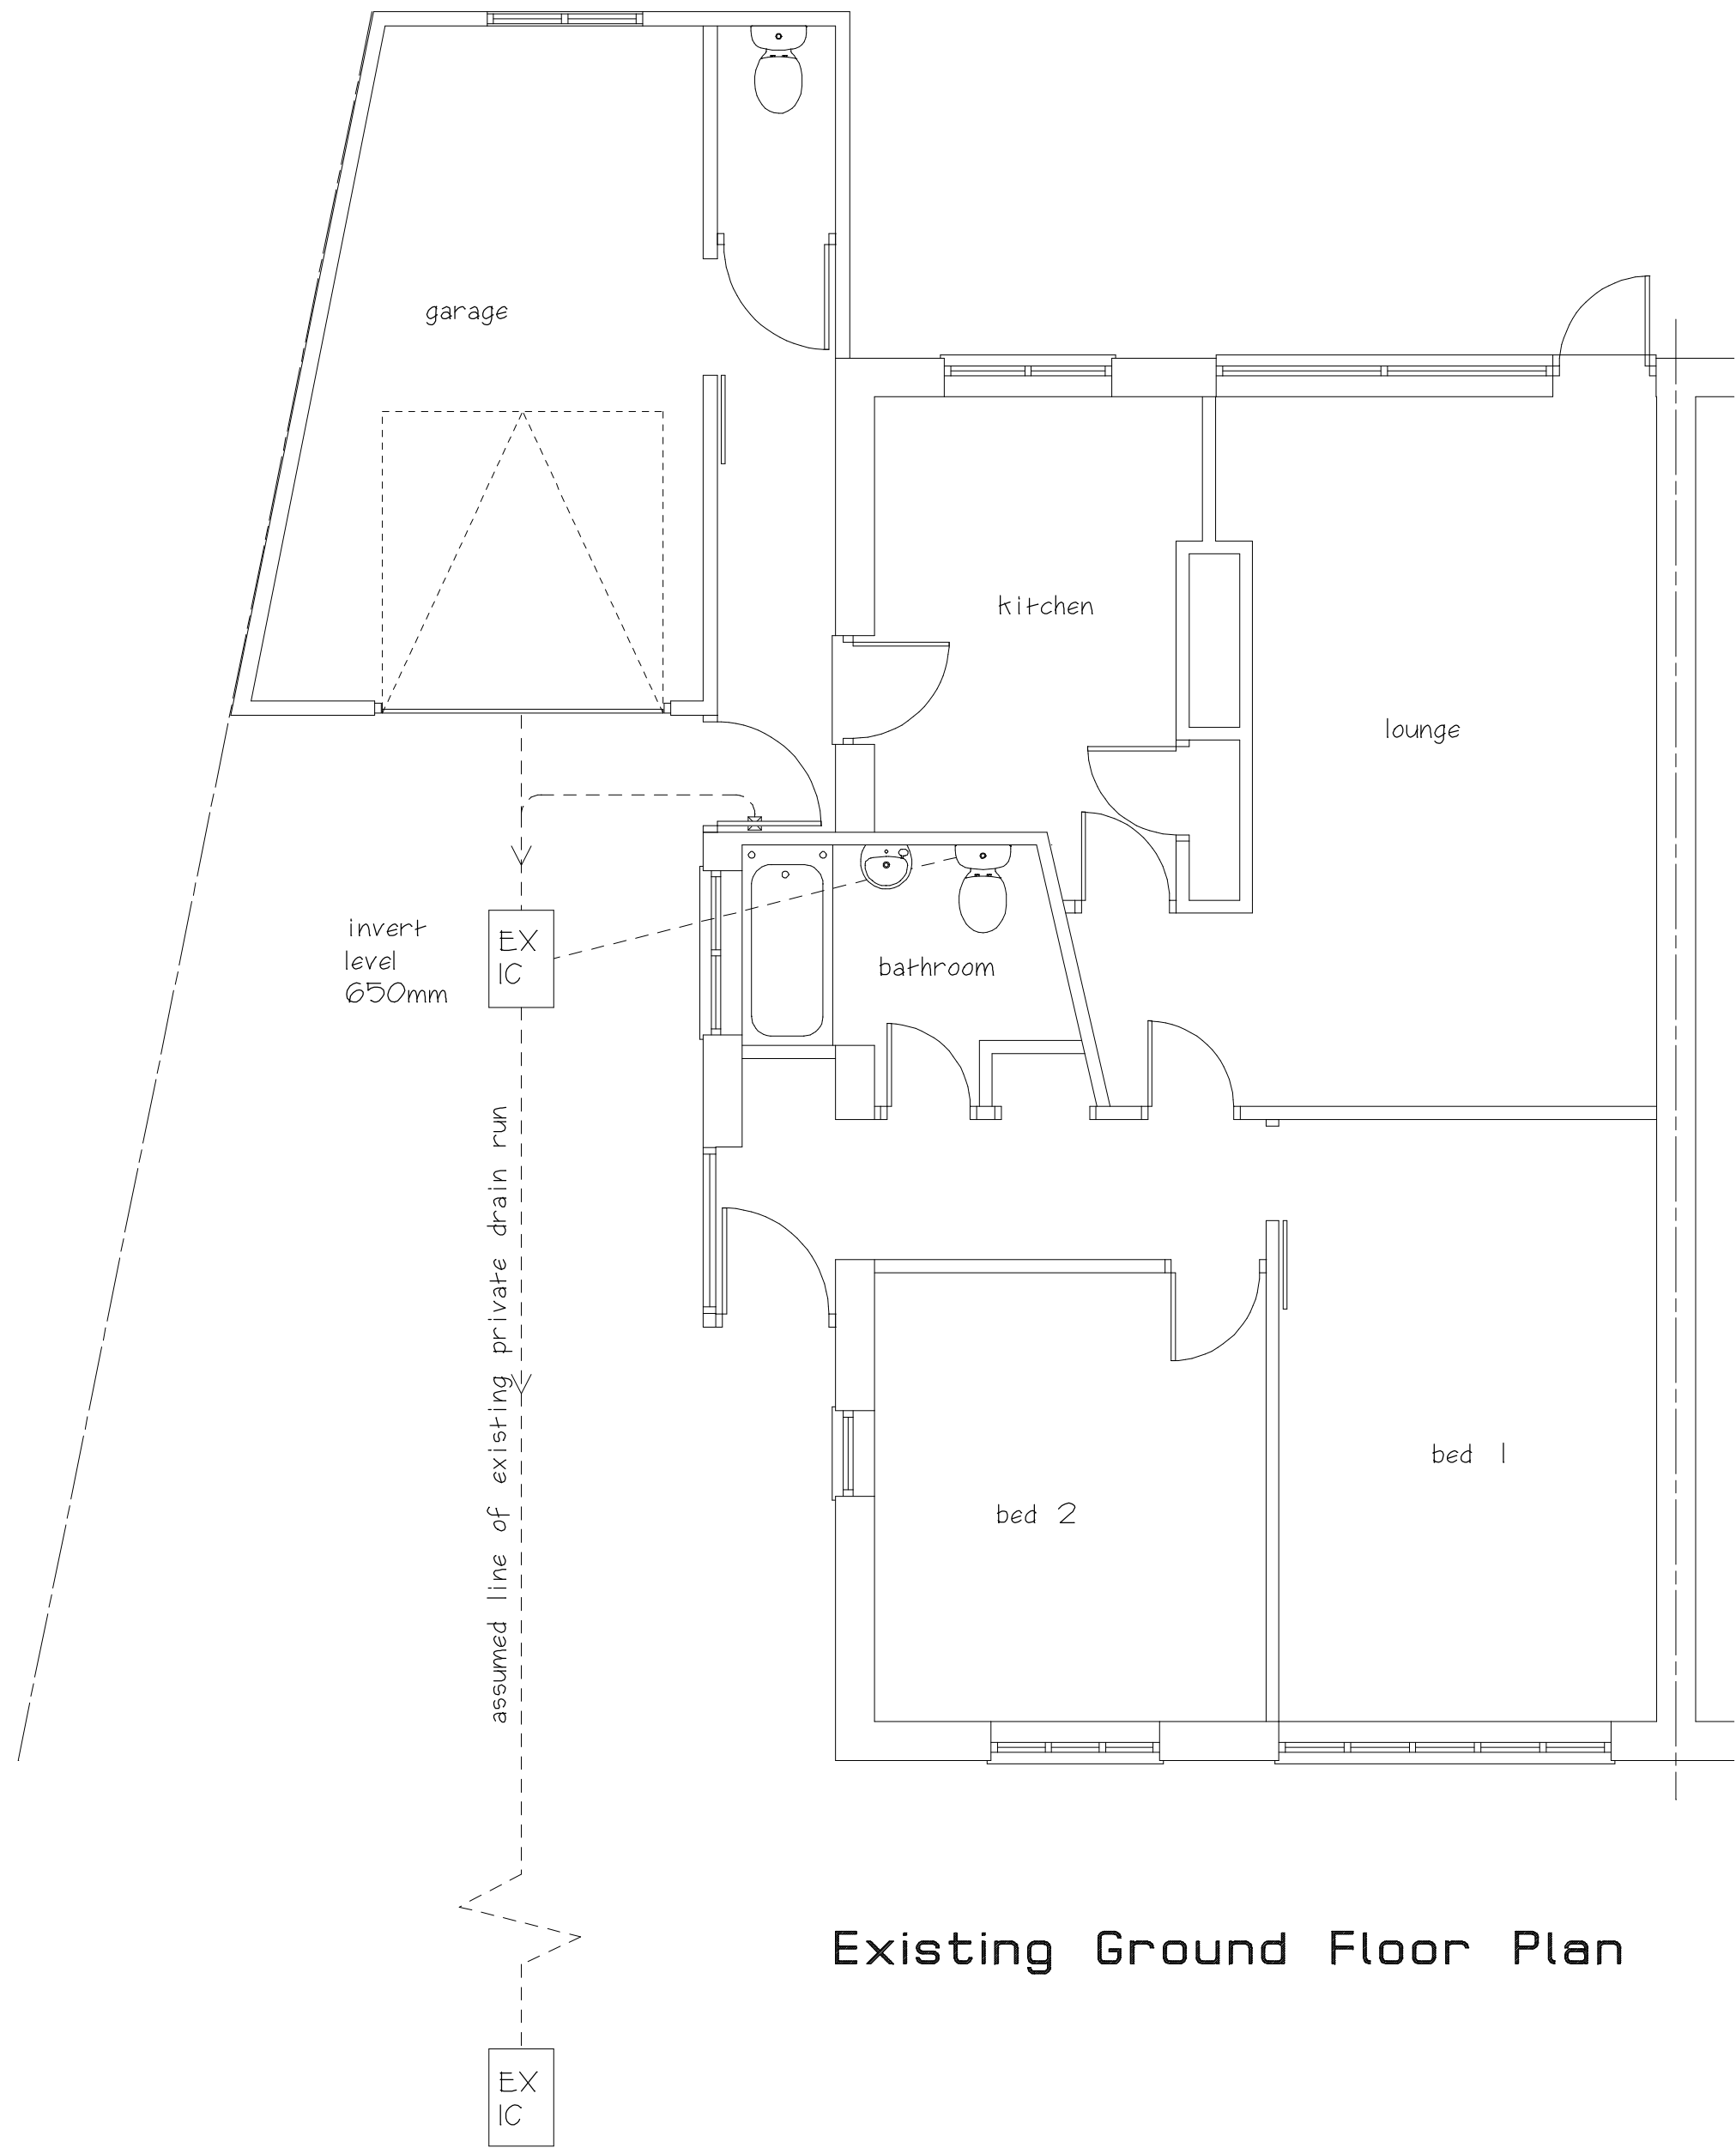

Existing Ground Floor Plan

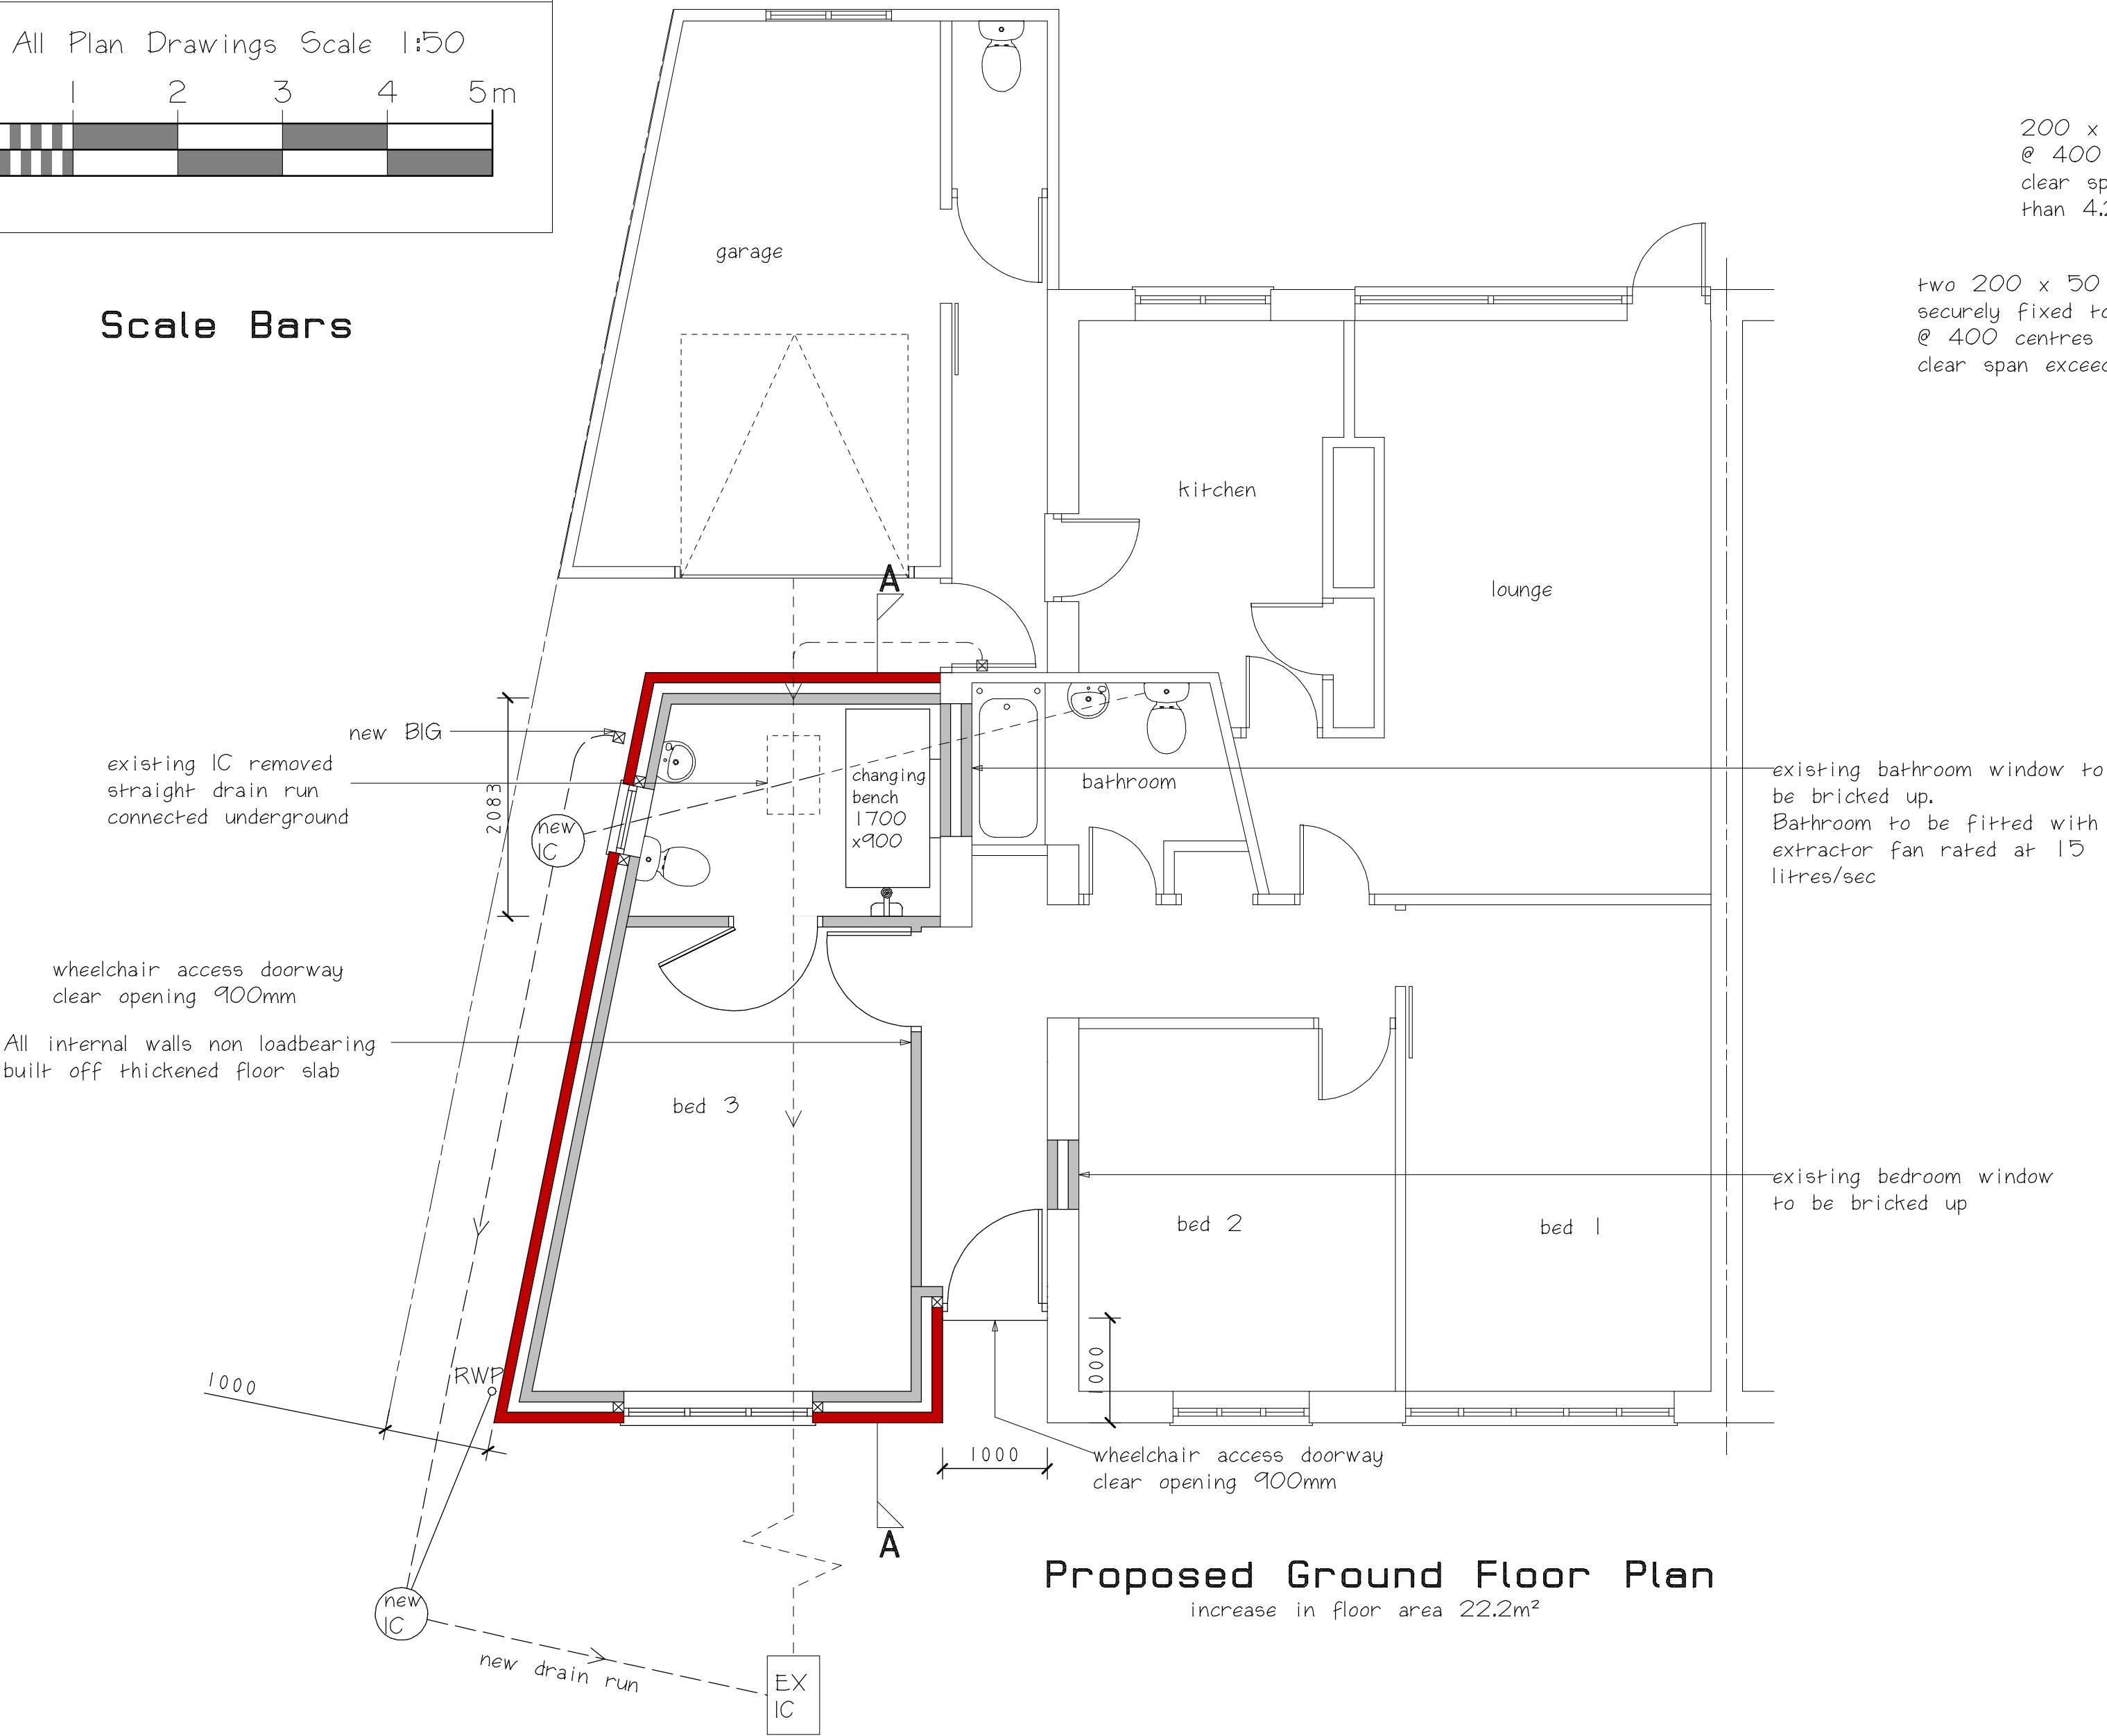

Proposed Ground Floor Plan
increase in floor area 22.2m²

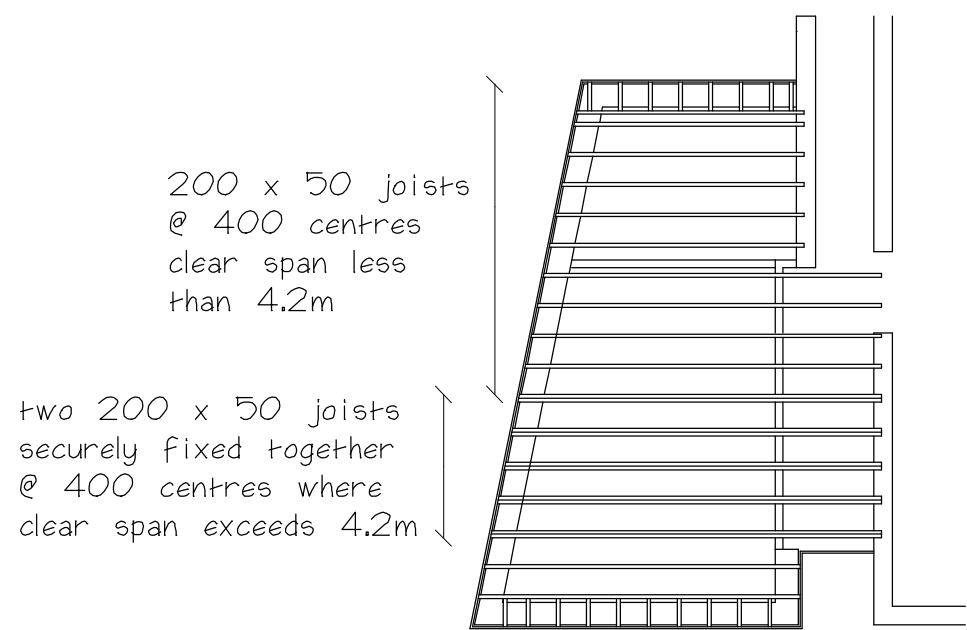

Joist Plan

CLIENT			
Daniel Wakeling			
JOB TITLE			
3 Stoneygate Drive Hinckley Leicester LE10 1TB			
DRAWING TITLE			
Proposed Extension To The Side Of Semi Detached Bungalow			
SCALE	SHEET	DATE	DRAWN BY
1:50 & 1:100	A1	Dec 2021	A Moore
ANDREW MOORE ARCHITECTURAL SERVICES Tel: 07973397765 Email: andrewmoore@workmail.com			
DRG NO	1545		SHEET NO