




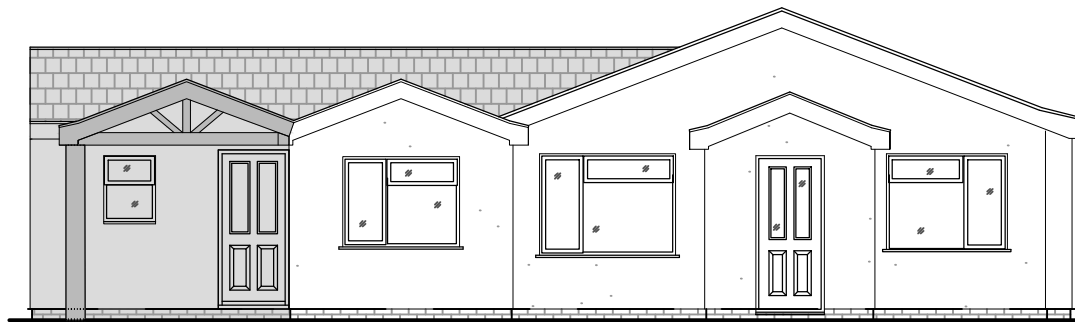


FRONT/NORTH ELEVATION

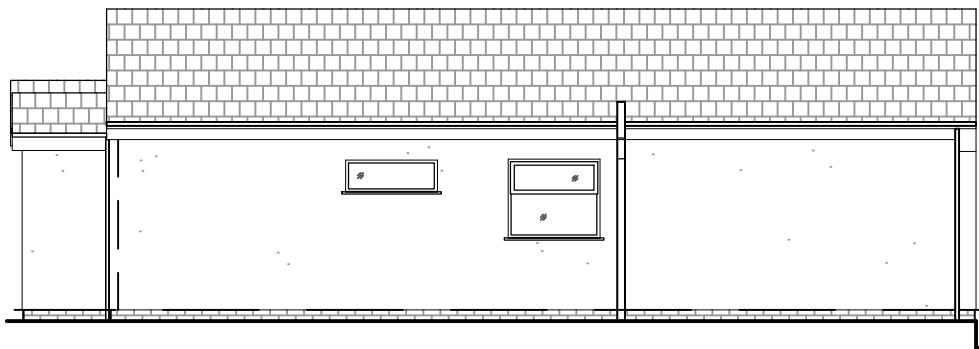


SIDE/WEST ELEVATION

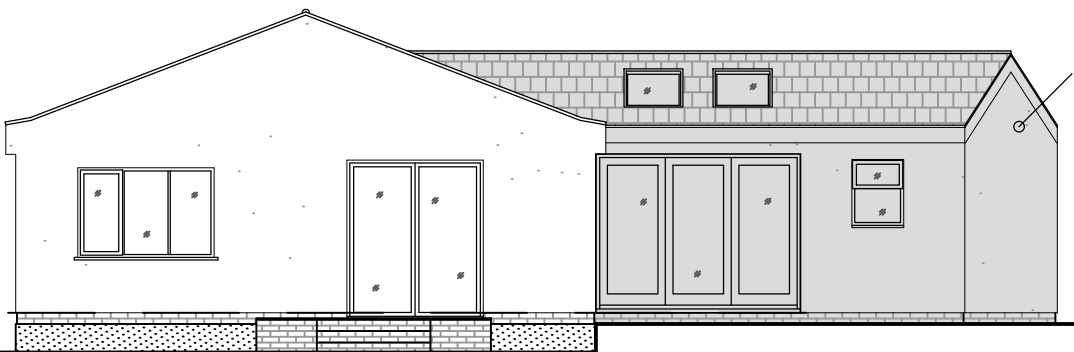

REAR/SOUTH ELEVATION

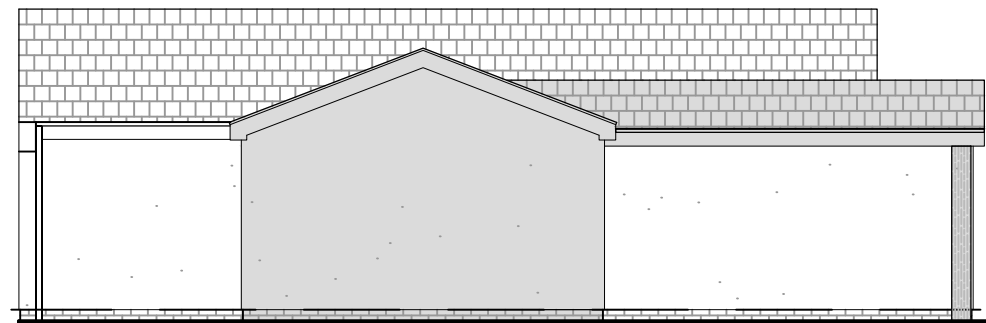

SIDE/WEST ELEVATION

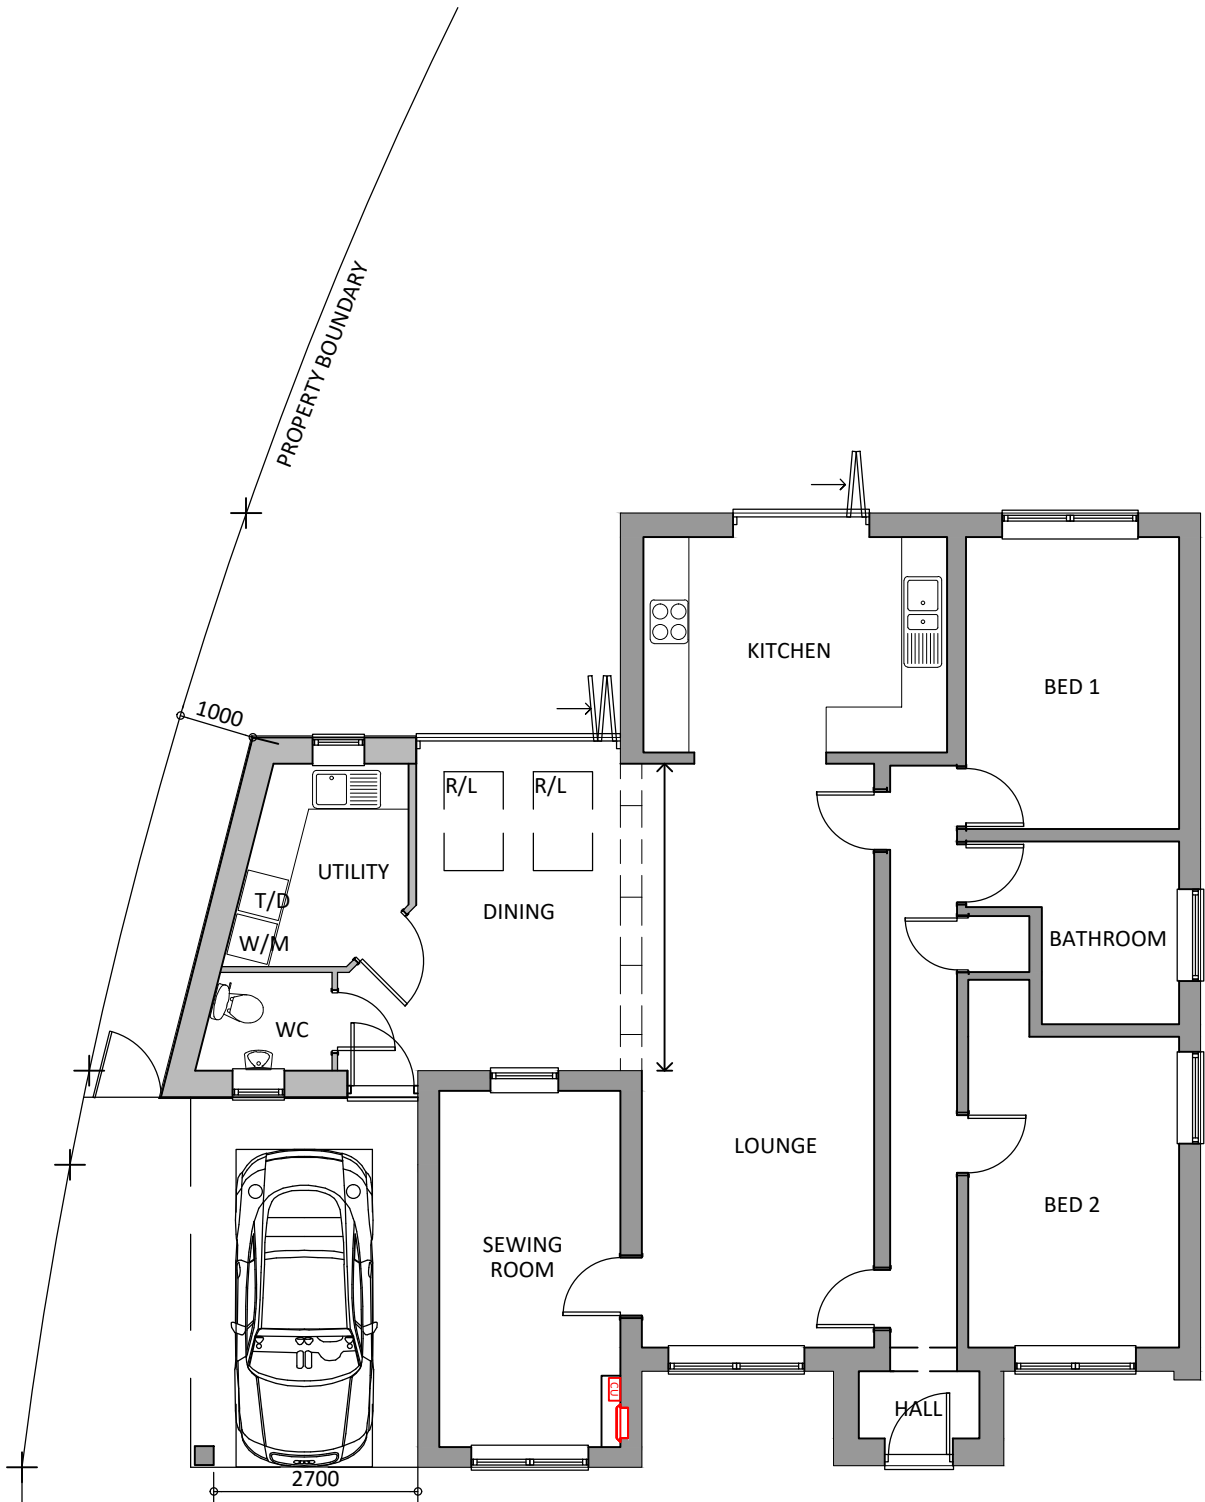

PROPOSED GROUND FLOOR



A	01.07.25	REVISED SLOPED ROOF		
↑ REVISIONS				
 MSQUARE <i>architects ltd</i> 1 MSTUDIO, TALBOT YARD, MARKET HARBOROUGH LEICESTERSHIRE, LE16 7NP - TEL. 01858 410915 www.msquarearchitects.com				
CLIENT		MRS CHRISTINE LOVEDAY		
PROJECT		38 BRITANNIA ROAD, BURBAGE, LEICESTERSHIRE, LE10 2HF		
TITLE		PROPOSED PLANS & ELEVATIONS		
DWG No.		LOV	524	PA 100
DATE		MAY '25	SCALE	1:100
DRAWN		OB	CHECKED	OTM
All discrepancies must be reported to the Architect				
© MSQUARE ARCHITECTS LTD				