



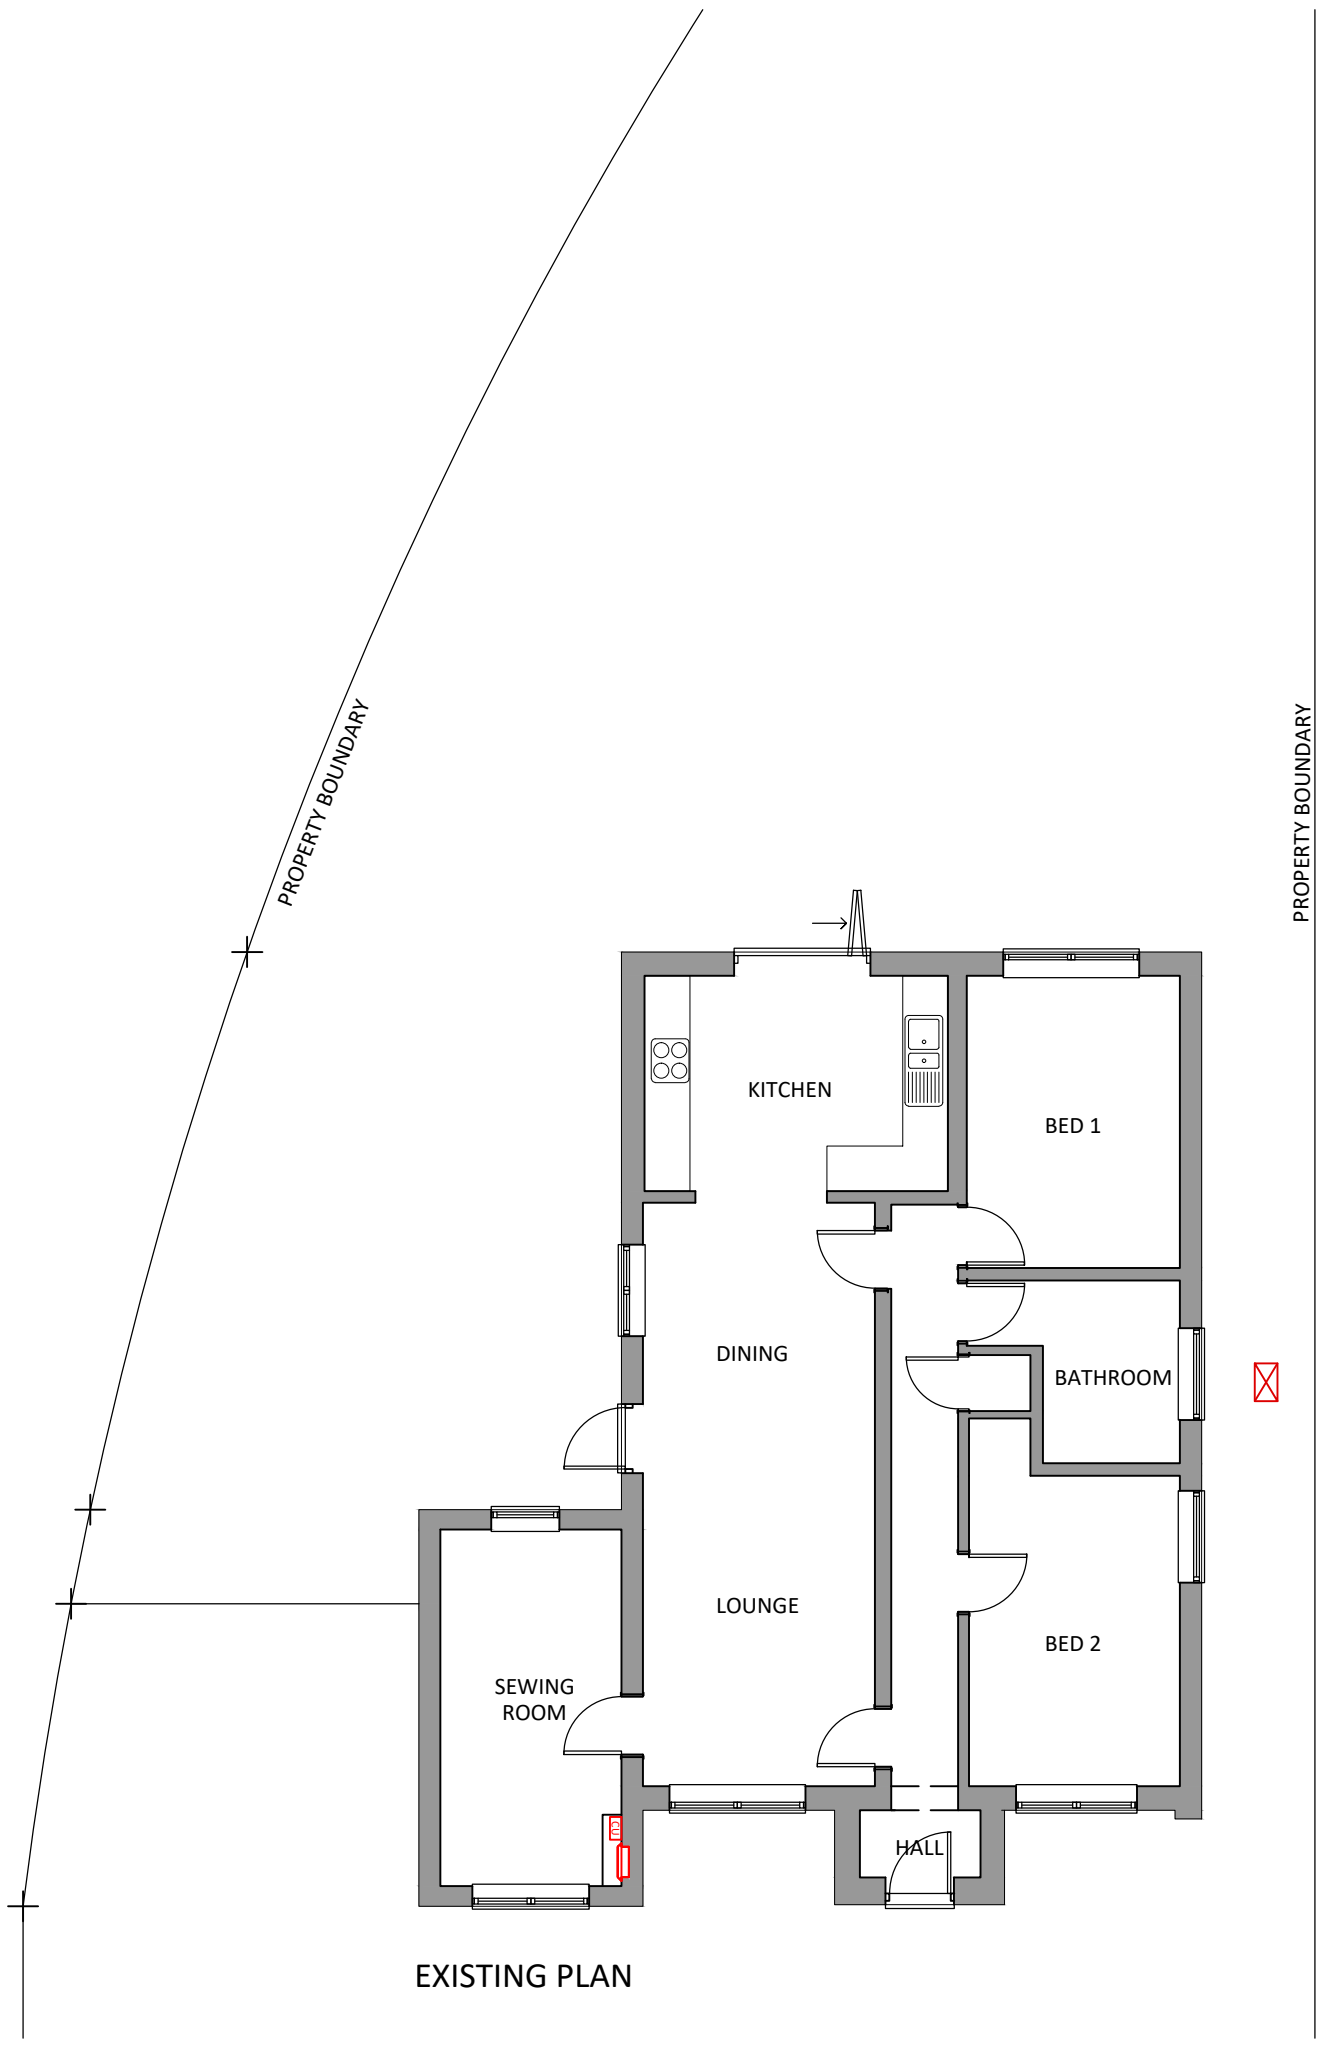


EXISTING PLAN


PROPERTY BOUNDARY

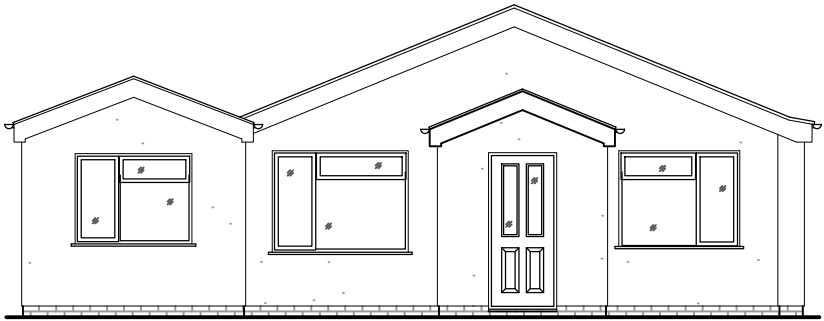


FRONT/NORTH ELEVATION

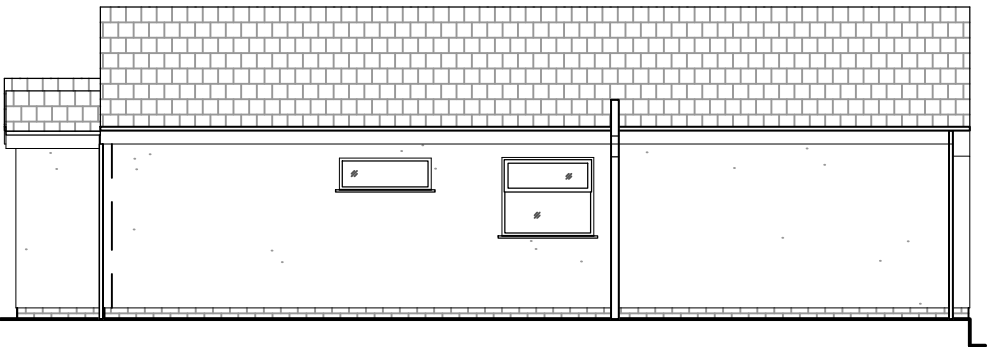

SIDE/WEST ELEVATION

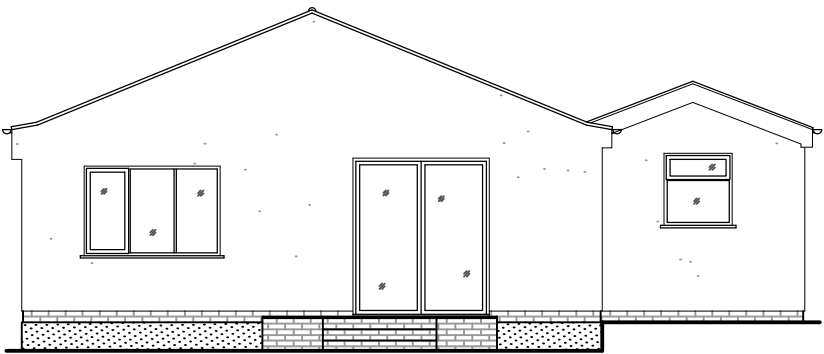


REAR/SOUTH ELEVATION

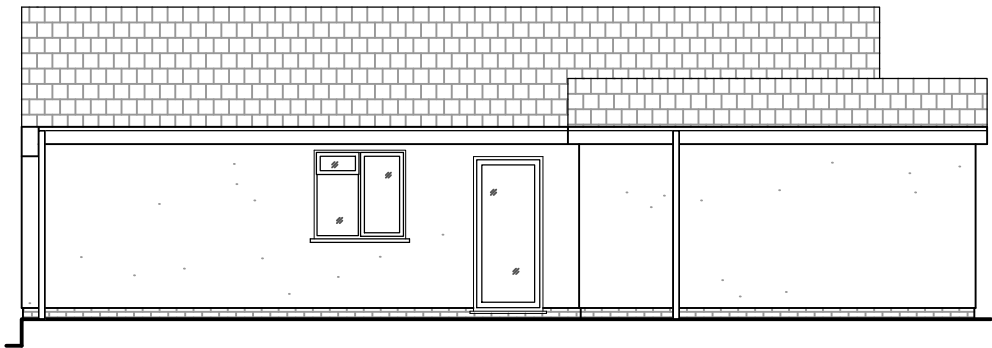

SIDE/WEST ELEVATION



↑ REVISIONS

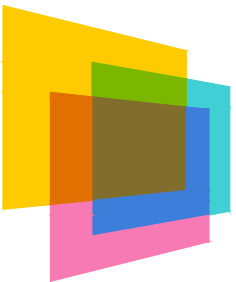

MSQUARE
architects ltd

1 MSTUDIO, TALBOT YARD, MARKET HARBOROUGH
LEICESTERSHIRE, LE16 7NP - TEL. 01858 410915
www.msquarearchitects.com

CLIENT	MRS CHRISTINE LOVEDAY			
PROJECT	38 BRITANNIA ROAD, BURBGAE, LEICESTERSHIRE, LE10 2HF			
TITLE	EXISTING PLANS & ELEVATIONS			
DWG No.	LOV	524	SUR	100
DATE	APR '25		SCALE	1:100
DRAWN	OB		CHECKED	OTM

All discrepancies must be reported to the Architect

© MSQUARE ARCHITECTS LTD