




South West Elevation 1:100



South East Elevation



North East Elevation

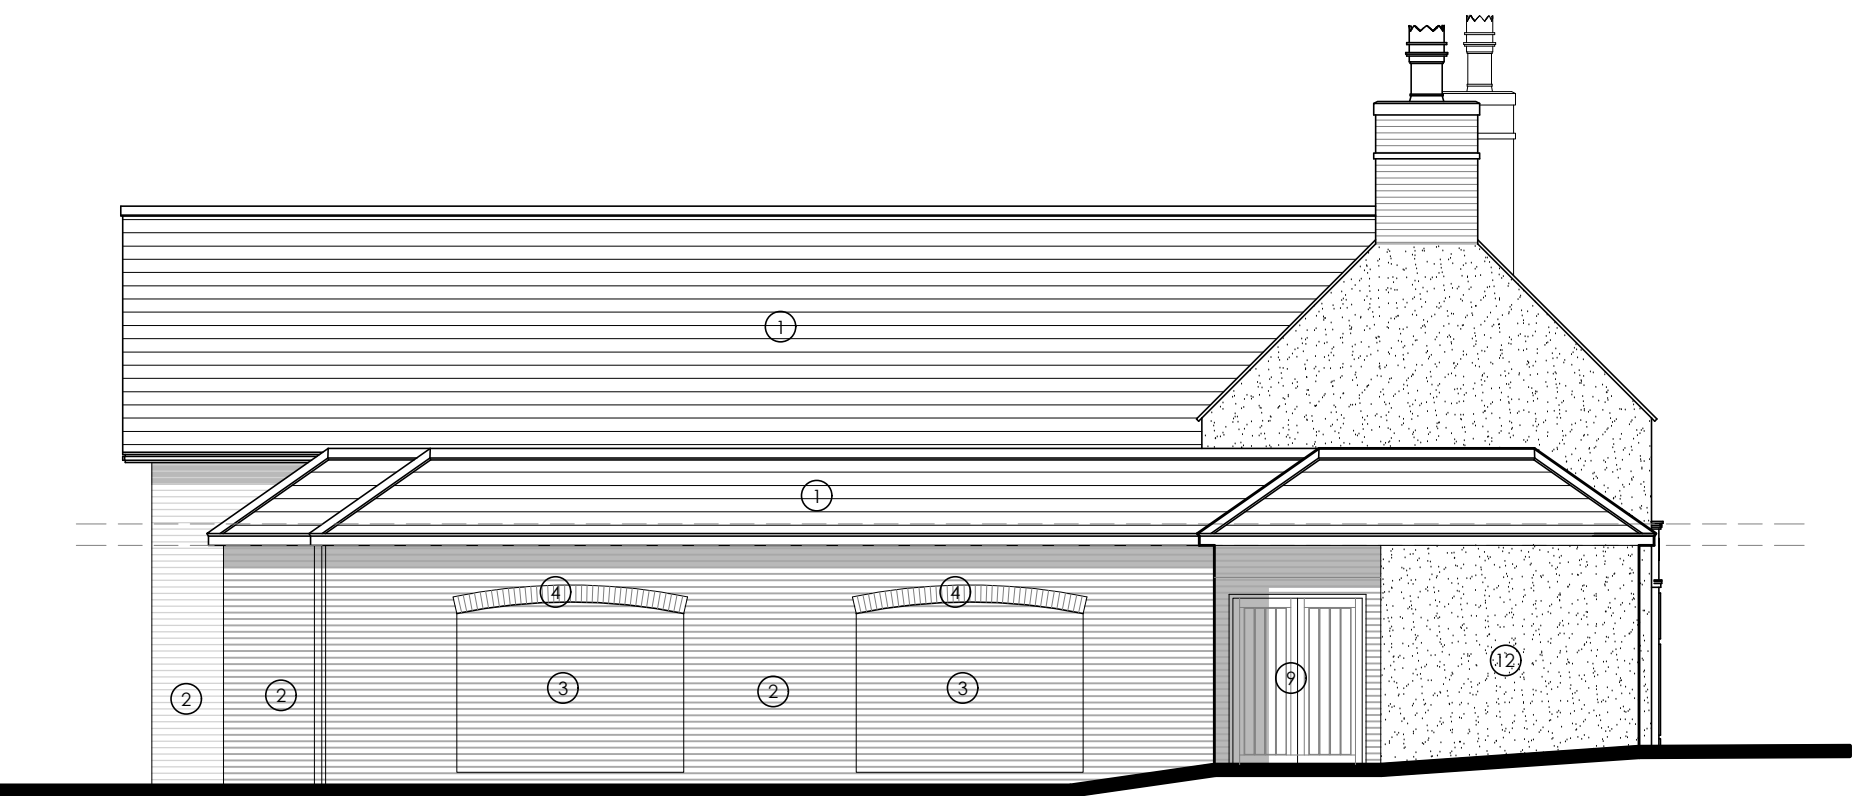

North West Elevation

Printed or electronic copies of this drawing can be scaled for planning purposes only. Any discrepancies with this drawing to be reported and clarified prior to commencing work on site, if in doubt - Ask.
Corporate Architecture Ltd accept no responsibility for works not undertaken fully in accordance with this drawing and relevant specifications.
Copyright © Corporate Architecture Limited

North point:

- Notes:
- Key
- ① Slate
 - ② Brick (Flemish Bonding)
 - ③ Brick (Recessed Detail)
 - ④ Brick (Arched Lintel Detail)
 - ⑤ Brick (Bandings Detail)
 - ⑥ Brick (Diamond Pattern Detail)
 - ⑦ Timber Sliding Barn Door
 - ⑧ Timber Lintel
 - ⑨ Timber Door
 - ⑩ Wrought Iron Barn Tie
 - ⑪ Signage as per Existing
 - ⑫ Render

Revision Log:			
P4	Amendments to reflect Planner's comments	DR	28.03.24
P3	Amendments to reflect Planner's comments	DR	19.03.24
P2	Material annotation added	DR	03.07.23
P1	Planning Issue	DR	21.06.23

Rev:	Description:	By:	Date:
------	--------------	-----	-------

Project:
Proposed Mixed Use Development -
Co-operative Store & Residential Accommodation
High Street,
Desford
Leicester, LE9 9JF

Client:
Everards Brewery c/o APB

Scale:
0 1m 2m 3m 4m 5m 1:100

Drawn by:	Checked:	Date:	Paper Size:
CES	MVFA	Aug '22	A1

Drawing Title:
Proposed Elevations

Drawing Status:
PLANNING ISSUE

Drawing Number:	Revision Number:
5166/JP/21/007	P4


CORPORATE ARCHITECTURE LIMITED
CHARTERED ARCHITECTS
HEAD OFFICE
Venari House, 1 Timbush Way,
Market Harborough,
Leicestershire, LE16 7XY
Tel: 01858 447476
ISO 9001 office@corporatearchitecture.co.uk RIBA Chartered Practice www.corporatearchitecture.co.uk