



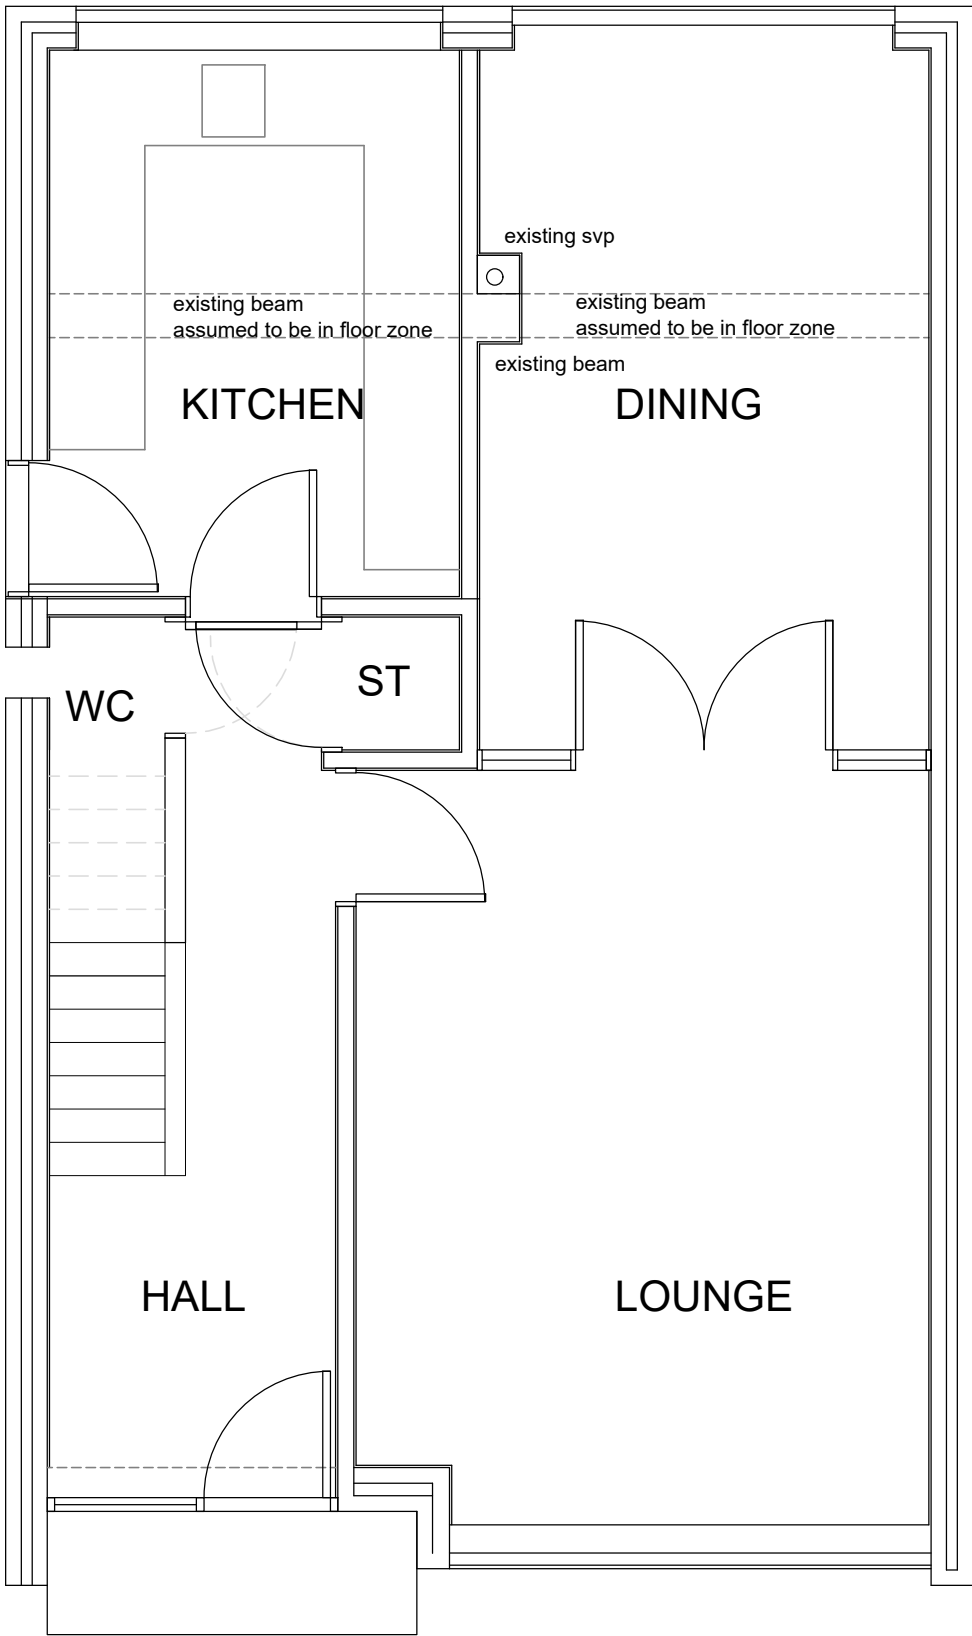

GROUND FLOOR PLAN

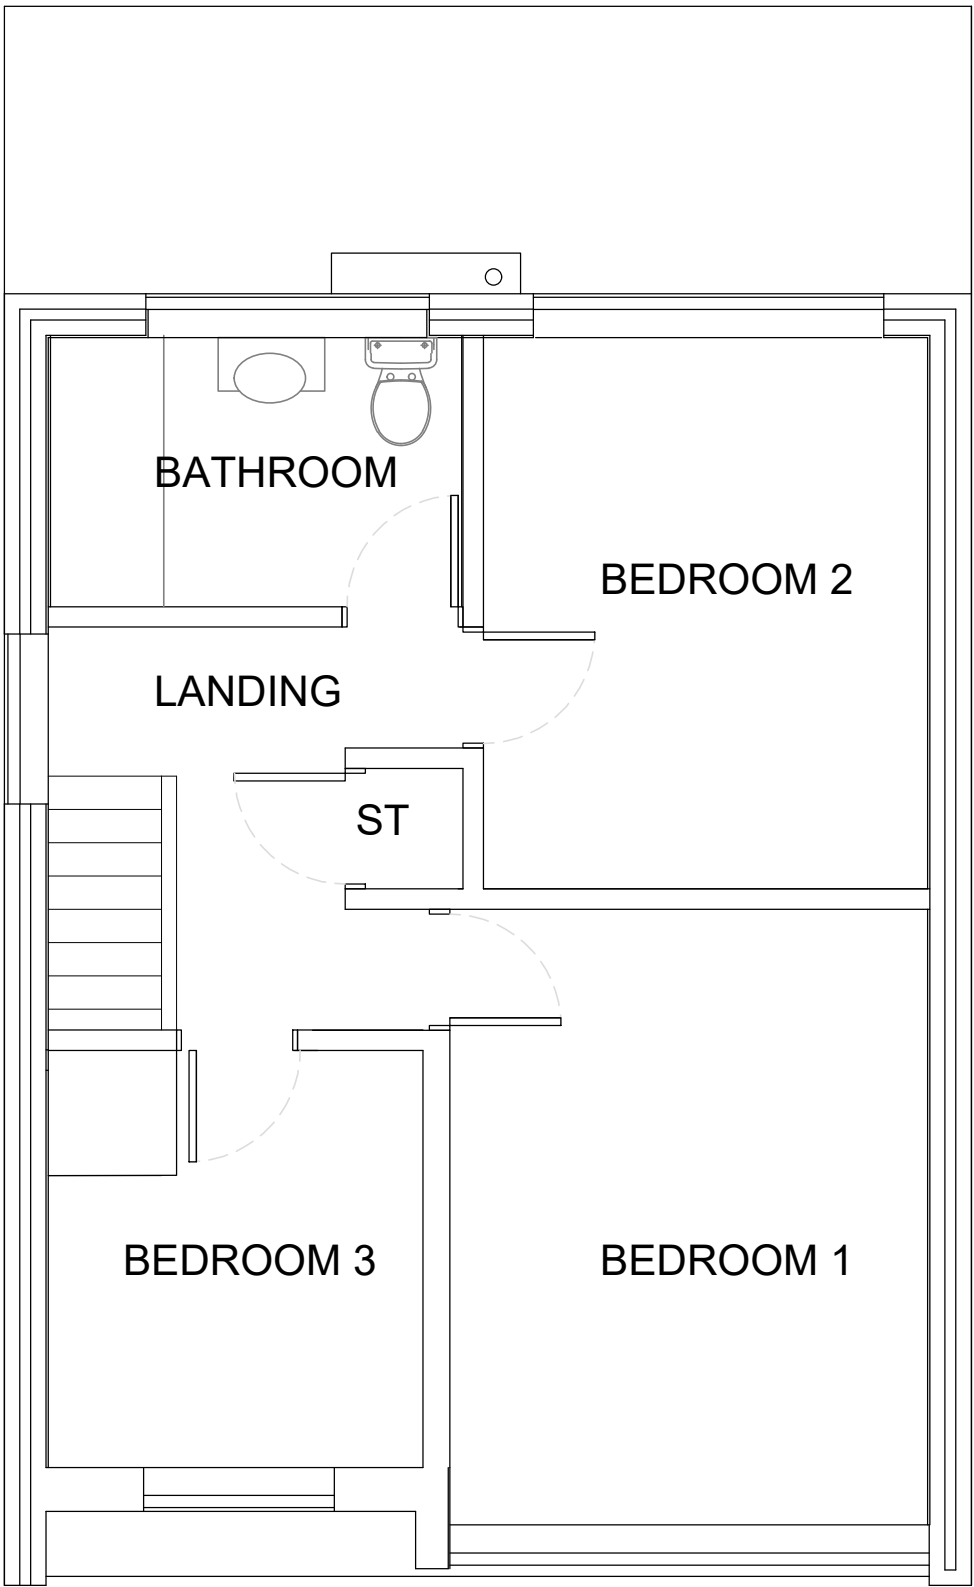

FIRST FLOOR PLAN



NOTES

Disclaimer
© This drawing is the copyright of Jeff Scoffham Architects Ltd and may not be reproduced or used except by written permission. This drawing may include information provided by third parties including civil and structural, M&E and other specialist consultants and subcontractors. Jeff Scoffham Architects Ltd relies on the specialist knowledge and expertise of these third parties and does not warrant the accuracy of this information and thus is to be treated as illustrative only.
If you notice any discrepancies between drawings/information supplied by Jeff Scoffham Architects Ltd and drawings/information supplied by other consultants, specialist sub-contractors or subcontractors within Jeff Scoffham Architects Ltd's drawings/information, please notify Jeff Scoffham Architects Ltd immediately detailing the discrepancies which have been identified.
Unless otherwise expressly agreed, Jeff Scoffham Architects Ltd design responsibility is limited to the design of the permanent works as finally constructed only in accordance with Jeff Scoffham Architects Ltd's design.
Do not scale use given dimensions only.
Read this drawing in conjunction with the specification.
Check site dimensions prior to fabrication.
Whether specifically stated or not, all work is to comply with:
The Building Regulations
The requirements of the NHBC/Zurich
The clients general development brief.

J S Architects

also trading as Jeff Scoffham Architects Ltd
50 Butt Lane Hinckley LE10 1LD

0 2.5 5 10m



Scale 1:100

CLIENT

Mr M Wale

PROJECT

PROPOSED ALTERATIONS
5 HUNT LANE
WITHERLY
ATHERSTONE CV9 3LH

DRAWING TITLE

PLANNING DRAWINGS
EXISTING GROUND AND FIRST
FLOOR PLANS

DRAWING STATUS

Preliminary
For Approval
Planning
Building Regulations
Tender
Construction
Sketch
As Built

SCALE

1:100@A3

DATE

08 2024

DRAWN

JRS

CHECKED

SW

REV

-

HASKER DRAWING NO.

2083 -PL - 01

REV BY CHK DETAILS

DATE D M Y