



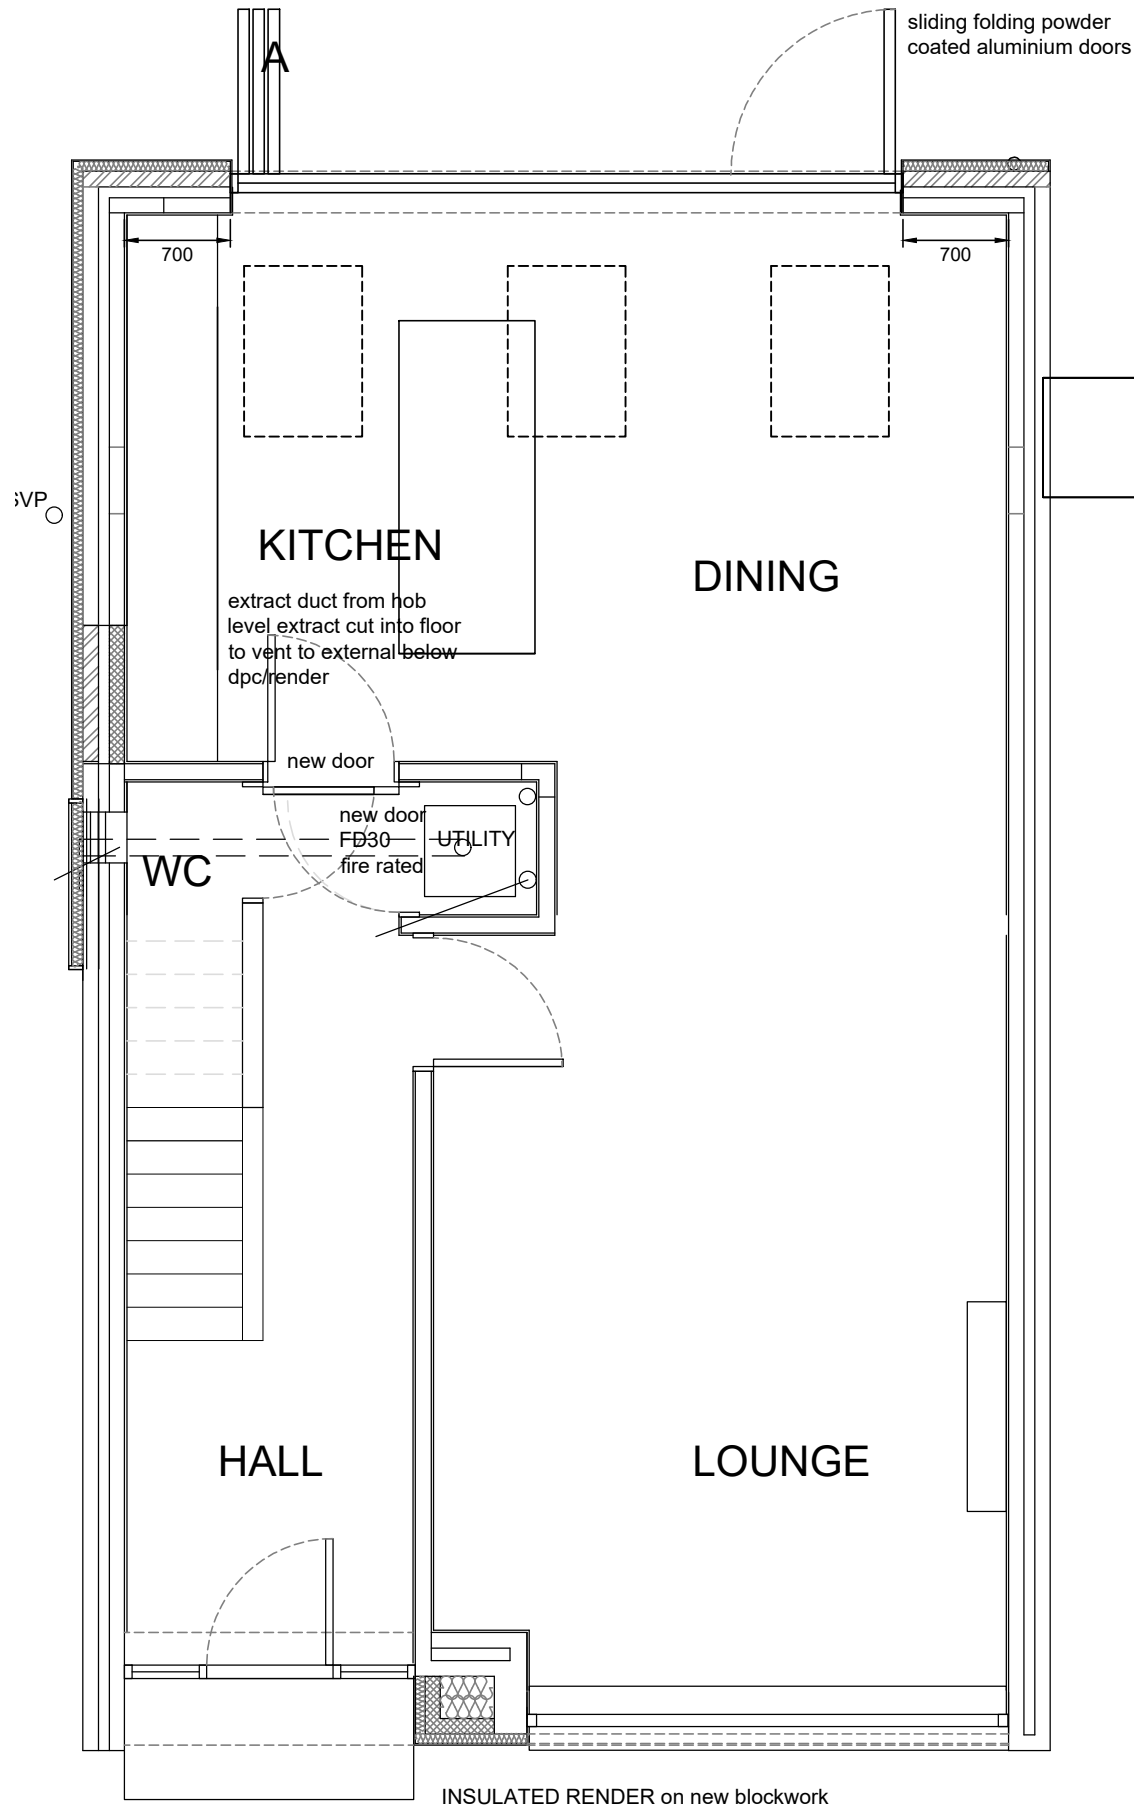

ADJUST STEP
GROUND FLOOR PLAN


REV	BY	CHK	DETAILS	DATE	D	M	Y

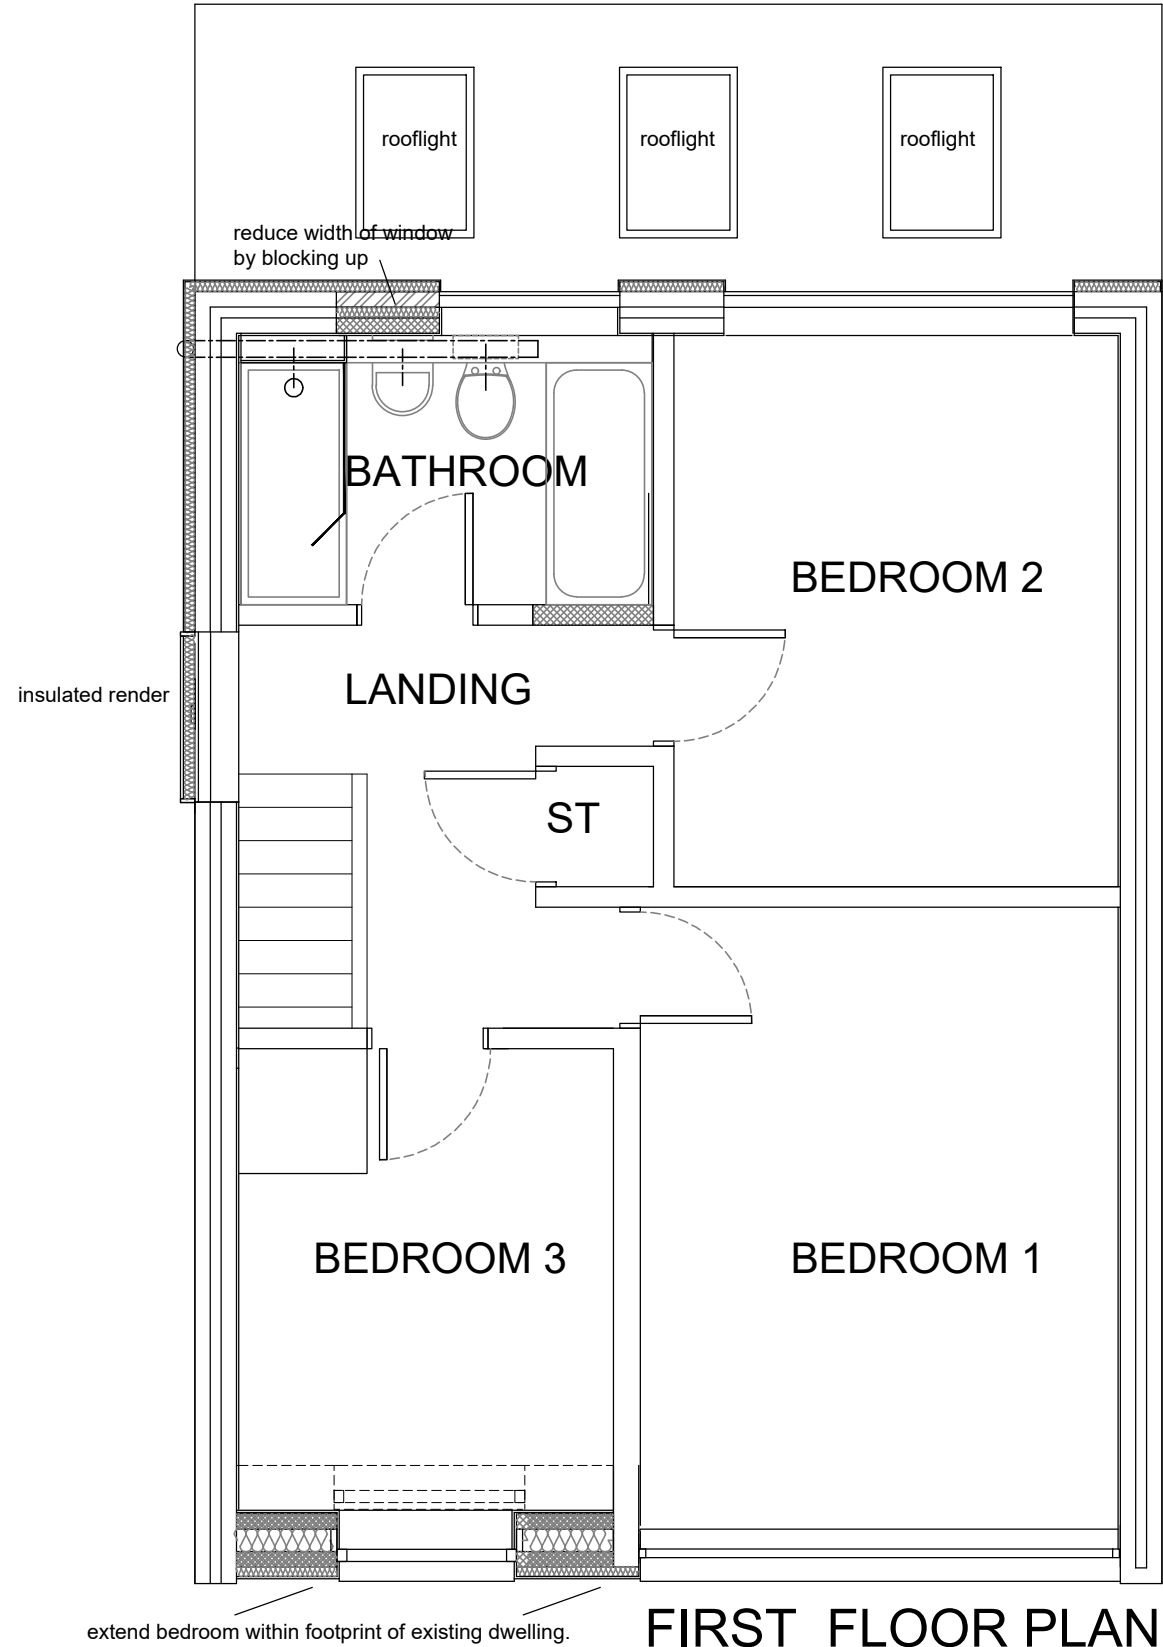

FIRST FLOOR PLAN

J S Architects

also trading as Jeff Scoffham Architects Ltd
50 Butt Lane Hinckley LE10 1LD

 

Scale 1:50

CLIENT
Mr M Wale

PROJECT
PROPOSED ALTERATIONS
5 HUNT LANE
WITHERLY
ATHERSTONE CV9 3LH

DRAWING TITLE
PLANNING DRAWINGS
PROPOSED GROUND AND FIRST
FLOOR LAYOUT PLANS

DRAWING STATUS	SCALE	DATE	DRAWN	JRS
Preliminary	1:50@A3	08 2024	CHECKED	SW
For Approval				
Planning				
Building Regulations				
Tender				
Construction				
Sketch				
As Built				