


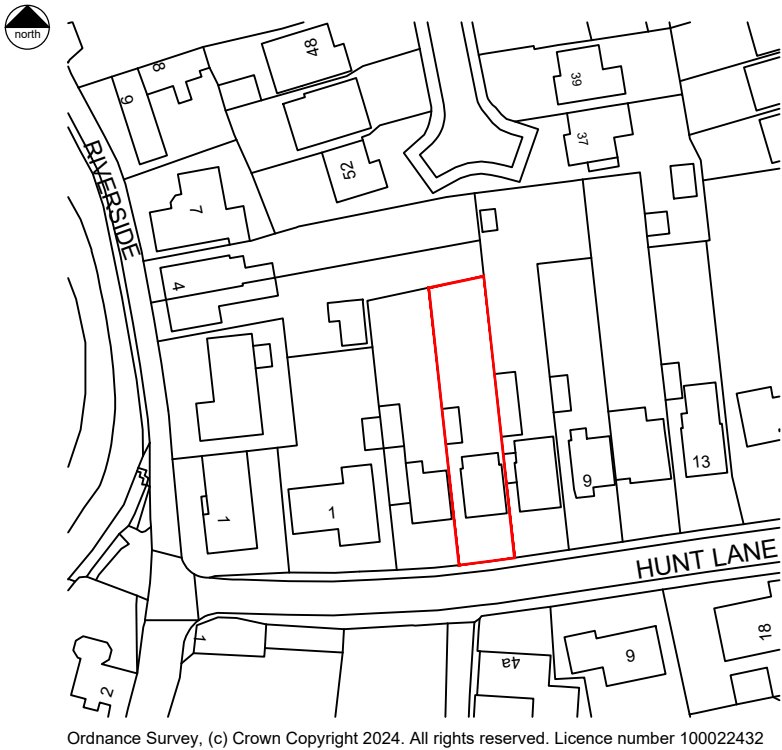

LOCATION PLAN
1:1250

KEY


Site Boundary



Scale 1:500



Scale 1:1250

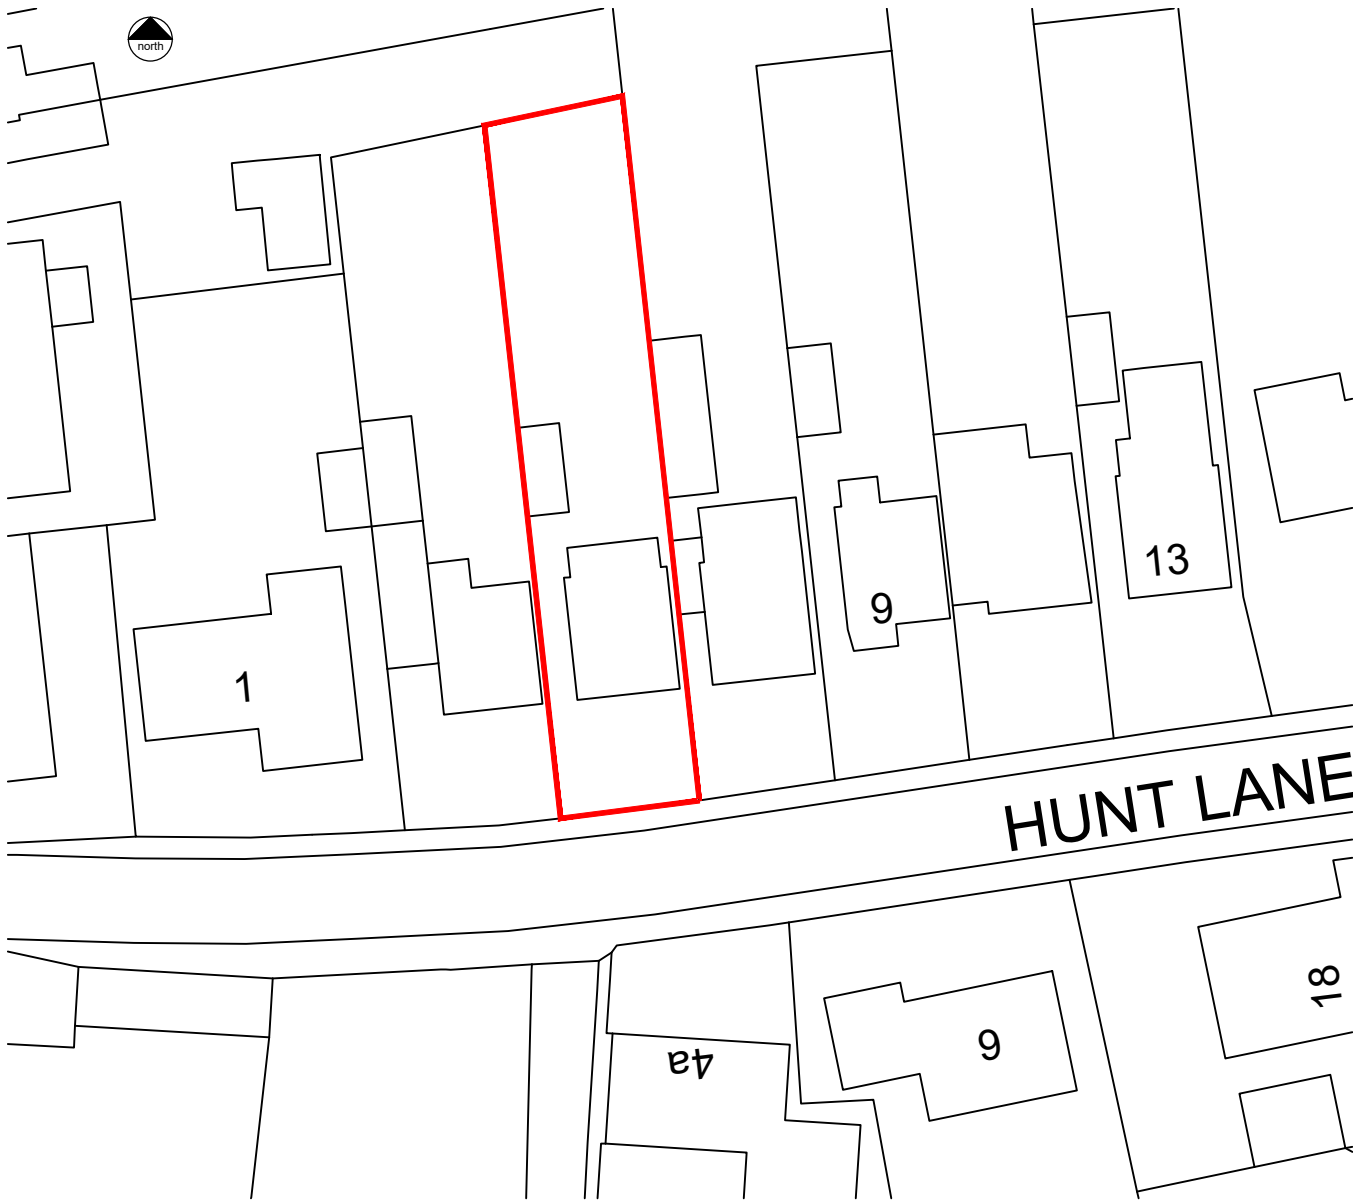

SITE PLAN
1:500

KEY

Site Boundary

REV					DATE				
NO.	BY	CHK	DETAILS		DATE	D	M	Y	

NOTES

Disclaimer
© This drawing is the copyright of Jeff Scoffham Architects Ltd and may not be reproduced or used except by written permission. This drawing may include information provided by third parties including civil and structural, M&E and other specialist consultants and subcontractors. Jeff Scoffham Architects Ltd relies on the specialist knowledge and expertise of these third parties and does not warrant the accuracy of this information and this is to be treated as illustrative only.

If you notice any discrepancies between drawings/information supplied by Jeff Scoffham Architects Ltd and drawings/information supplied by other consultants, specialist sub-contractors or discrepancies within Jeff Scoffham Architects Ltd's drawings/information, please notify Jeff Scoffham Architects Ltd immediately detailing the discrepancies which have been identified.

Unless otherwise expressly agreed, Jeff Scoffham Architects Ltd design responsibility is limited to the design of the permanent works as finally constructed only in accordance with Jeff Scoffham Architects Ltd's design.

Do not scale use given dimensions only.

Read this drawing in conjunction with the specification.

Check site dimensions prior to fabrication.

Whether specifically stated or not, all work is to comply with:

The Building Regulations

The requirements of the NIRC/Zurich

The clients general development brief.

J S Architects

also trading as Jeff Scoffham Architects Ltd

50 Butt Lane Hinckley LE10 1LD

CLIENT

Mr M Wale

DRAWING TITLE

PLANNING DRAWINGS

LOCATION PLAN AND SITE PLAN

PROJECT

PROPOSED ALTERATIONS

5 HUNT LANE

WITHERLY

ATHERSTONE CV9 3LH

DRAWING STATUS	SCALE	DATE	DRAWN	JRS
Preliminary	AS SHOWN@A3	08 2024	CHECKED	SW
For Approval				
Planning				
Building Regulations				
Tender				
Construction				
Sketch				
As Built				

HASKER DRAWING NO.

2083 - PL- 08

REV

-