


This drawing must not be copied or reproduced without written permission or consent from Planapp Consultancy Ltd.


Only figured dimensions to be taken from this drawing, prints of this drawing may not be an accurate reproduction of the given scale.

The Author of this drawing does not accept any liability for details or information provided by outside organisations.

Boundaries are shown for indicative purposes only, specific boundaries are to be confirmed by the legal owner.

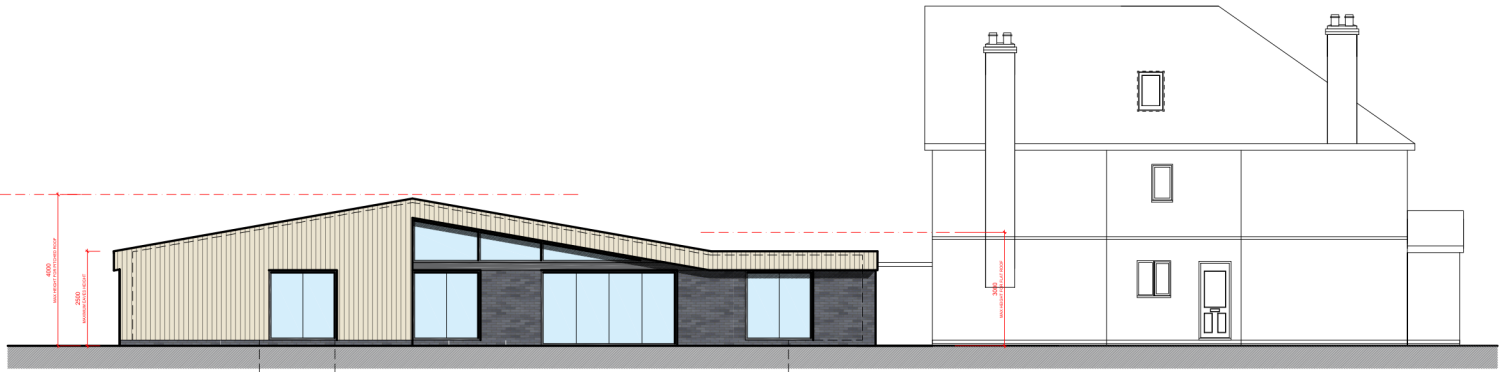

PROPOSED WEST ELEVATION

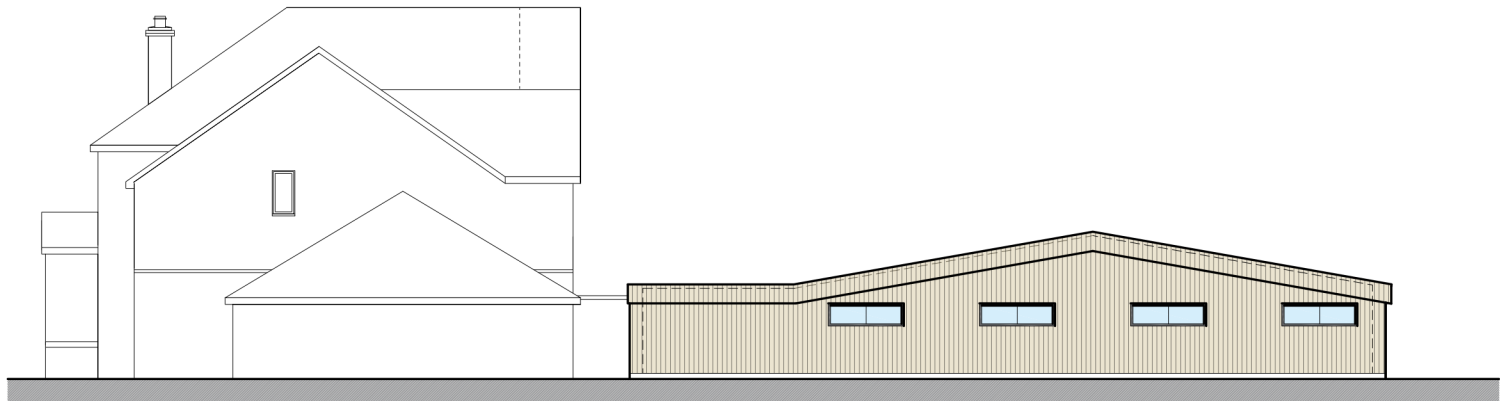


PROPOSED EAST ELEVATION



EXISTING NORTH ELEVATION



PROPOSED NORTH ELEVATION

 

Rev.	Revision notes	Date
Issue		
tender	☐	preliminary ☒
contract/site	☐	H&S file ☐

Client
R Rayner

Project
**Hill Rise Desford
Swimming Pool**

Drawing
Proposed Elevations

planapp Vision House
119 Factory Road
Hinckley
LE10 0DP

Scale	Date	Drawn
1:200@A3	20 08 25	AA
Job No	Drawing No	Revision
486	003	