




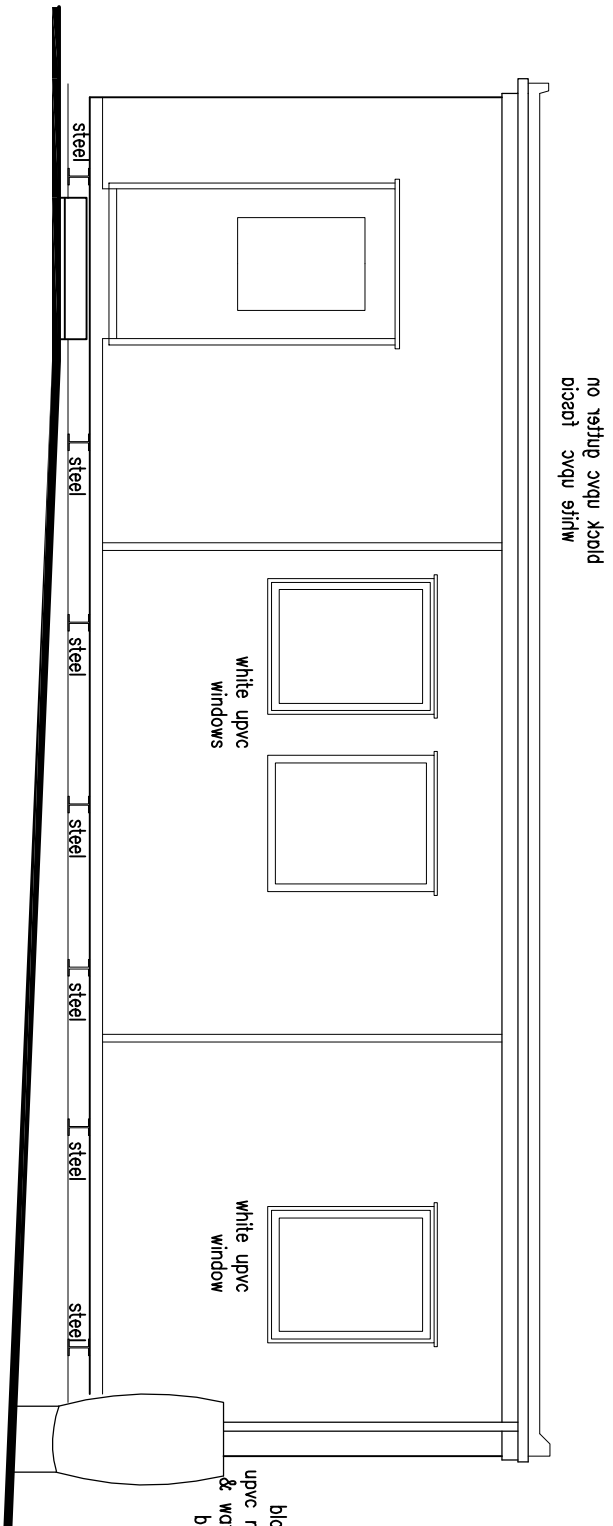


Existing Front Elevation
Scale 1:50

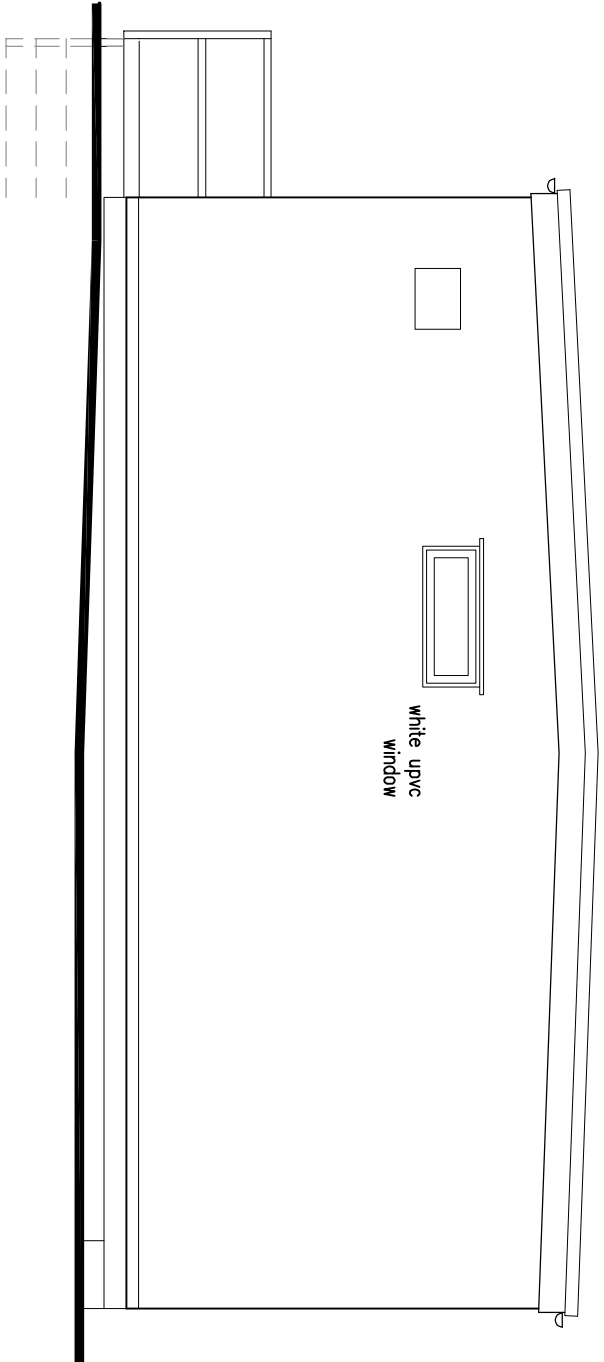


Existing Side Elevation
Scale 1:50

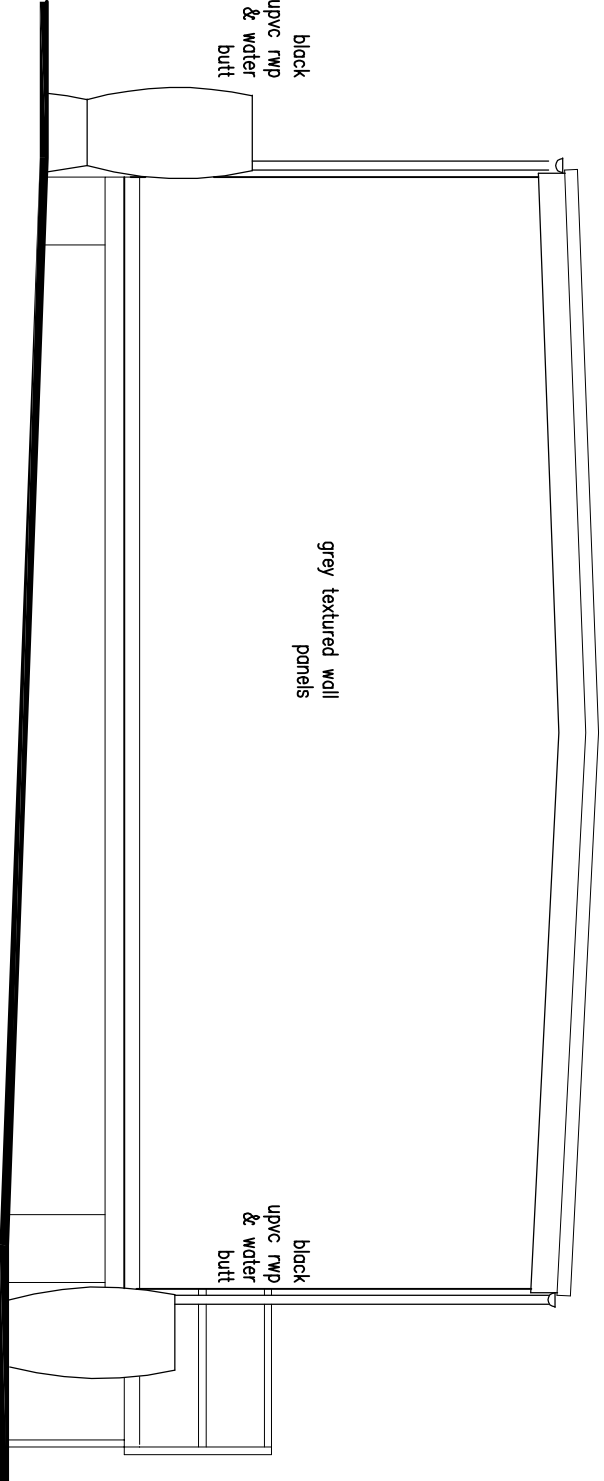

Existing Side Elevation
Scale 1:50

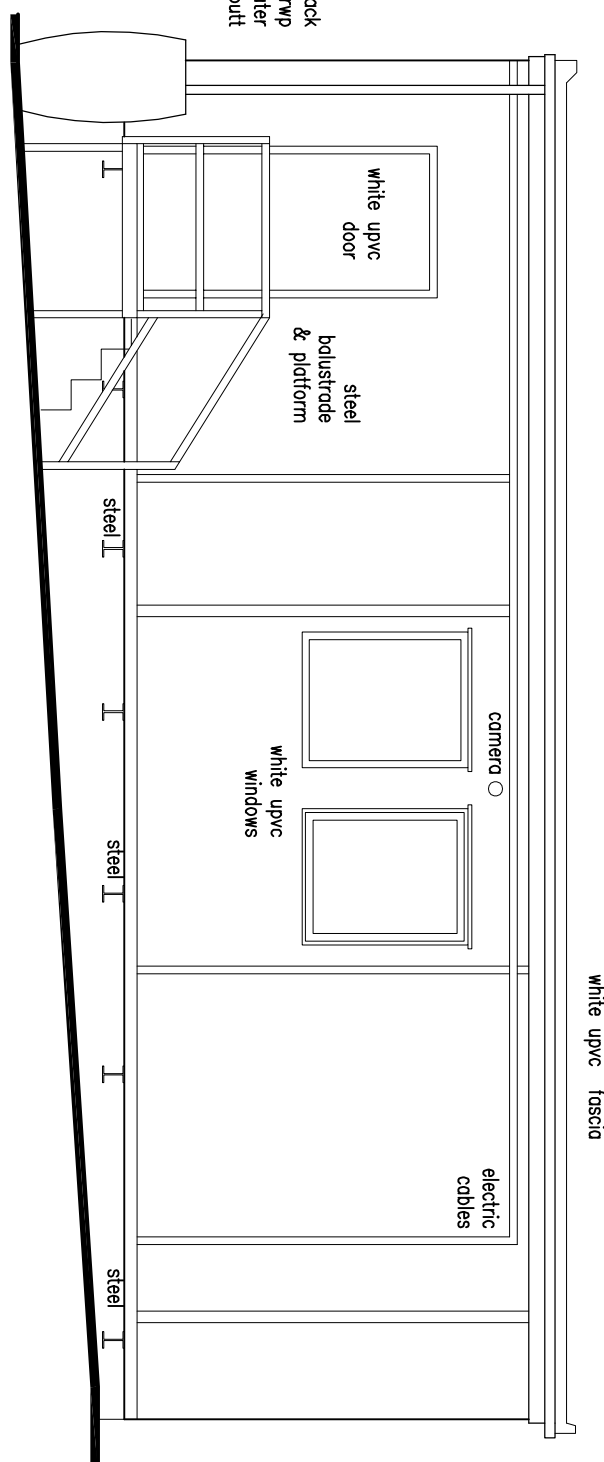

Existing Rear Elevation
Scale 1:50

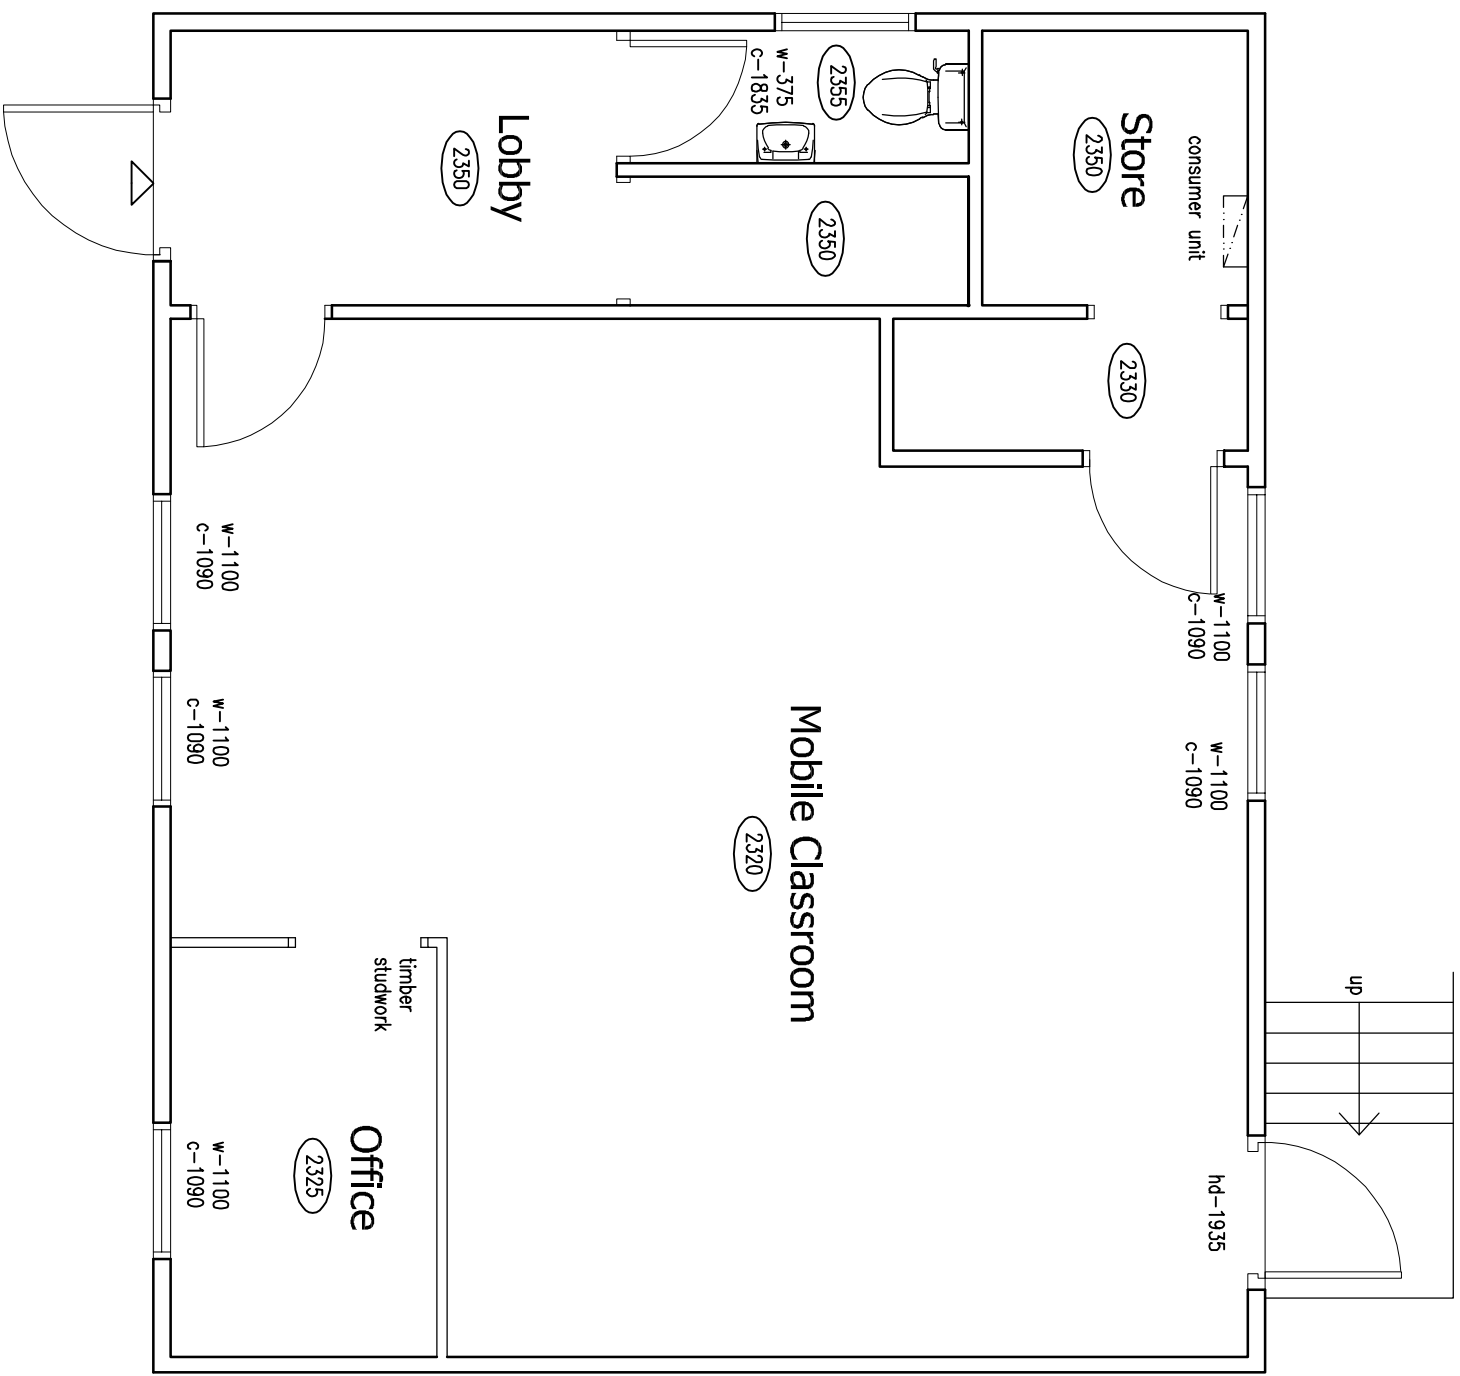

Existing Mobile Classroom Floor Plan
Scale 1:50