




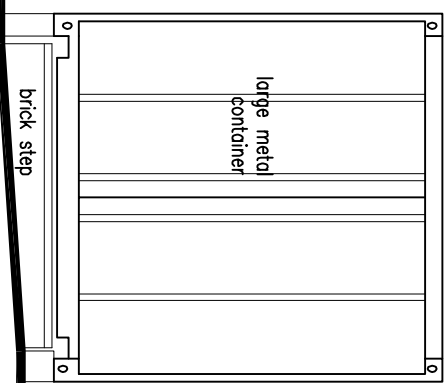


Existing Front Elevation
Scale 1:50

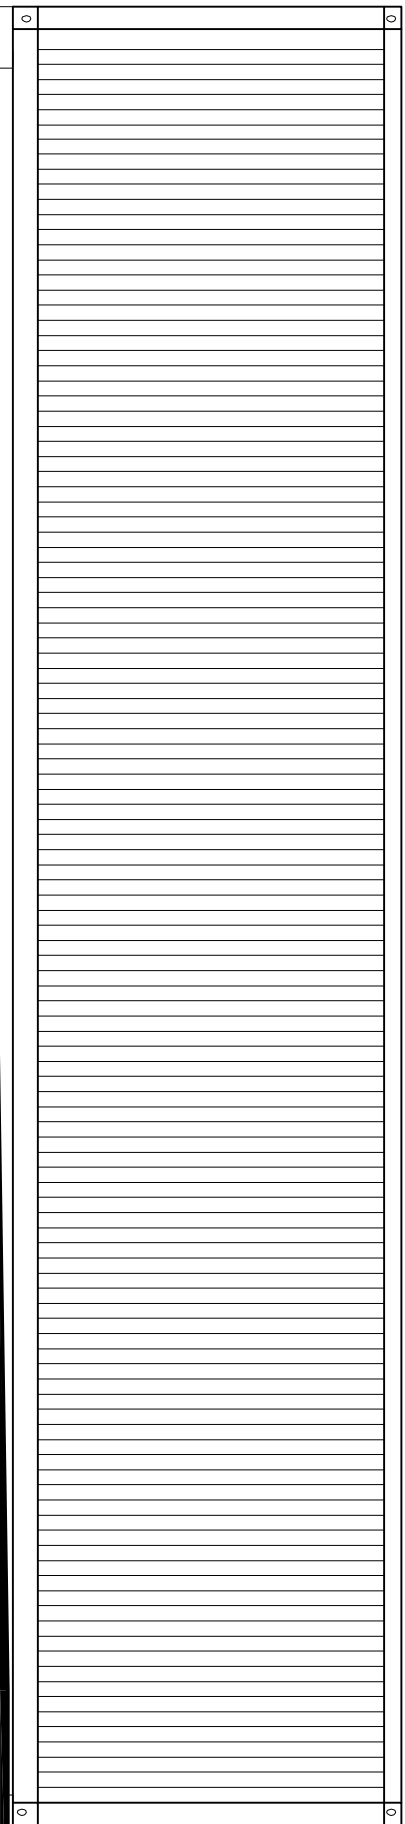


Existing Side Elevation
Scale 1:50

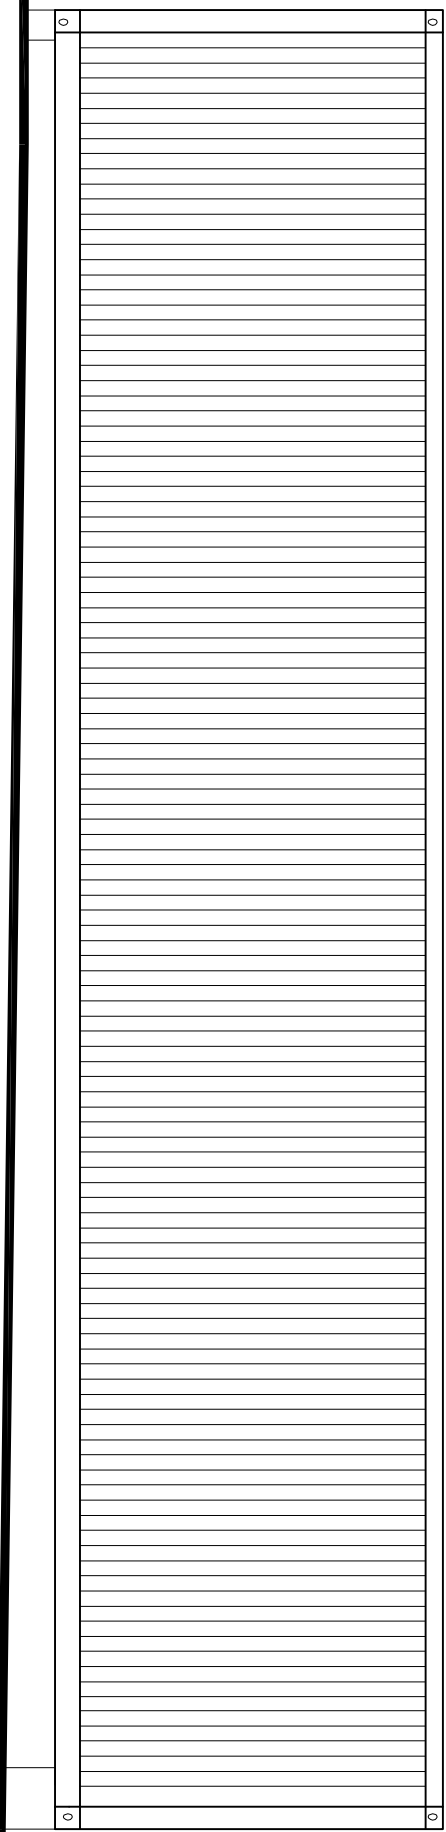


Existing Side Elevation
Scale 1:50

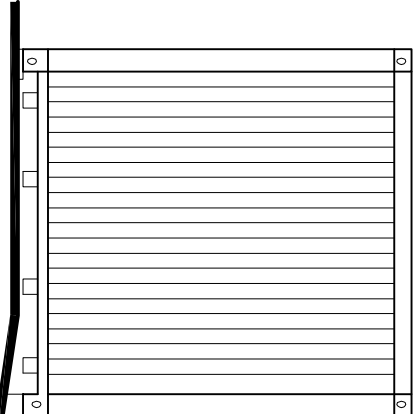


Existing Rear Elevation
Scale 1:50

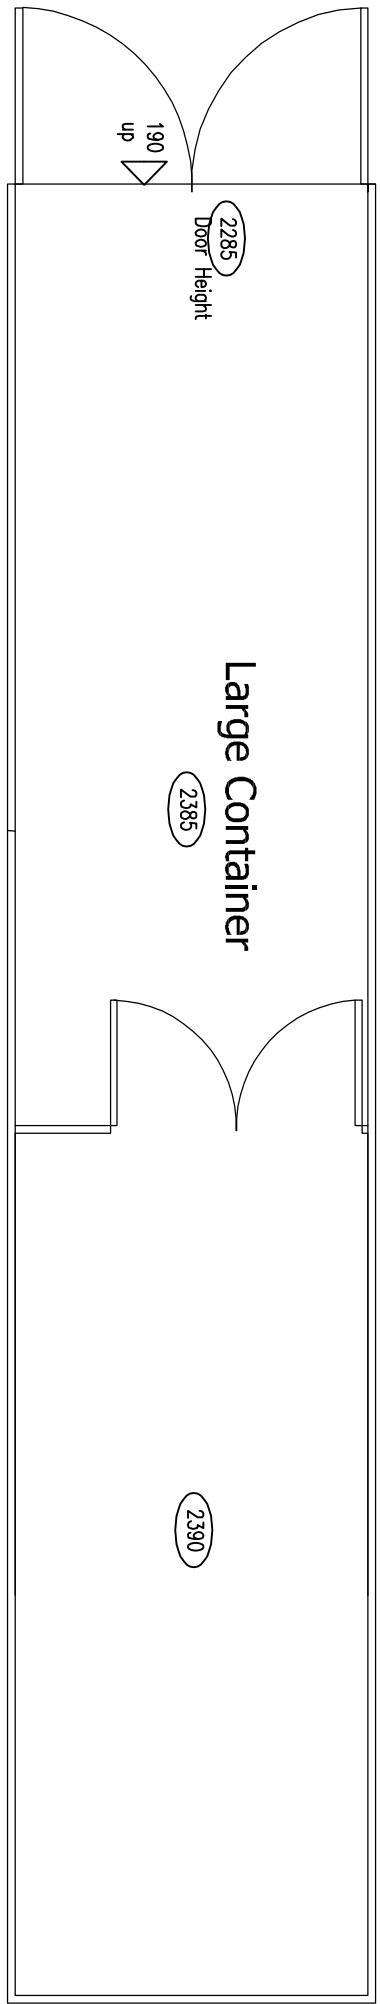


Existing Large Container Floor Plan
Scale 1:50

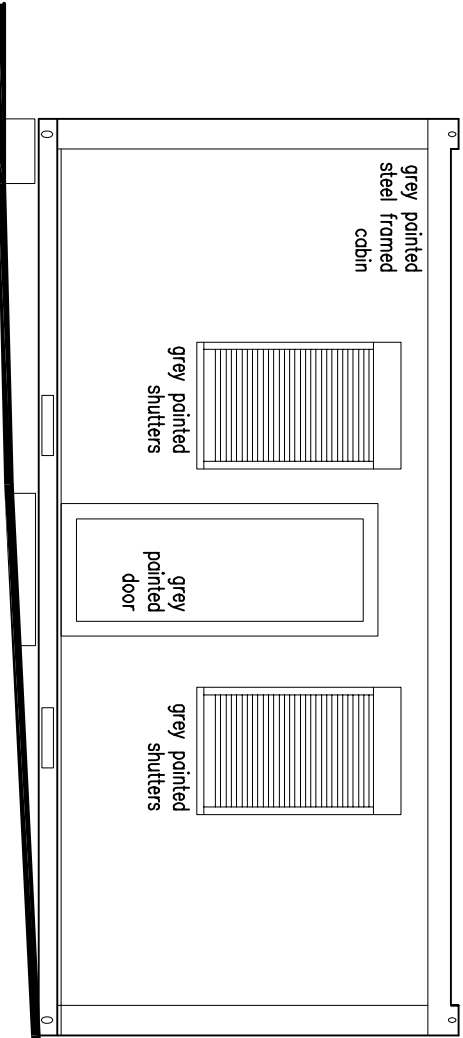


Existing Front Elevation
Scale 1:50

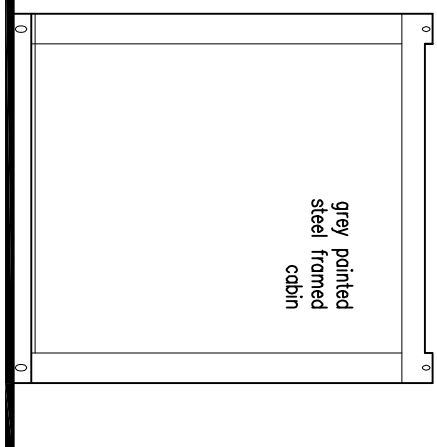


Existing Side Elevation
Scale 1:50

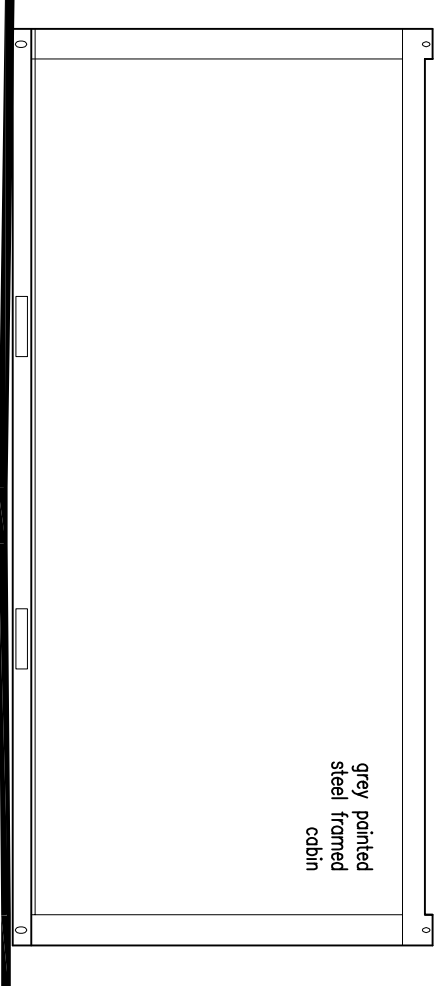

Existing Rear Elevation
Scale 1:50

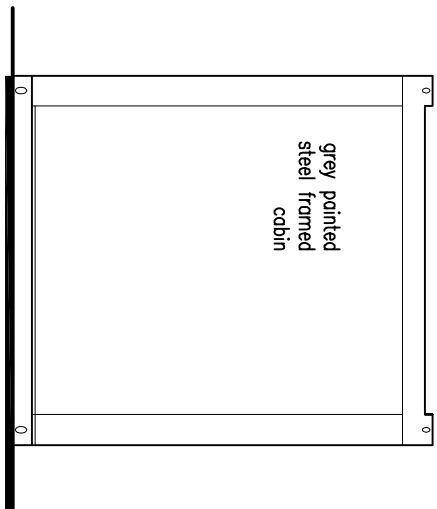

Existing Side Elevation
Scale 1:50

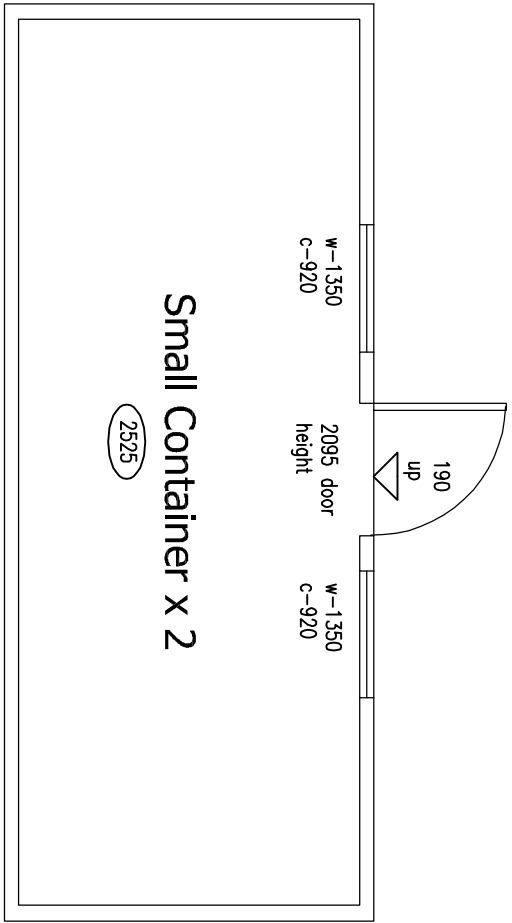

Existing Small Container x 2 Floor Plan
Scale 1:50



Revisions:

David Granger Architectural Design Ltd
The Old Cottage Hospital
Leicester Road
Aubrey, Leicestershire
LE65 1DB
T 01530 560939
W www.davidgrangerdesign.com

Project
Lodge Farm
Markfield
Leicestershire

Client
Milner Forestry

Drawing
Existing Drawings
Sheet 2 of 3

Drawing Number
24.4485.03

Date: November 2024
Scale: As Shown Drawn By: LS Checked By: SF

Figured dimensions must be taken in preference to scaled dimensions and any discrepancies are to be referred to David Granger Architectural Design Limited. Contractors, subcontractors and suppliers must verify all dimensions on site before commencing work. David Granger Architectural Design Limited. All rights reserved. Licence No. AR10000449. Landmark Ref. LD0816. Company Reg. No. 506912