


Indicative North



Proposed Site Plan
Scale 1:200

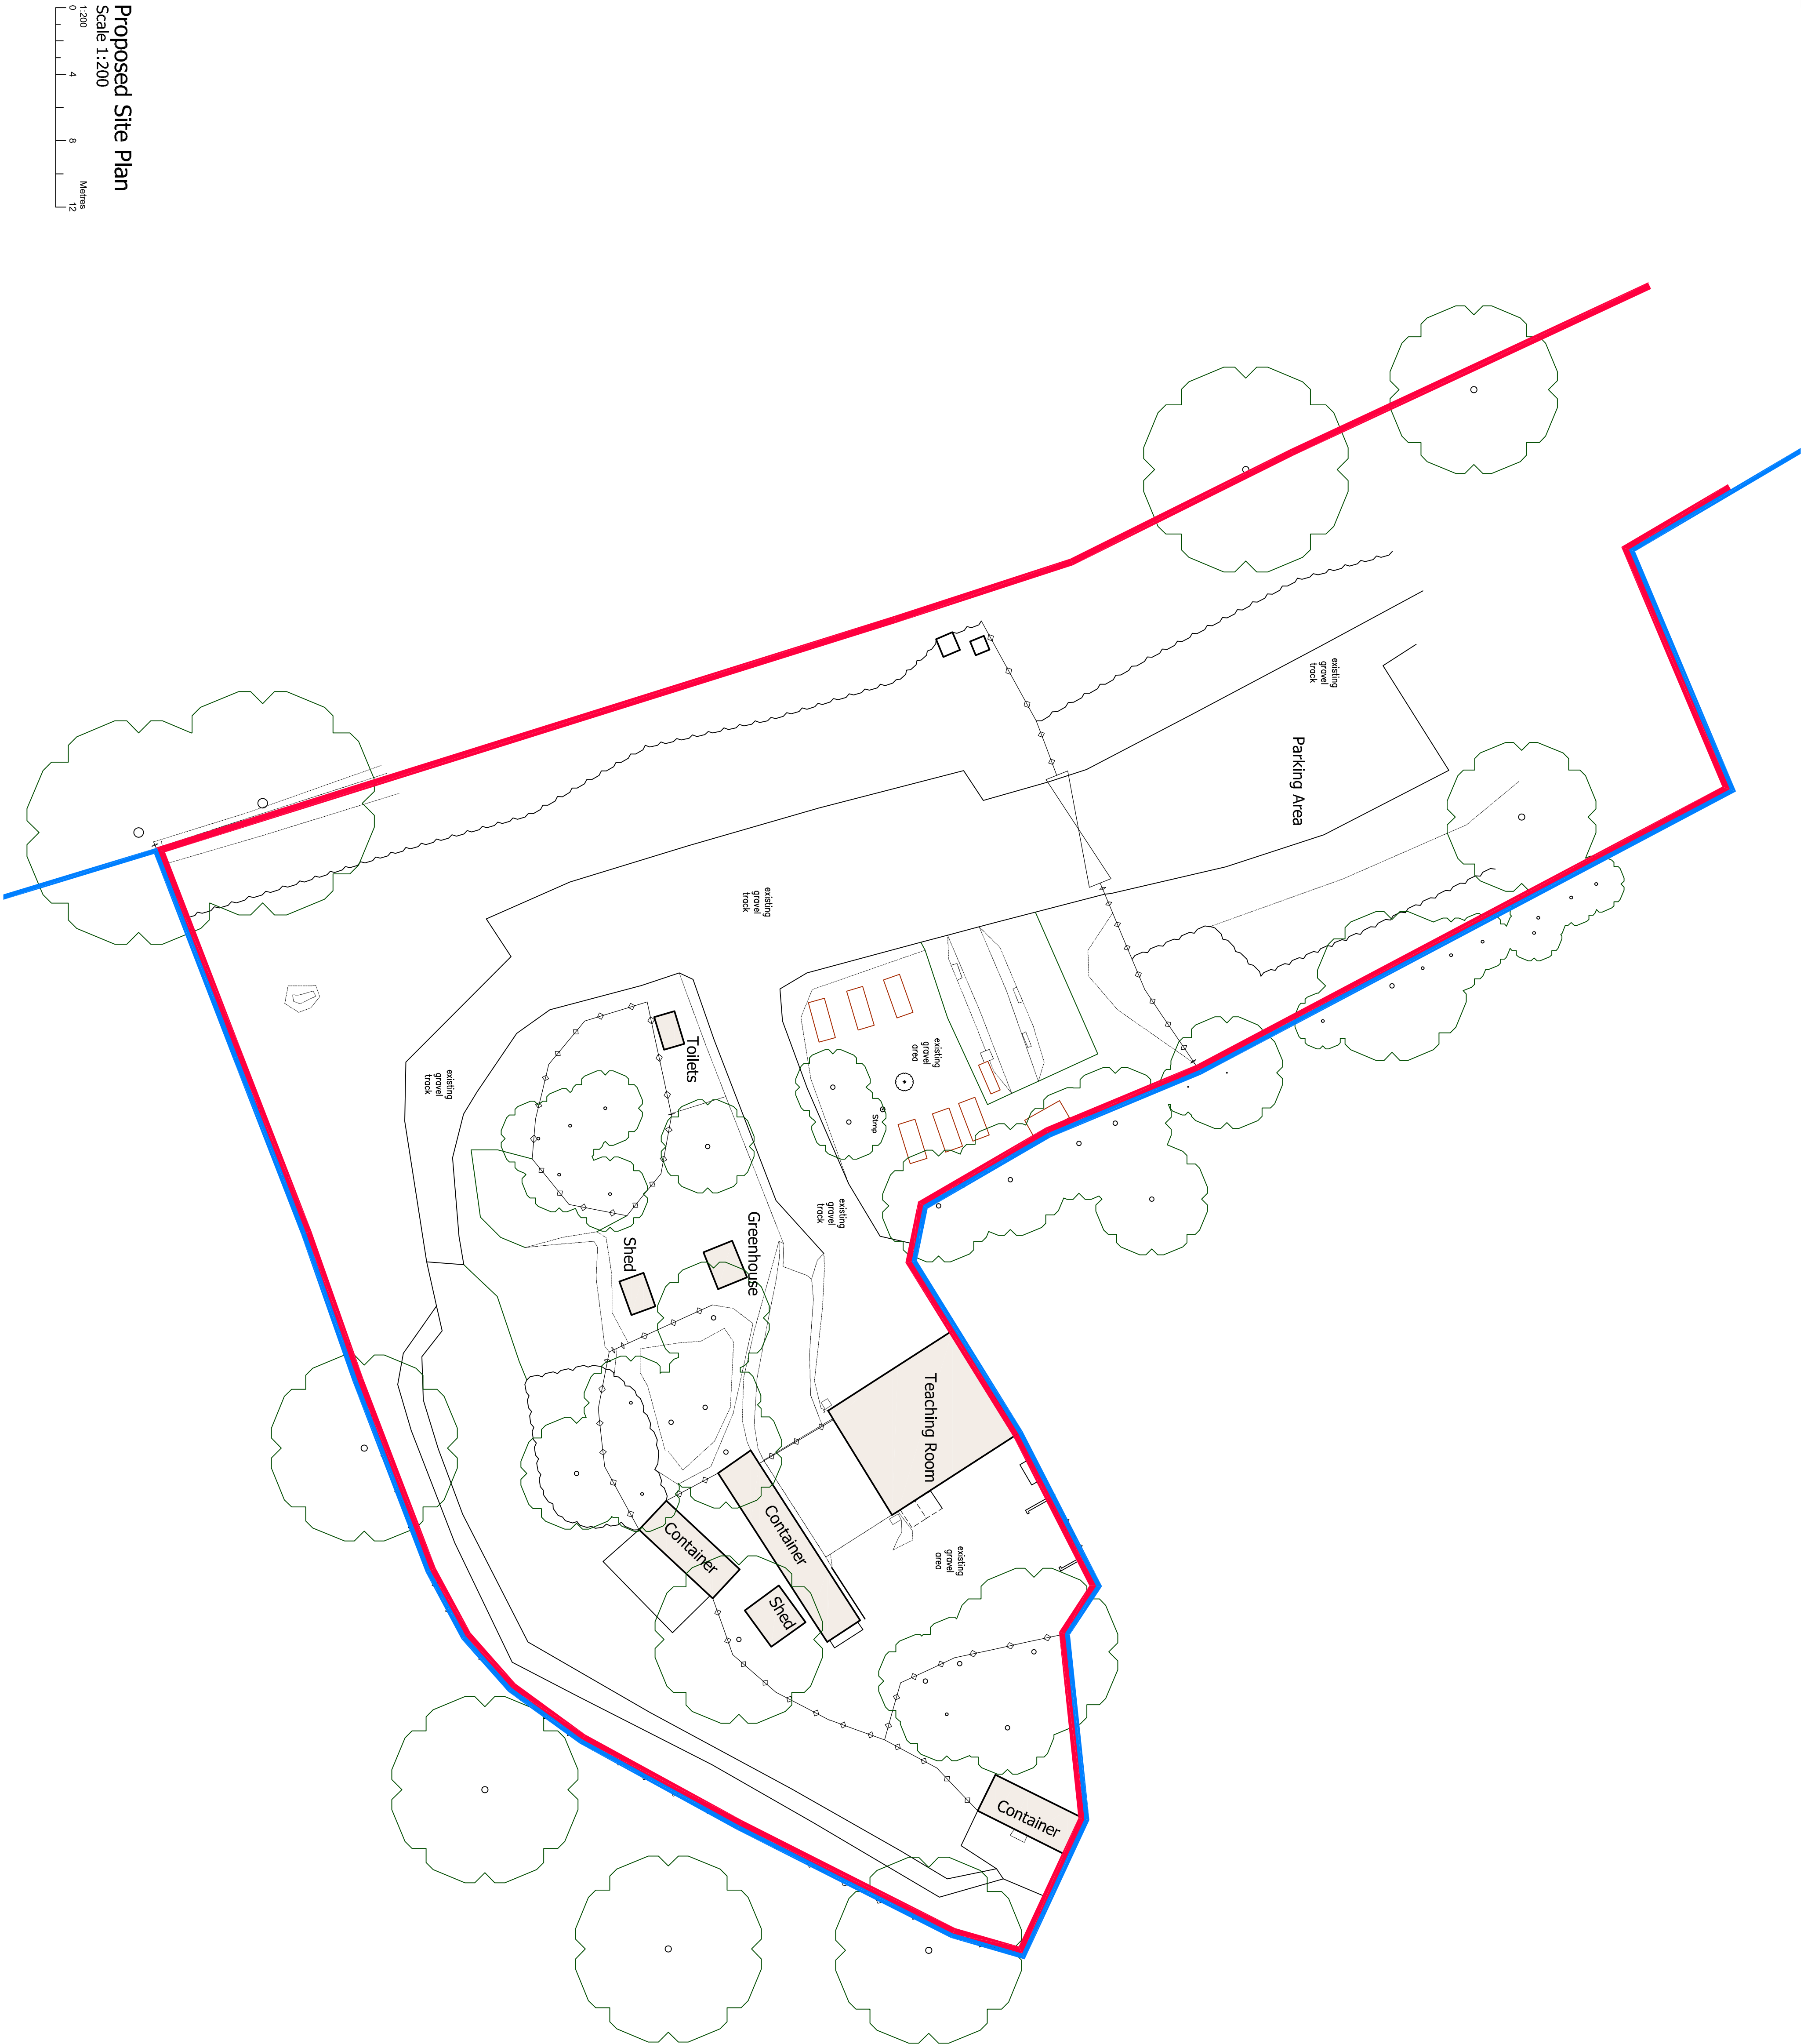

Revisions:



David Granger Architectural Design Ltd
The Old Cottage Hospital
Leicester Road
Ashby de la Zouch
Leicestershire
LE65 1DB

T 01530 560939
W www.davidgrangerdesign.com

Project

Lodge Farm
Markfield
Leicestershire

Client

Milner Forestry

Drawing

Proposed Site Plan
Sheet 1 of 1

Drawing Number 24.4485.05

Date: November 2024

Scale: As Shown Drawn By: MS Checked By: MS

Figured dimensions must be taken in preference to scaled dimensions and any discrepancies are to be referred to David Granger Architectural Design Limited. Contractors, subcontractors and suppliers must verify all dimensions on site before commencing work. David Granger Architectural Design Limited. Ordnance Survey Data © Crown Copyright. All rights reserved. Licence No. J610000469, Landmark Ref. LD08165
Company Reg. No. 5069712