


Note:
This drawing & design is the copyright of **DesignFormula** and must not be reproduced in part or in whole without prior written consent.
All dimensions are in millimeters and are approximate.

- Note:
- All Dimensions are in millimeters and are approximate.
 - New extension to be in brickwork and render.
 - Roof tiles to new roof to match existing.
 - New windows to match existing.
 - New RWP drains to be connected to existing.



EXISTING FRONT ELEVATION

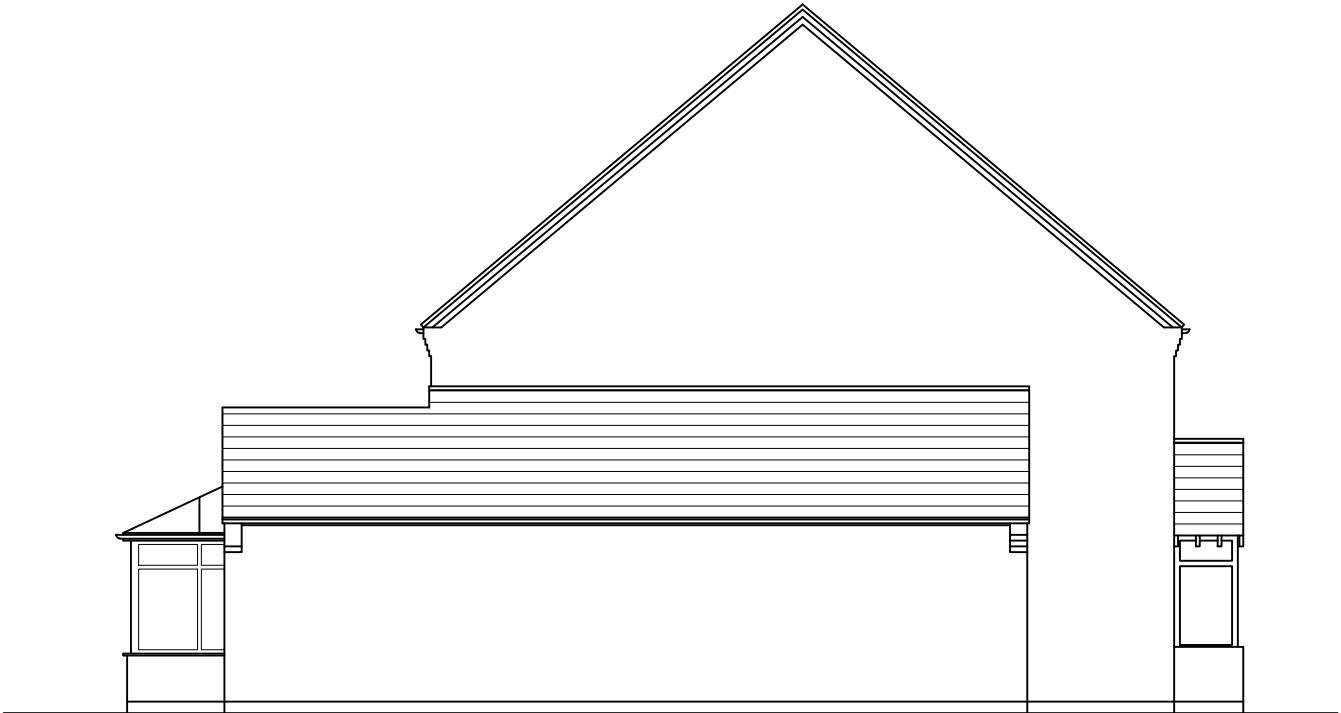


EXISTING SIDE ELEVATION



EXISTING REAR ELEVATION



EXISTING OTHER SIDE ELEVATION

 

DESIGNFORMULA 07814262723		
Client:		
Project Title: 9, Pinfold Close, Hinckley LE10 0FP		
Details: Single Storey Rear Extension		
Drawing: Existing Elevations		
Scale: 1:100 @ A3	Date: Jan 2026	Drg No: 5186-101