



Note:
This drawing & design is the copyright of **DesignFormula** and must not be reproduced in part or in whole without prior written consent.
All dimensions are in millimeters and are approximate.

Note:
-All Dimensions are in millimeters and are approximate.
-New extension to be in brickwork and render.
-Roof tiles to new roof to match existing.
-New windows to match existing.
-New RWP drains to be connected to existing.

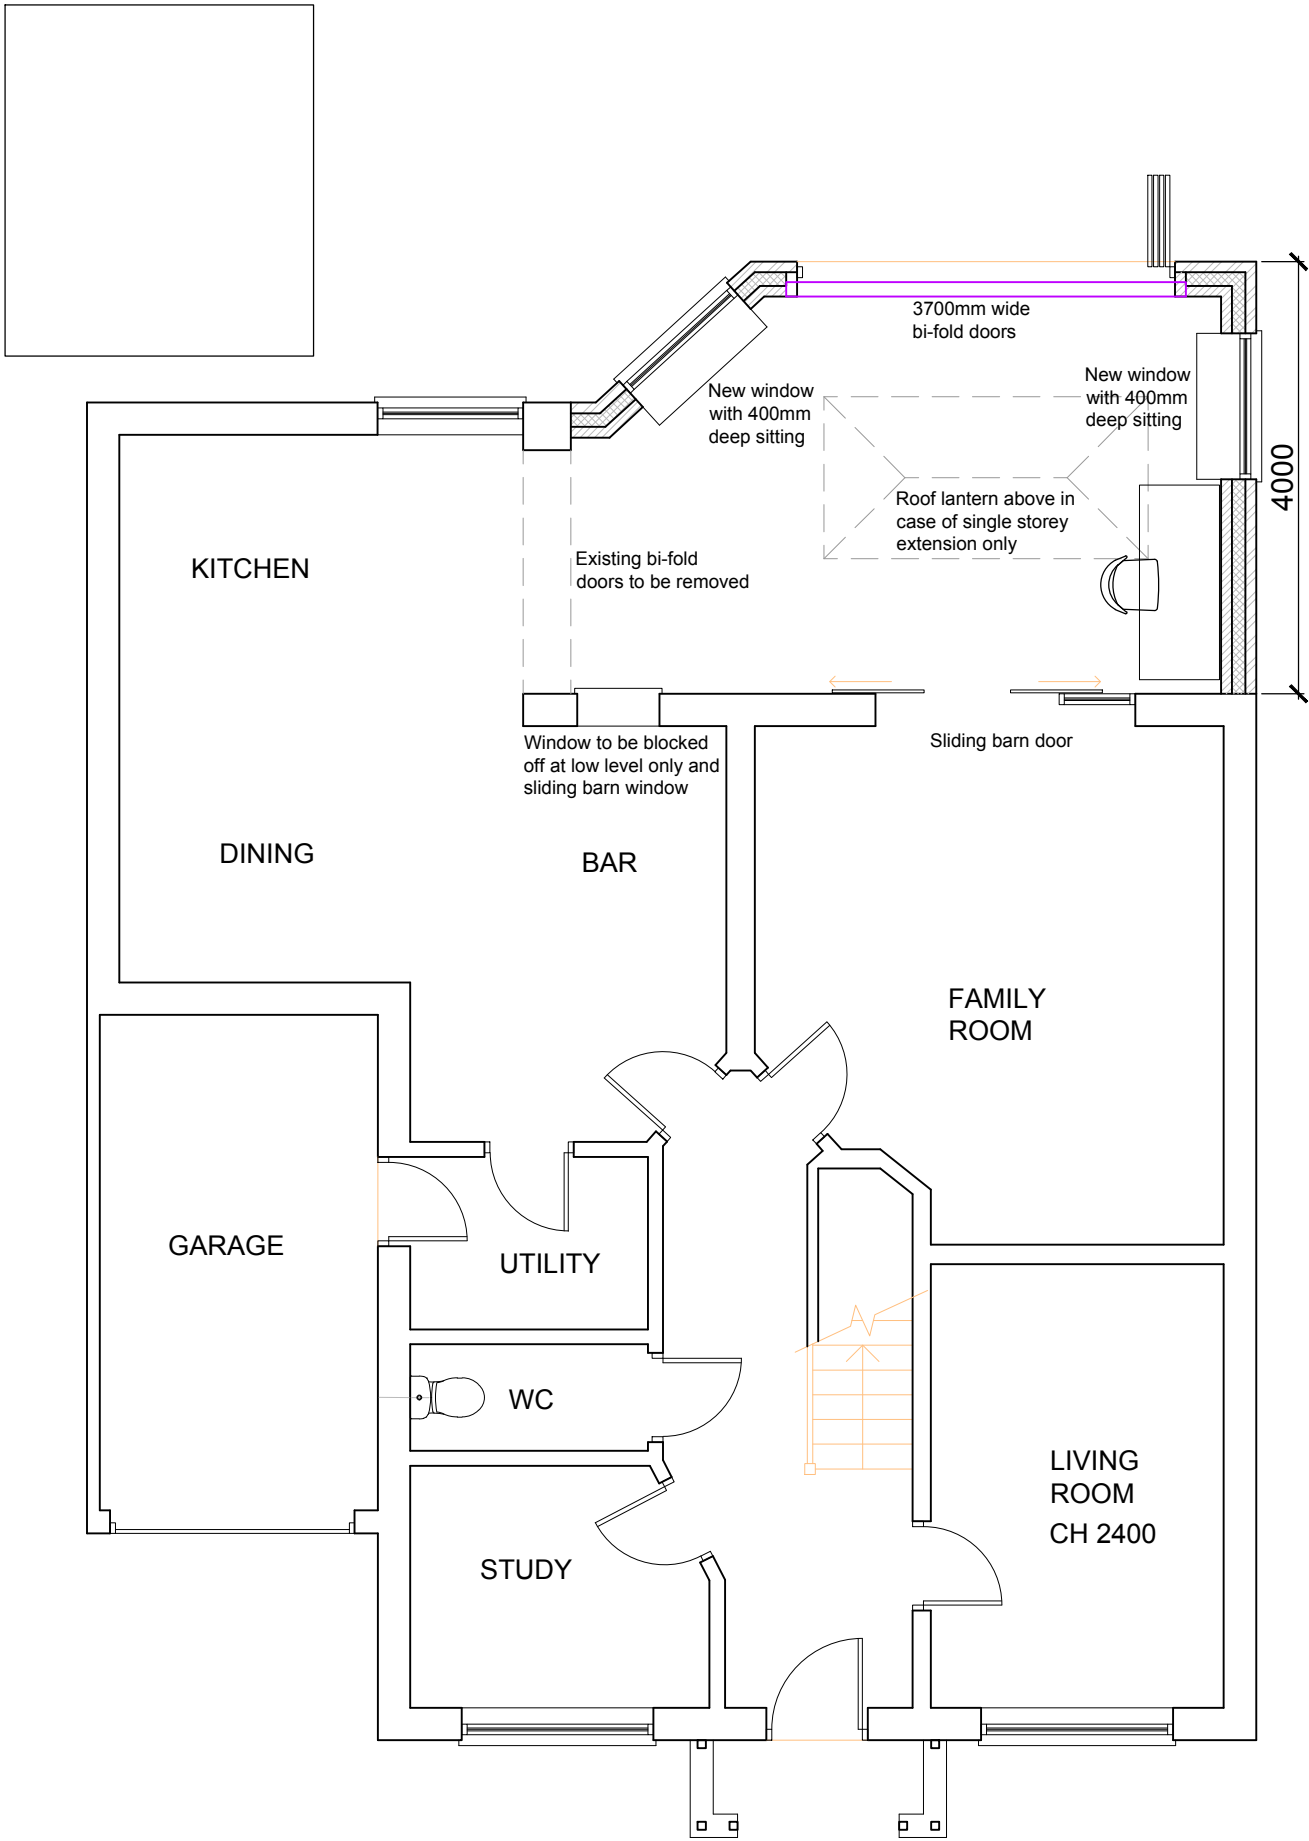

Proposed Ground Floor

 

DESIGNFORMULA 07814262723		
Client:	*	
Project Title:	9, Pinfold Close, Hinckley LE10 0FP	
Details:	Single Storey Rear Extension	
Drawing:	Proposed Ground Floor Plan	
Scale: 1:50 @ A2	Date: Jan 2026	Drg No: 5186-102