



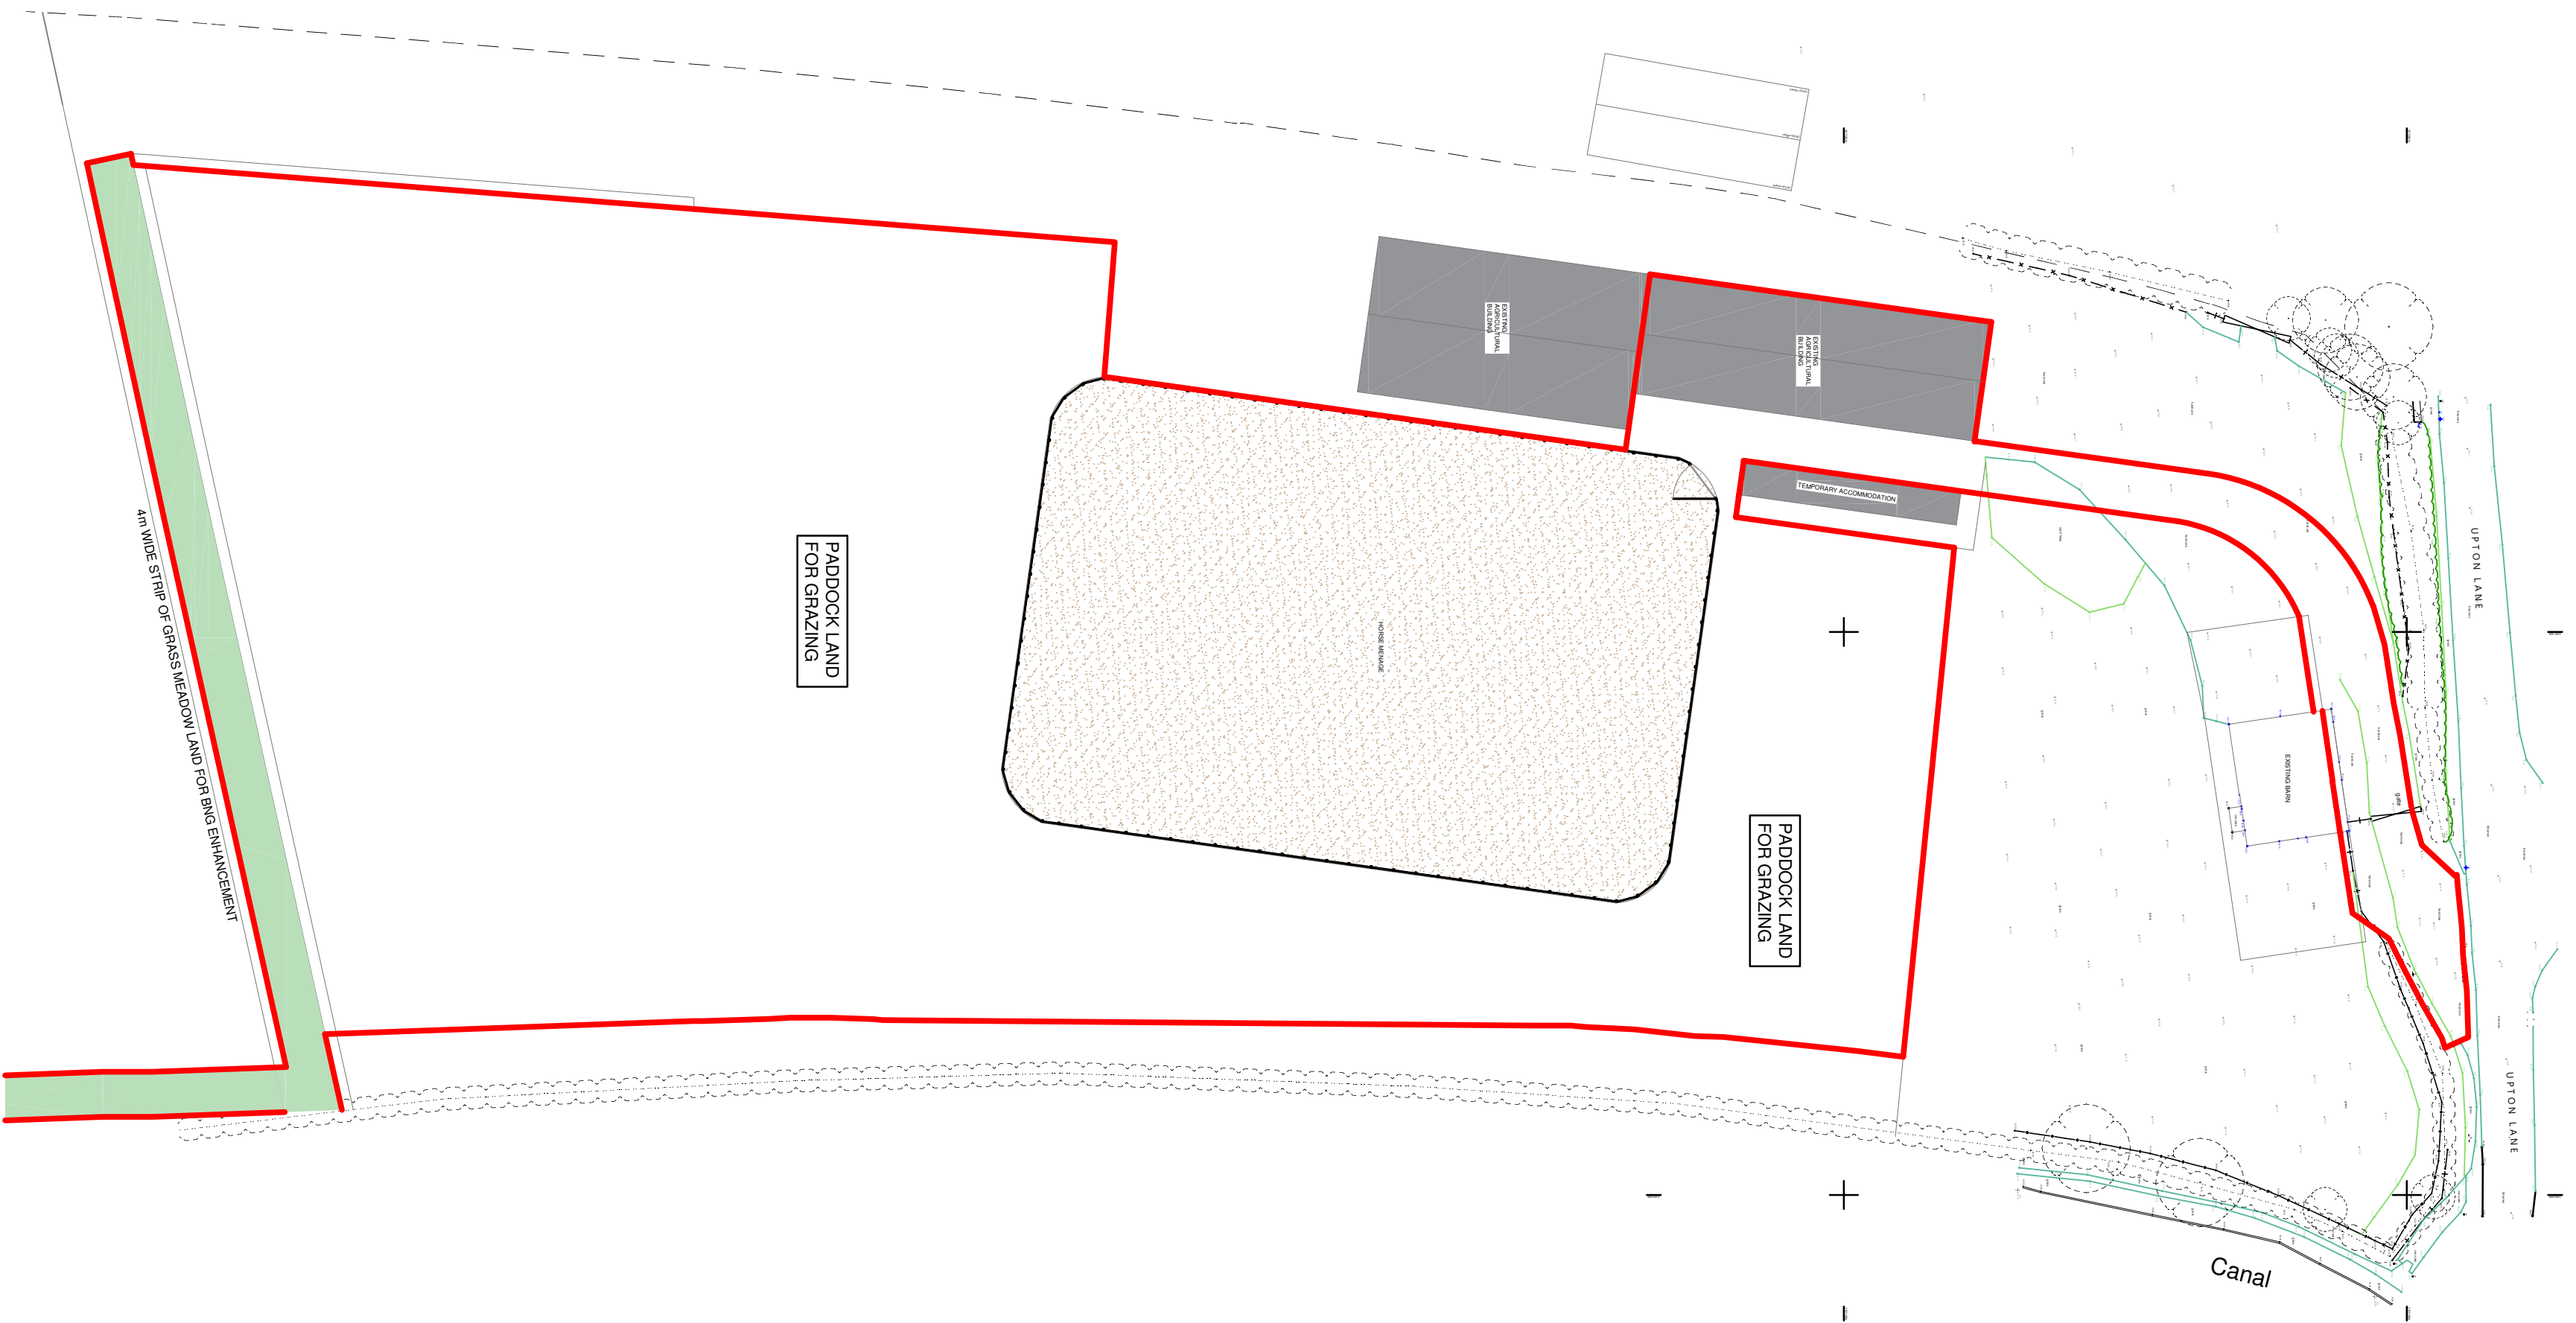

© Crown copyright 2024
Ordnance Survey 100053143

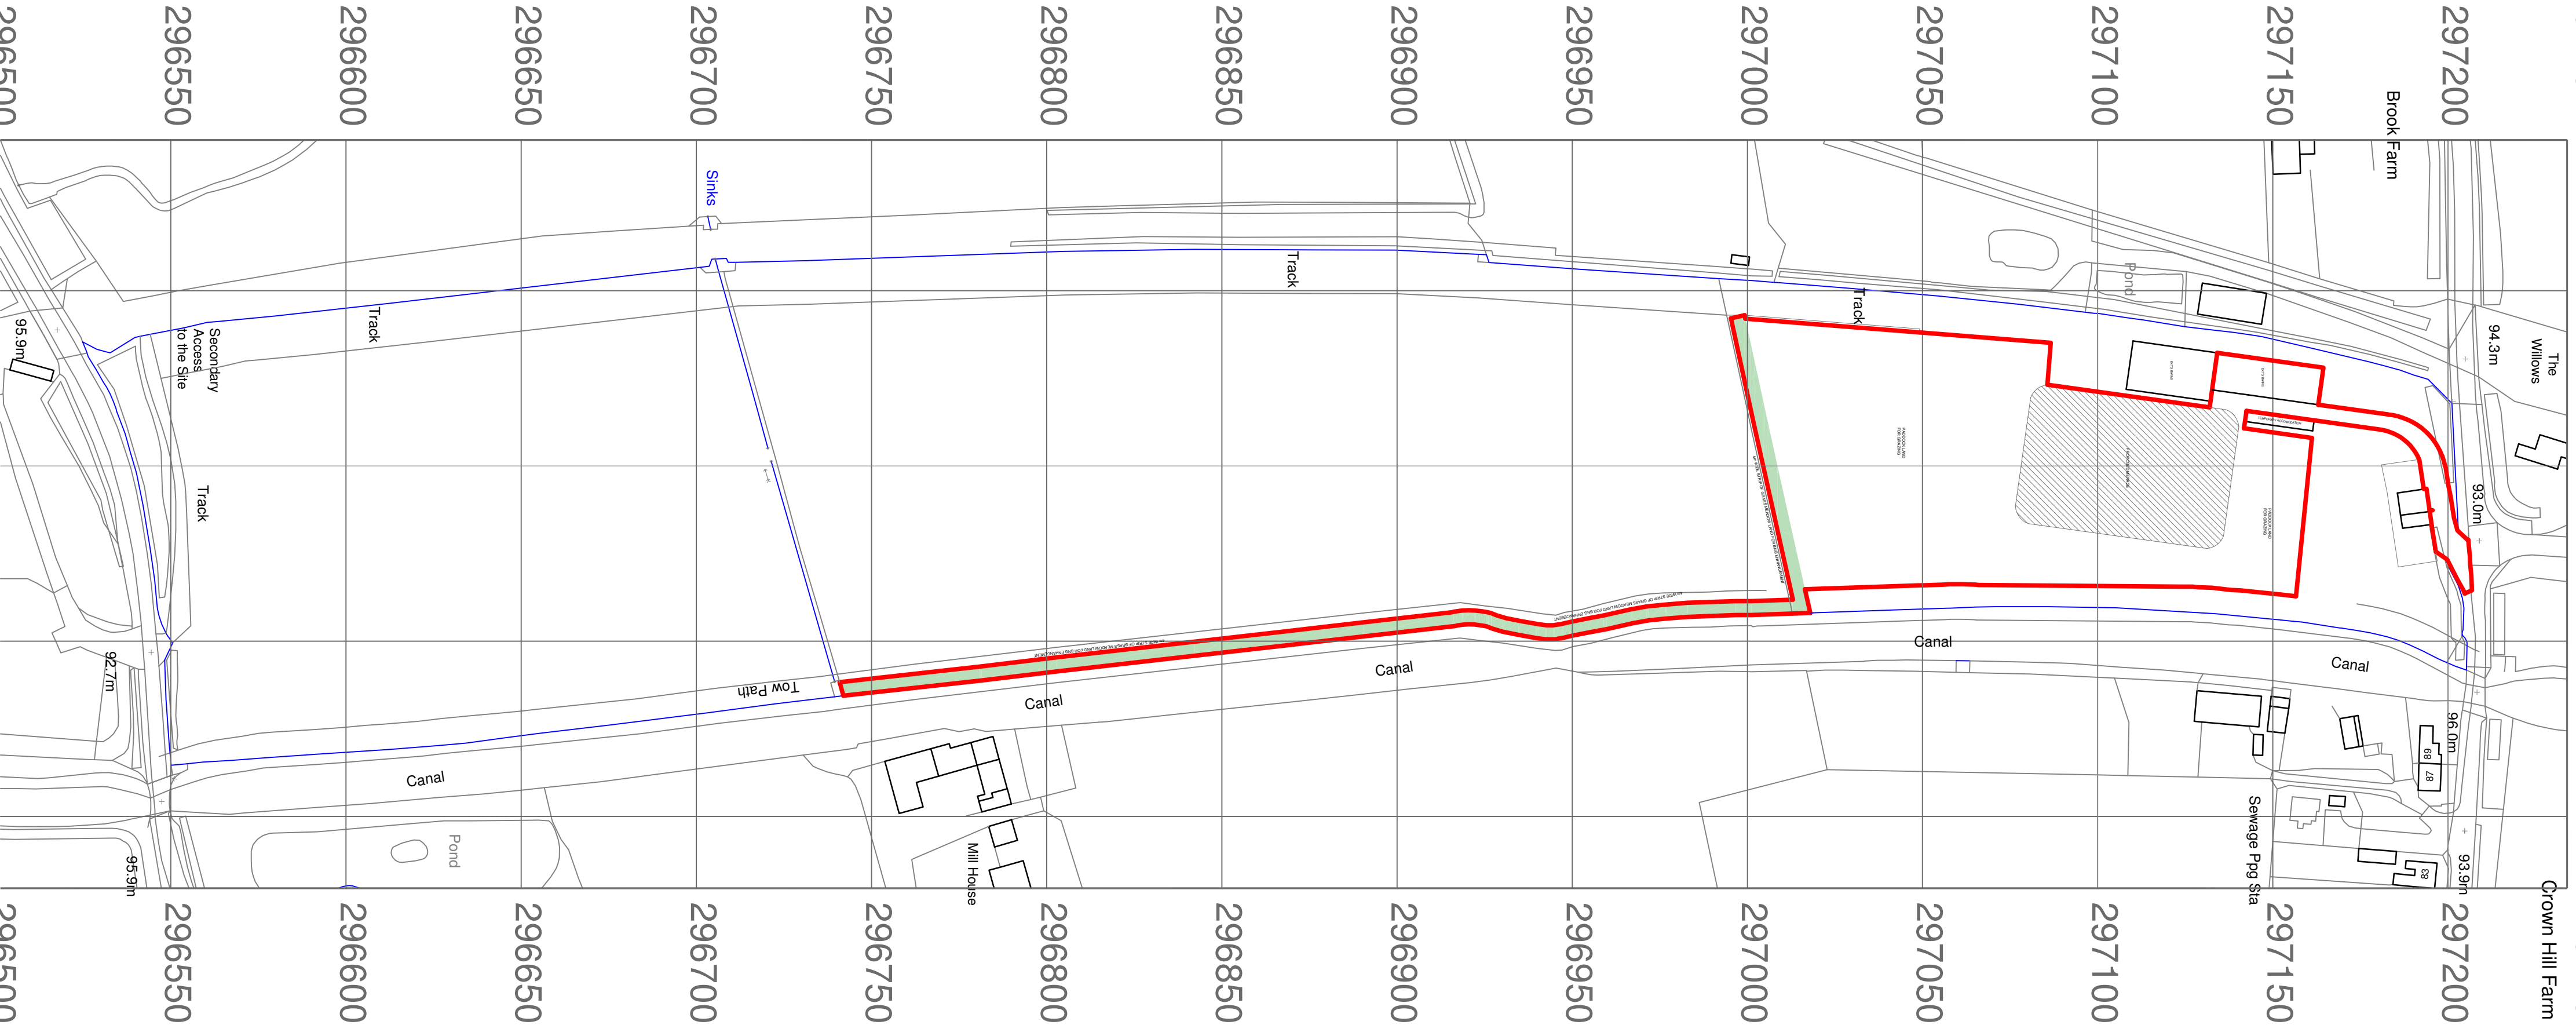

PLANNING APPROVAL

LITEBOX
ARCHITECTURE

The Little House, Arsey Road, Nuneaton, Warwickshire CV10 8LY
T: 07772 747753
info@liteboxarchitecture.co.uk
www.liteboxarchitecture.co.uk

Client: Mr P Mills
Little Mulberry
Upon Lane
Stoke Gadding
CV13 9EU

Project: Proposed Equestrian User & Horse Management at Little Mulberry,
Upon Lane, Stoke Gadding CV13 9EU

Date:	12.06.2025	Scale:	As Drawn @ A1
Drawn By:	001	Revision:	A
Drawn By:	PL	Revision:	PL

Site Map Scale 1:1250

Site Plan Scale 1:500