



SCALE 1:200 @ A3

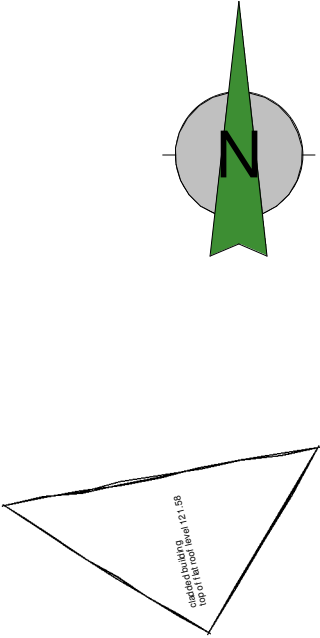

118.570 Proposed Levels
118.50 Existing Levels

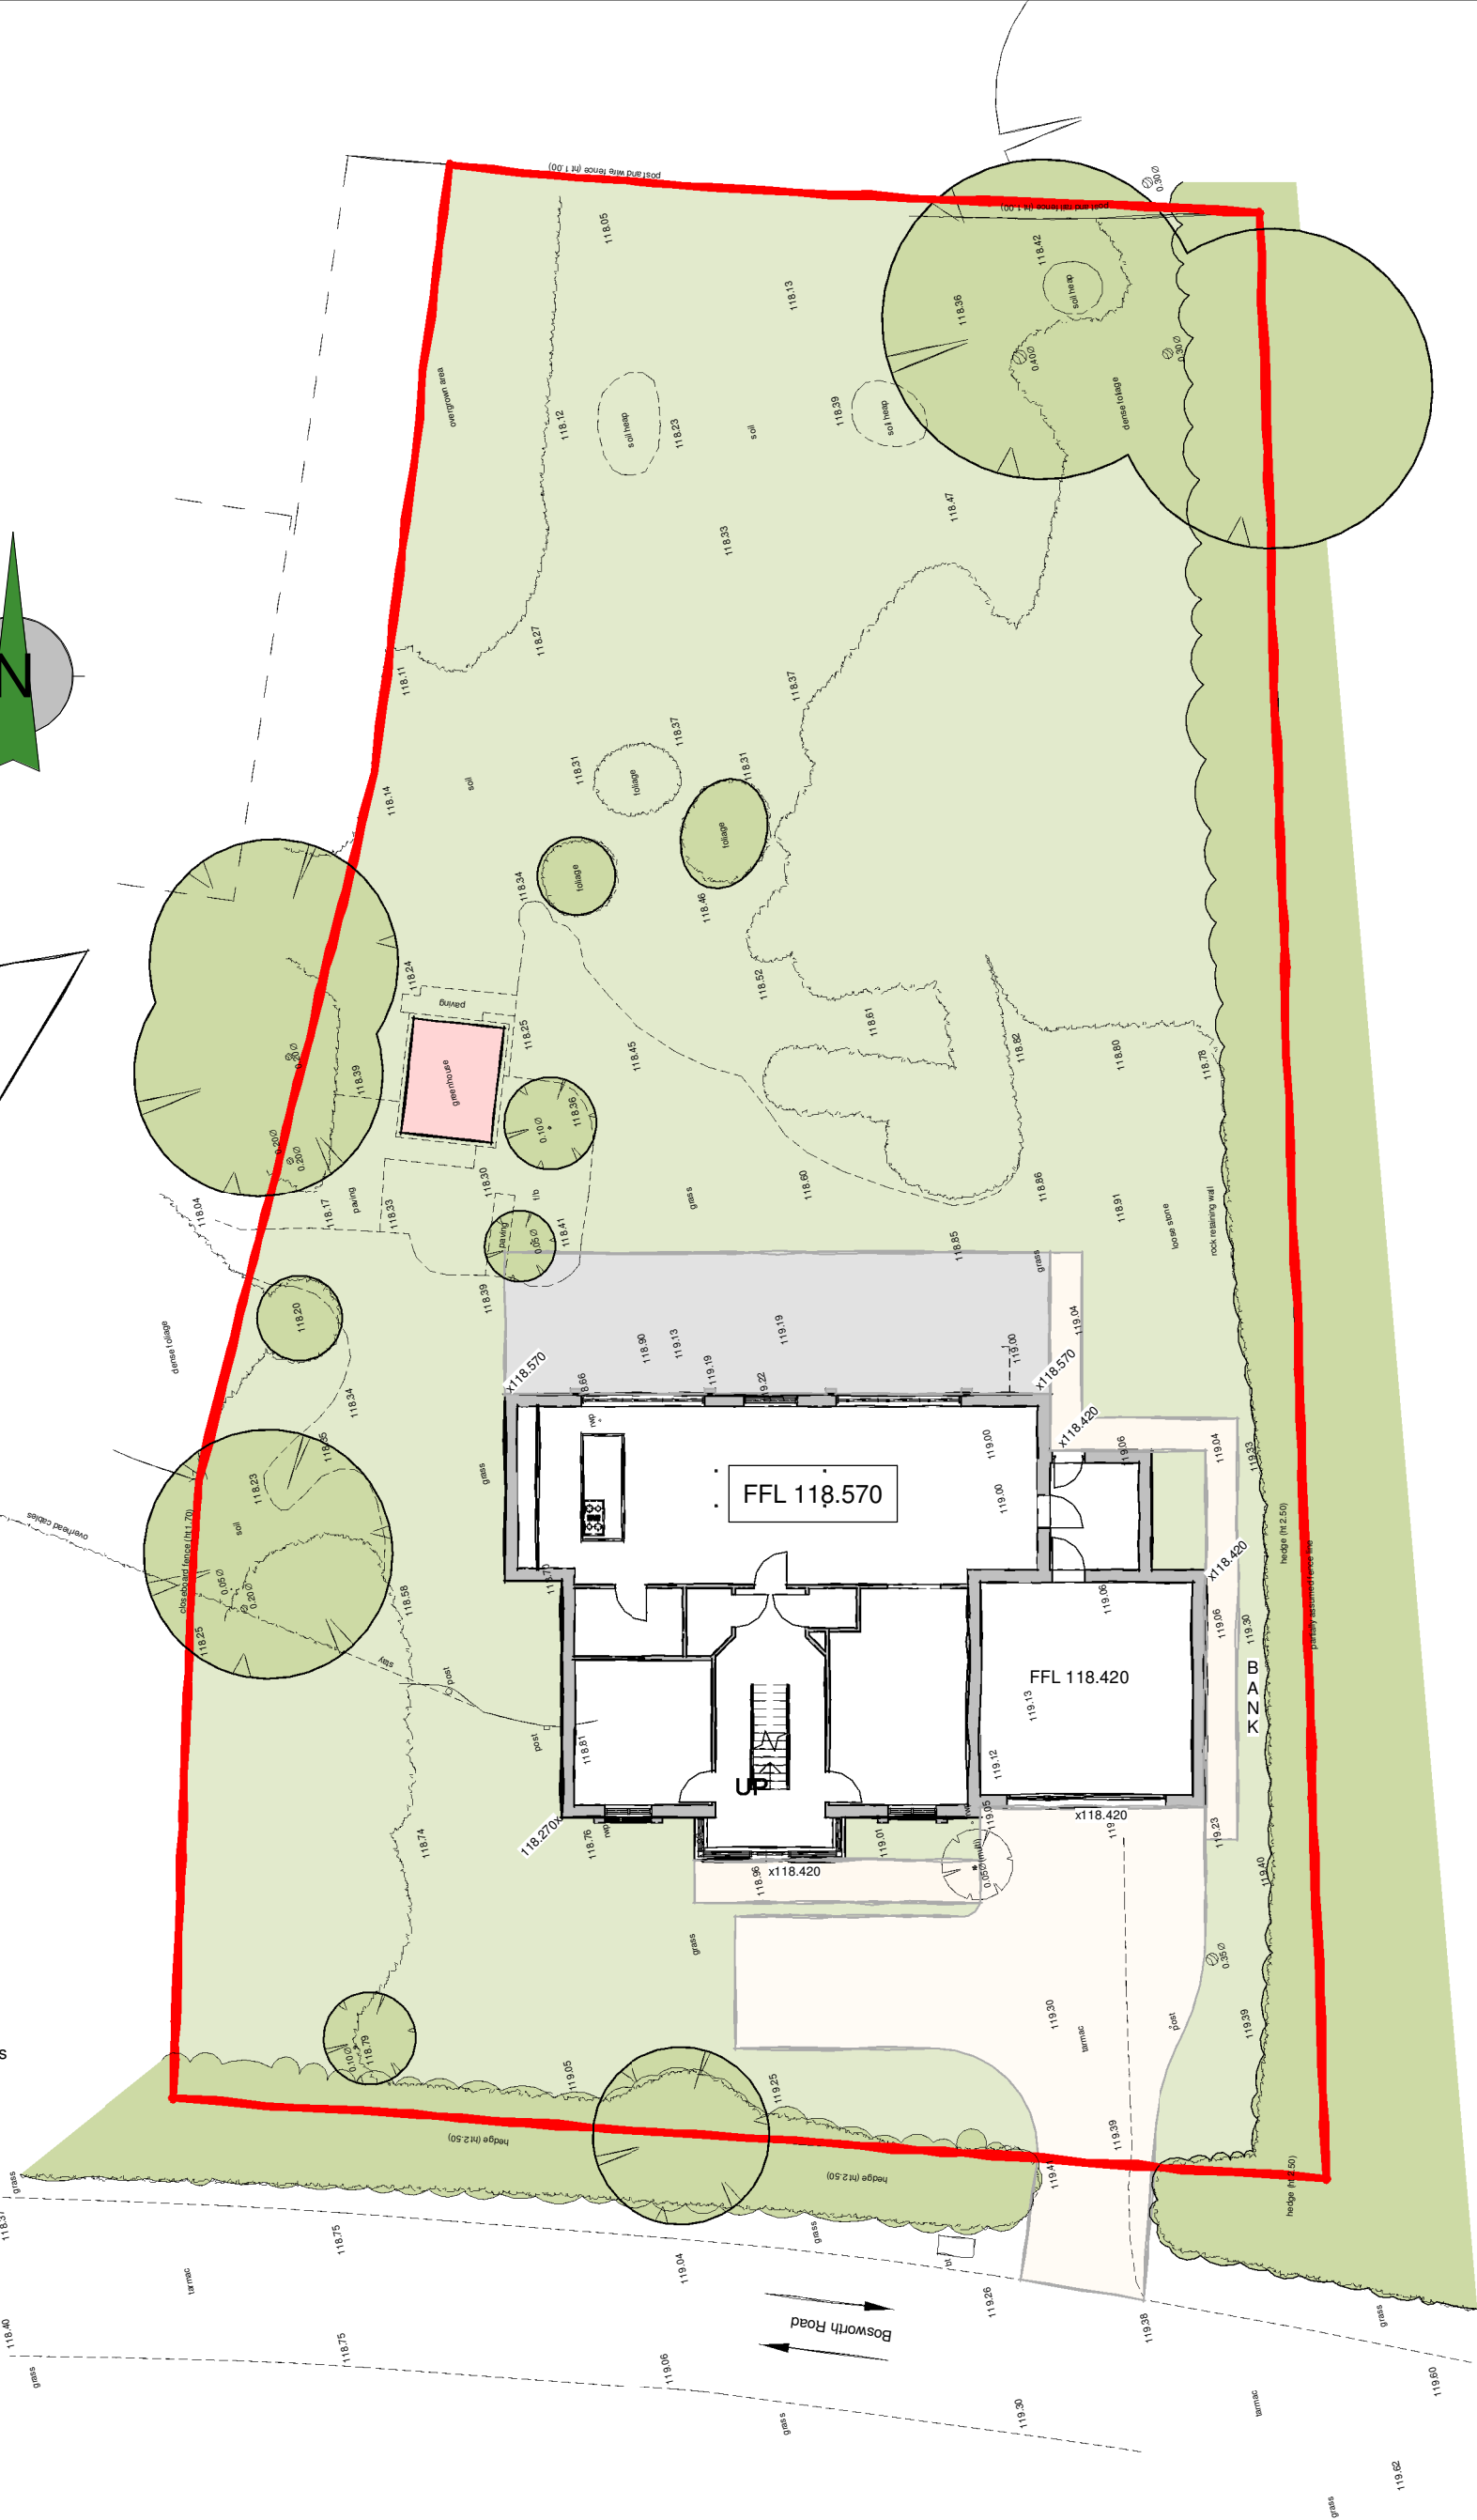

Client Talbot and Cockerill			
Project Replacement Dwelling Bosworth Road Osbaston	Scale 1:200	Sheet A3	Job No. 23/85
	Date Nov 23	Drawing No. 02F	
Drawing Site Plan	Author LJW	Checked by -	
THE COPYRIGHT OF THIS DRAWING IS VESTED IN HAYWARD ARCHITECTS LTD. REPRODUCTION IN ANY FORM, EITHER IN WHOLE OR IN PART IS FORBIDDEN WITHOUT THE PRIOR WRITTEN PERMISSION OF THE COPYRIGHT HOLDER. DO NOT SCALE FROM DRAWING AND ONLY FIGURED DIMENSIONS ARE TO BE USED			

hayward
ARCHITECTS LTD

19 Station Road
Hinckley
Leicestershire
LE10 1AW

Tel: 01455 635 665
Fax: 01455 618 971
www.hayward-architects.co.uk

Drawing Status
SCHEME