



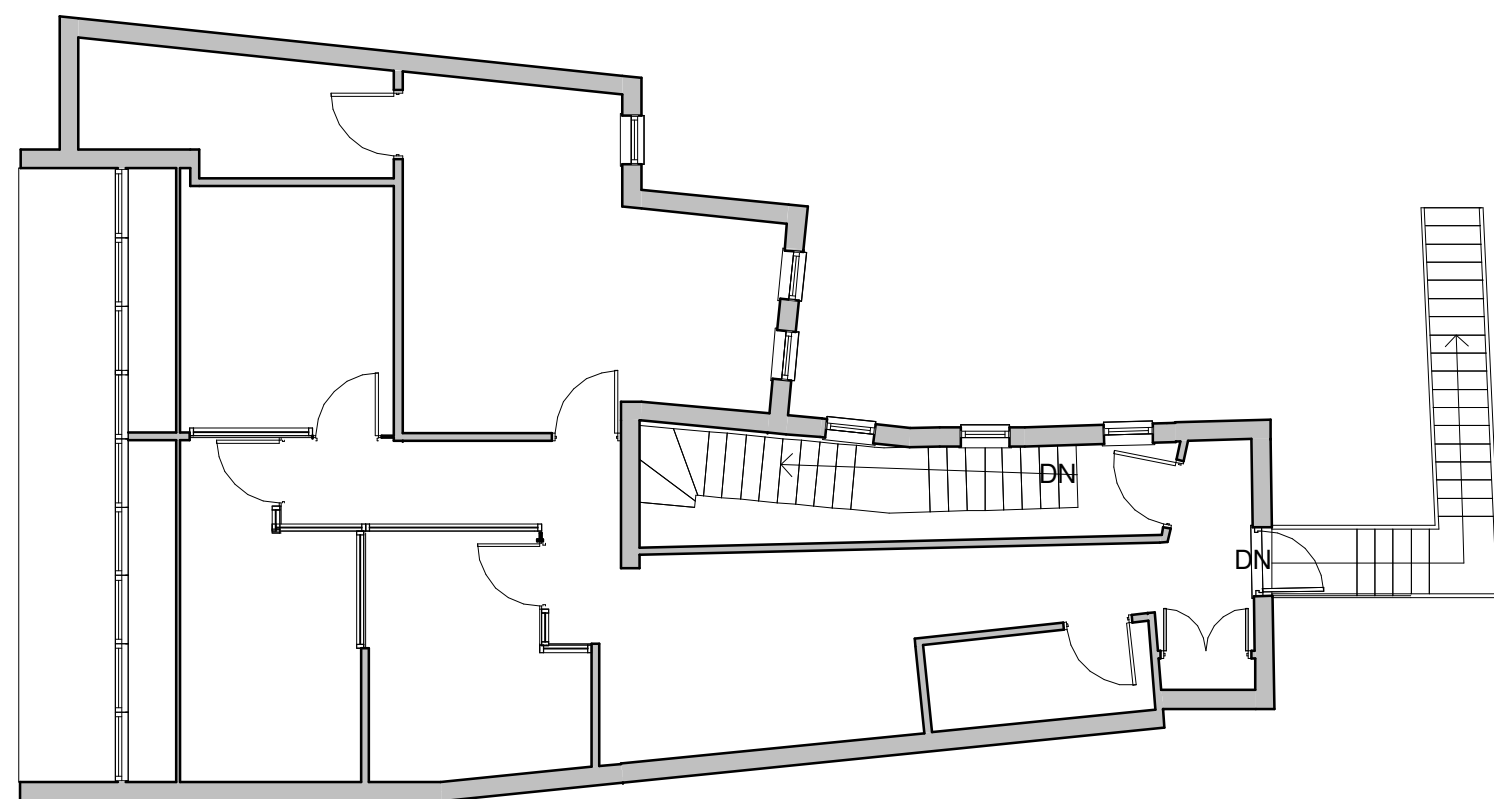

First Floor Plan



Front Elevation

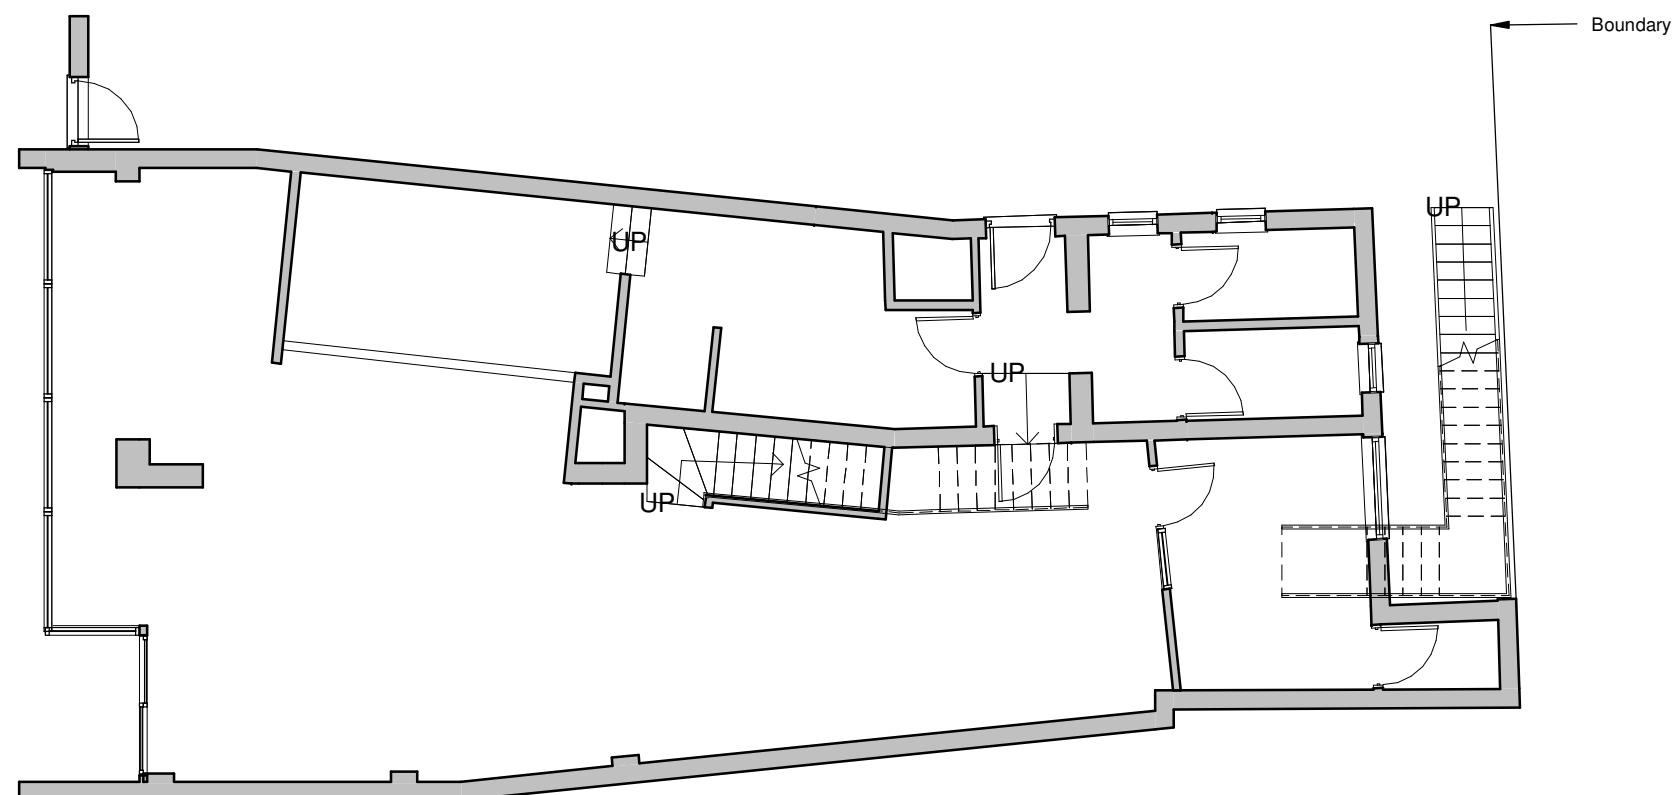

Ground Floor Plan

Client Mr A McGreevy				hayward ARCHITECTS LTD	
Project Extention and Alteration Castle Street Hinckley	Scale 1:100	Sheet A3	Job No. 22 / 51		
Drawing As Existing	Date 07/22	Author WNF	Checked by	Drawing No. 01	19 Station Road Hinckley Leicestershire LE10 1AW Tel: 01455 635 665 Fax: 01455 618 971 www.hayward-architects.co.uk
THE COPYRIGHT OF THIS DRAWING IS VESTED IN HAYWARD ARCHITECTS LTD. REPRODUCTION IN ANY FORM, EITHER IN WHOLE OR IN PART IS FORBIDDEN WITHOUT THE PRIOR WRITTEN PERMISSION OF THE COPYRIGHT HOLDER. DO NOT SCALE FROM DRAWING AND ONLY FIGURED DIMENSIONS ARE TO BE USED					Drawing Status Planing