



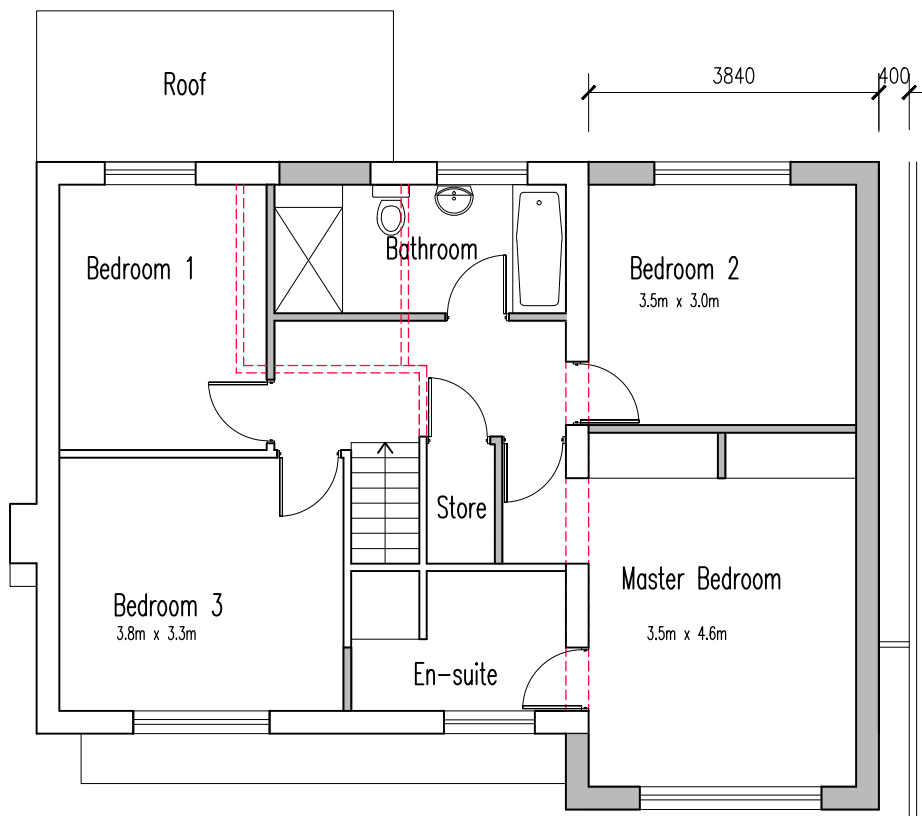


PROPOSED FIRST FLOOR PLAN

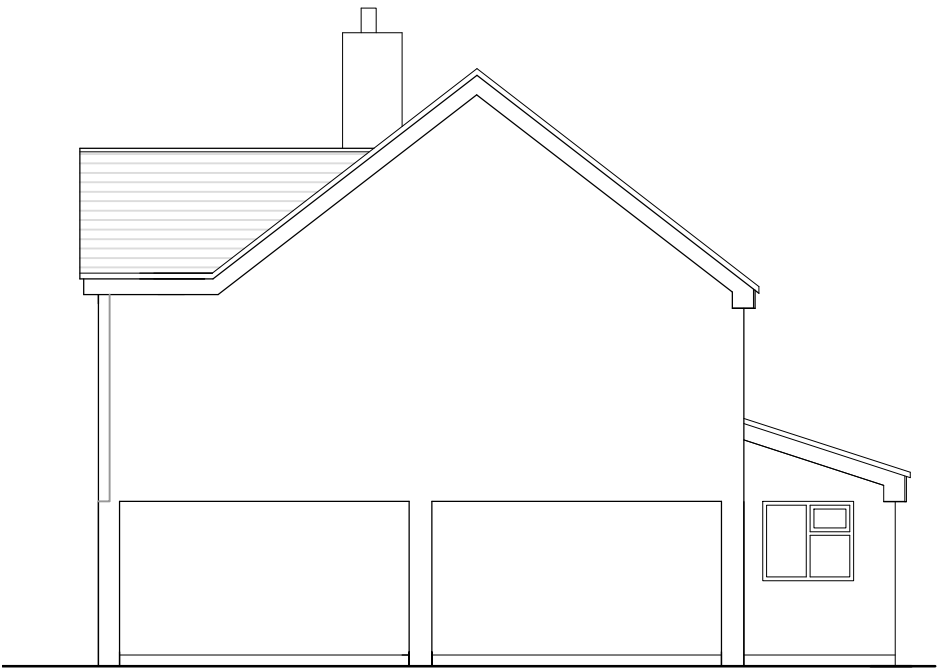

PROPOSED RIGHT SIDE ELEVATION




PROPOSED FRONT ELEVATION

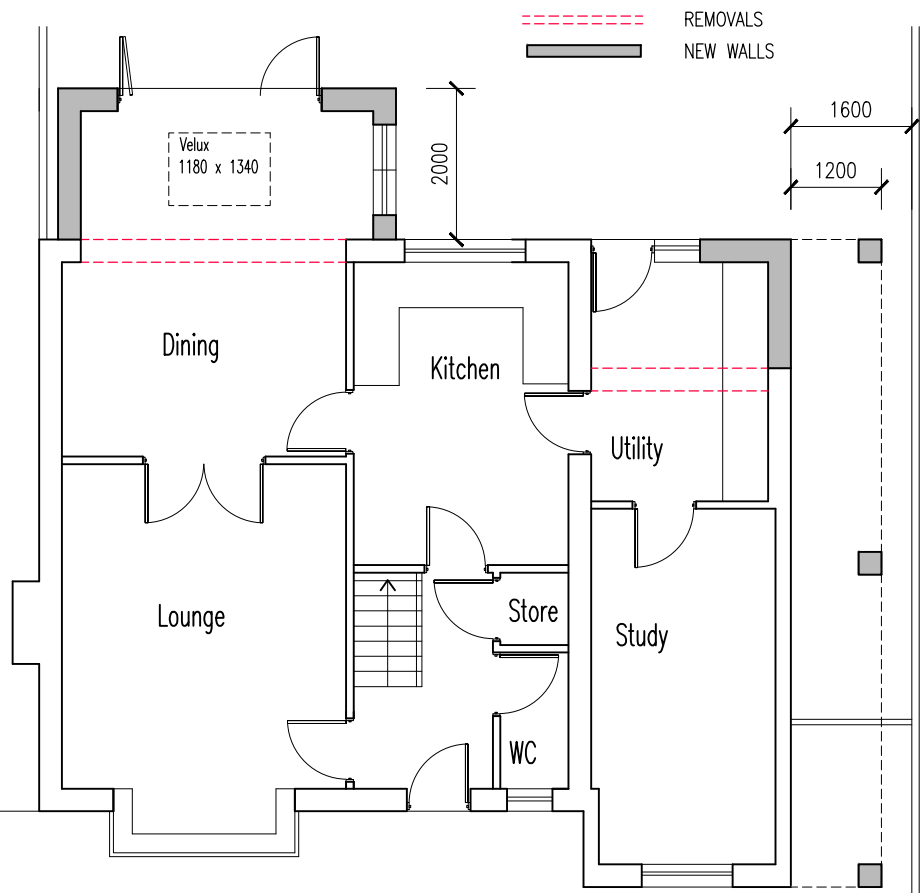

PROPOSED GROUND FLOOR PLAN



PROPOSED REAR ELEVATION

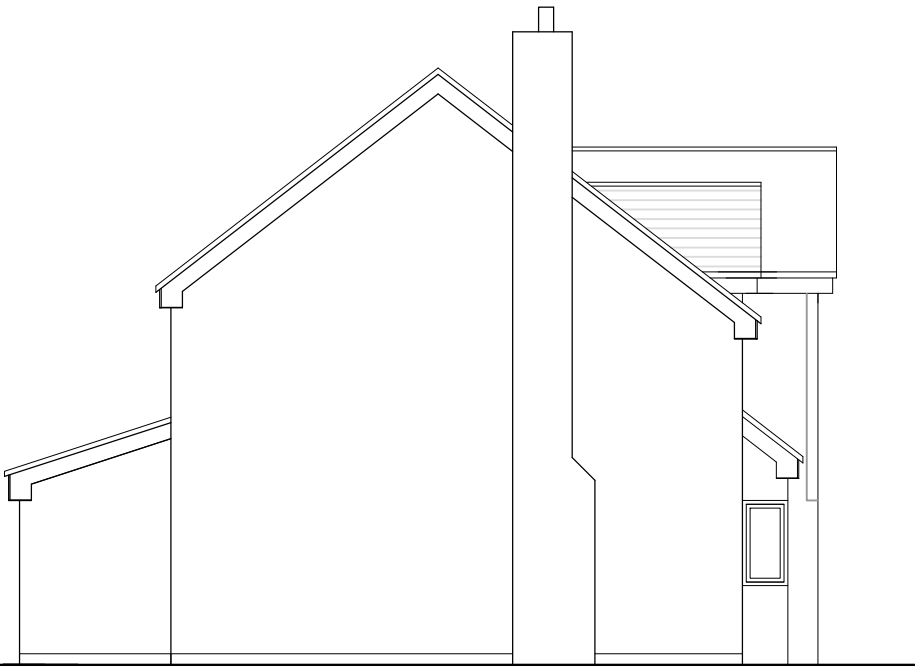

PROPOSED LEFT SIDE ELEVATION

ALREADY APPROVED PLAN NO. 21/00794/HOU

- MATERIALS
- ROOF: CONCRETE ROOF TILES TO MATCH EXISTING
- WALLS: FACING BRICKS TO MATCH EXISTING & MOCK TUDOR RENDER.
- WINDOWS: UPVC WINDOWS TO MATCH EXISTING

REV.

mosarch group - architects

18 BEDFORD DRIVE, GROBY, LEICESTER LE6 0YB
07922 194058 mail@mosarkgroup.com

PROJECT MR & MRS DOCHERTY HOUSE ALTERATION / EXTENSION AT 19 BEDFORD DRIVE, LEICESTER PROPOSED PLANS AND ELEVATIONS	SCALE 1:100, 200 @ A3	DRAWN SM	CHECKED
	DATE 10.06.2021	STATUS PLANNING	
	DRAWING No. 22105 / PL02		REVISION -



PROPOSED STREET ELEVATION
Scale 1:200