



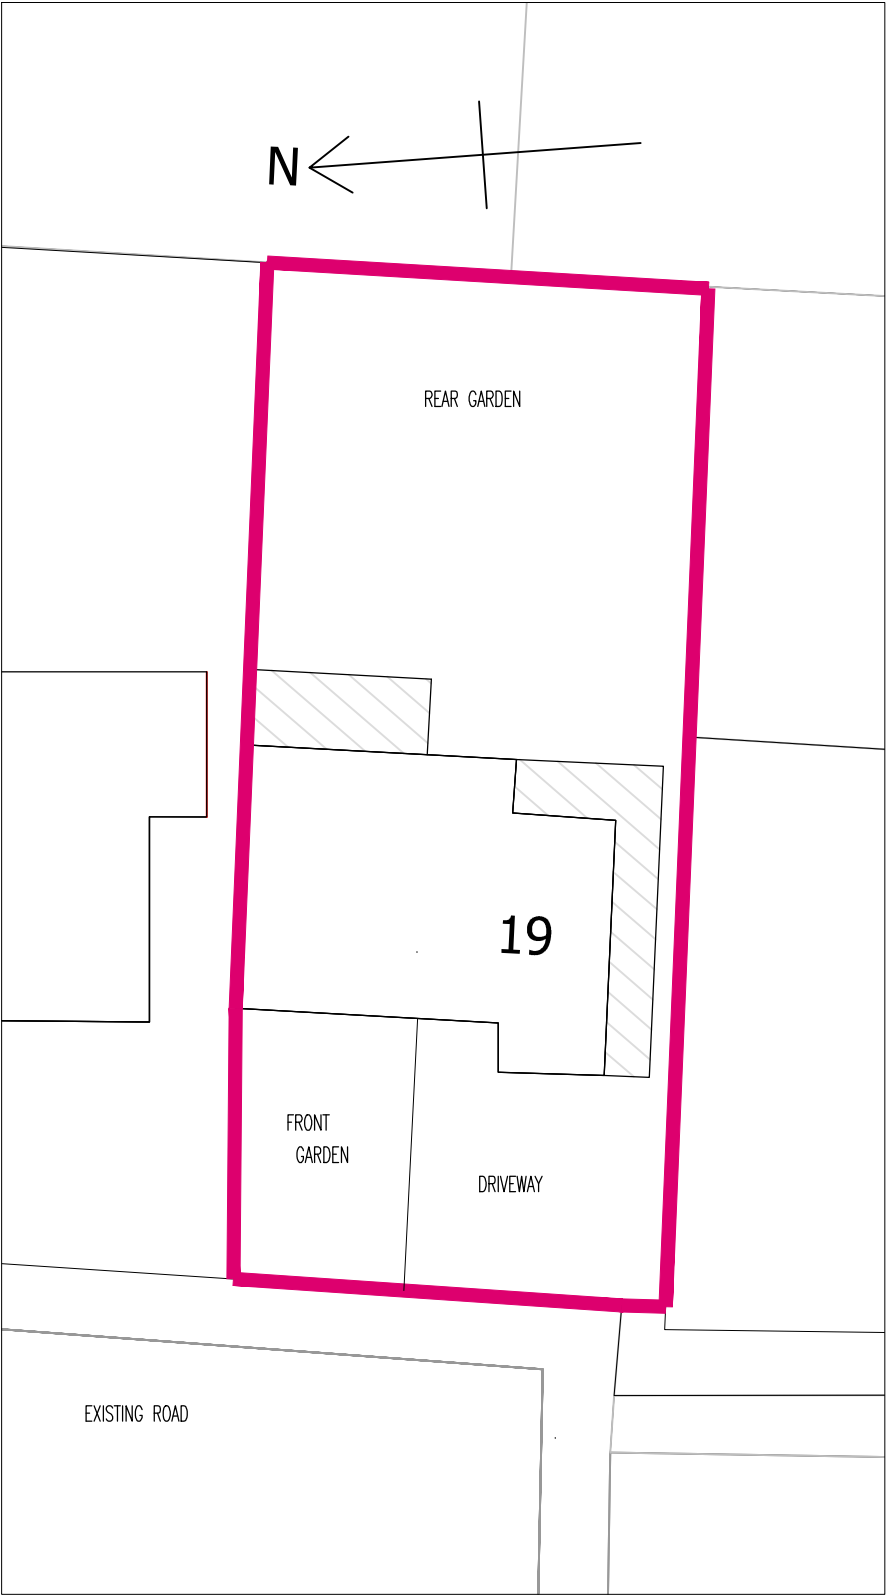

SITE PLAN 1:200

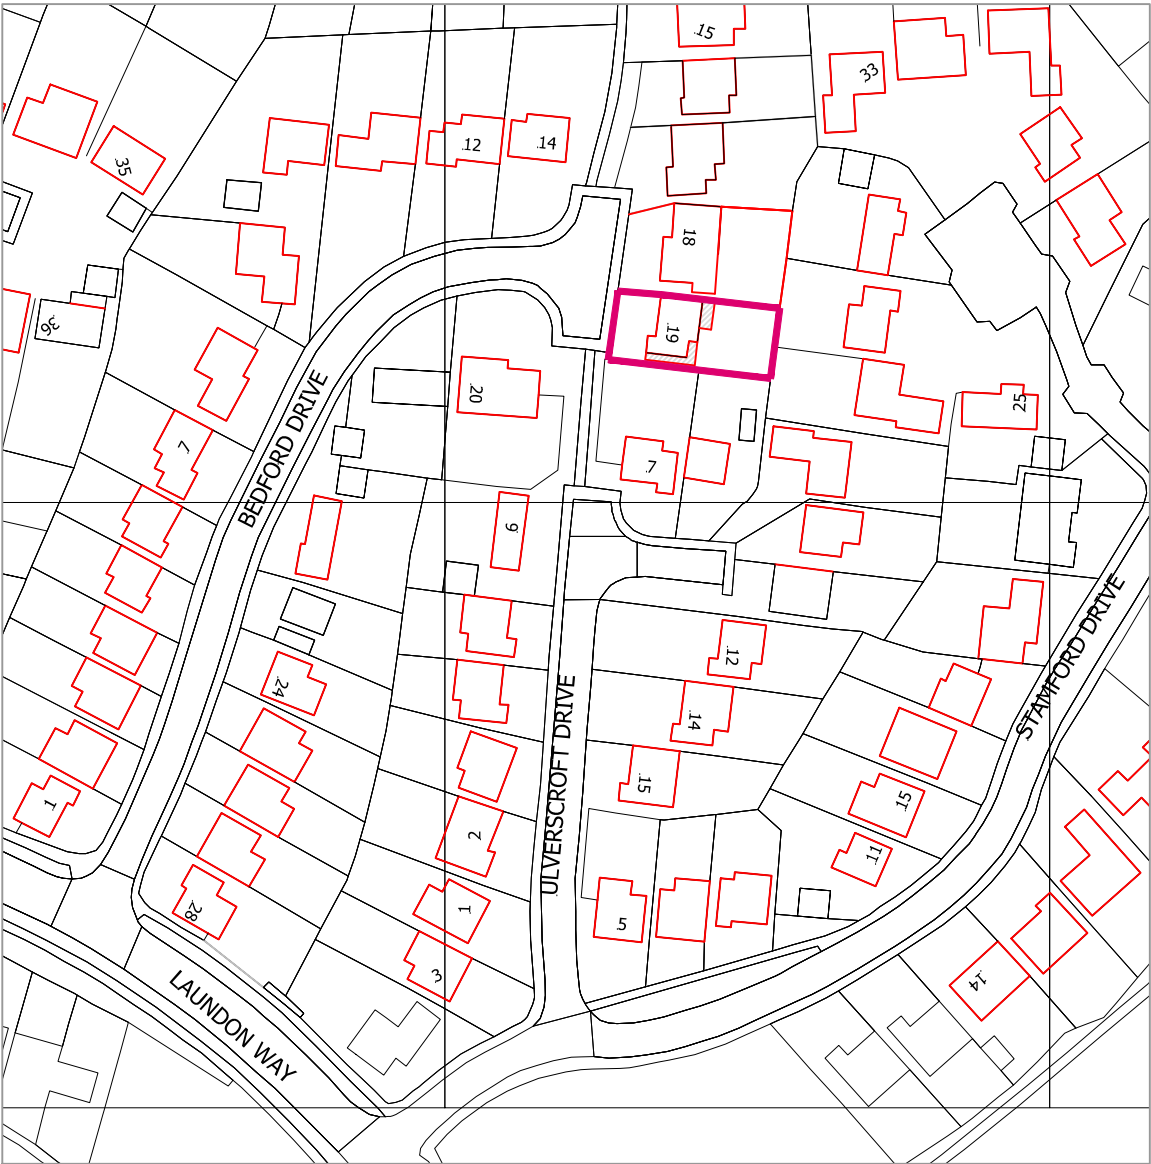

LOCATION MAP 1:1250

REV.

mosarch group - architects

18 BEDFORD DRIVE, GROBY, LEICESTER LE6 0YB
07922 194058 mail@mosargroup.com

PROJECT MR & MRS DOCHERTY ATTIC CONVERSION AT 19 BEDFORD DRIVE, LEICESTER LOCATION MAP / SITE PLAN	SCALE 1:200, 1250 @A3	DRAWN SM	CHECKED
	DATE 01.03.2023	STATUS PLANNING	
	DRAWING No. 22105 / PL04	REVISION -	