


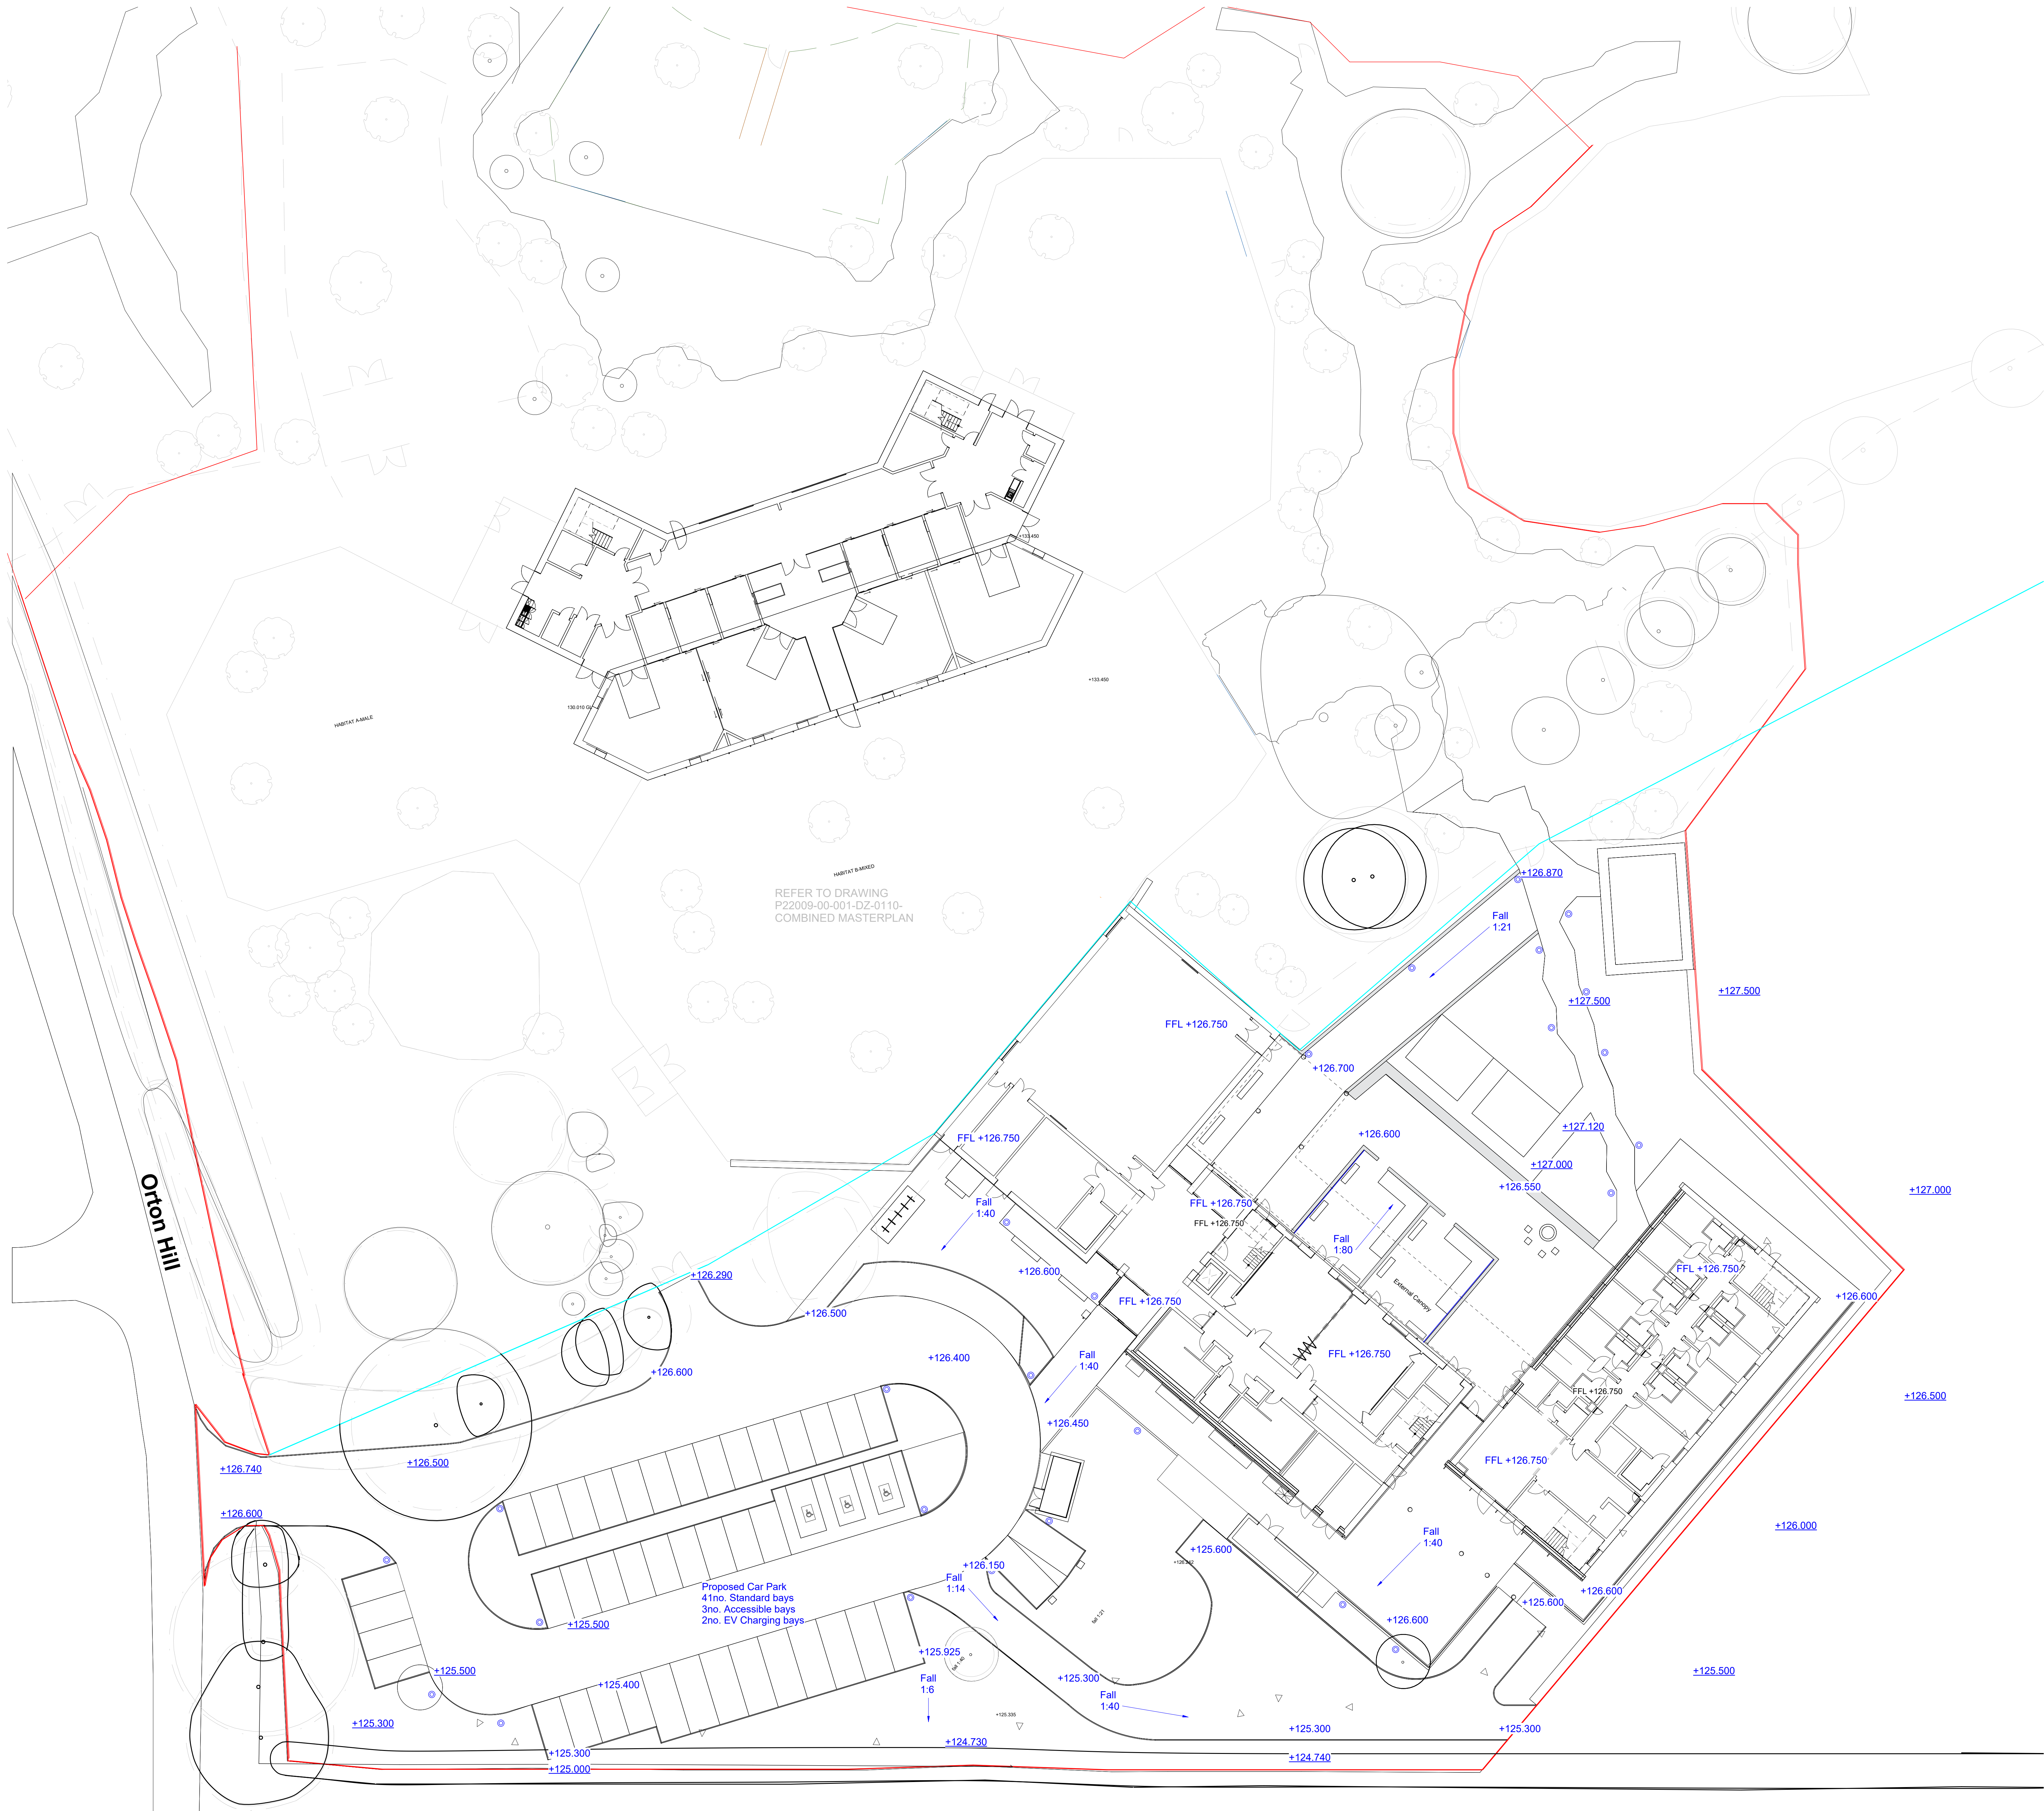

KEY	
[Red line]	SITE RED LINE BOUNDARY
[Cyan line]	DEARAH ZU BOUNDARY LINE
[Blue line]	FINISHED FLOOR LEVEL
[Blue line]	EXISTING SITE LEVELS
[Blue line]	PROPOSED SITE LEVELS
[Blue line]	PROPOSED FALL

Notes
Check all dimensions on site. Do not scale from this drawing
Report any discrepancies and emissions to HLM Architects
This Drawing is Copyright ©

TO BE READ IN CONJUNCTION WITH:
P22009-00-001-DZ-0102
TREE REMOVAL PLAN
C198277-01-01
TREE SURVEY
TW2-HLM-00-00-DR-L-20003
EXISTING SITE PLAN & TOPOGRAPHICAL SURVEY

Rev	Description	Date	By
P04	ISSUE FOR PLANNING	6/10/2023	EF
P03	ISSUE FOR PLANNING	29/09/2023	NK
P02	AMENDED RED LINE BOUNDARY	30/11/2022	NK
P01	ISSUE FOR INFORMATION	18/10/2022	NK

Revisions	Suitability
Project	S2 FOR INFORMATION

11-1567-01 Twycross Zoo

Client
Twycross Zoo- East Midland Zoological Society LTD

Title
PROPOSED SITE LEVELS

Drawing No.	Revision
TW2-HLM-00-00-DR-L-00004	P04

Scale	Drawn
As indicated @A0	NK
Date	Checked
09.12.2022	MC

