



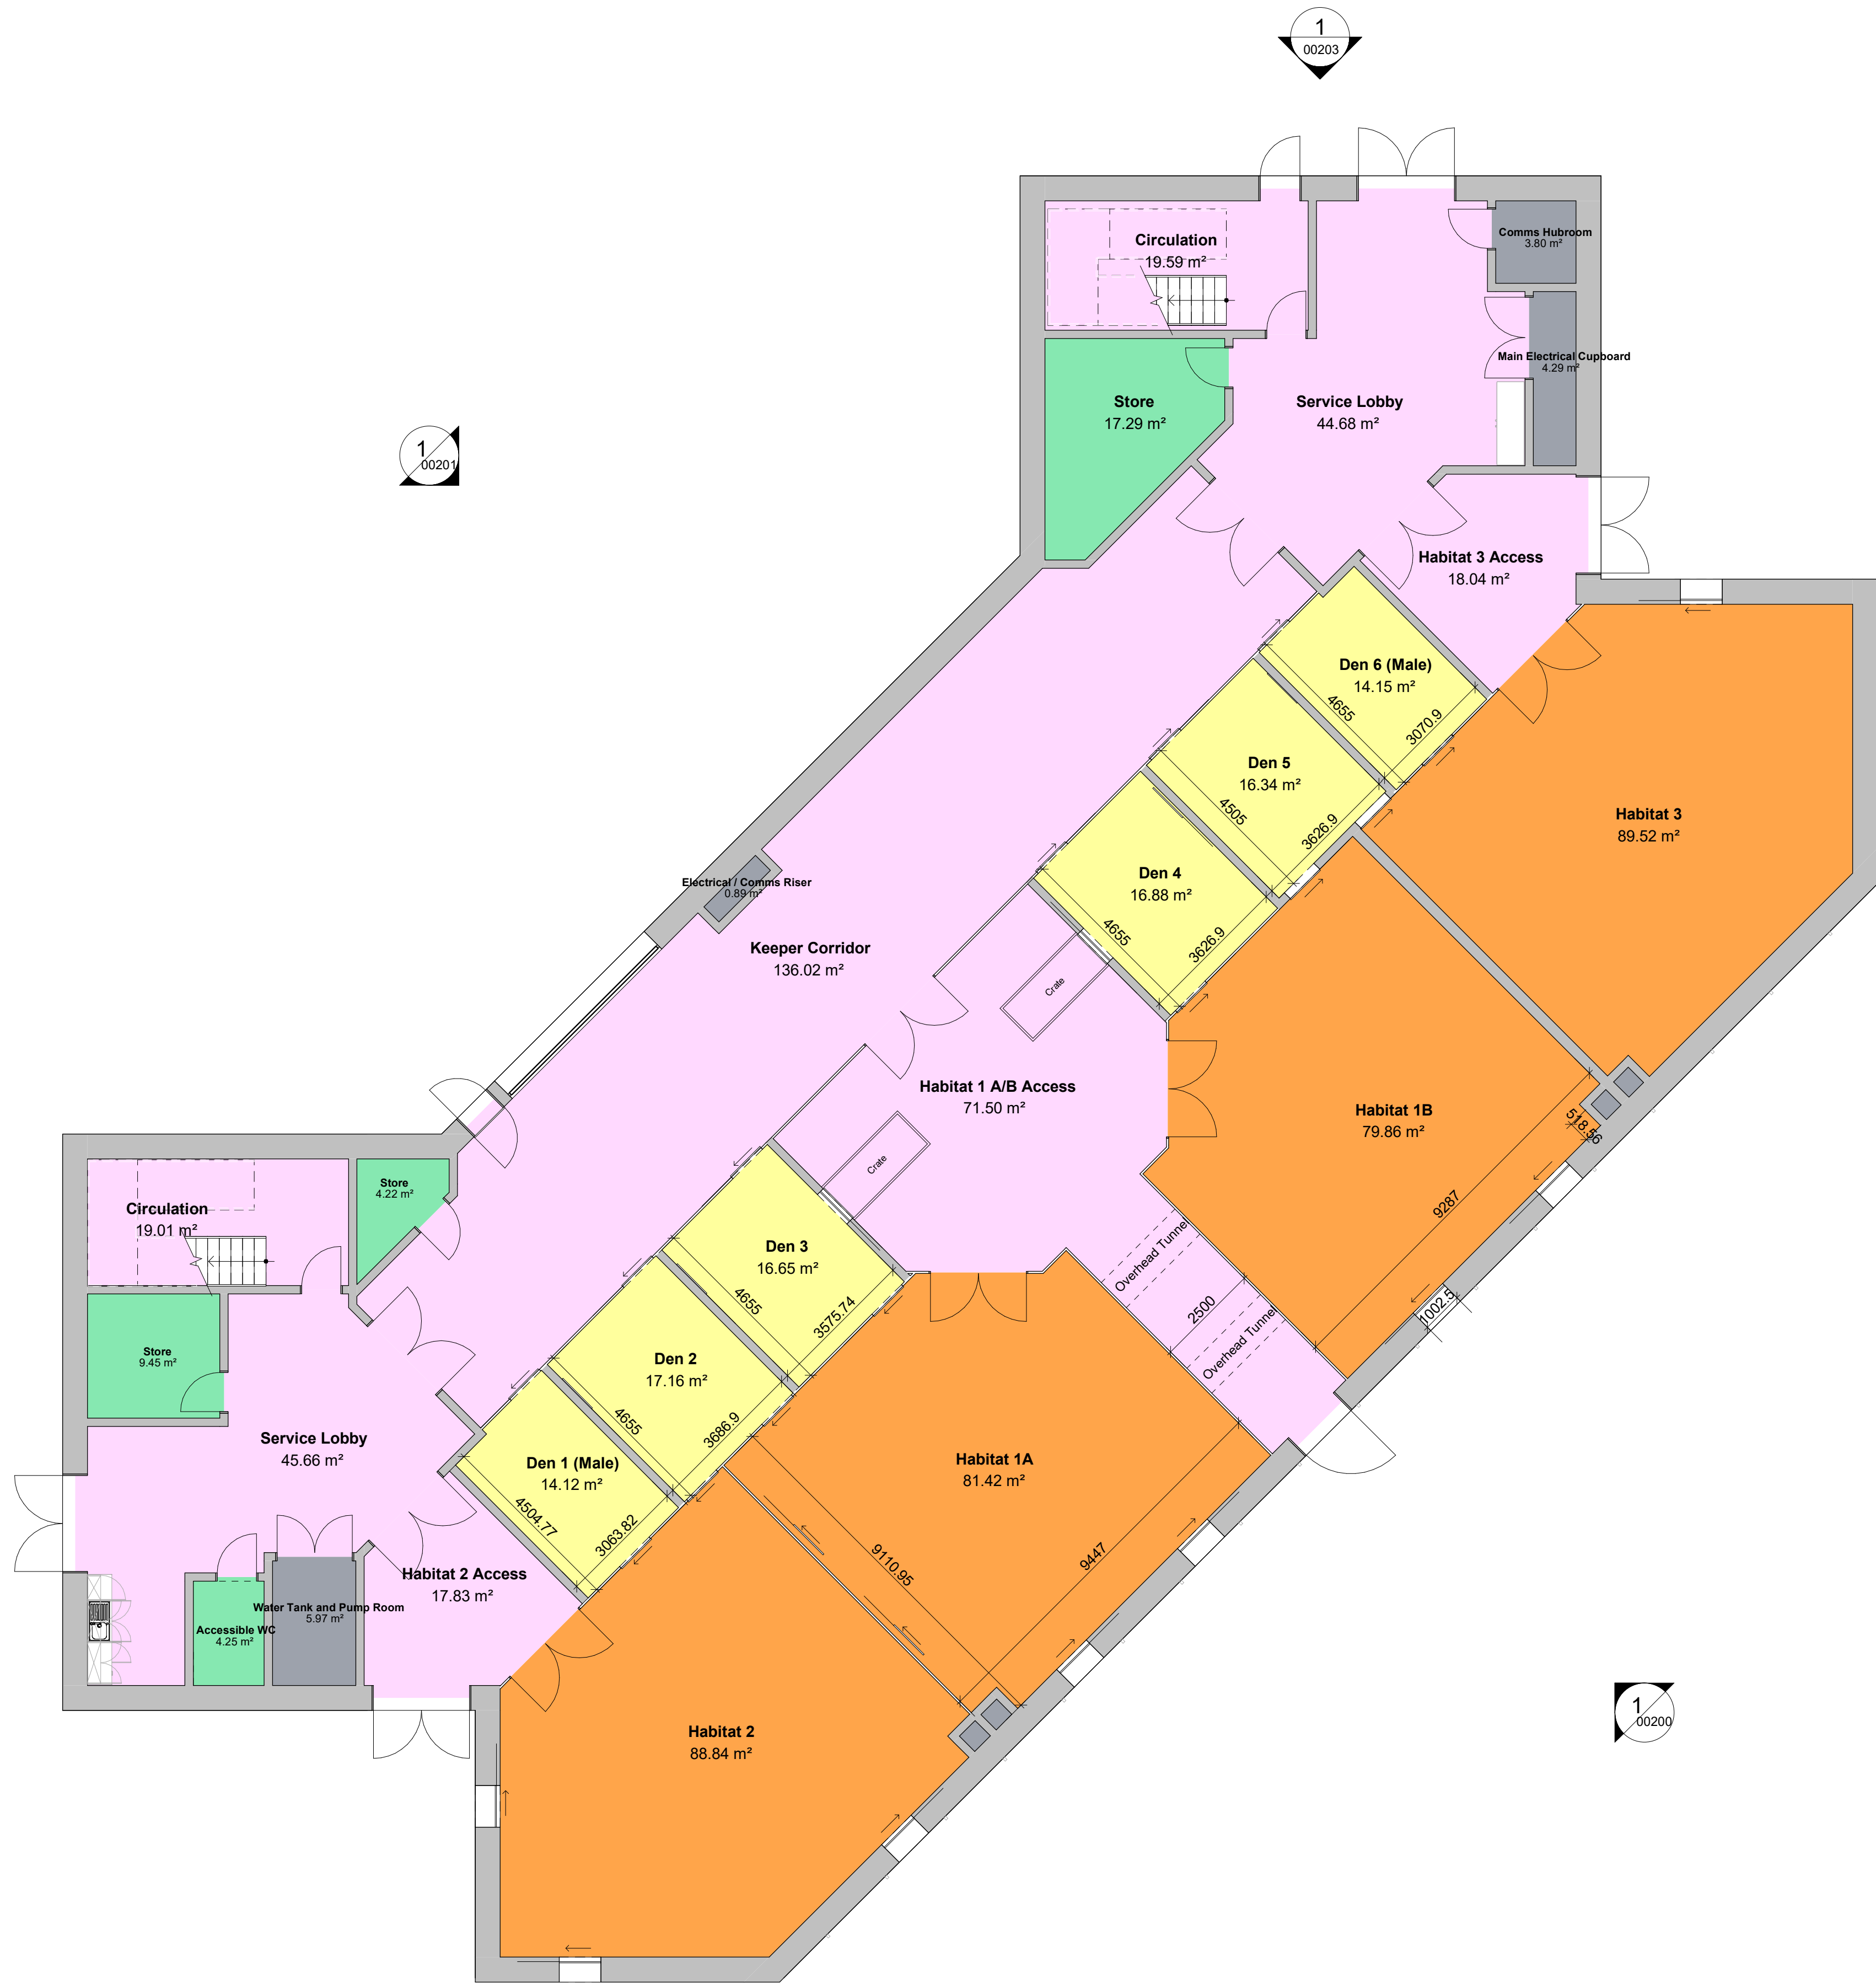

Zone Key	
Den	
Habitat	
Keeper Access Areas	
Planter	
Research	
Stores	
Visitor Corridor	
Vivarium	
Plant Areas	

Notes

Check all dimensions on site. Do not scale from this drawing
Report any discrepancies and omissions to HLM Architects
This Drawing is Copyright ©

 

P08	PLANNING ISSUE	25.09.2023	KW	KB
P07	ISSUE FOR CONSULTANT REVIEW AND CO-ORDINATION	15.09.2023	KW	BC
P06	ISSUE FOR TZ COMMENTS	11.09.2023	KW	KB
P05	ISSUED FOR INCLUSION WITH EMPLOYERS REQUIREMENTS. DRAWING NUMBER CHANGED	18.08.2023	AB	KW
P04	UPDATED AS PER COMMENTS RECEIVED FROM TZ 14/12/2022	12.01.2023	AB	JH
P03	STAGE 2 ISSUE	05.12.2022	AB	JH
P02	ISSUE FOR TENDER	18.11.2022	AB	JH
P01	ISSUE FOR PLANNING PRE-APPLICATION	04.11.2022	AB	JH
Rev	Description	Date	By	Chk

Revisions	Suitability
Project	S3 REVIEW AND COMMENT

11-1567-01 Twycross Zoo

Client


Twycross Zoo

Title

PROPOSED GROUND FLOOR PLAN - ORANGUTAN HABITAT

Drawing No.	Revision
TWZ-HLM-03-00-DR-A-00100	P08

Scale	Drawn
1 : 100 @A1	KW
Date	Checked
04.11.2022	KB

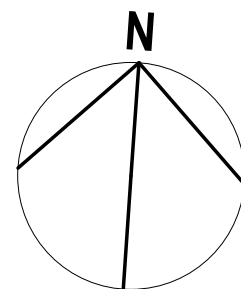

HLM Architects

© HLMArchitects
2nd Floor
The Ruskin Building
Tudor Square
Sheffield S1 2LA

www.hlmarchitects.com
T. +44 (0) 114 263 9600
F. +44 (0) 114 263 9650
sheffield@hlmarchitects.com

