


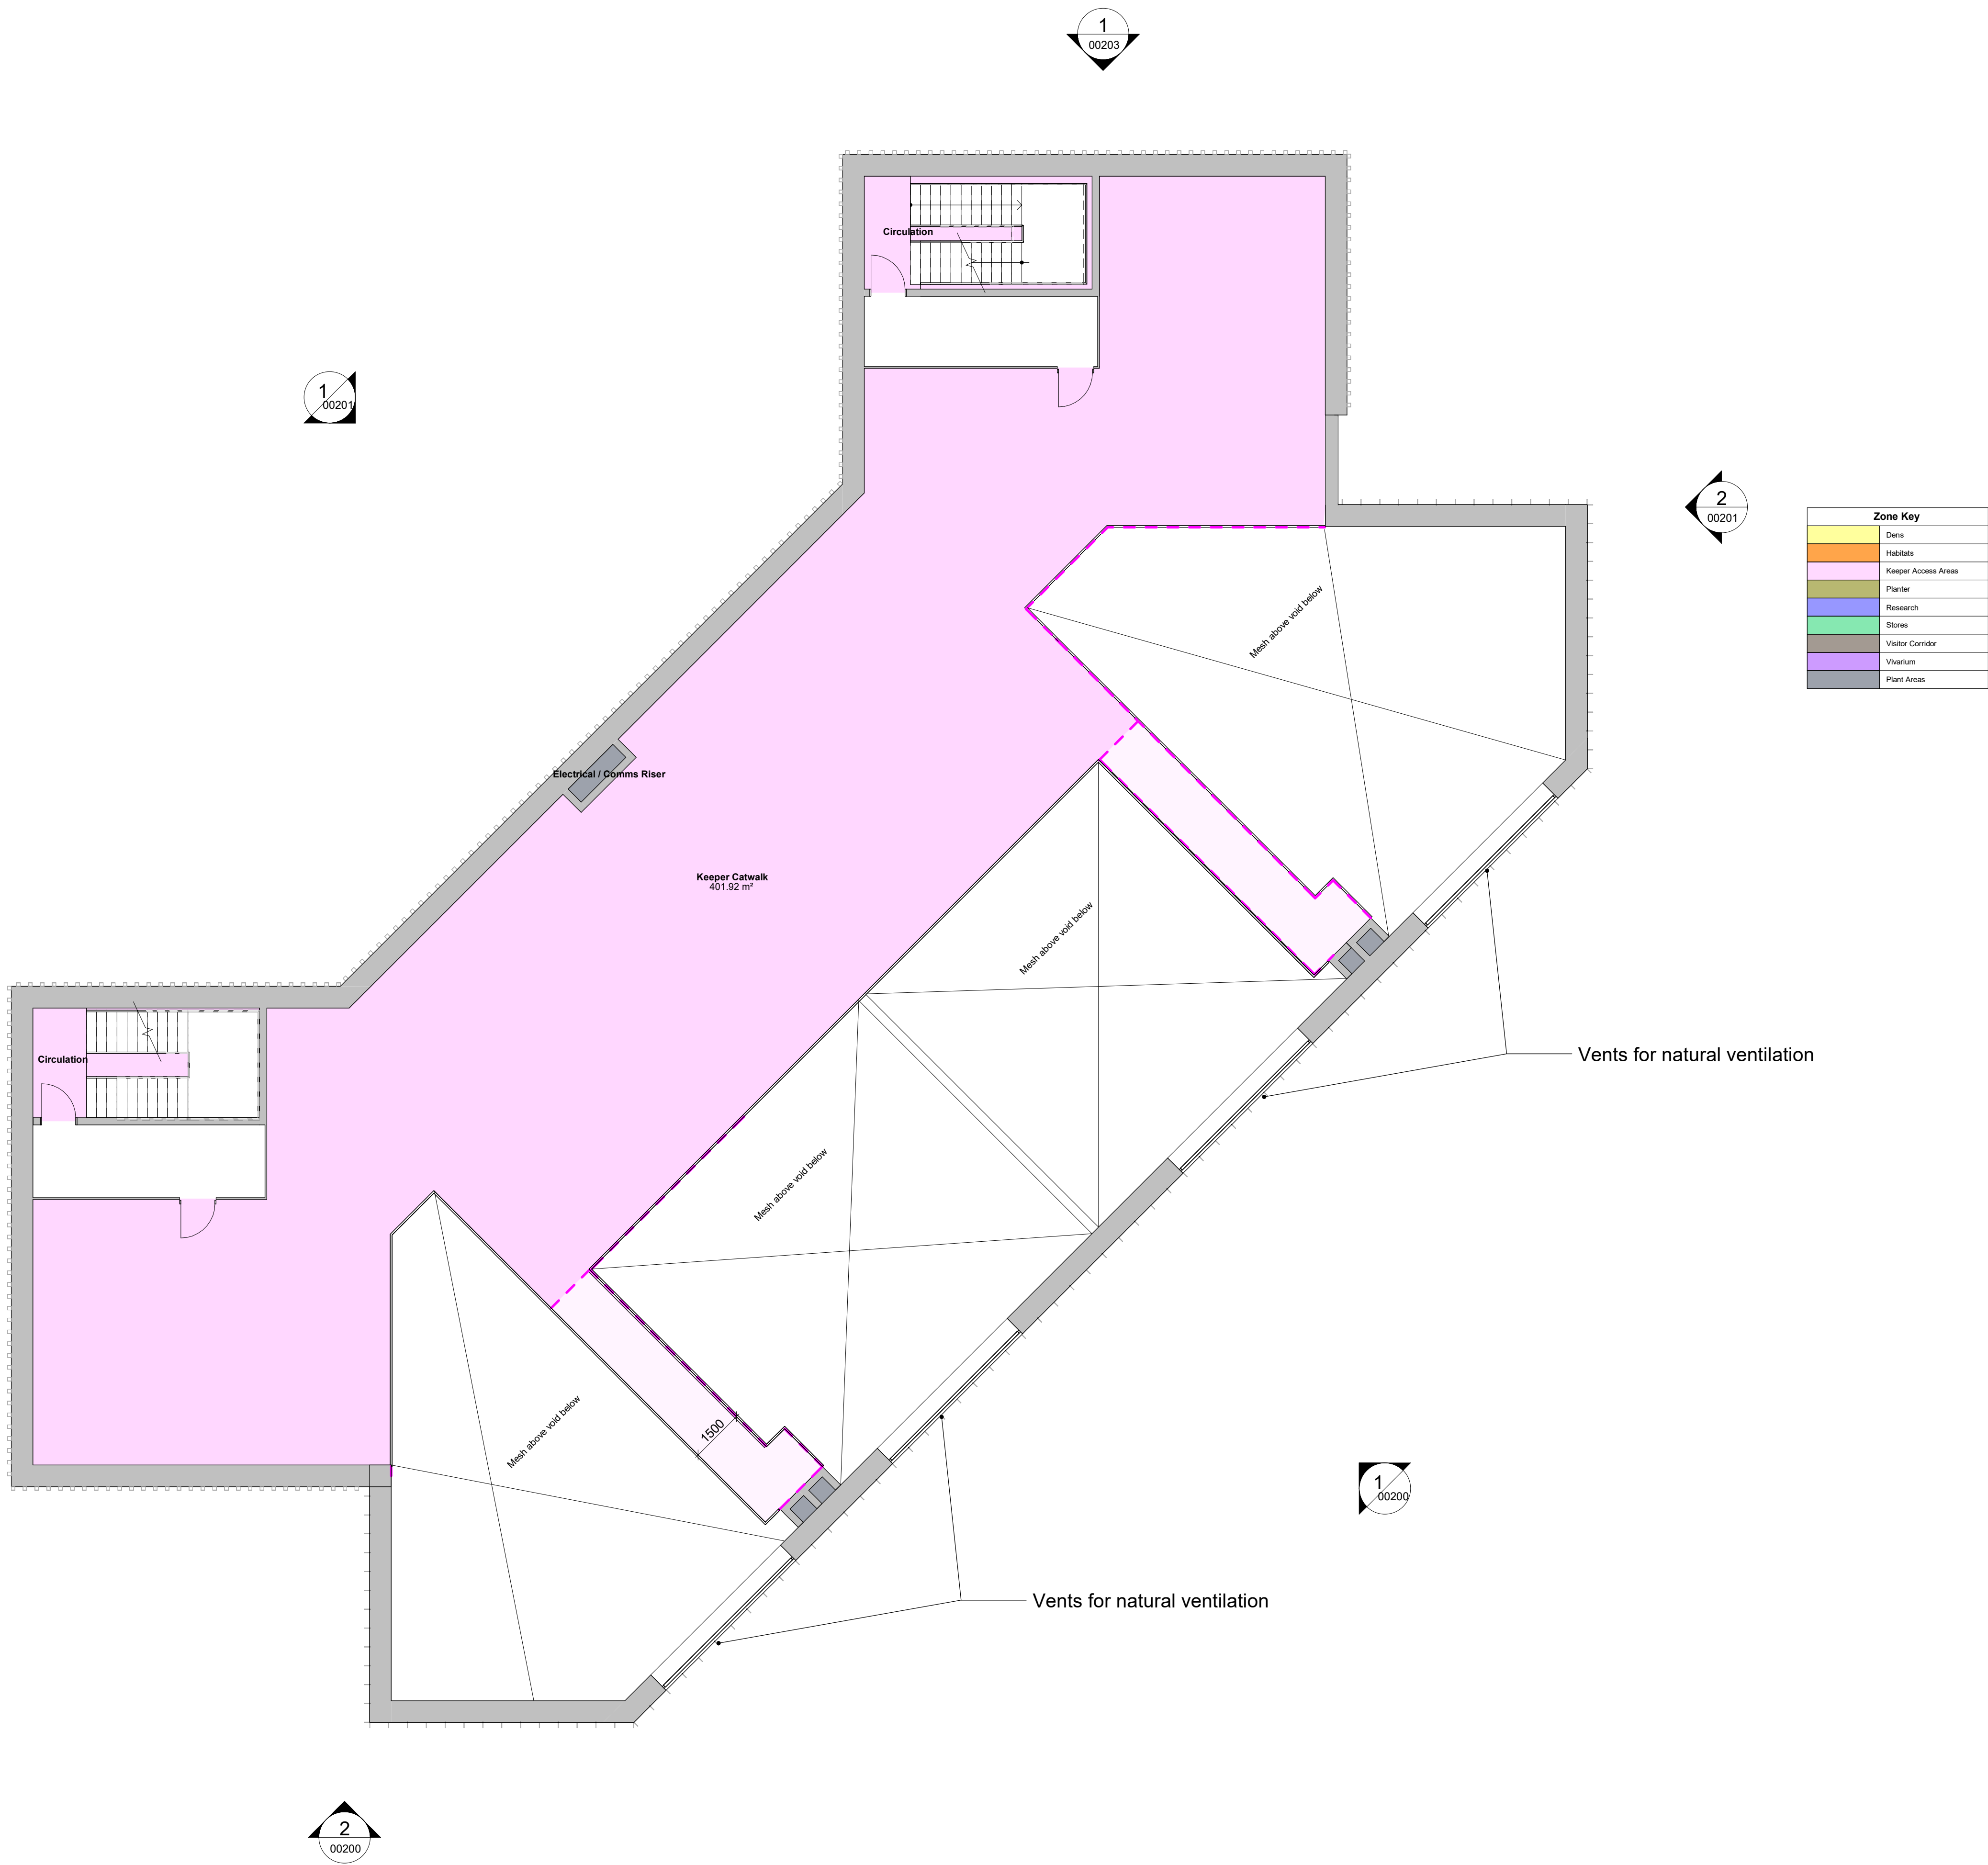

Notes
Check all dimensions on site. Do not scale from this drawing
Report any discrepancies and omissions to HLM Architects
This Drawing is Copyright ©

P06	PLANNING ISSUE	25.09.2023	KW	KB
P05	ISSUE FOR CONSULTANT REVIEW AND CO-ORDINATION	15.09.2023	KW	BC
P04	ISSUE FOR TZ COMMENTS	11.09.2023	KW	KB
P03	ISSUED FOR INCLUSION WITH EMPLOYERS REQUIREMENTS, DRAWING NUMBER CHANGED	18.08.2023	AB	KW
P02	UPDATED AS PER COMMENTS RECEIVED FROM TZ 14/12/2022	12.01.2023	AB	JH
P01	STAGE 2 ISSUE	05.12.2022	AB	JH
Rev	Description	Date	By	Chk

Revisions	Suitability
Project	S3 REVIEW AND COMMENT

11-1567-01 Twycross Zoo

Client

Twycross Zoo

Title

PROPOSED SECOND FLOOR PLAN - ORANGUTAN HABITAT

Drawing No.	Revision
TWZ-HLM-03-02-DR-A-00102	P06

Scale	Drawn
1 : 100 @A1	KW
Date	Checked
02.12.2022	KB



© HLMArchitects
2nd Floor
The Ruskin Building
Tudor Square
Sheffield S1 2LA

www.hlmarchitects.com
T. +44 (0) 114 263 9600
F. +44 (0) 114 263 9650
sheffield@hlmarchitects.com

1:500 1:300 50 M 10 M