



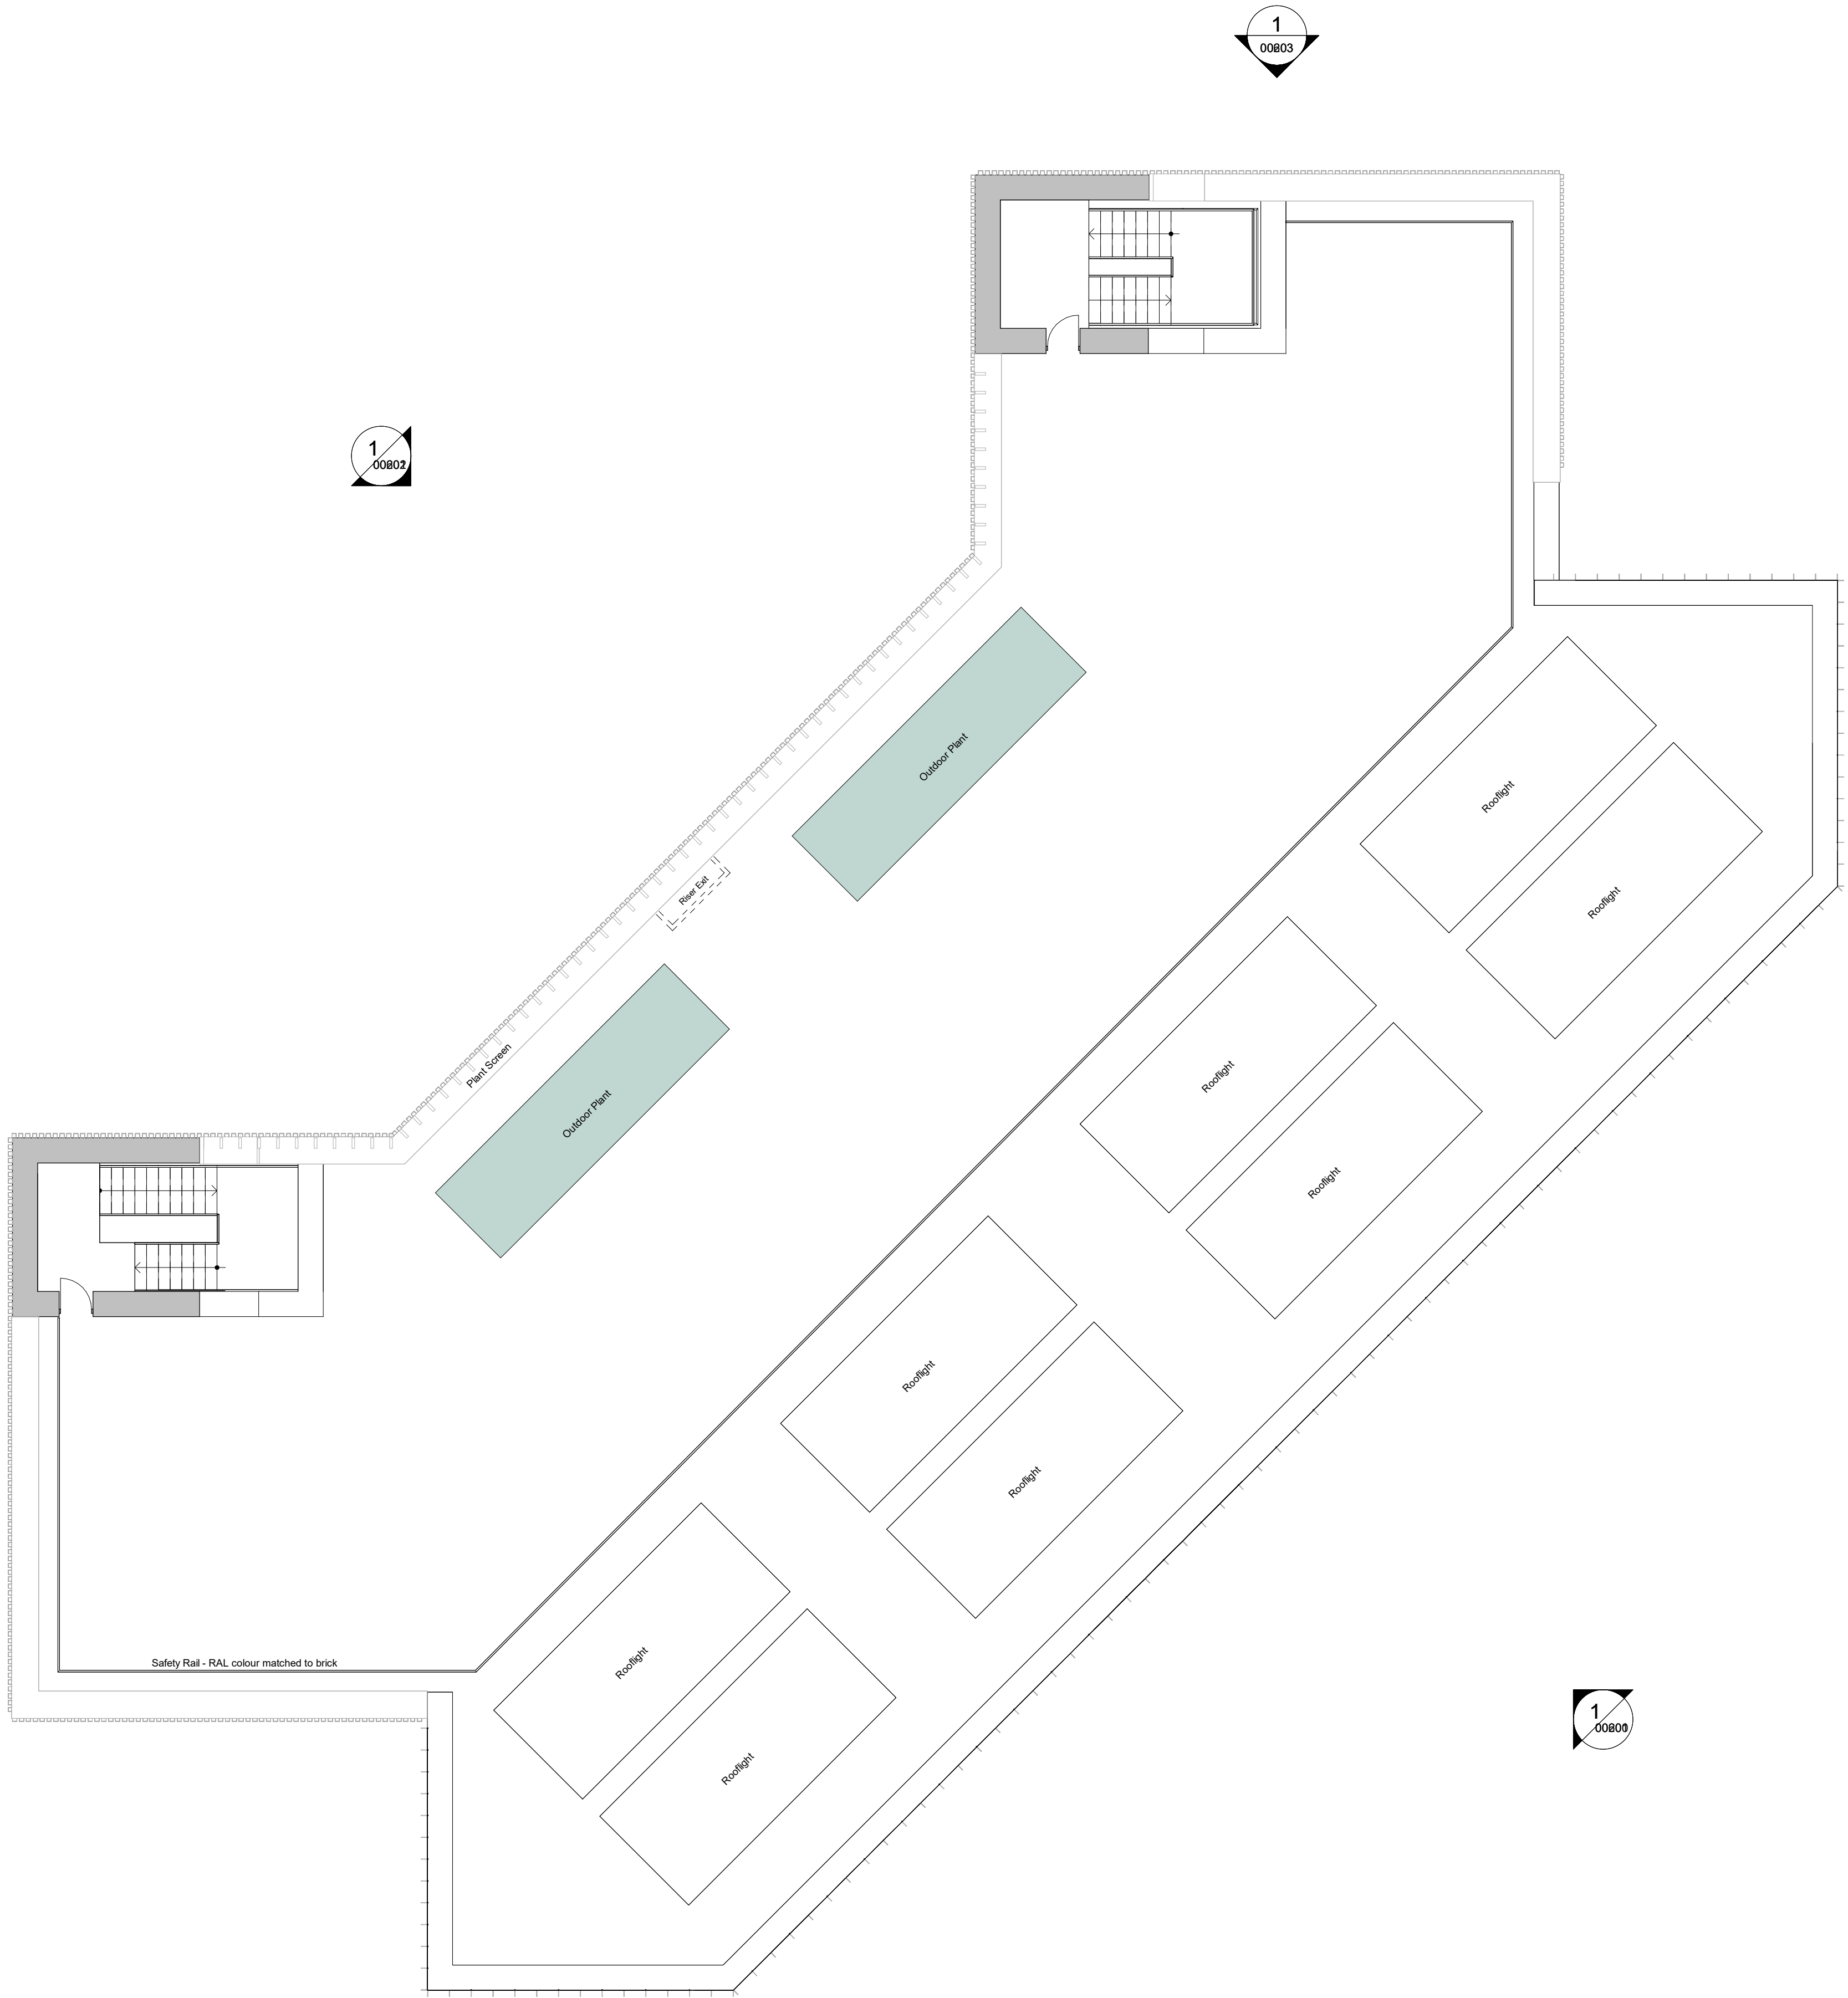

Notes

Check all dimensions on site. Do not scale from this drawing
Report any discrepancies and omissions to HLM Architects
This Drawing is Copyright ©

 

P04	UPDATED IN LINE WITH CONSULTANT COMMENTS	04.10.2023	KW	BC
P03	PLANNING ISSUE	25.09.2023	KW	KB
P02	ISSUE FOR CONSULTANT REVIEW AND CO-ORDINATION	15.09.2023	KW	BC
P01	STAGE 2 ISSUE	09.12.2022	KW	JH
Rev	Description	Date	By	Chk

Revisions	Suitability
Project	S3 REVIEW AND COMMENT

11-1567-01 Twycross Zoo

Client


Twycross Zoo

Title

PROPOSED ROOF PLAN - ORANGUTAN HABITAT

Drawing No.	Revision
TWZ-HLM-03-R1-DR-A-00103	P04

Scale	Drawn
1 : 100 @A1	KW
Date	Checked
09.12.22	BC

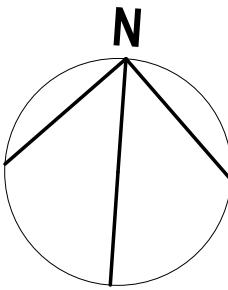

HLM Architects

© HLMArchitects
2nd Floor
The Ruskin Building
Tudor Square
Sheffield S1 2LA

www.hlmarchitects.com
T. +44 (0) 114 263 9600
F. +44 (0) 114 263 9650
sheffield@hlmarchitects.com

