




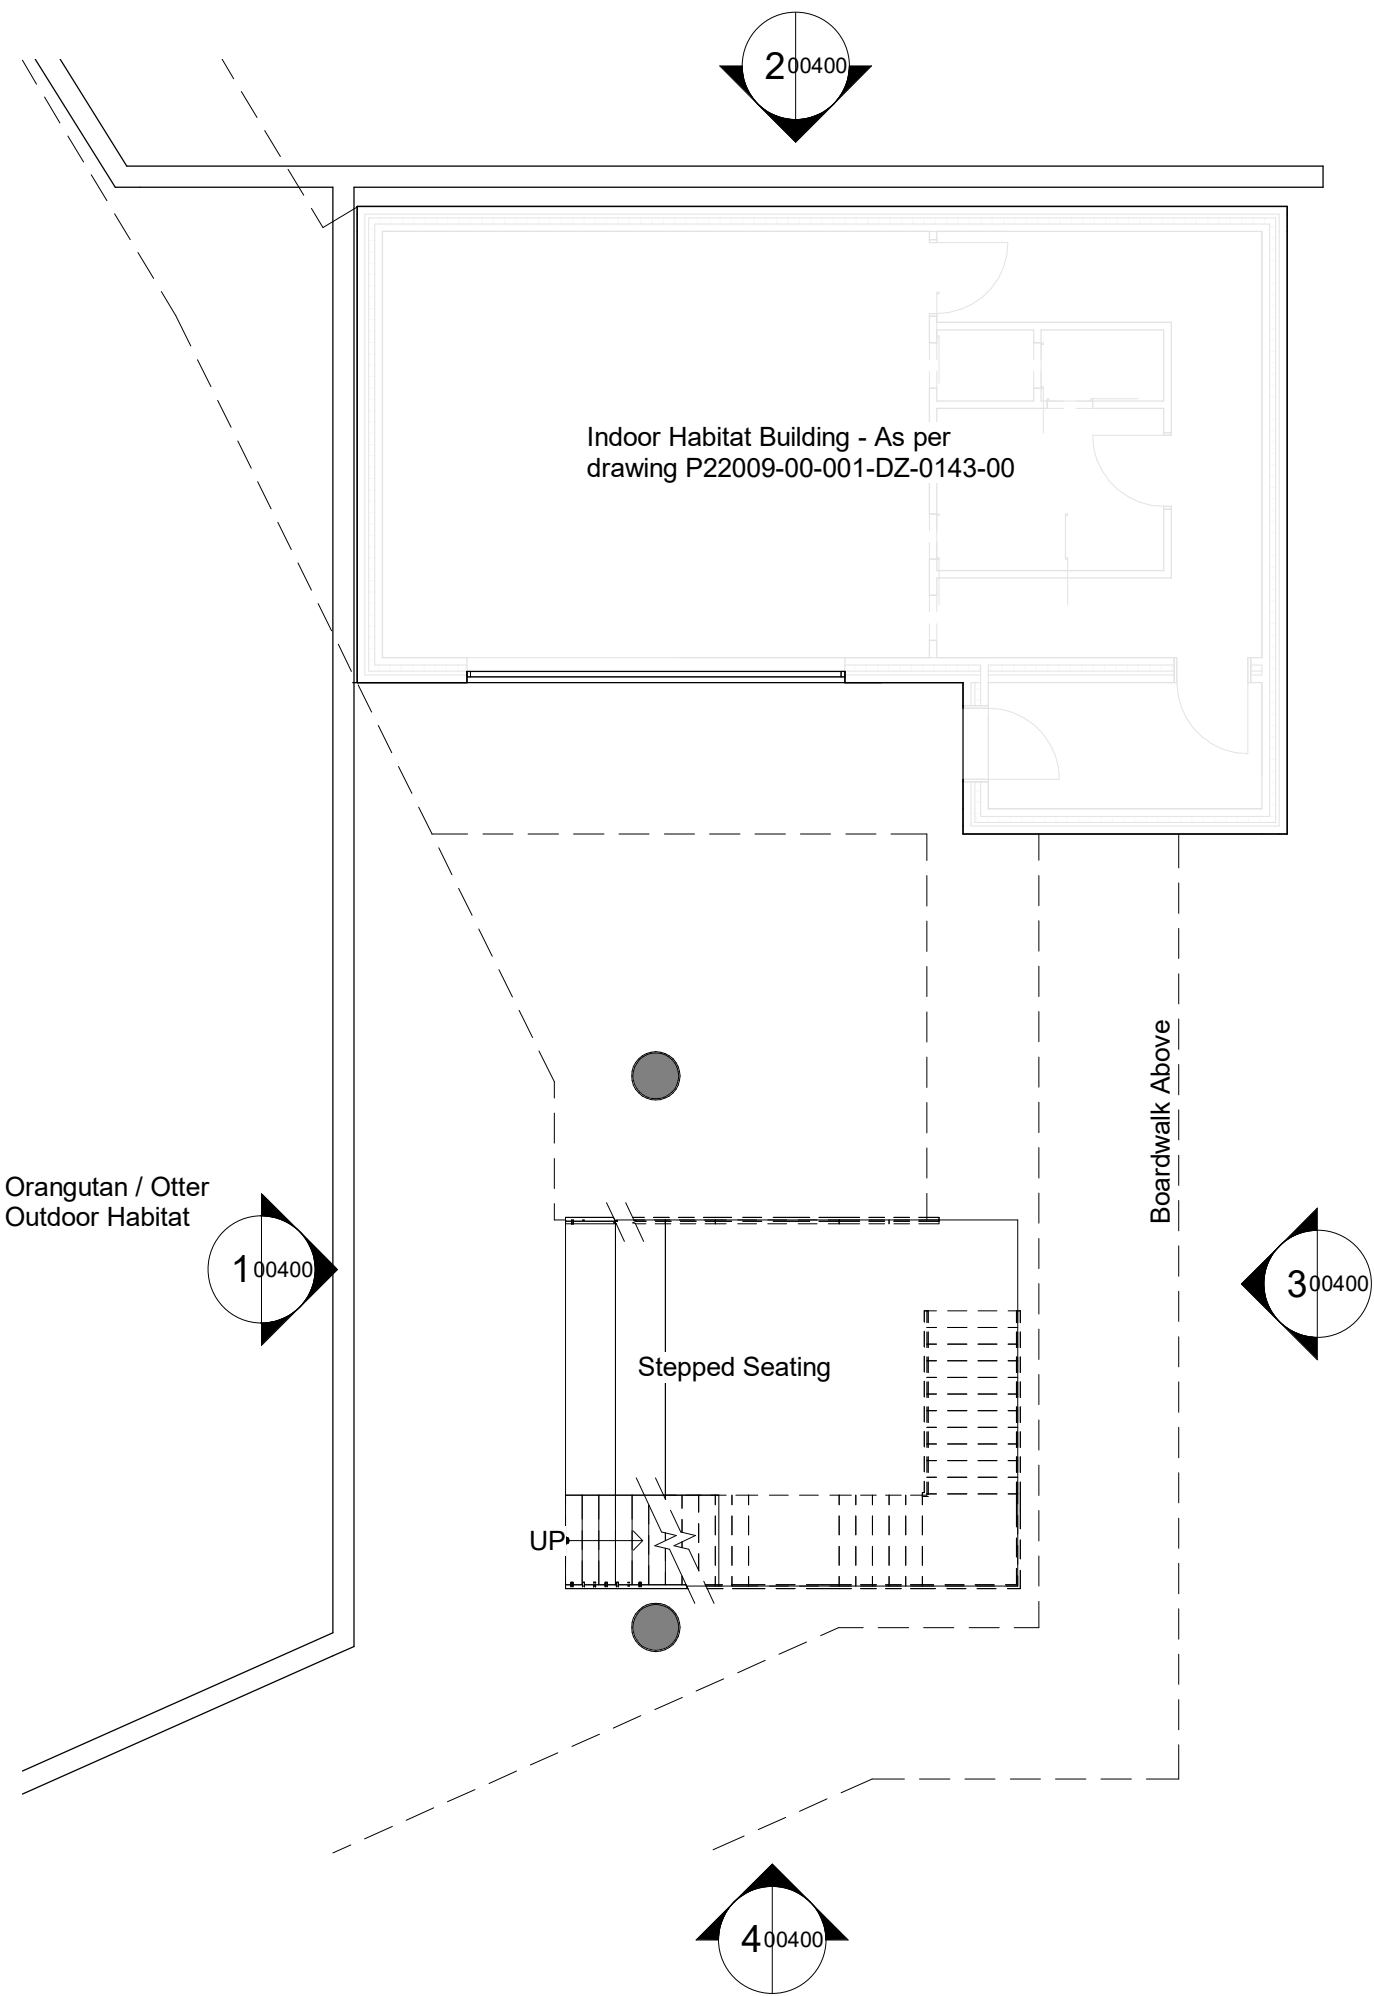


Outdoor Classroom Ground Floor Plan
Scale: 1 : 100

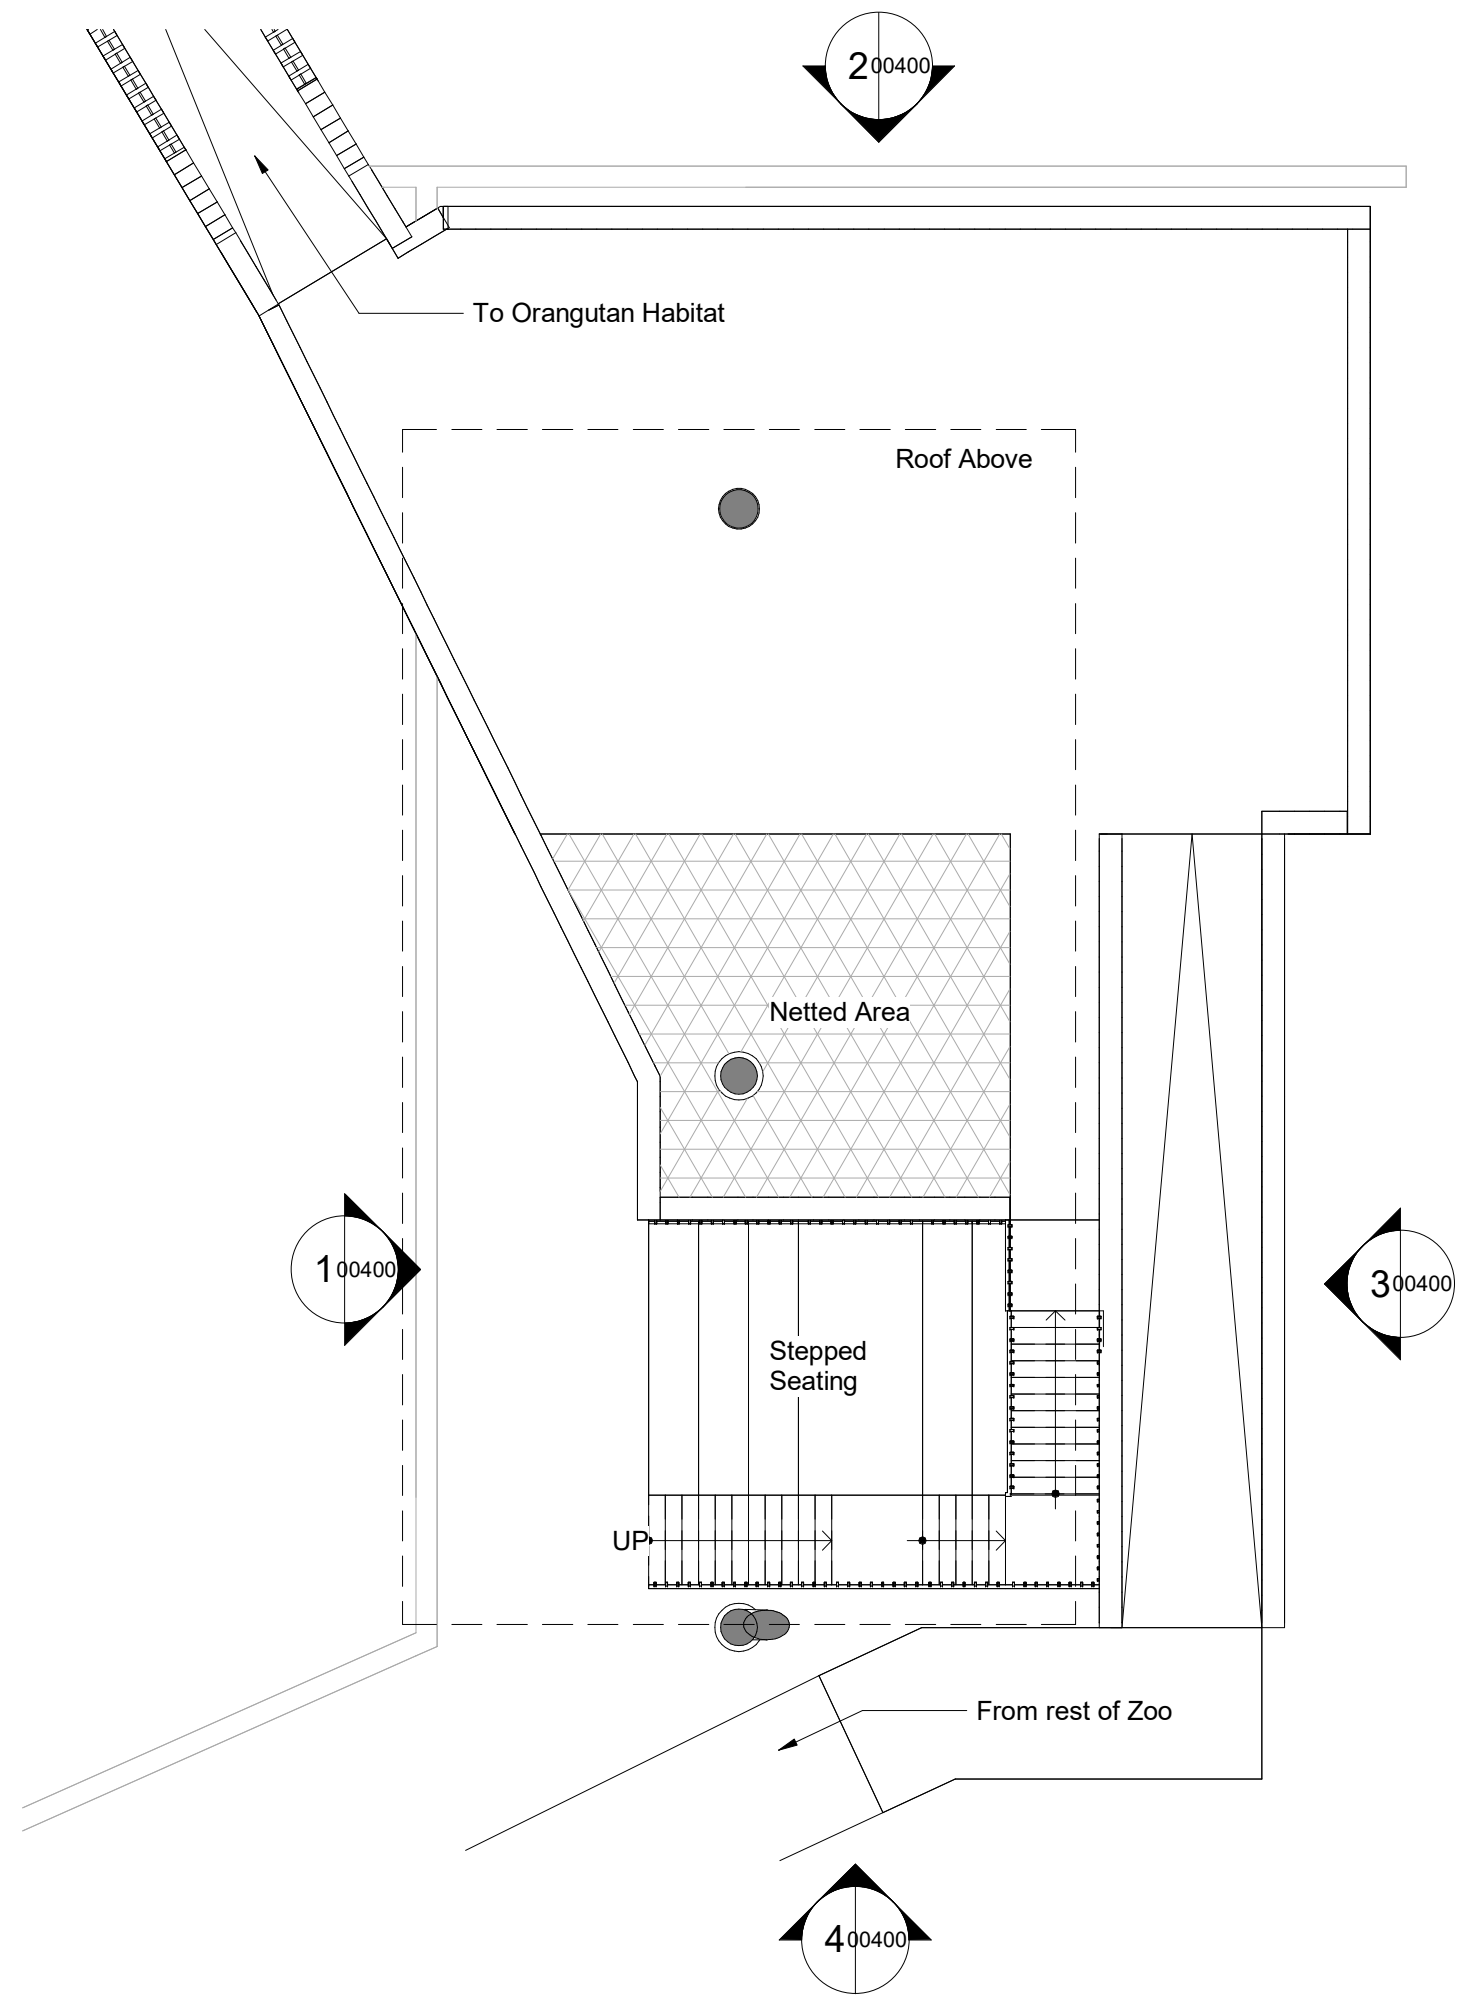


Outdoor Classroom - First Floor Plan
Scale: 1 : 100

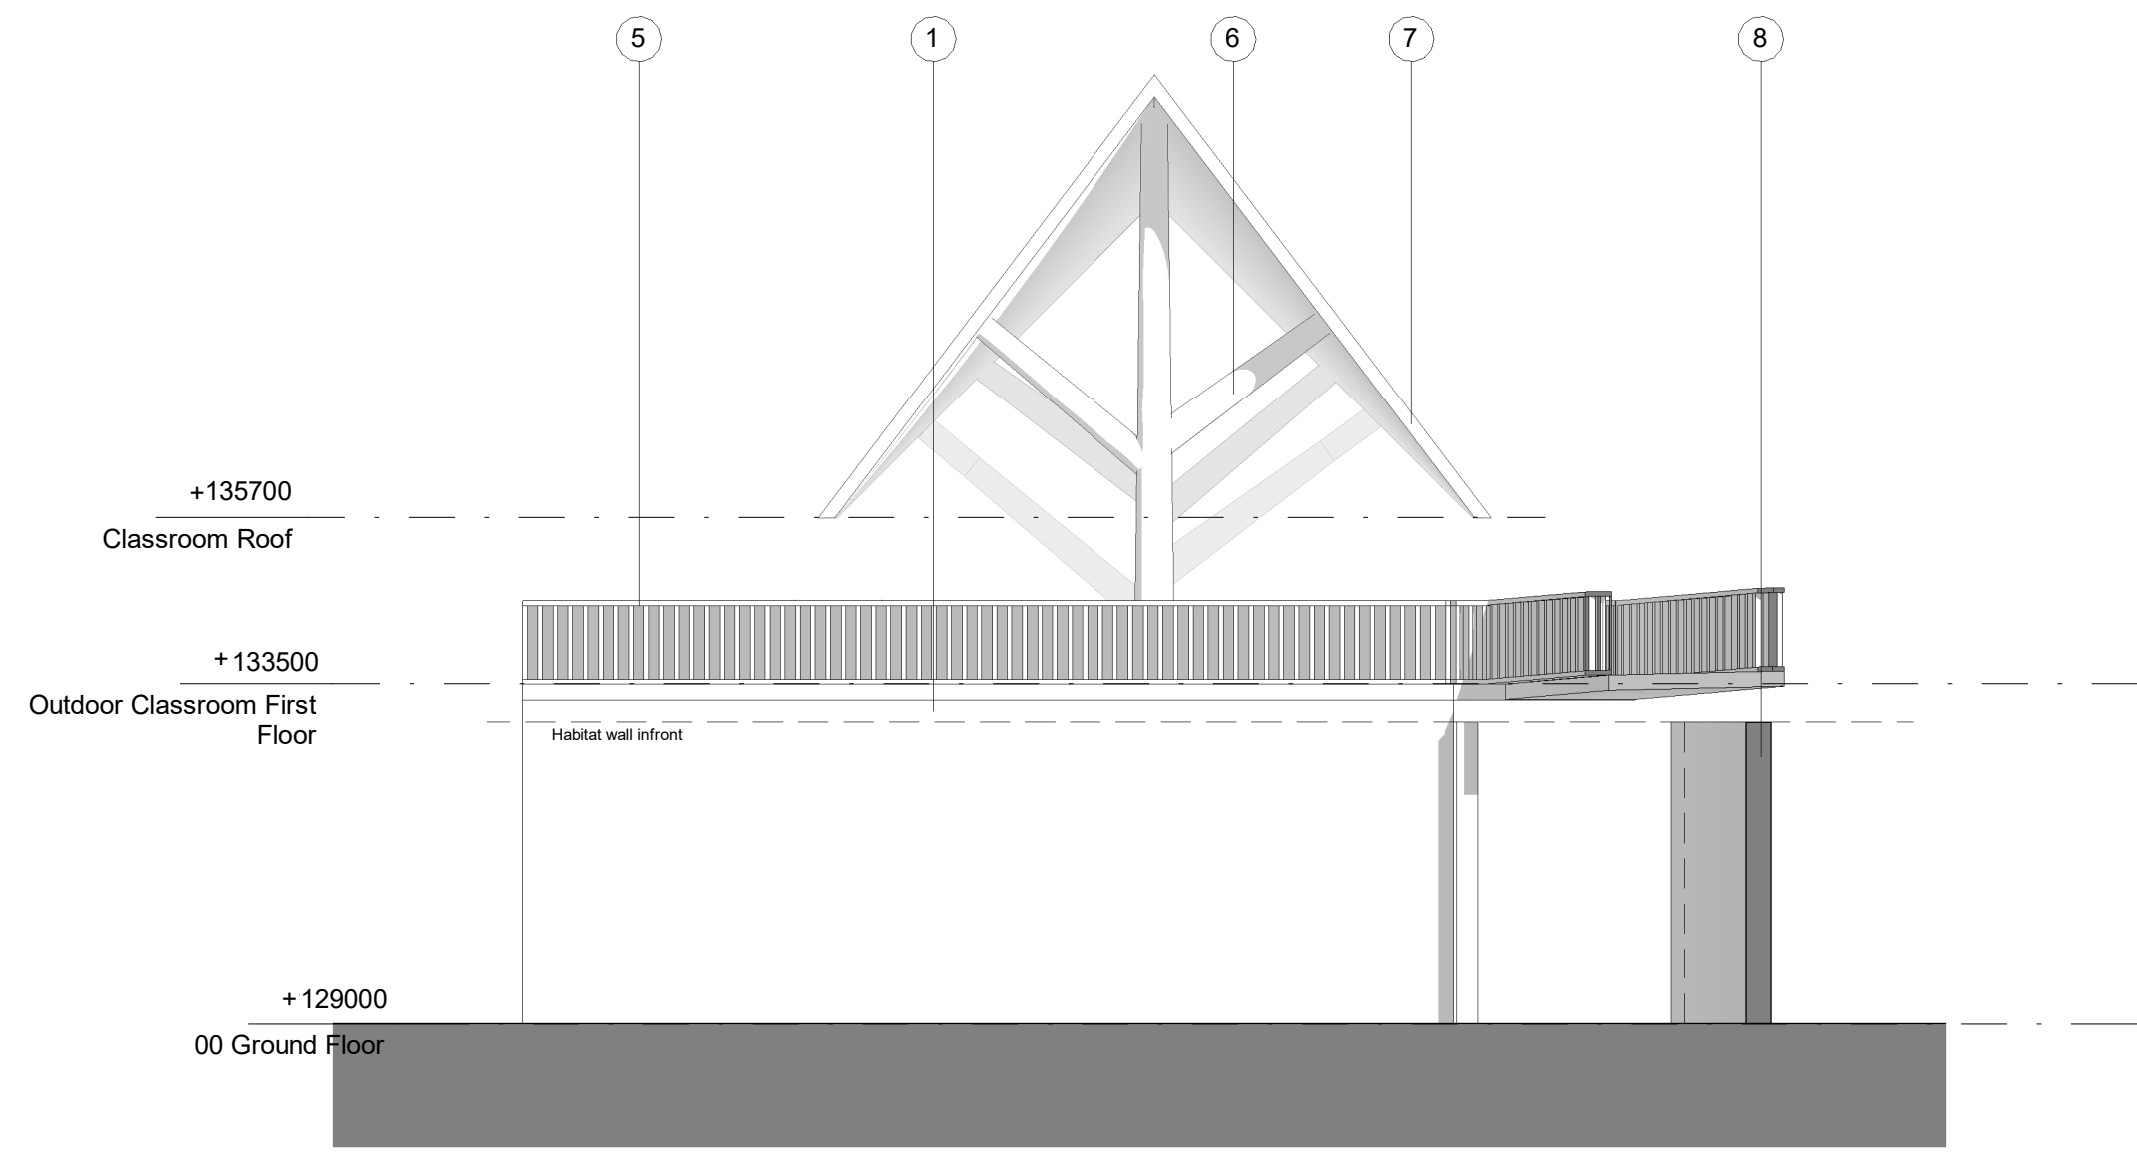


2 Outdoor Classroom North Elevation
Scale: 1 : 100

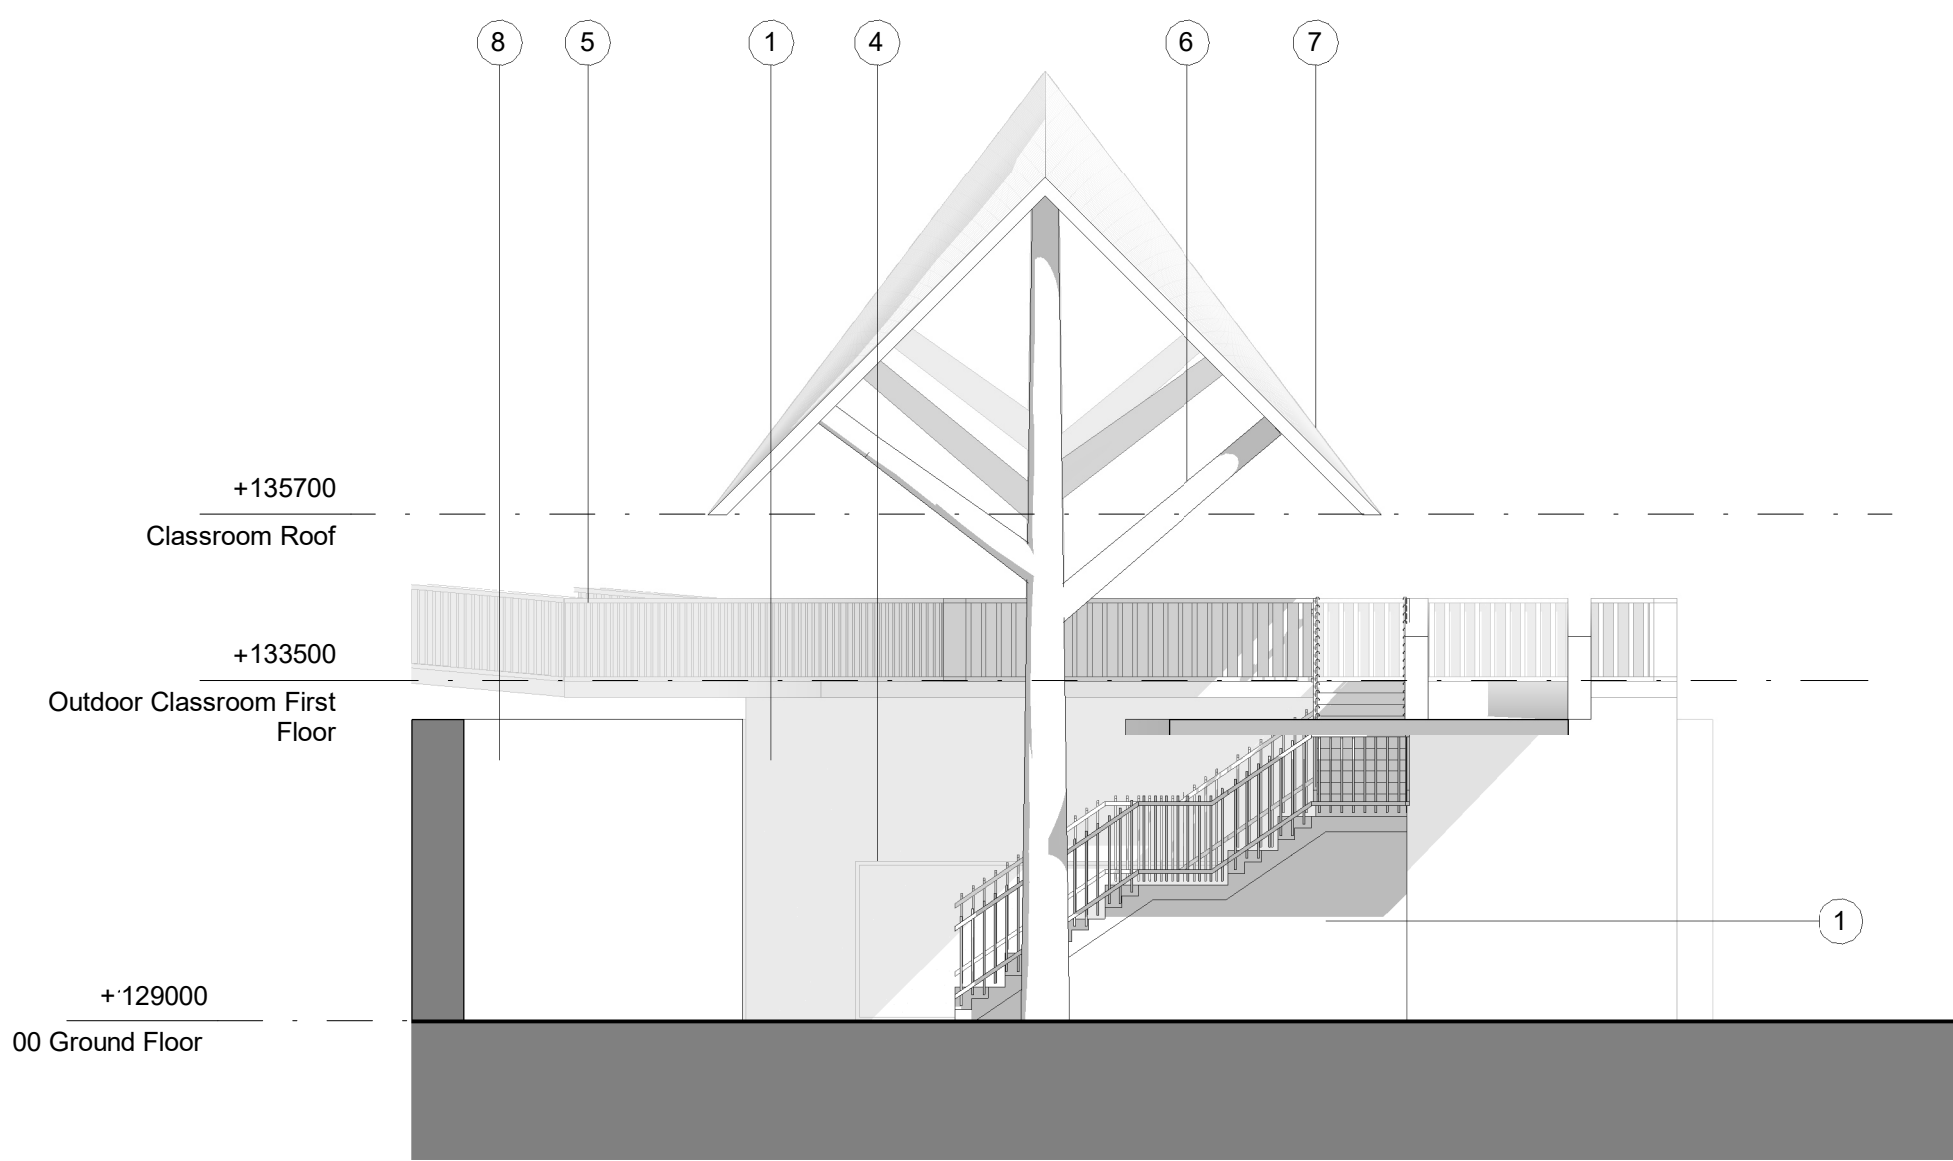

4 Outdoor Classroom South Elevation
Scale: 1 : 100

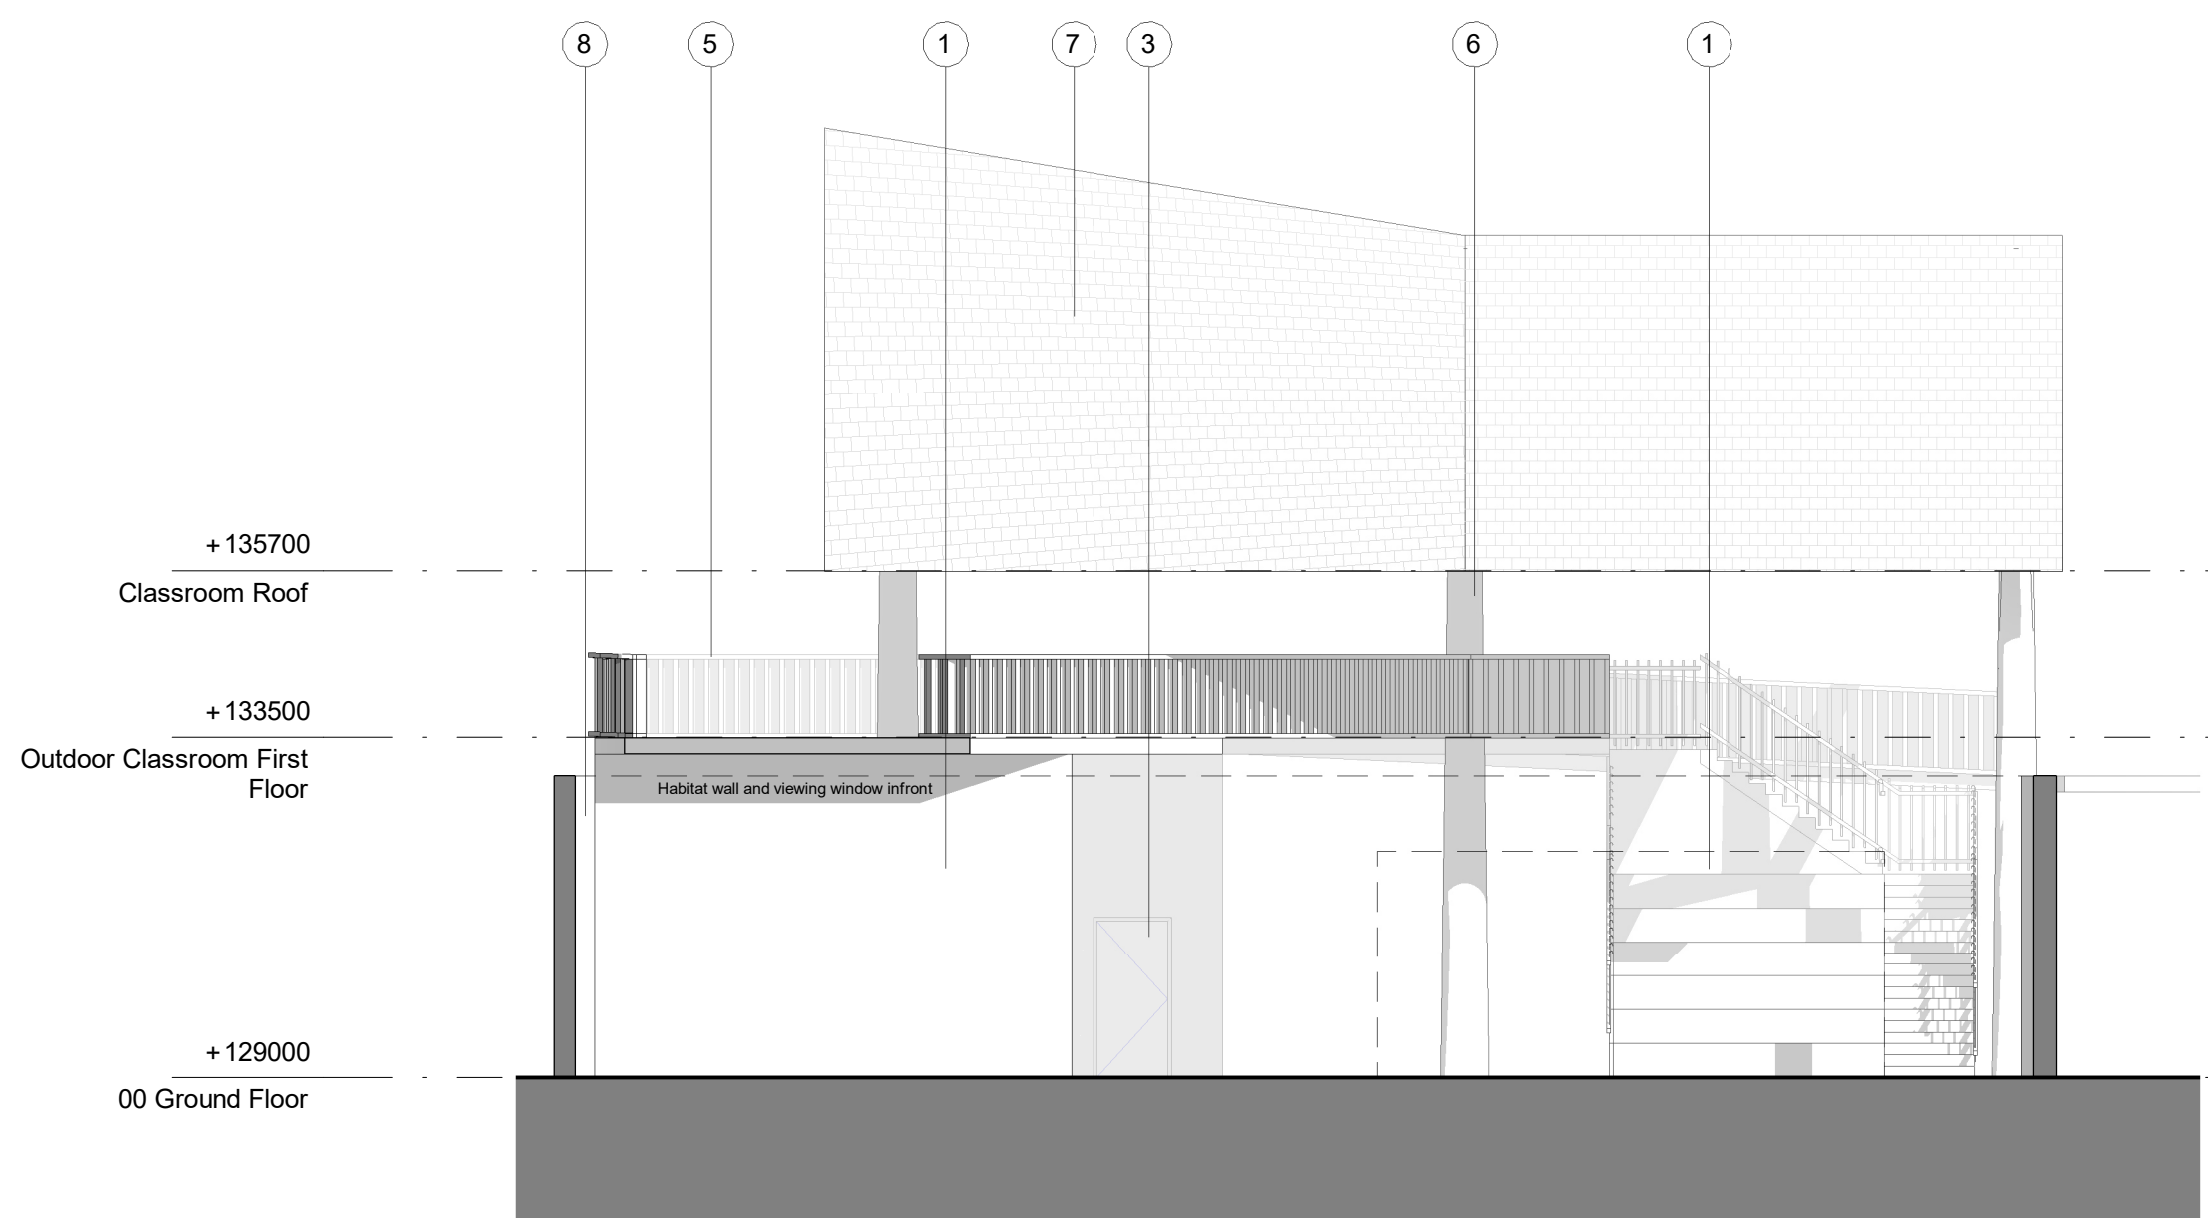

1 Outdoor Classroom West Elevation
Scale: 1 : 100

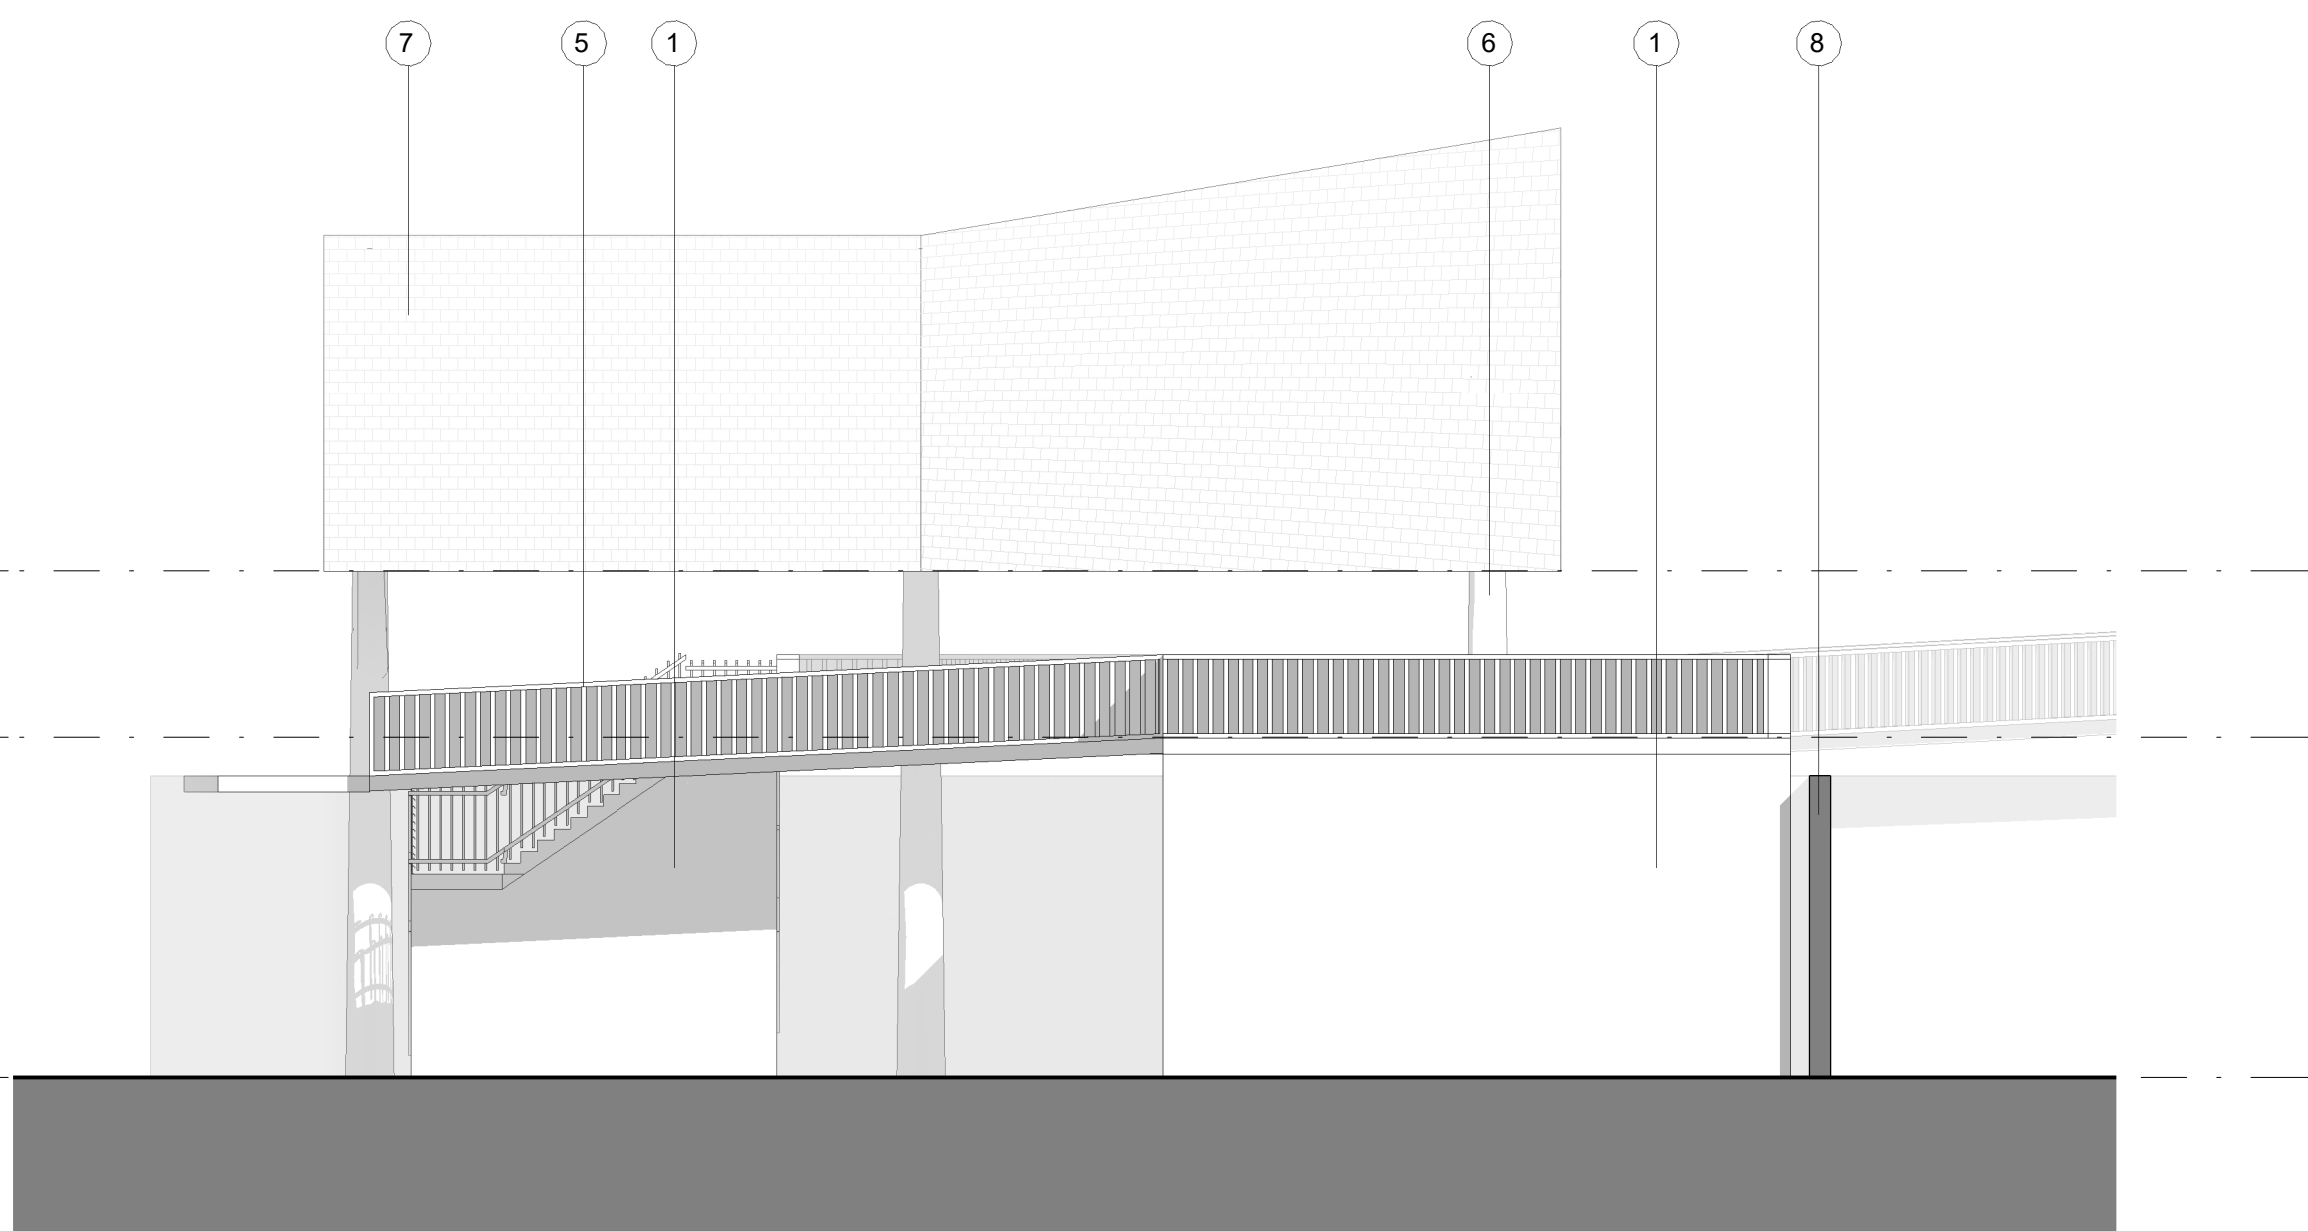


3 Outdoor Classroom East Elevation
Scale: 1 : 100

Notes

Check all dimensions on site. Do not scale from this drawing
Report any discrepancies and omissions to HLM Architects
This Drawing is Copyright ©

1	Terracotta Tinted Concrete
2	Timber Boardwalk
3	Powder Coated Aluminium Door
4	Powder Coated Aluminium Windows
5	Timber Balustrading
6	Timber / Timber Clad Frame
7	Timber Shingled Roof
8	Steel Habitat Walls

 

P02	UPDATED IN LINE WITH CLIENT COMMENTS	04.10.23	KW	BC
P01	PLANNING ISSUE	25.09.23	KW	KB
Rev	Description	Date	By	Chk

Revisions Suitability

Project

11-1567-01 Twycross Zoo

Client

Twycross Zoo

Title

OUTDOOR CLASSROOM PLANS & ELEVATIONS

Drawing No. Revision

TWZ-HLM-04-ZZ-DR-A-00400 P02

Scale Drawn

1 : 100 @A1 KW

Date Checked

09/21/23 KB



© HLMArchitects
2nd Floor
The Ruskin Building
Tudor Square
Sheffield S1 2LA
www.hlmarchitects.com
T. +44 (0) 114 263 9600
F. +44 (0) 114 263 9650
sheffield@hlmarchitects.com

