




Front Elevation




Side Elevation




Rear Elevation

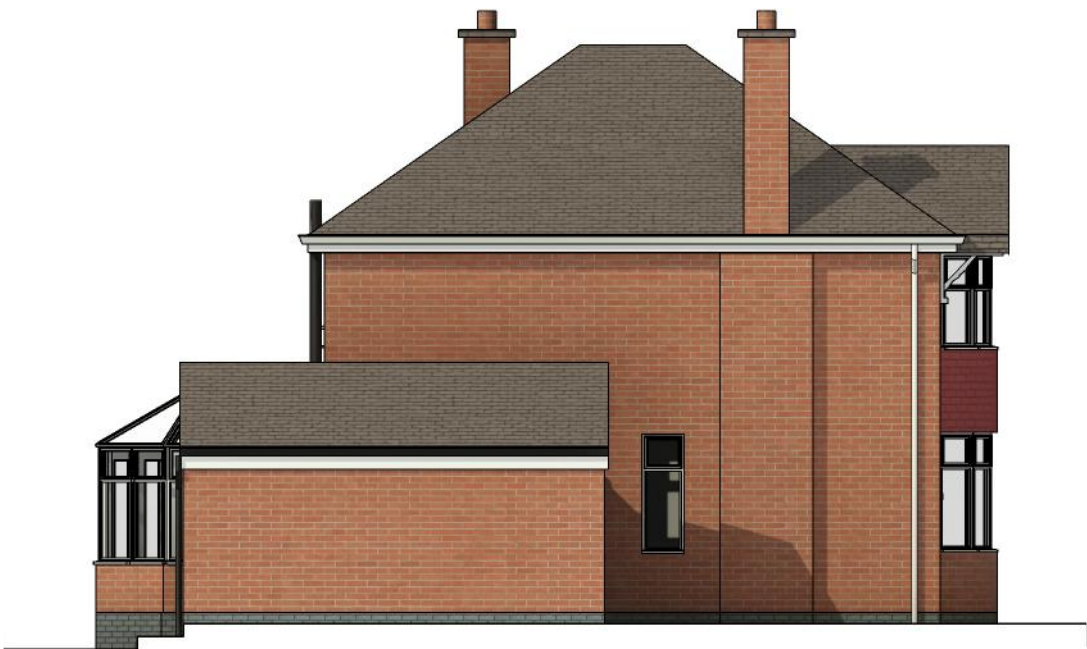

Side Elevation

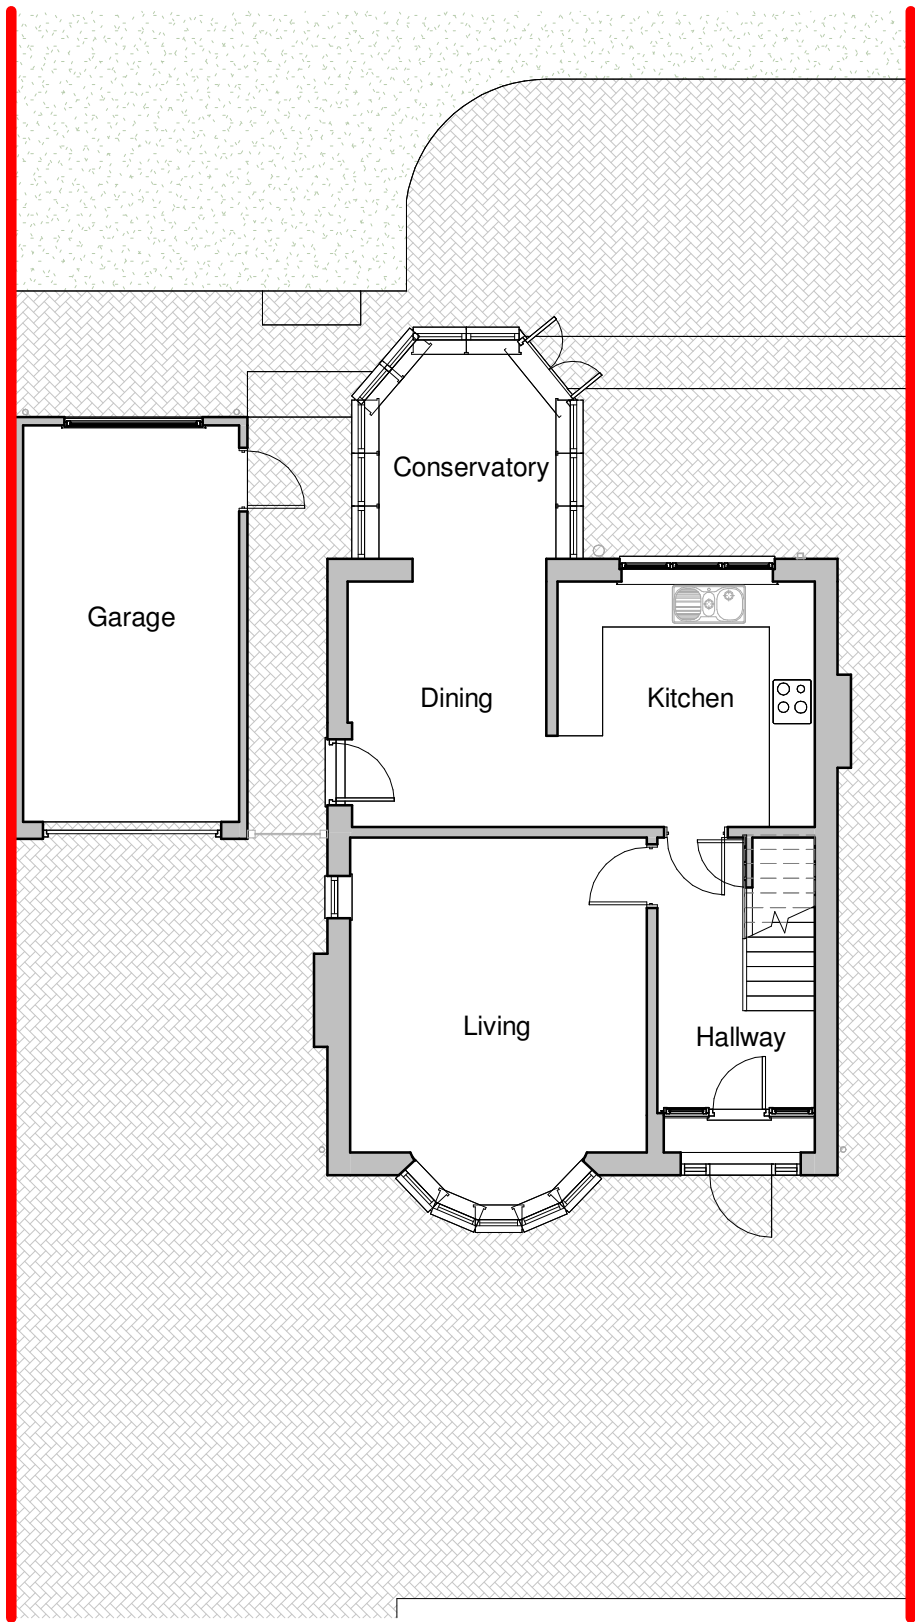

Ground Floor Plan

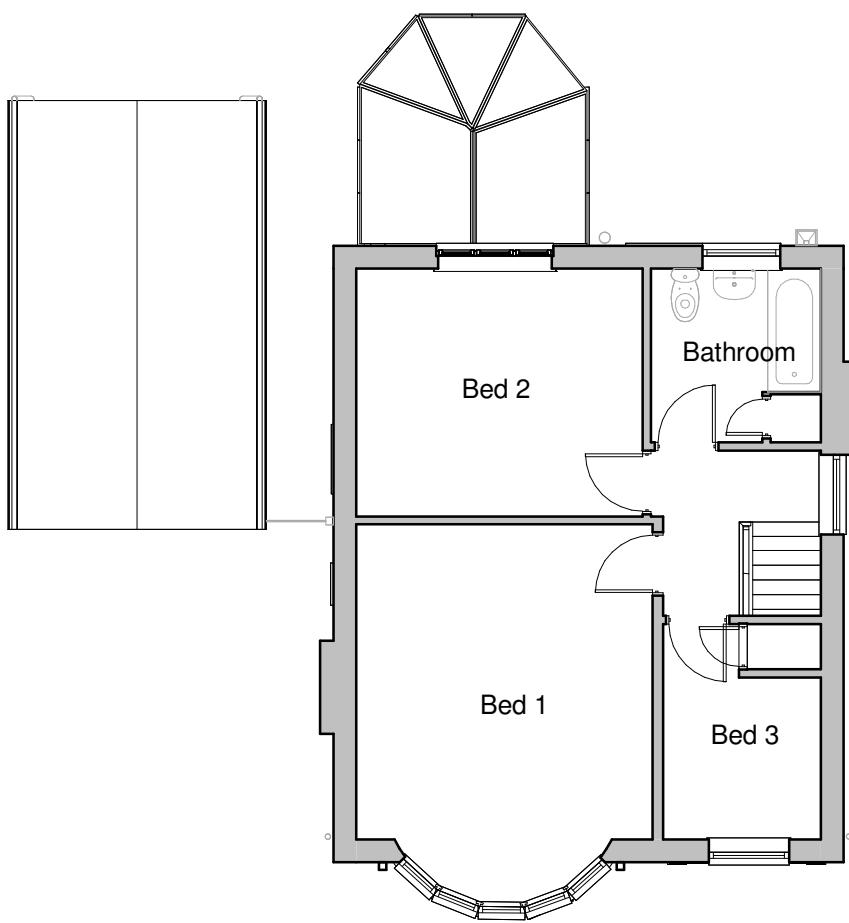

First Floor Plan



Client Mr & Mrs Chambers			HAYWARD architects	
Project Title 281 Brookside Burbage LE10 2TJ				
Drawing Title As Existing			19 Station Road Hinckley Leicestershire LE10 1AW	
			Tel: 01455 635 665 www.haywardarchitects.co.uk	
Scale 1:100	Date August 2025	Sheet A2	Job No. 25/80	Drawing No. 00
Author MO	Checked by SS			
THE COPYRIGHT OF THIS DRAWING IS VESTED IN HAYWARD ARCHITECTS LTD. REPRODUCTION IN ANY FORM, EITHER IN WHOLE OR IN PART IS FORBIDDEN WITHOUT THE PRIOR WRITTEN PERMISSION OF THE COPYRIGHT HOLDER. DO NOT SCALE FROM DRAWING AND ONLY FIGURED DIMENSIONS ARE TO BE USED			Status Survey	

Tel: 01455 635 665

www.haywardarchitects.co.uk