

2 STAPLETON LANE
DADLINGTON CV13 6HY

VIEW ON FRONT ELEVATION

DRAWING NO STL/2

ISSUE NO 1

DATE

20/08/2025

FULL BUNGALOW OMITTED
FOR CLARITY


WEST ROOF
& GABLE

ROOF

SHINGLE OR
SIMILAR ROOF
TILES

TIMBER
FRAME

GAZEBO (SIDE
ELEVATION)
SEE DRAWING NO STL/4
FOR DETAILS

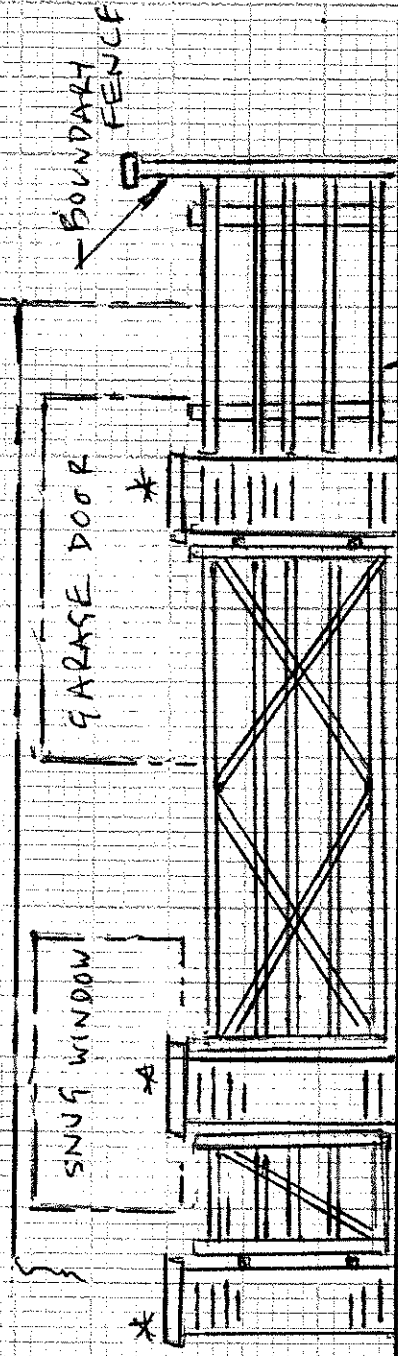

5 BAR TIMBER
GATES (MAIN &
PEDESTRIAN)

* BRICK PILLARS

0.45 SQ x 1.4 HIGH
CAPPED WITH BLUE
ENGINEERING BRICKS

SCALE 1:50