




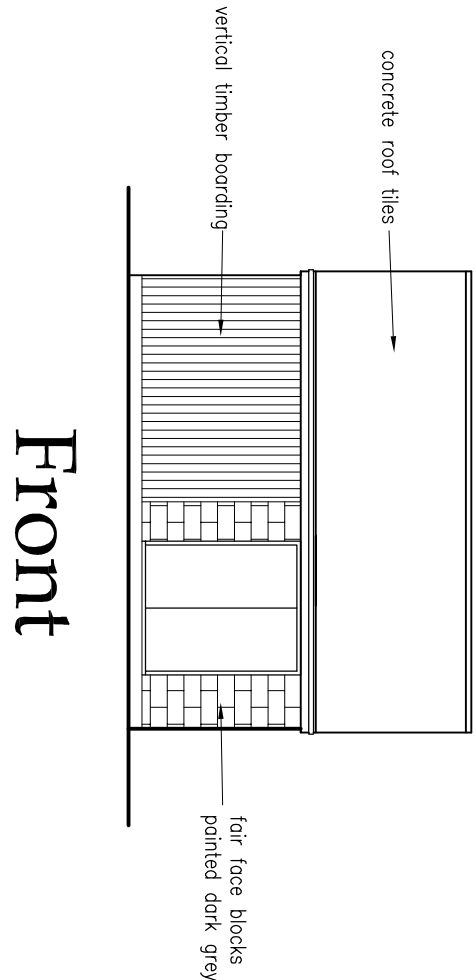


Front

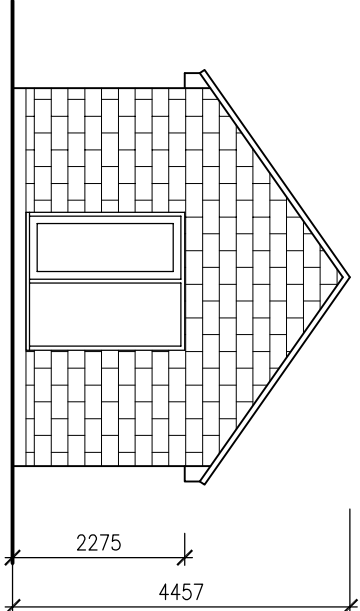

Side


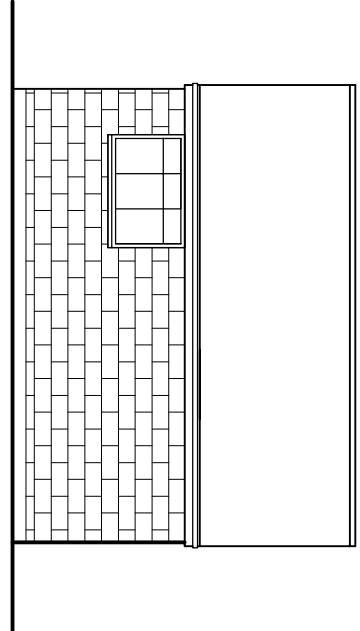


Rear


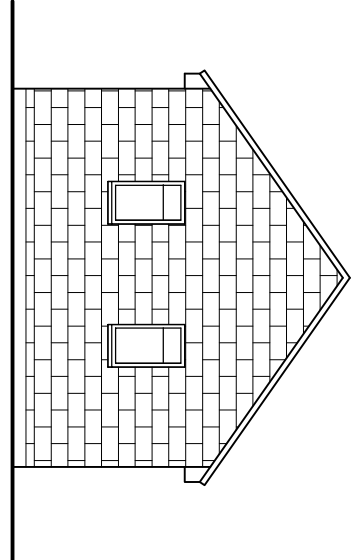


Side

Day Room Elevations

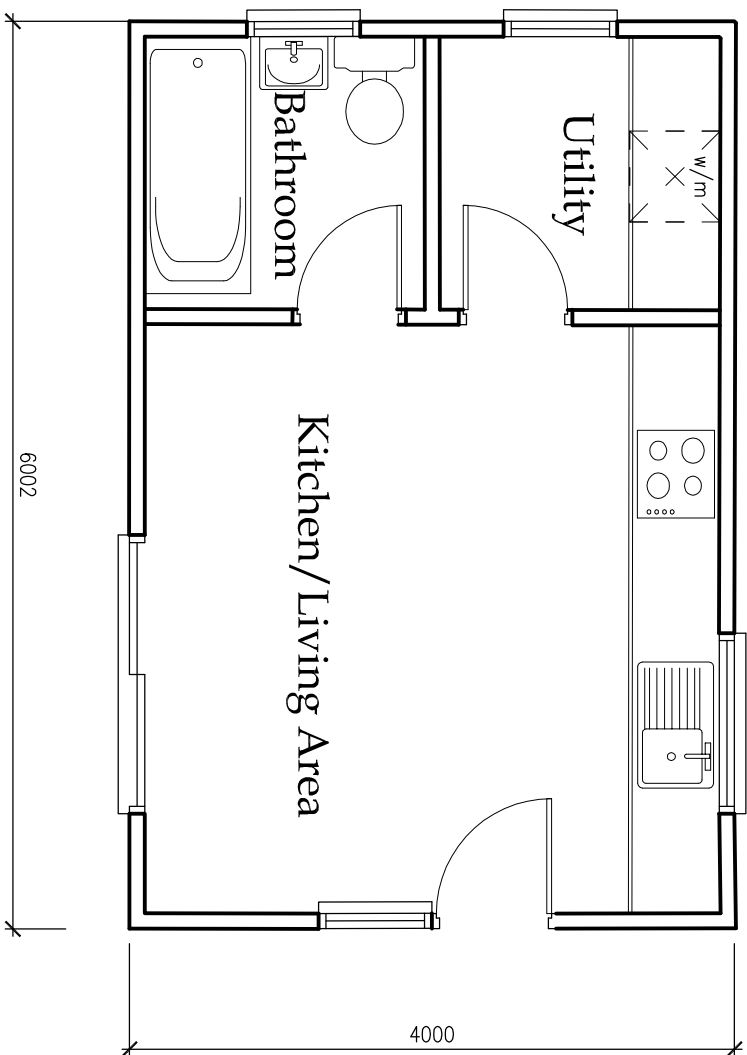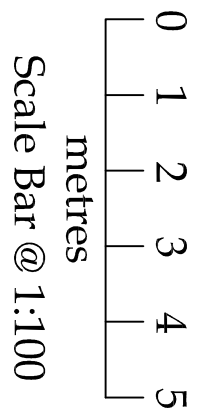


Day Room Floor Plan

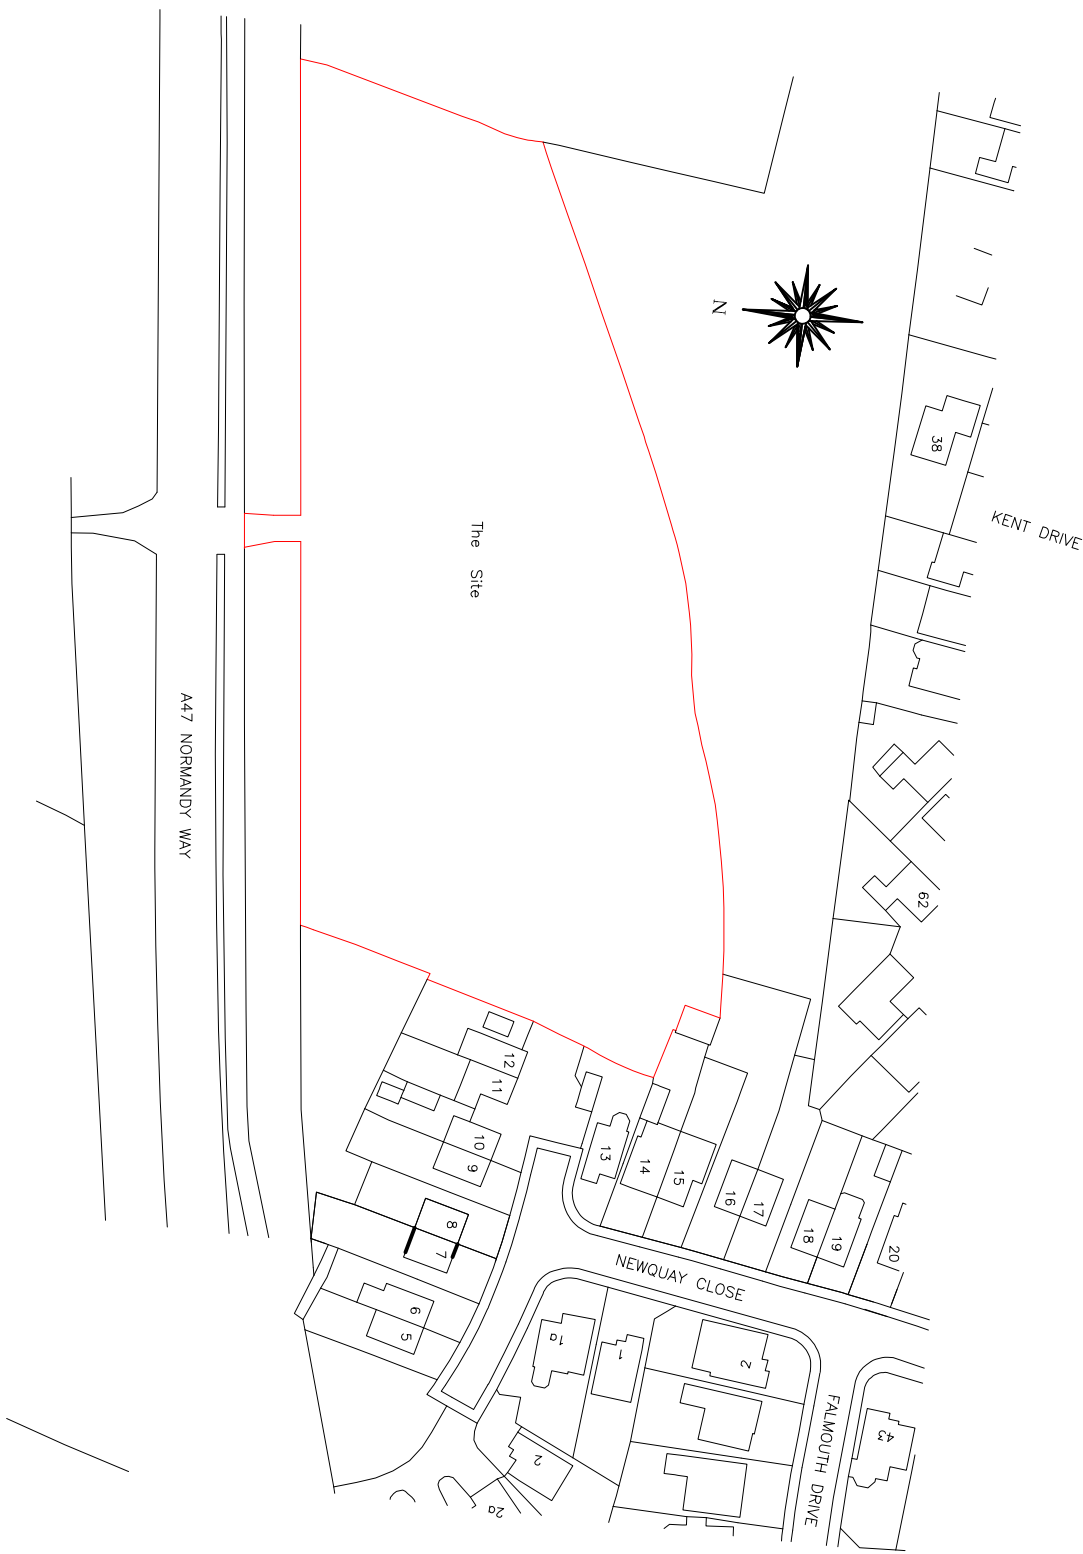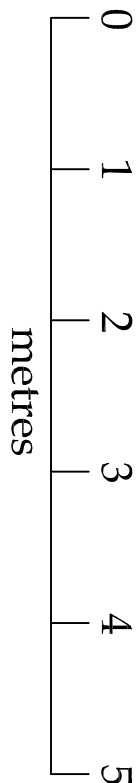

Crown Copyright and database rights 2023. OS 100031963 National Map Centre. Purchased 12/06/2023 1 year licence.

Location Plan

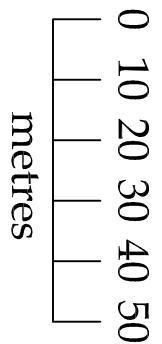

all dimensions to be checked on site as work commences
and any discrepancies or omissions reported immediately.


client
Mr. D. Winter,
Land adjoining 12 Newquay Close,
Hinckley,
LE10 1XN.

job title:
Proposed Change of Use to 4 Gypsy and
Traveller Plots, Day Rooms & Hardstanding
and Elevations, and Location Plan.

dwg. no:	2023031-PL-011	drawn by:	Kevin Todd	scales:	1:50/100/1:250@A
revision suffix:	-	status:	Planning	date:	June 2023
Rev.	-	Description		Date	-

KEVIN TODD ARCHITECTURAL LTD.

ARCHITECTURAL AND DEVELOPMENT CONSULTANTS
P.O. Box 1643,
Kempston,
MK42 3EJ,
C.A.B.E

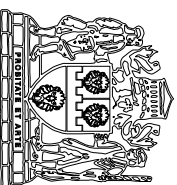

www.kevintoddarchitectural.co.uk
kt@kevintoddarchitectural.co.uk