

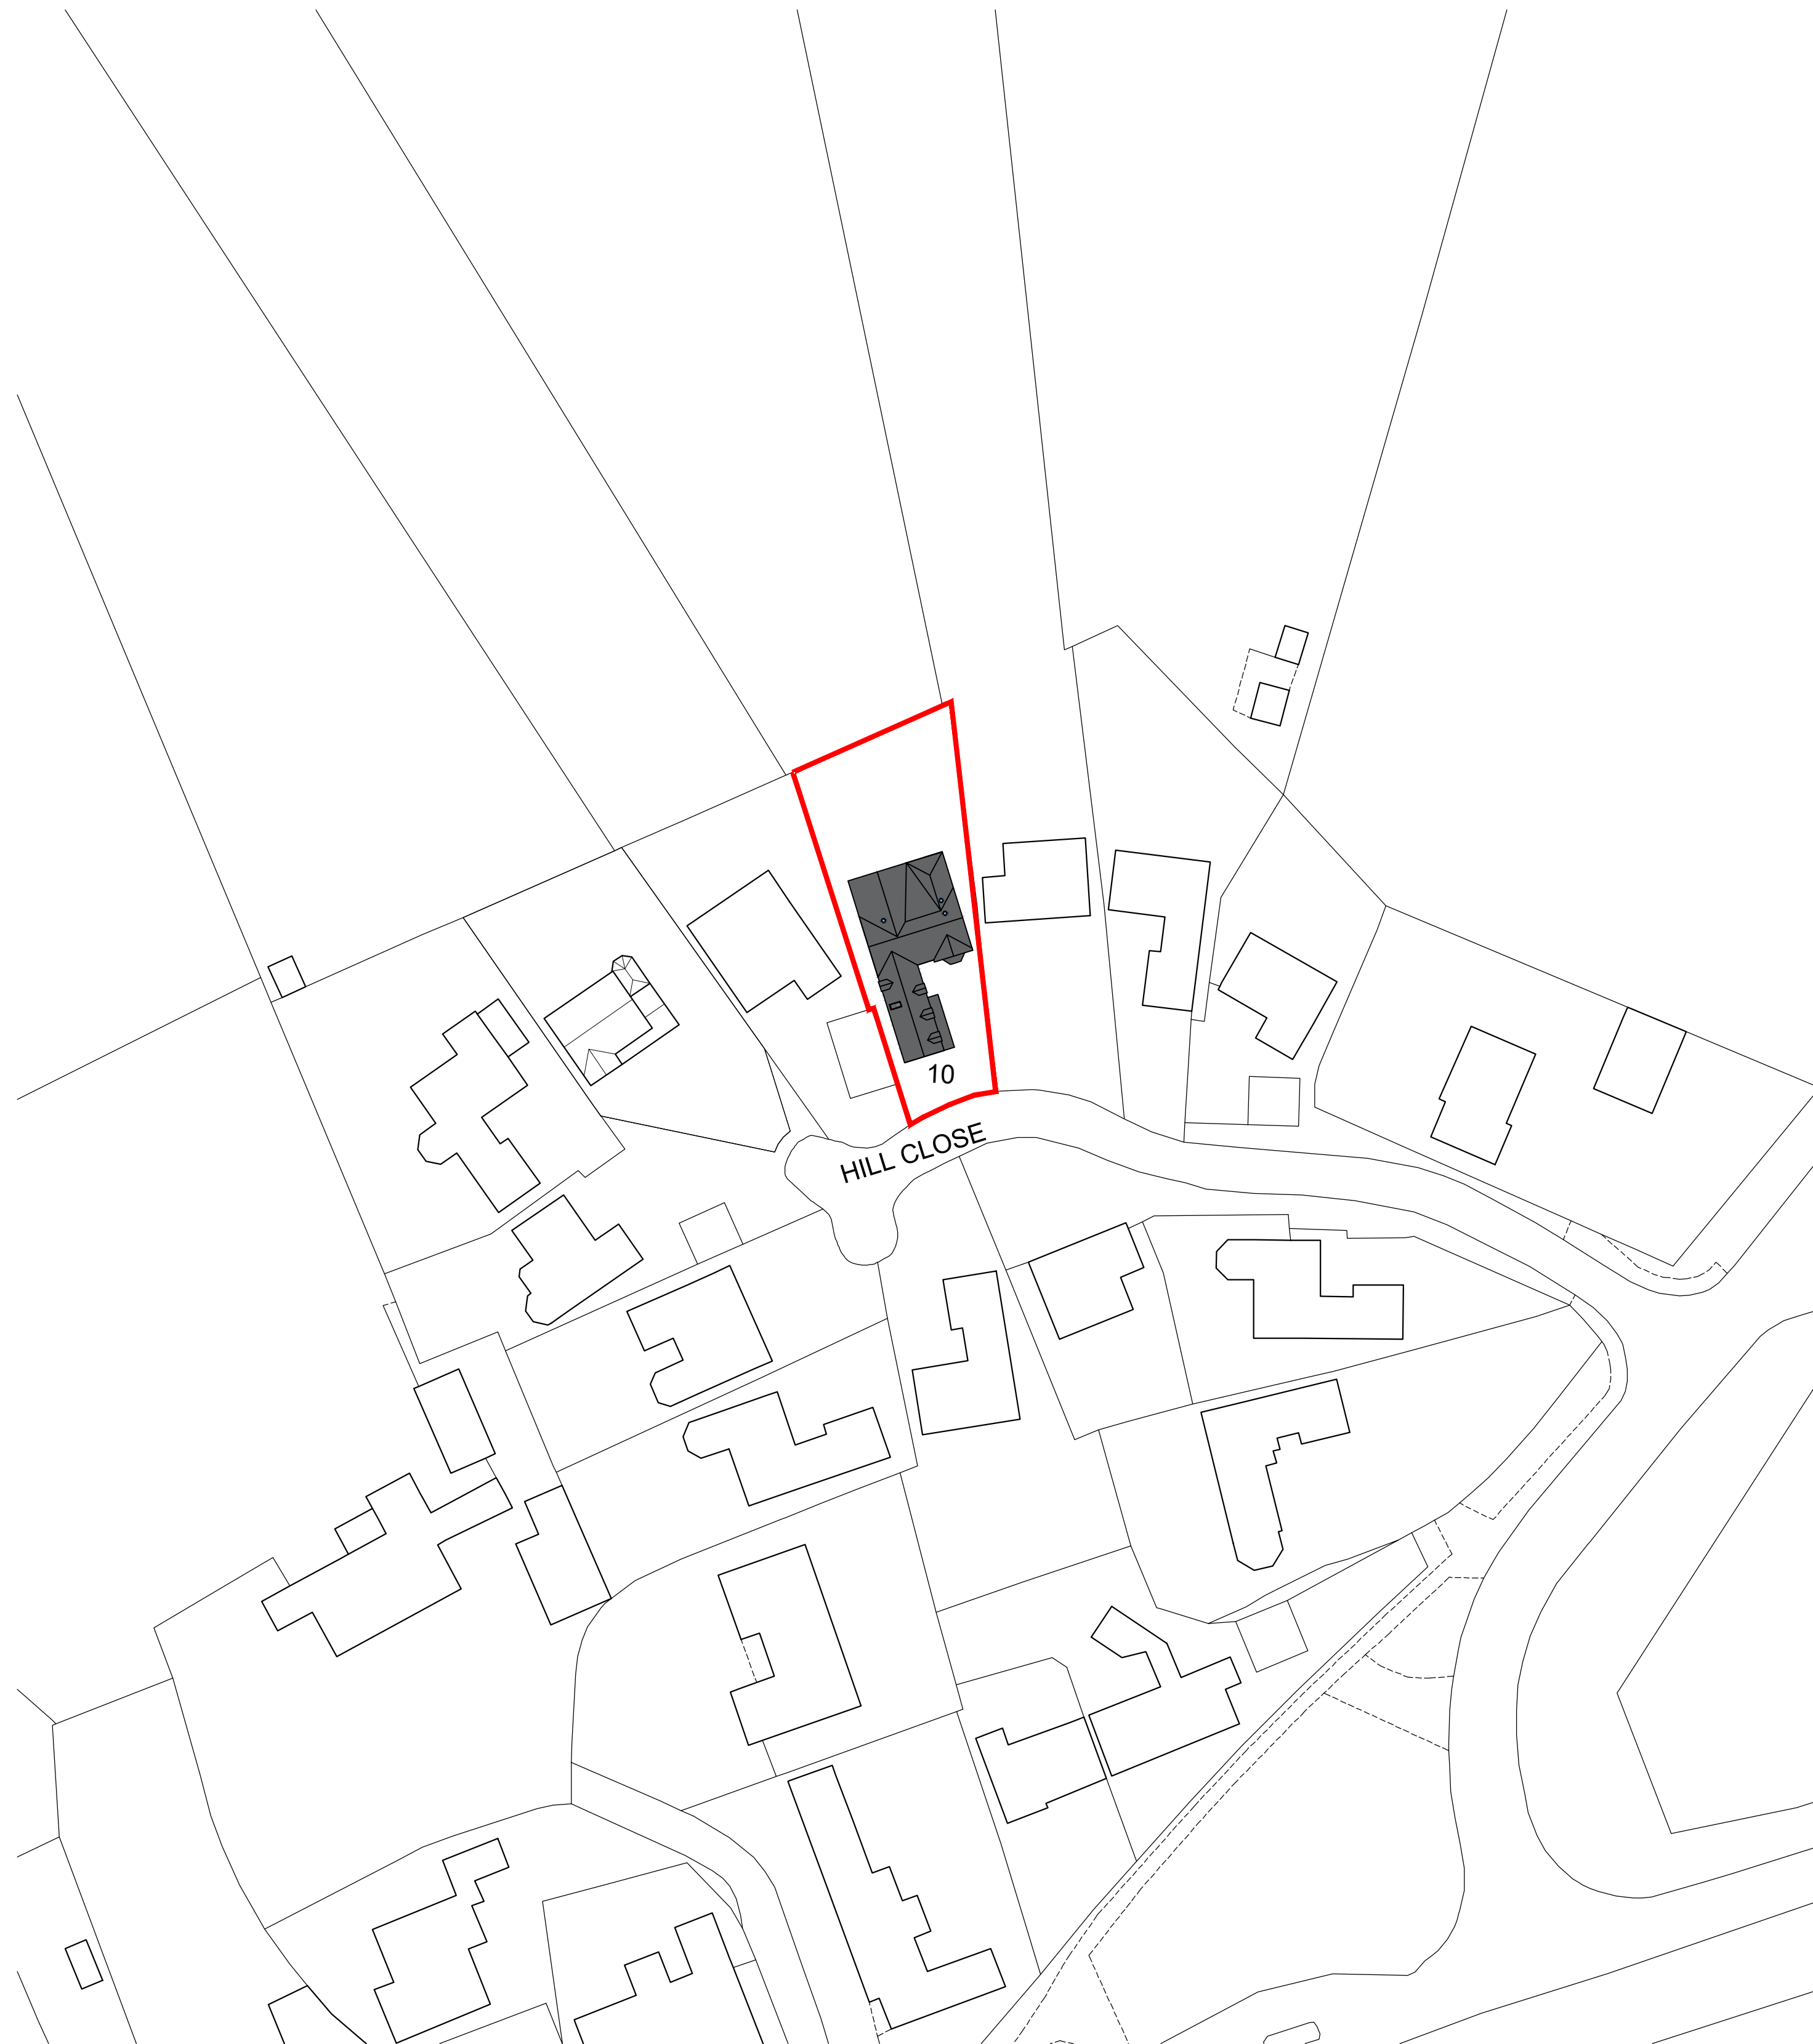



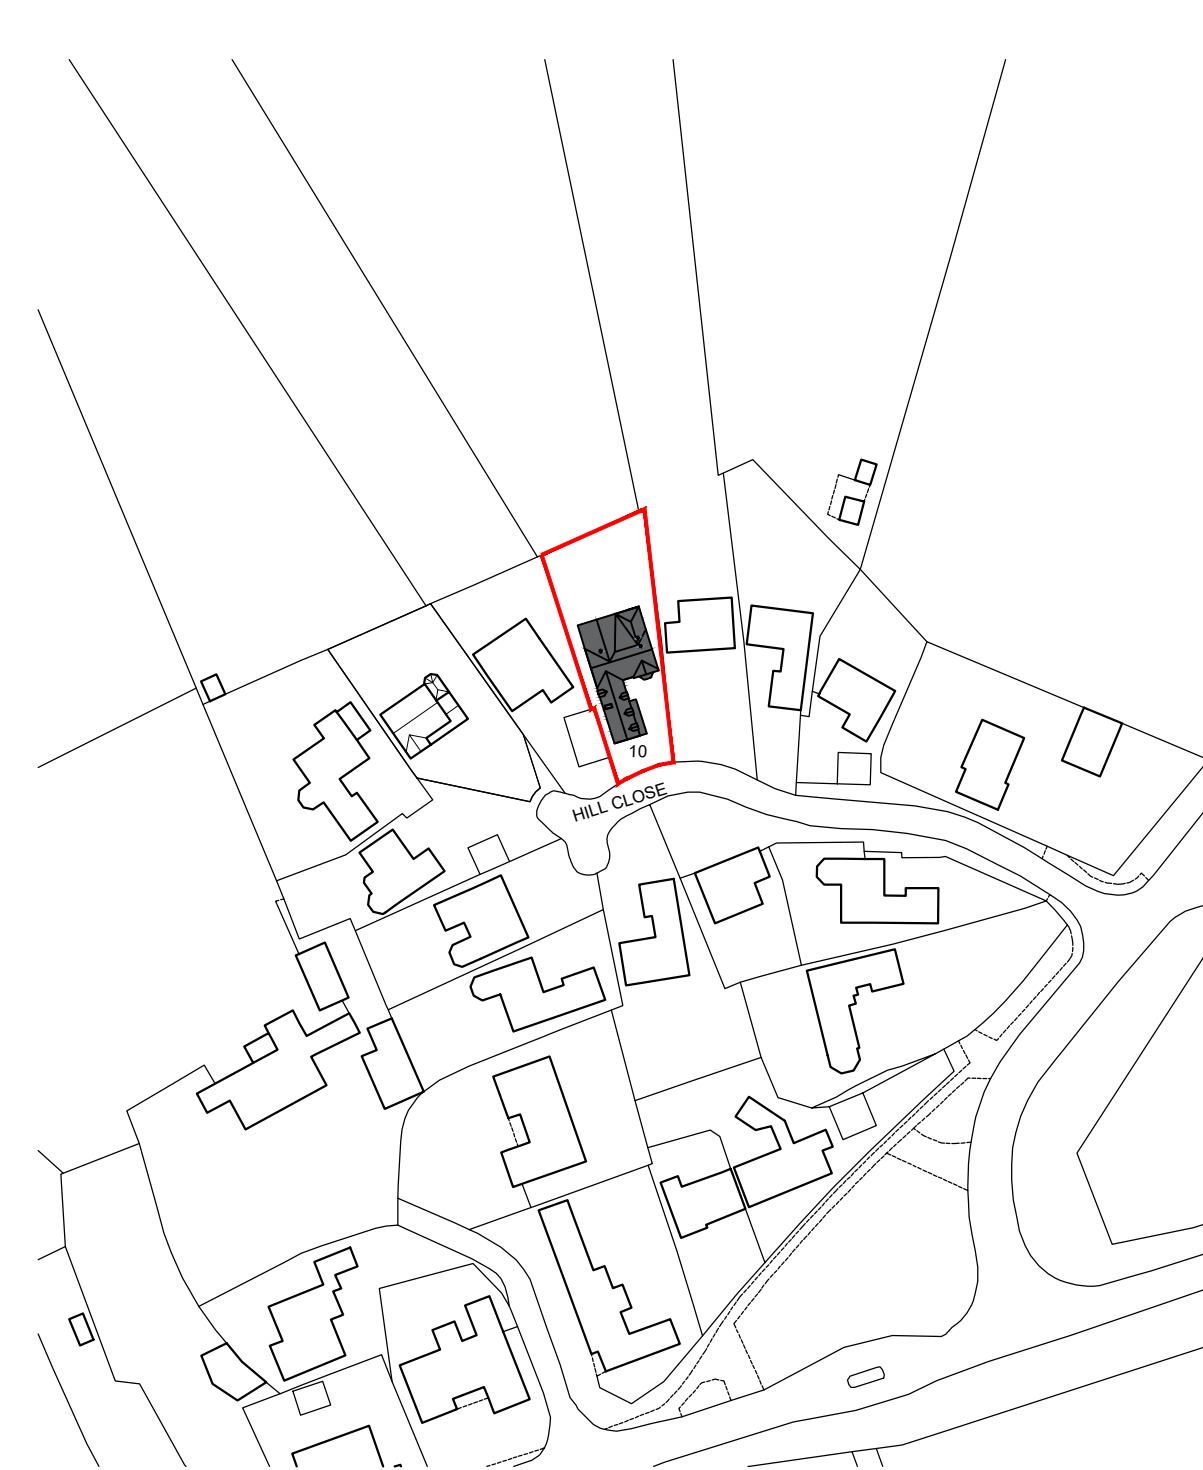


Proposed Site Plan
SCALE 1:200 @ A1

Planning Application for proposed alterations and two storey extension to the rear of the dwelling.

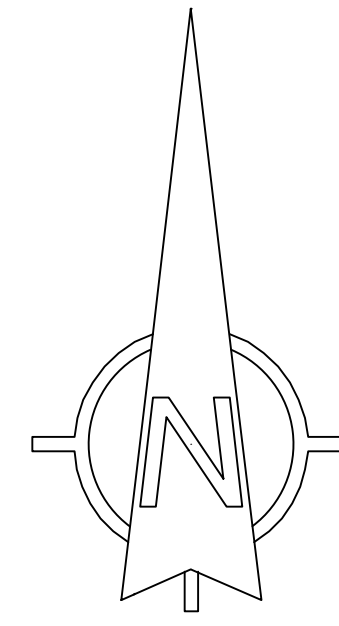

Proposed Location Plan
SCALE 1:1250 @ A1

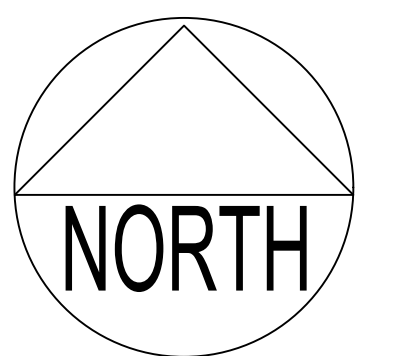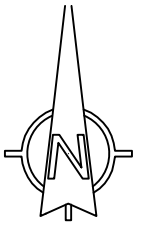

Single / two storey rear extension and alterations to dwelling

10 Hill Close, Peckleton, Leicester
Proposed Site & Location Plan

PLANNING
2023/P02
MBL

MAY 23
1:200/1250 @ A1