



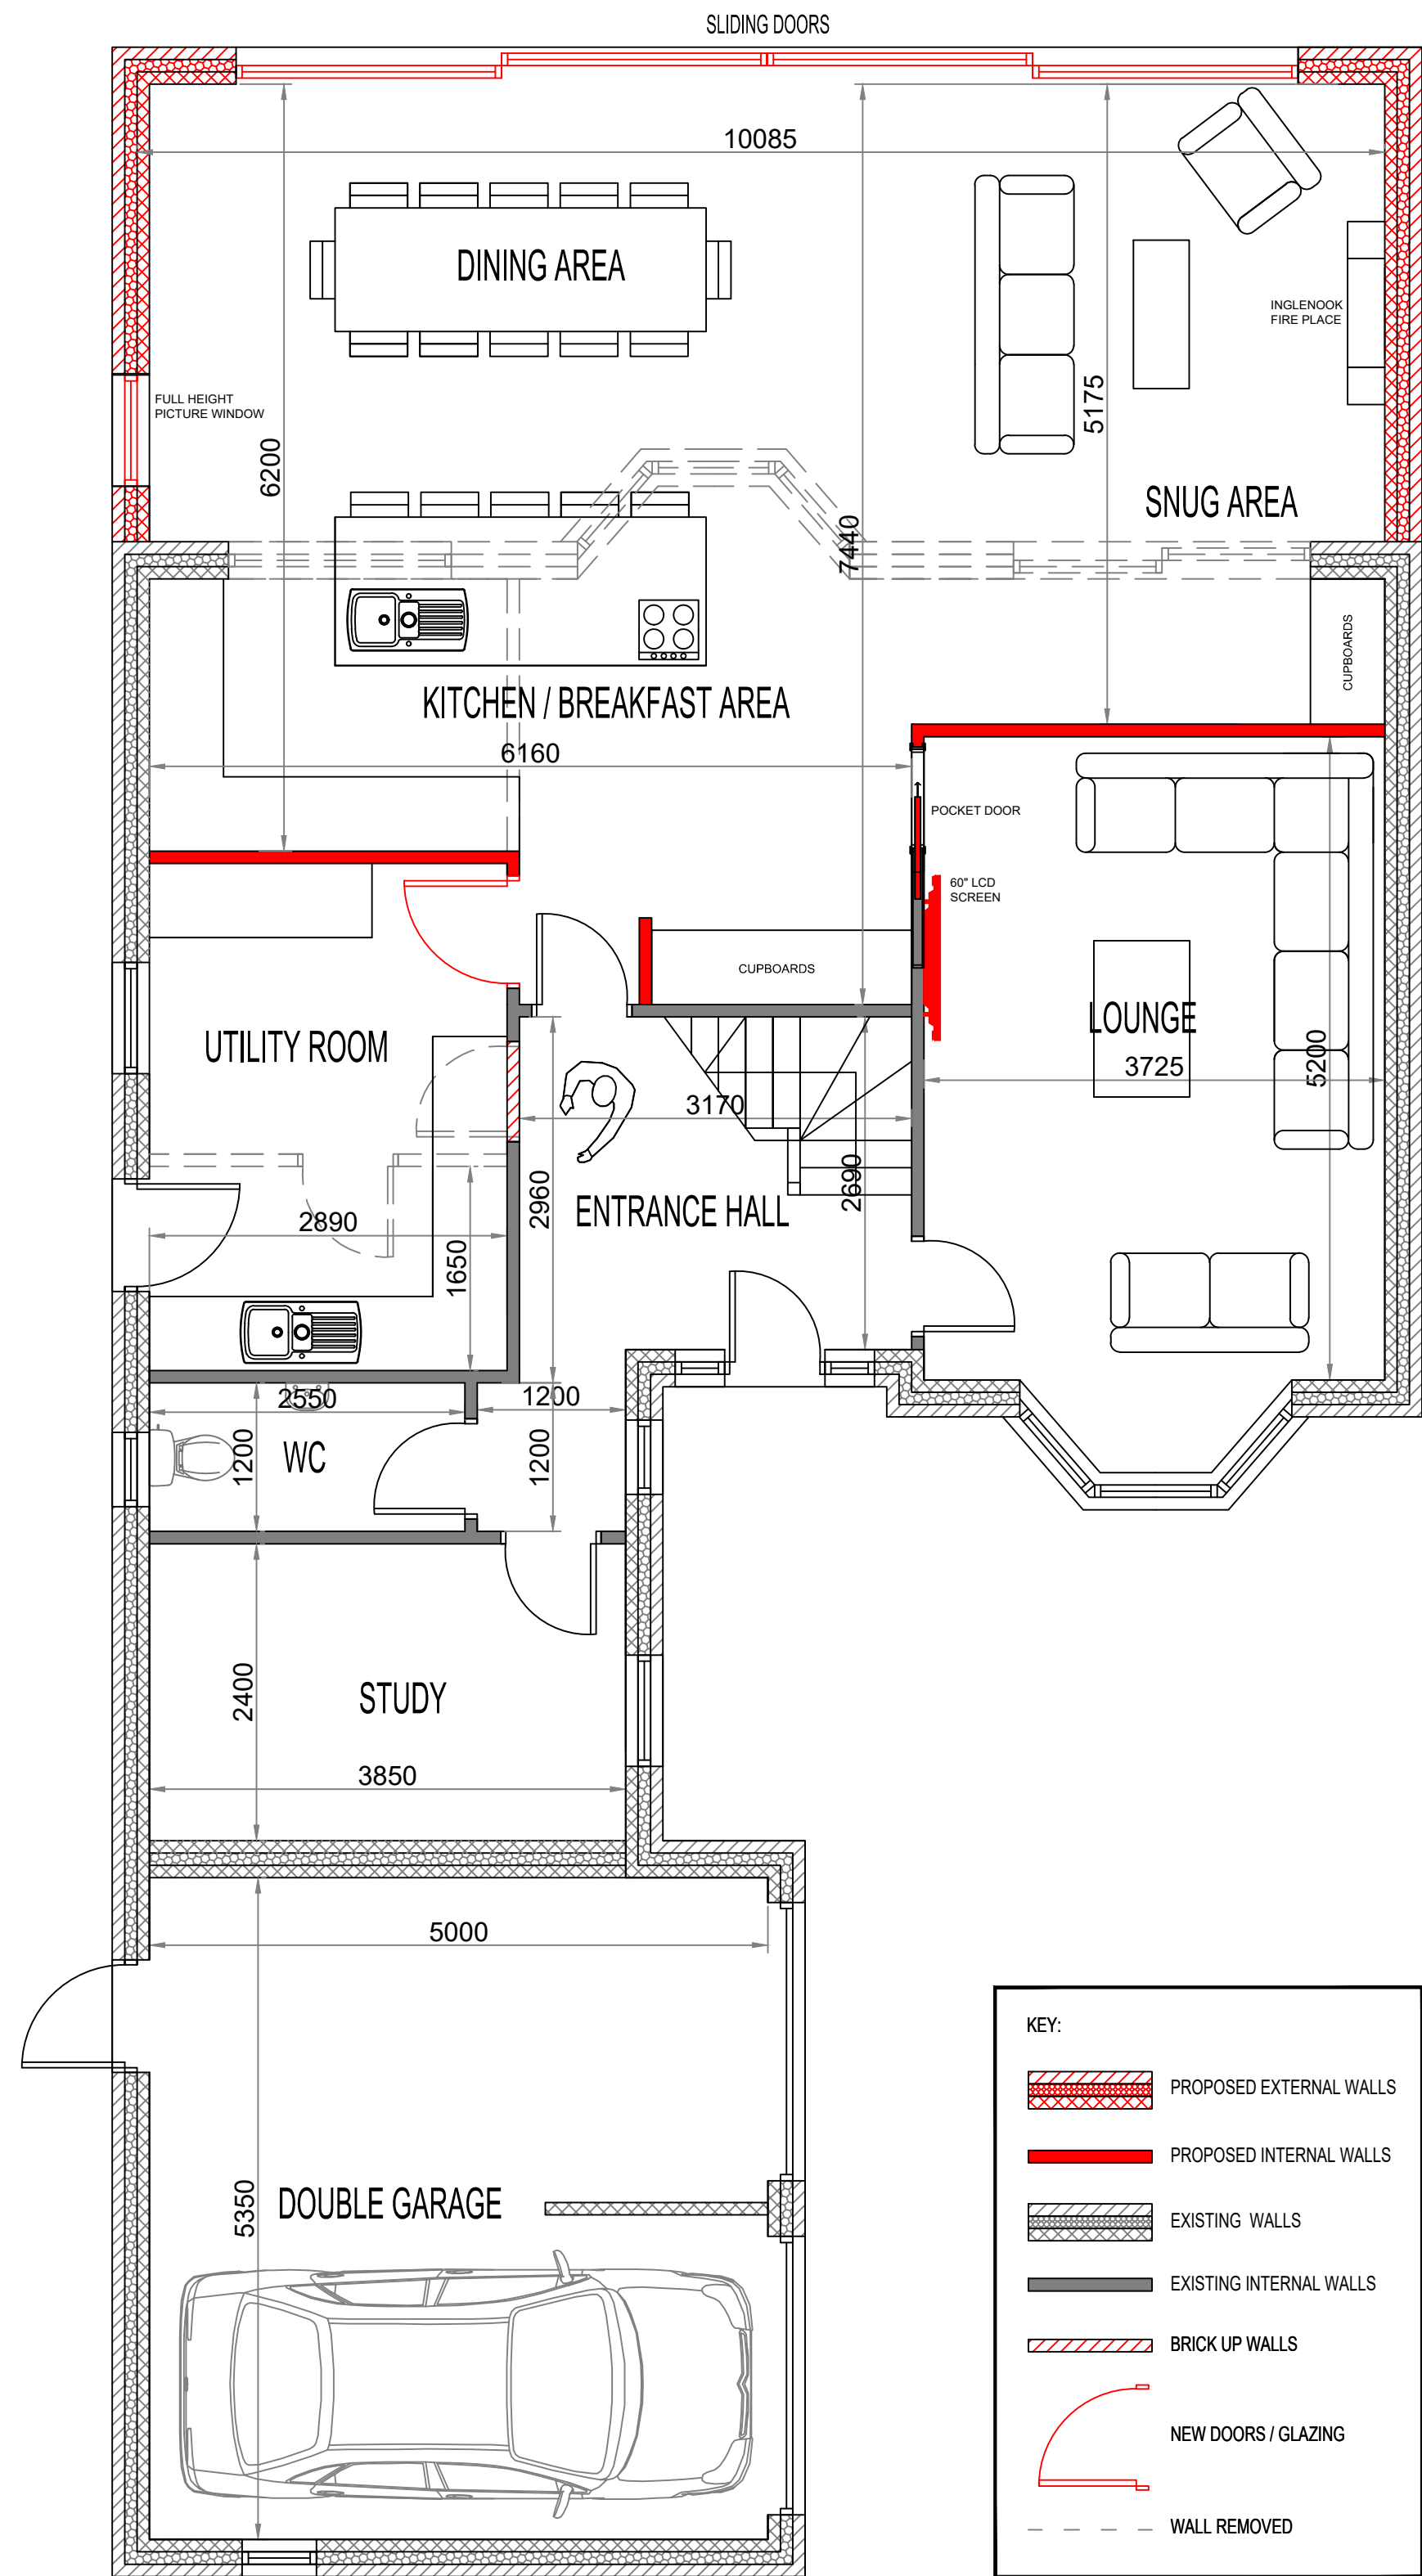


0 1 2 3 4 5
SCALE BAR

Proposed Ground Floor Plan
SCALE 1:50 @ A1

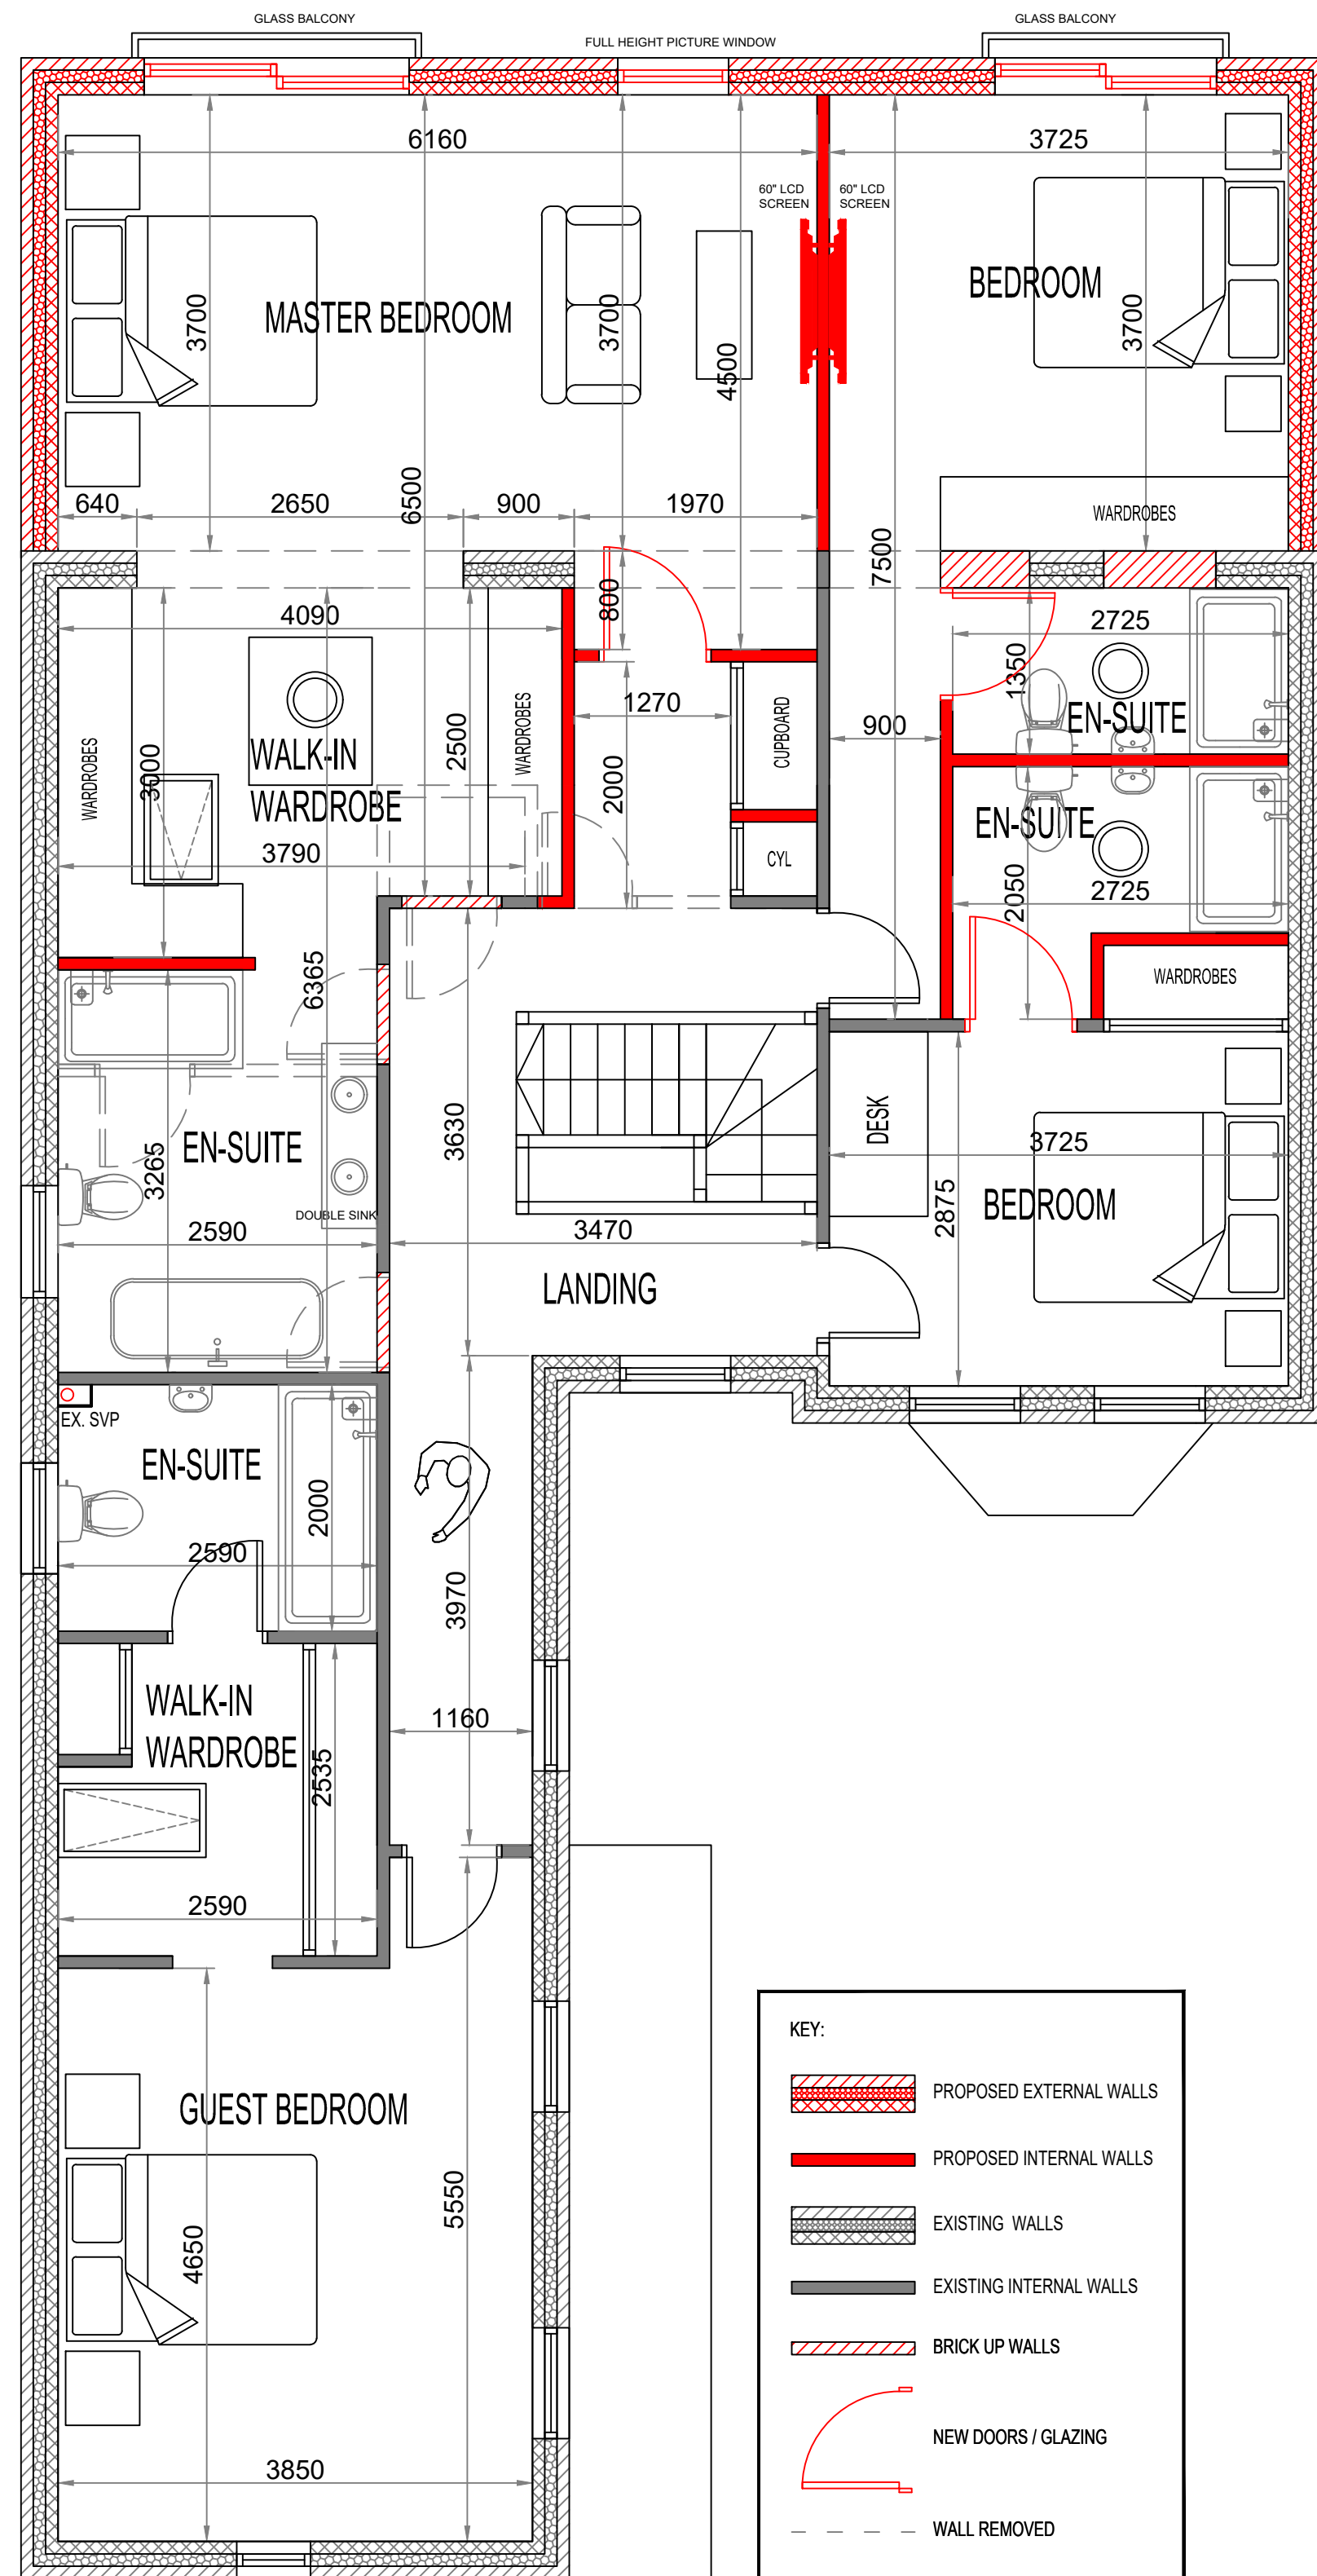

0 1 2 3 4 5
SCALE BAR

Proposed First Floor Plan
SCALE 1:50 @ A1

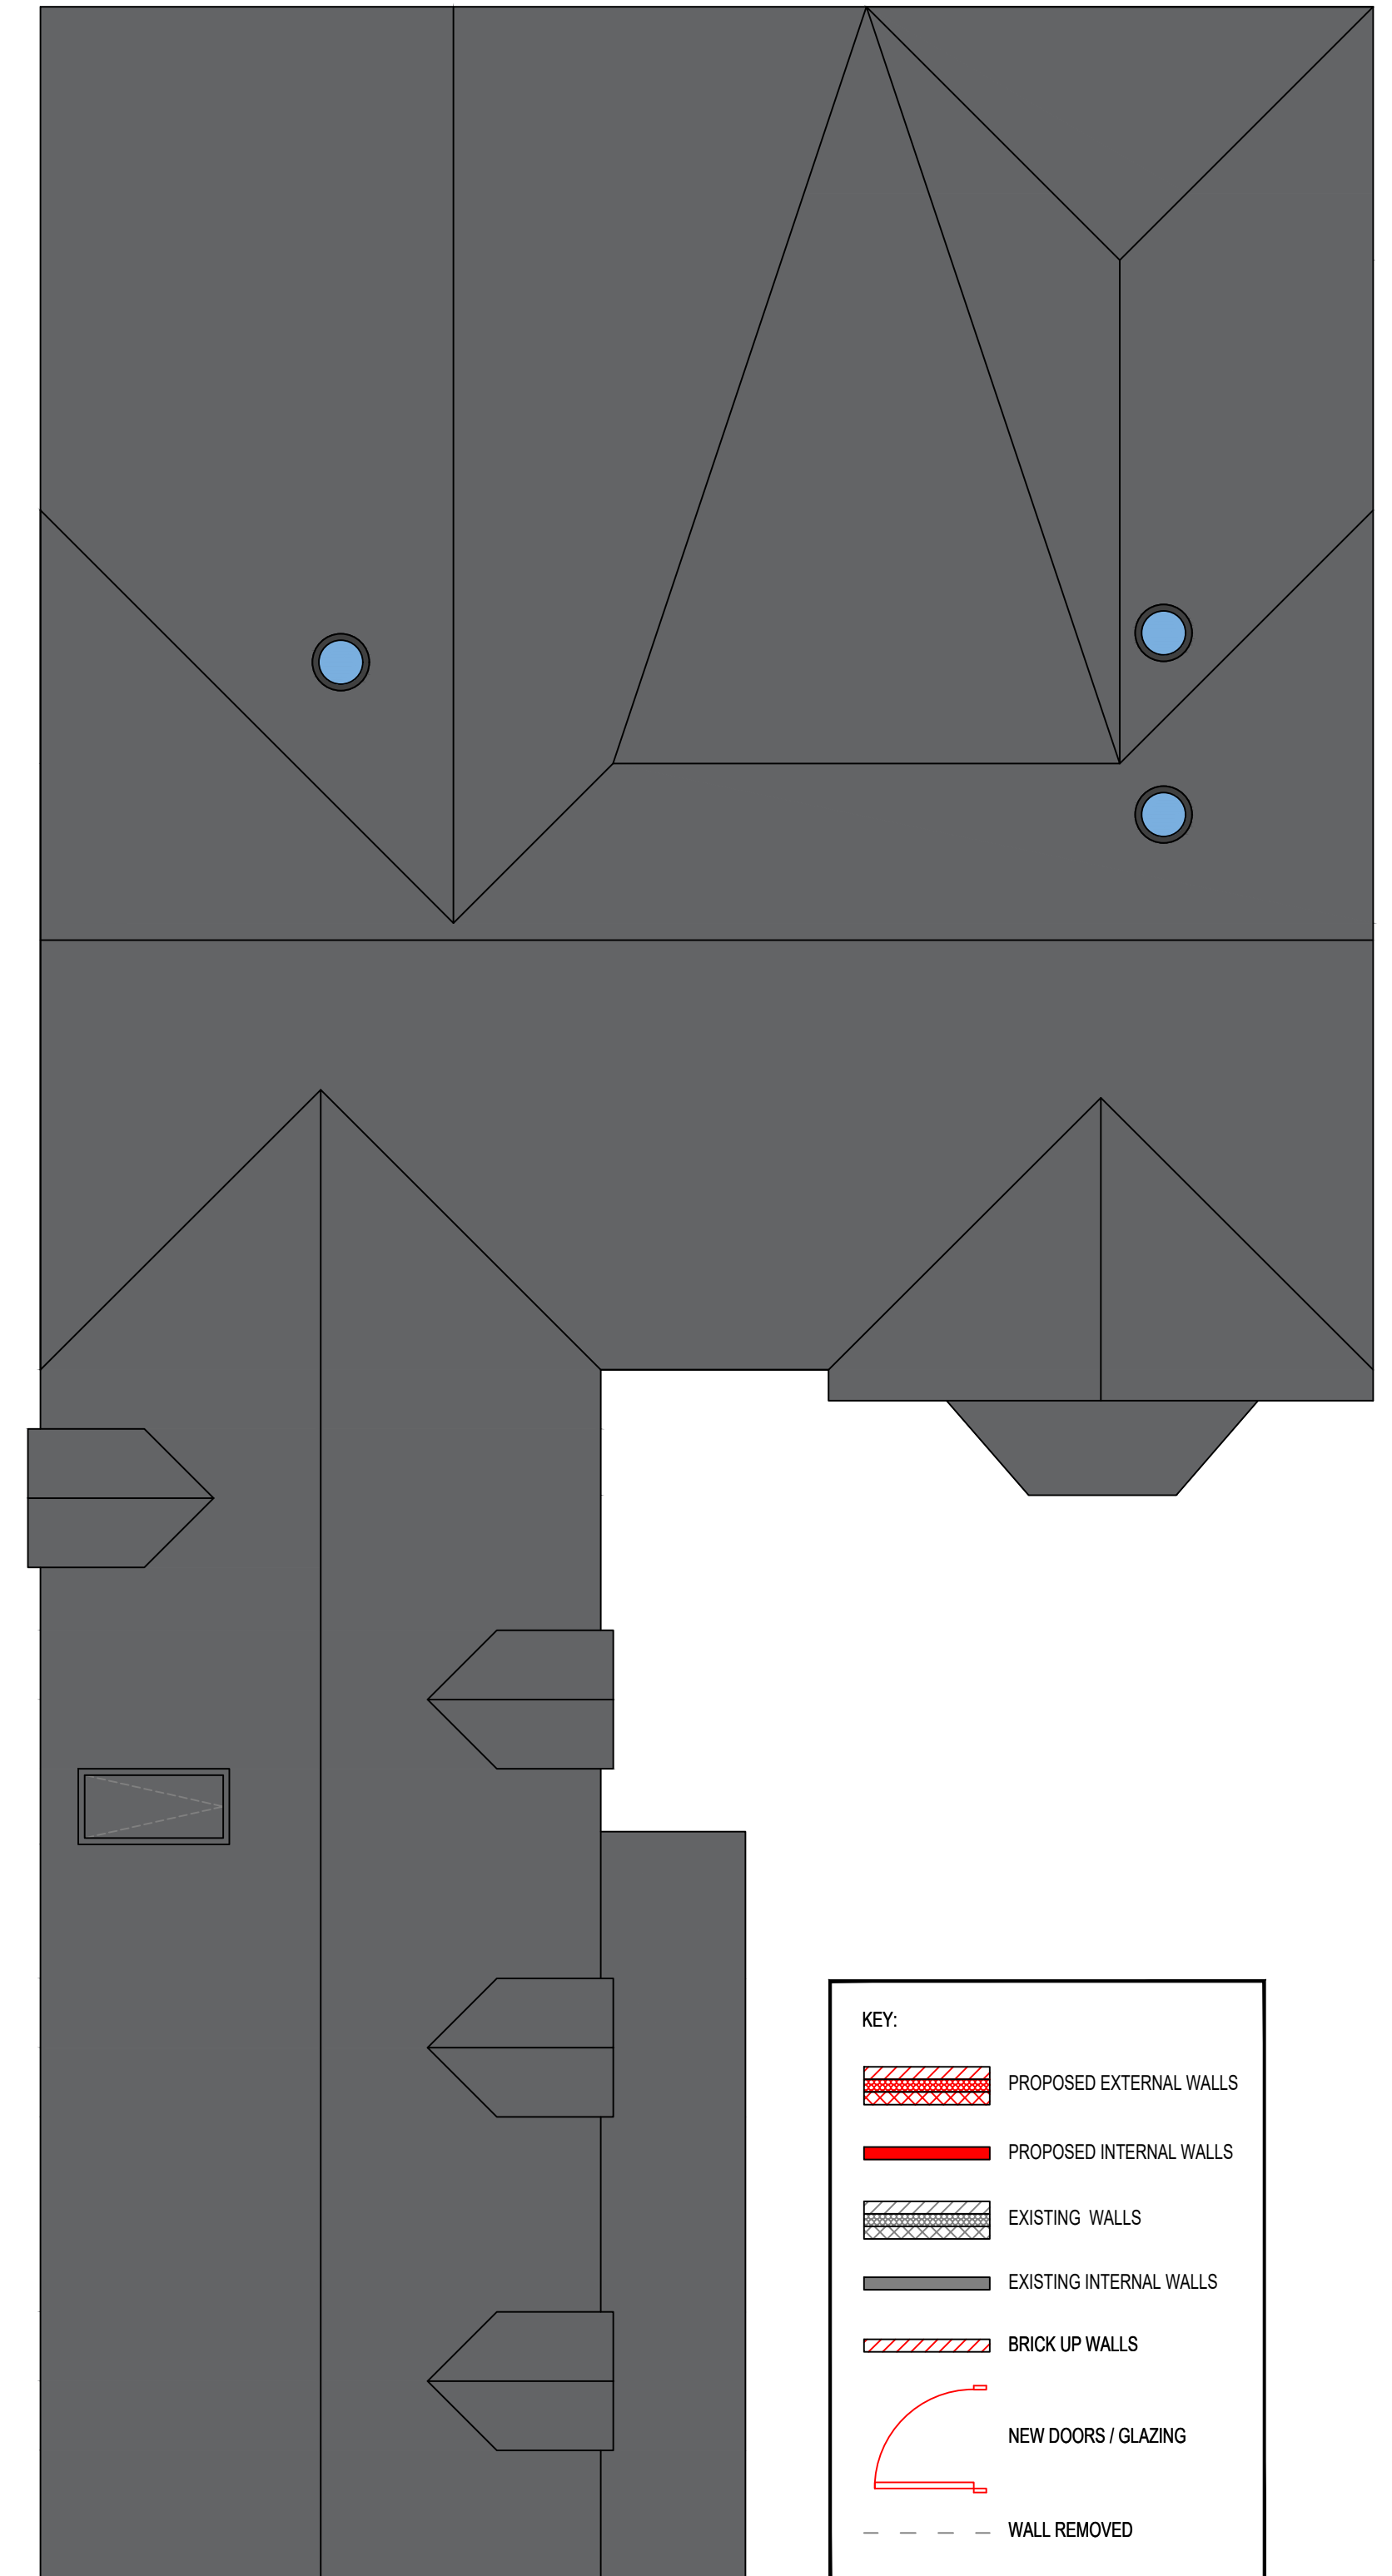

0 1 2 3 4 5
SCALE BAR

Proposed Roof Plan
SCALE 1:50 @ A1

Planning Application for proposed alterations and two storey extension to the rear of the dwelling.

Single / two storey rear extension and alterations to dwelling
10 Hill Close, Peckleton, Leicester
Proposed Plans

PLANNING
2023/P05
MBL
MAY 23
1:50 @ A1