


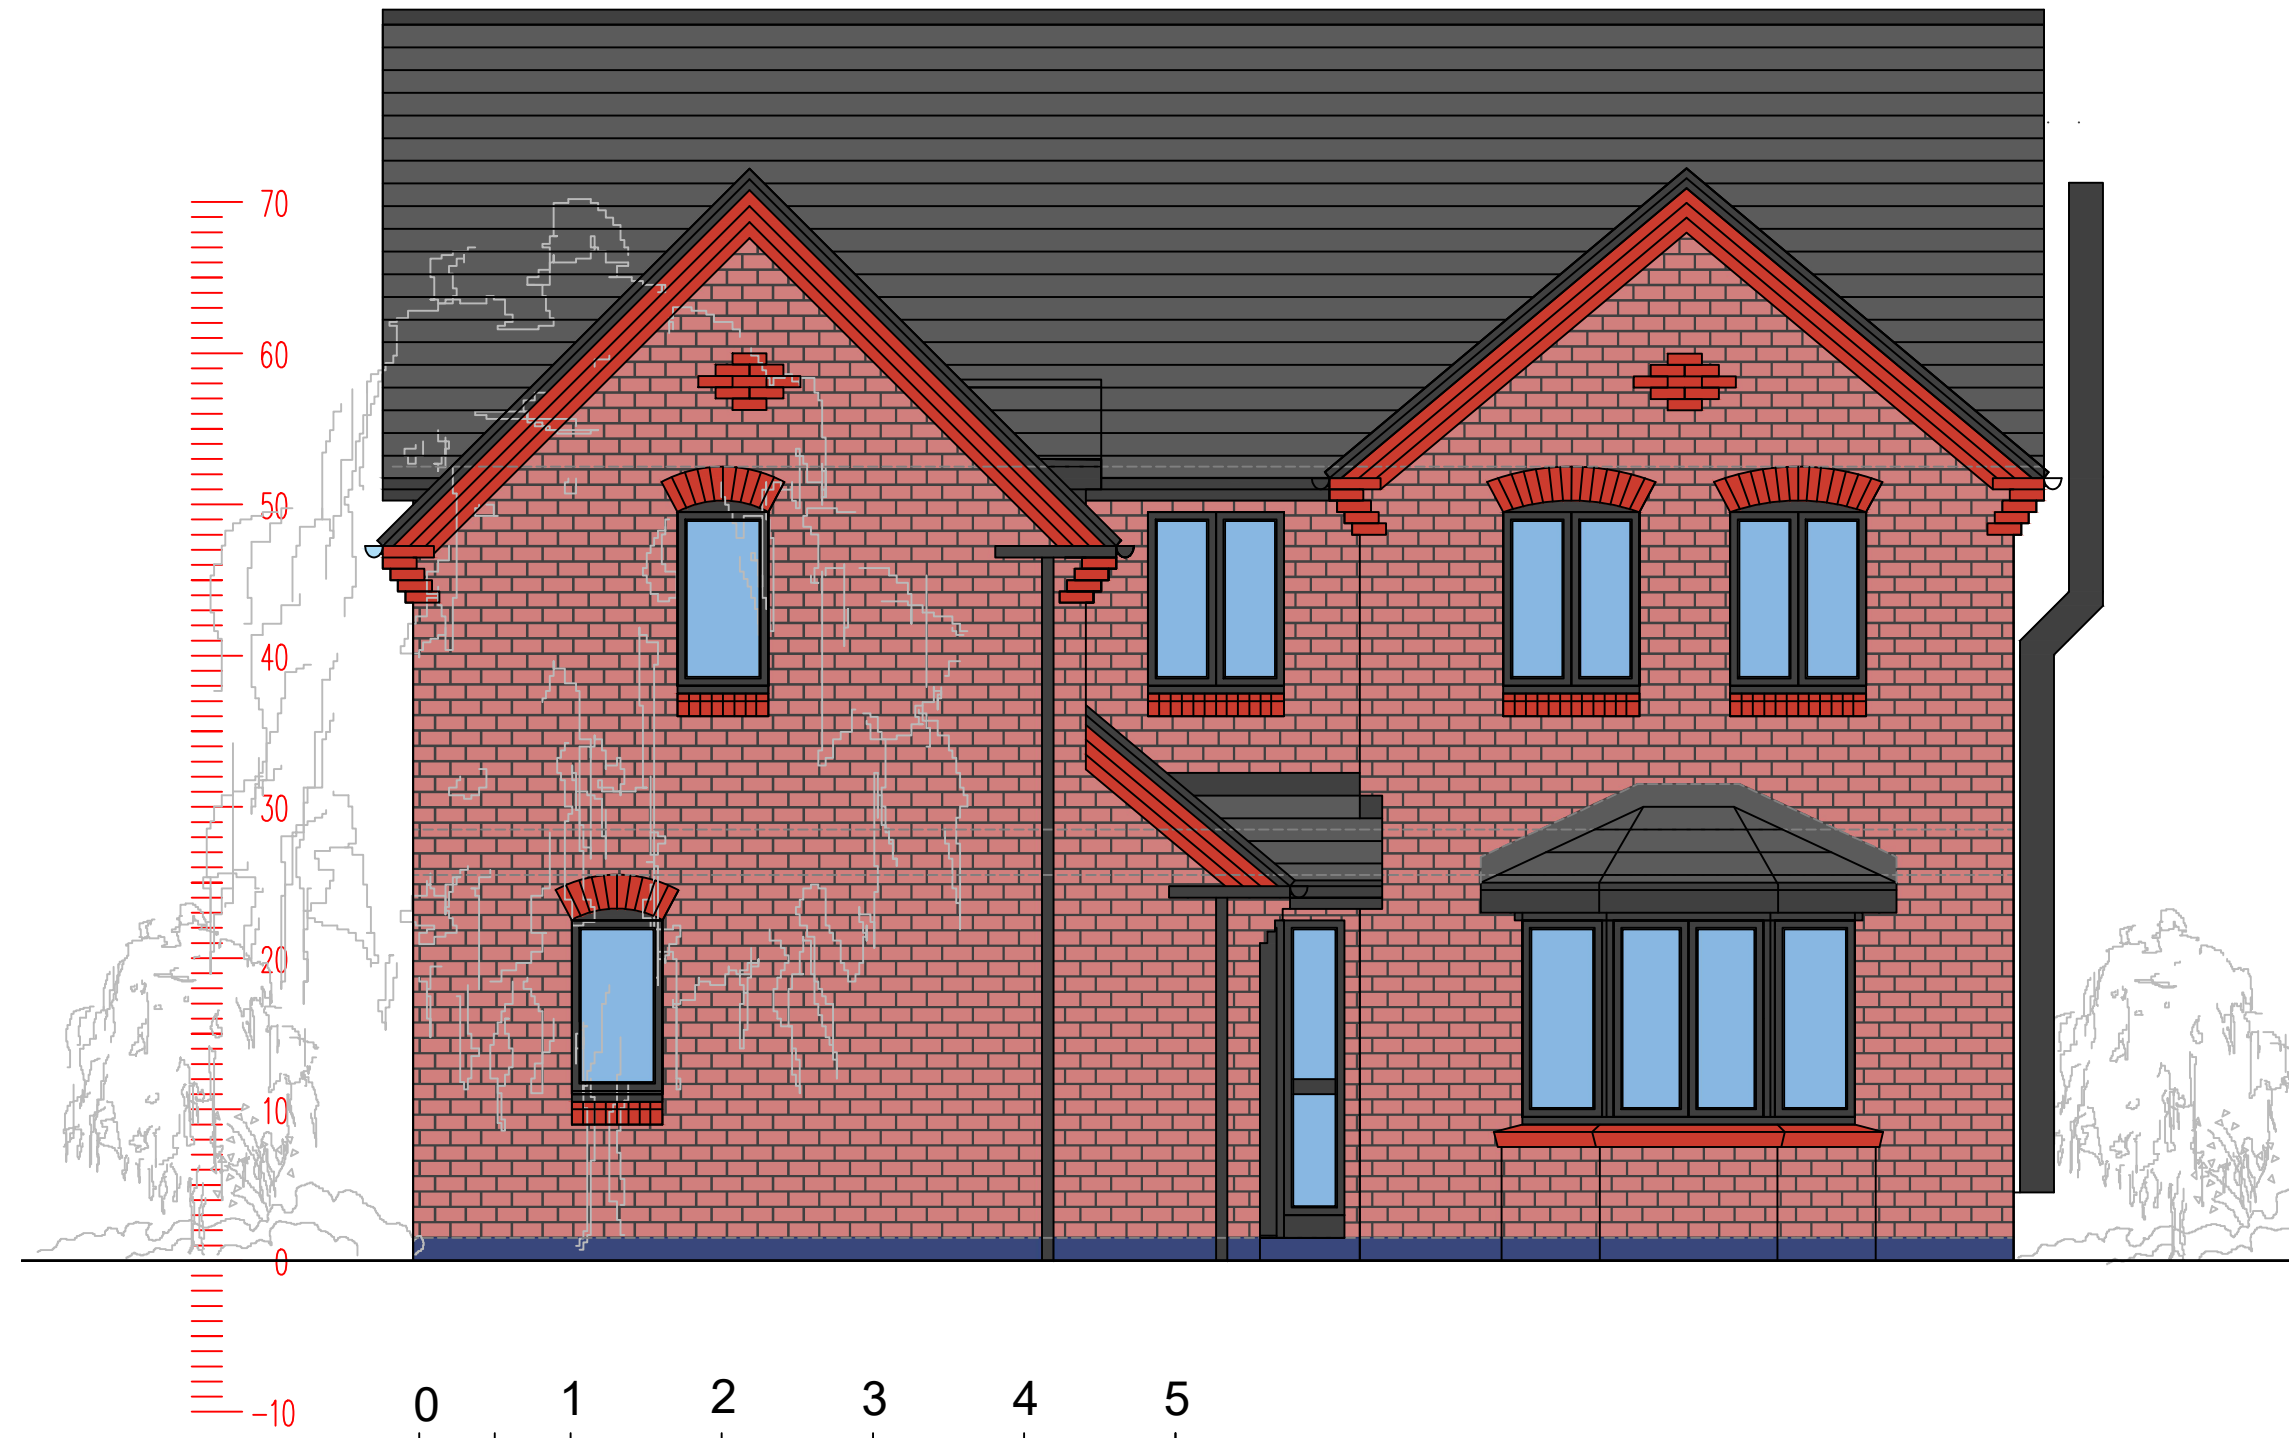

SCALE BAR

Proposed Front Elevation


SCALE 1:50 @ A1



SCALE BAR

Proposed Side Elevation

SCALE 1:50 @ A1

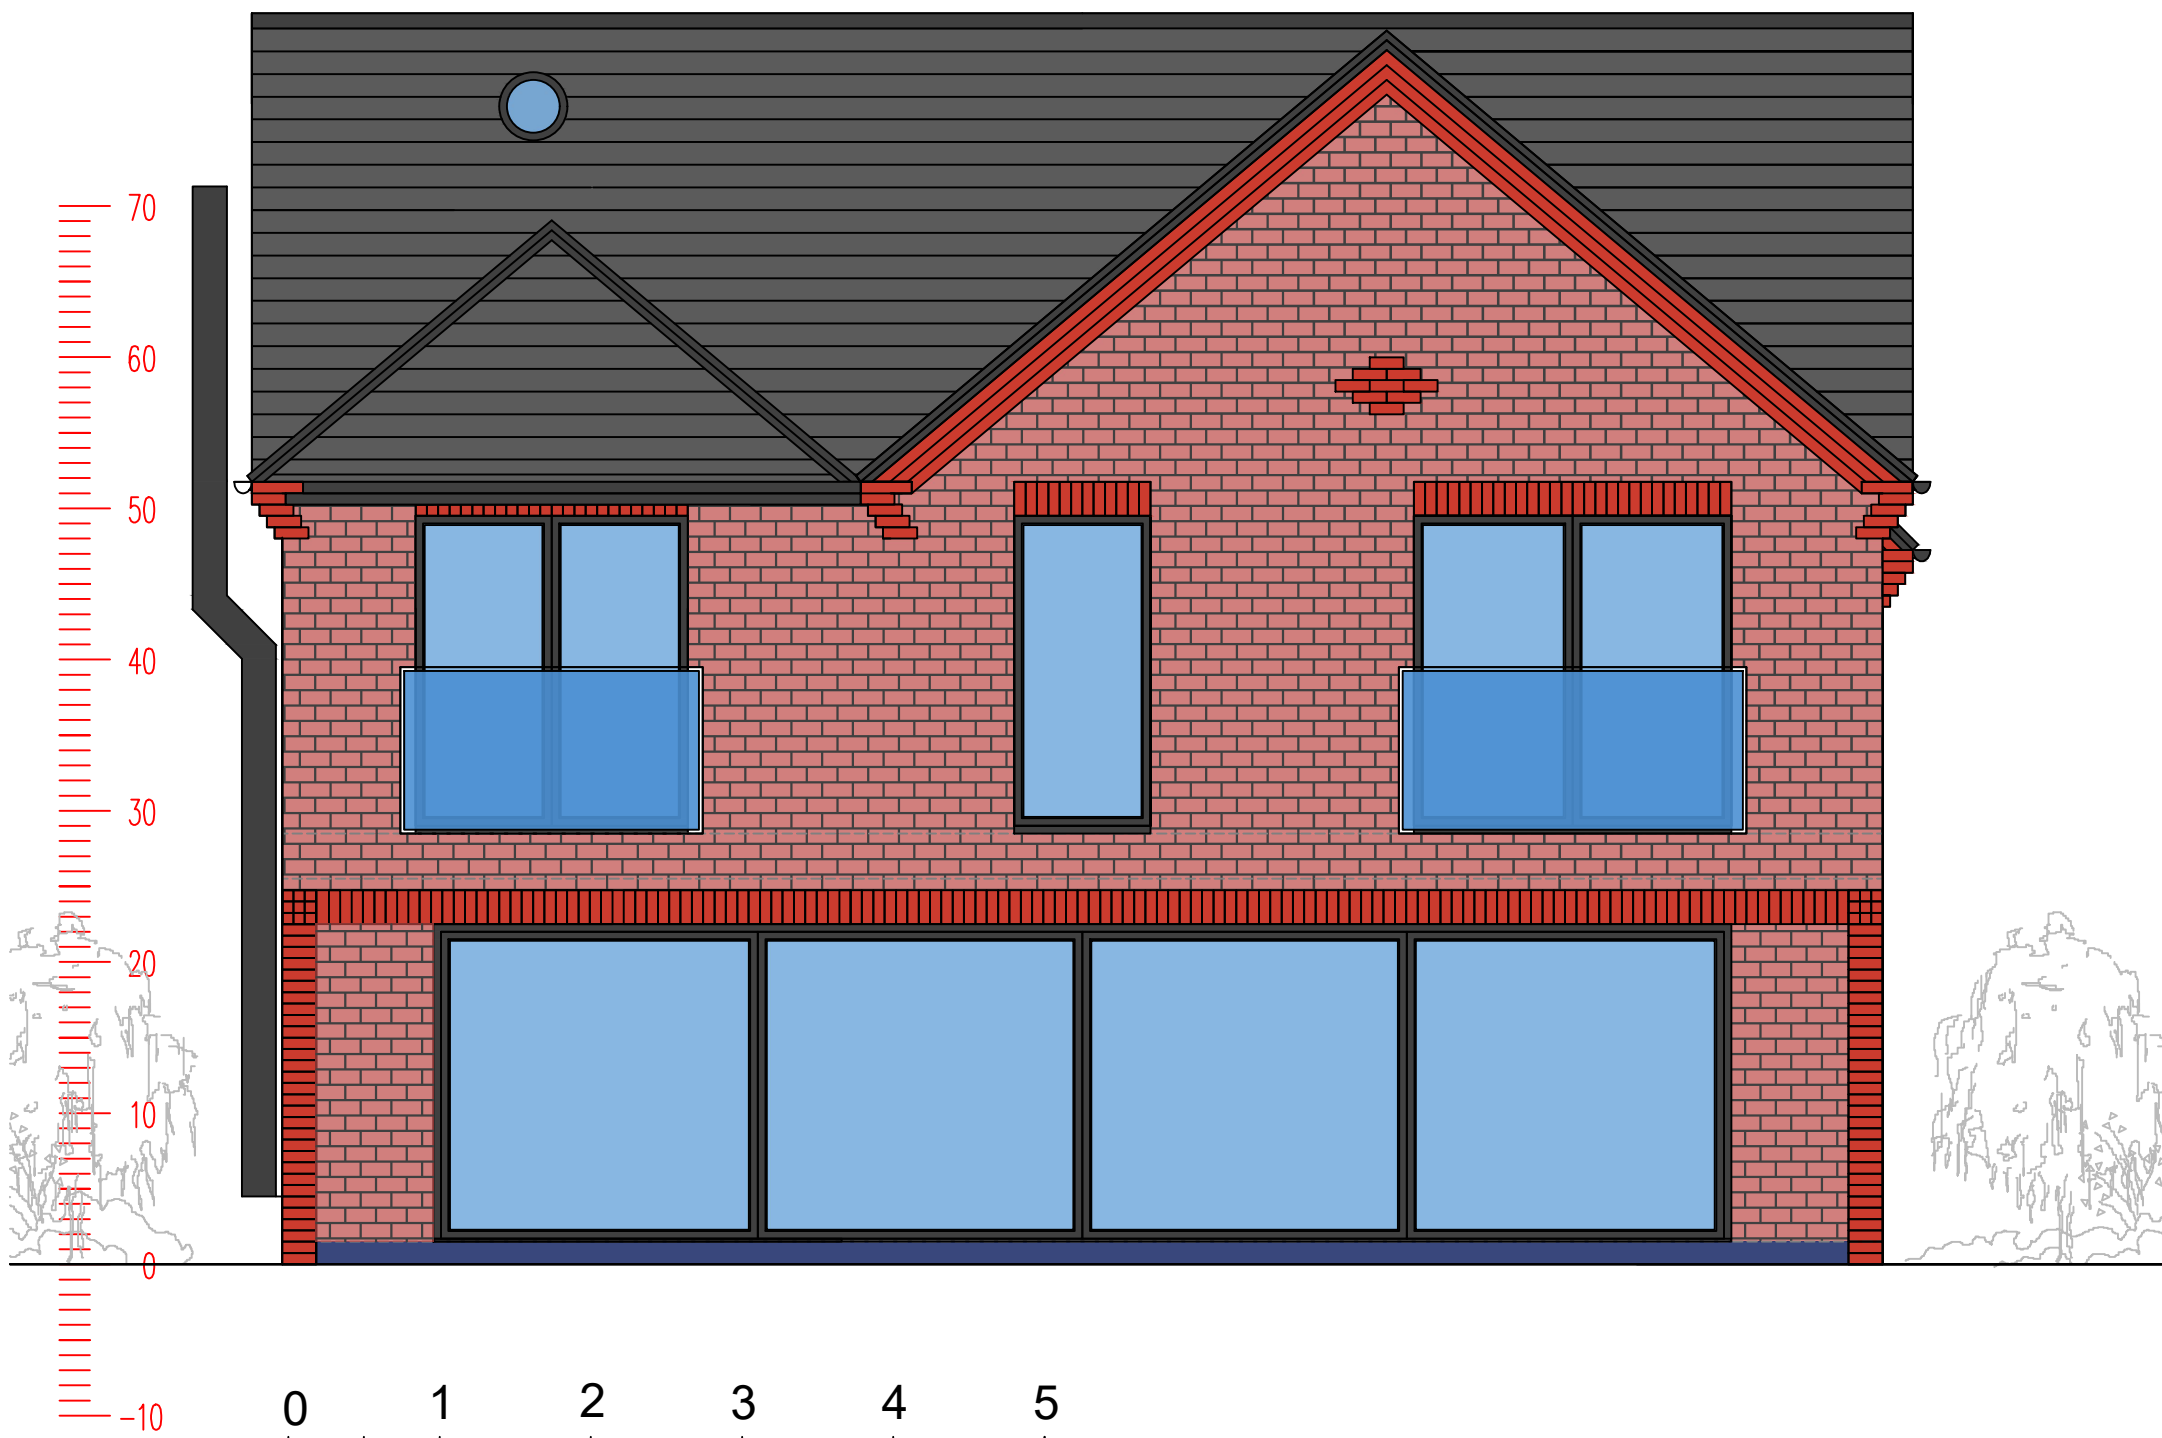

SCALE BAR

Proposed Rear Elevation

SCALE 1:50 @ A1



SCALE BAR

Proposed Side Elevation

SCALE 1:50 @ A1

Planning Application for proposed alterations and two storey extension to the rear of the dwelling.

Single / two storey rear extension and alterations to dwelling

10 Hill Close, Peckleton, Leicester
Proposed Elevations

PLANNING
2023/P06
MBL

MAY 23
1:50 @ A1