

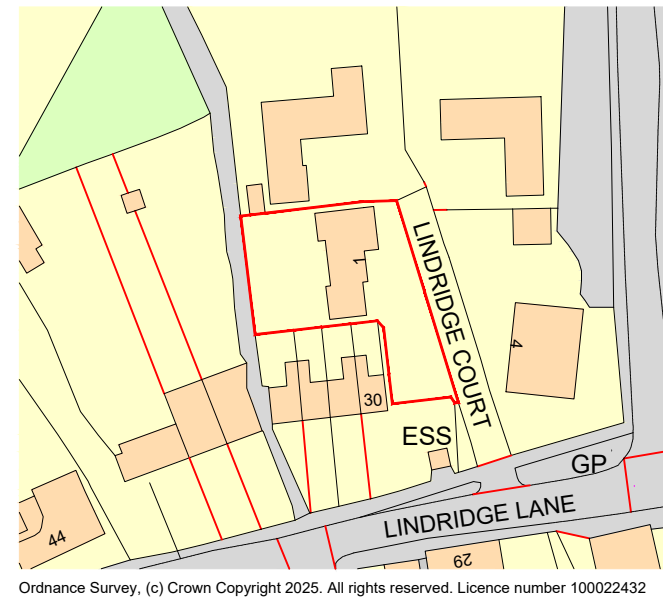
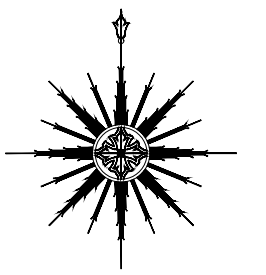


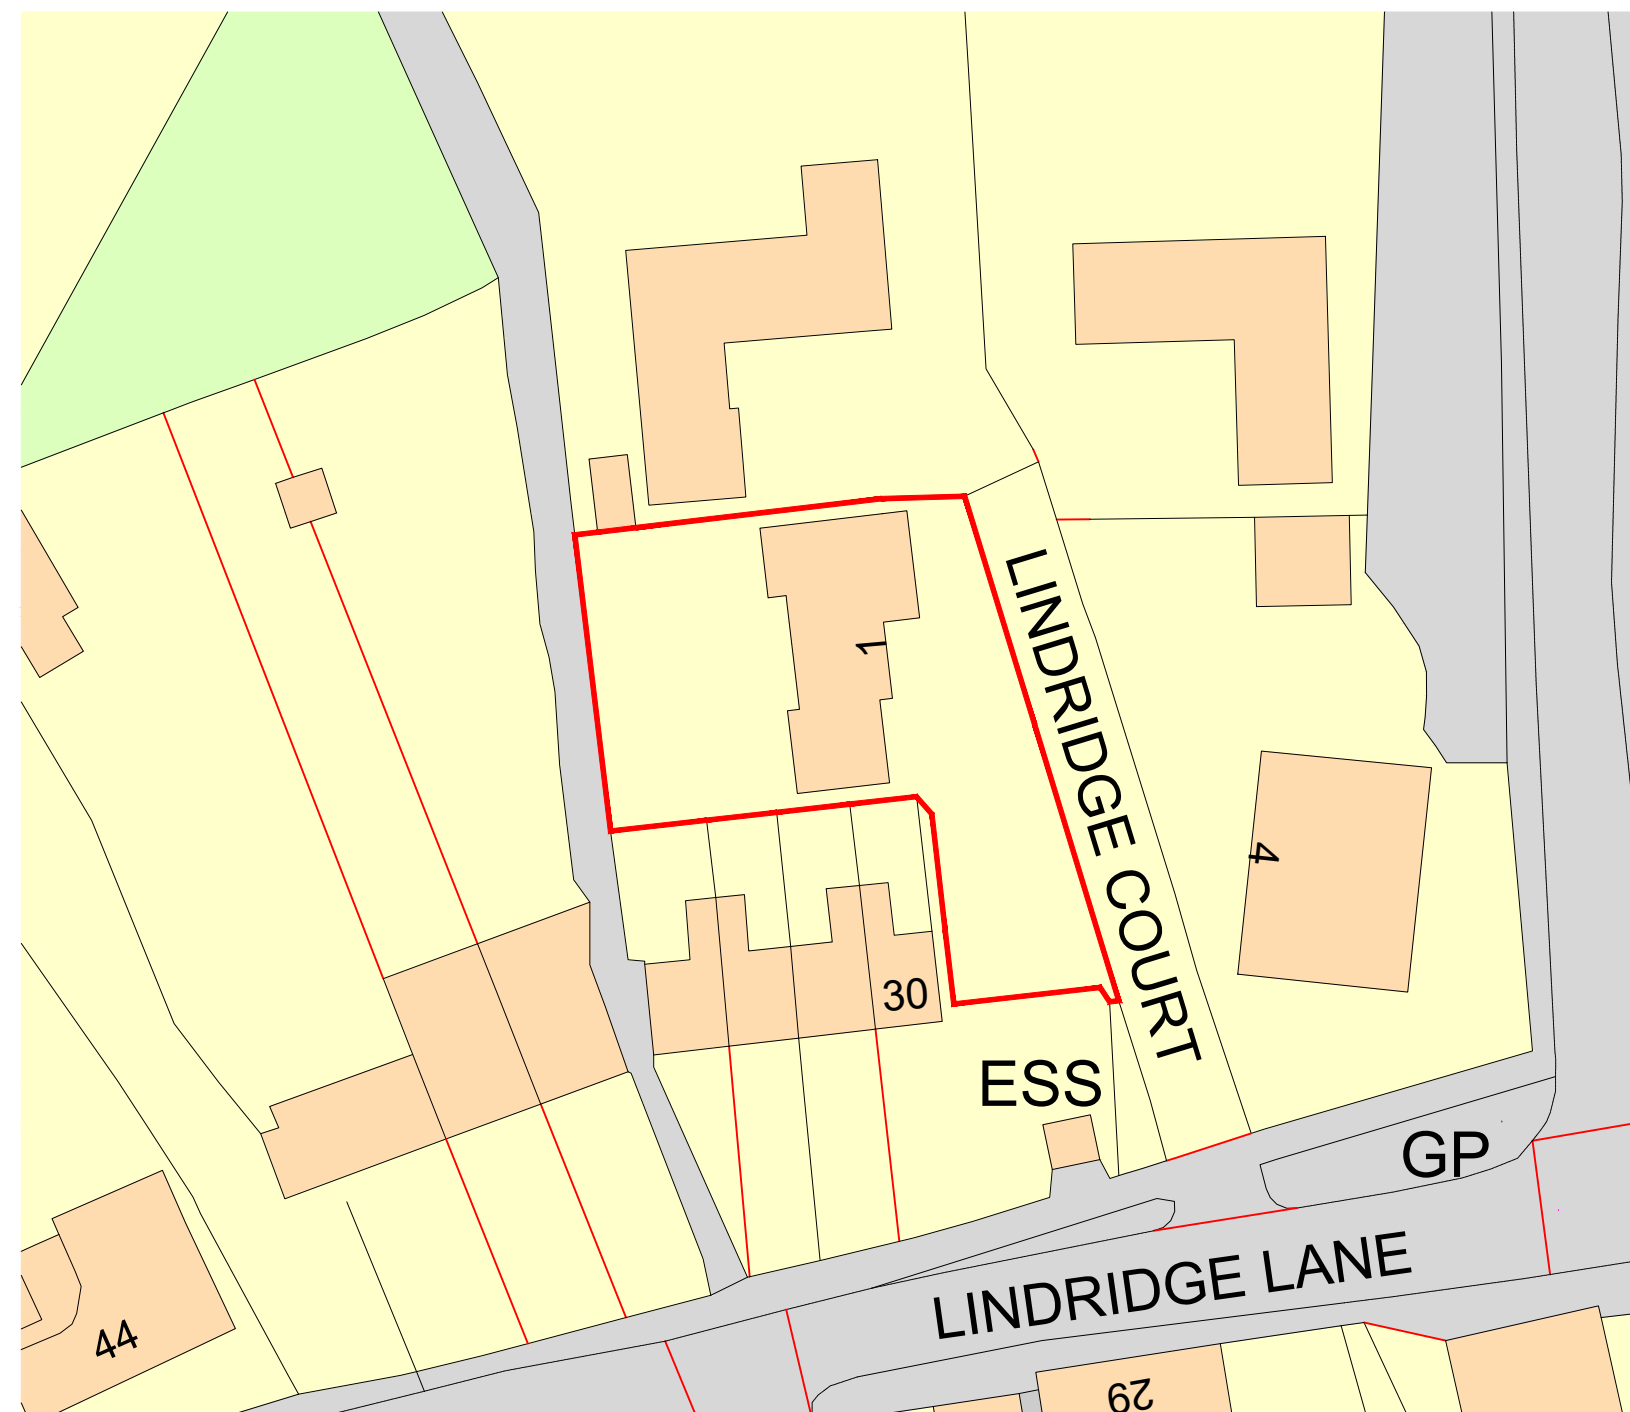



Ordnance Survey, (c) Crown Copyright 2025. All rights reserved. Licence number 100022432

Location Plan 1:1250

 


Ordnance Survey, (c) Crown Copyright 2025. All rights reserved. Licence number 100022432

Location Plan Scale 1:500

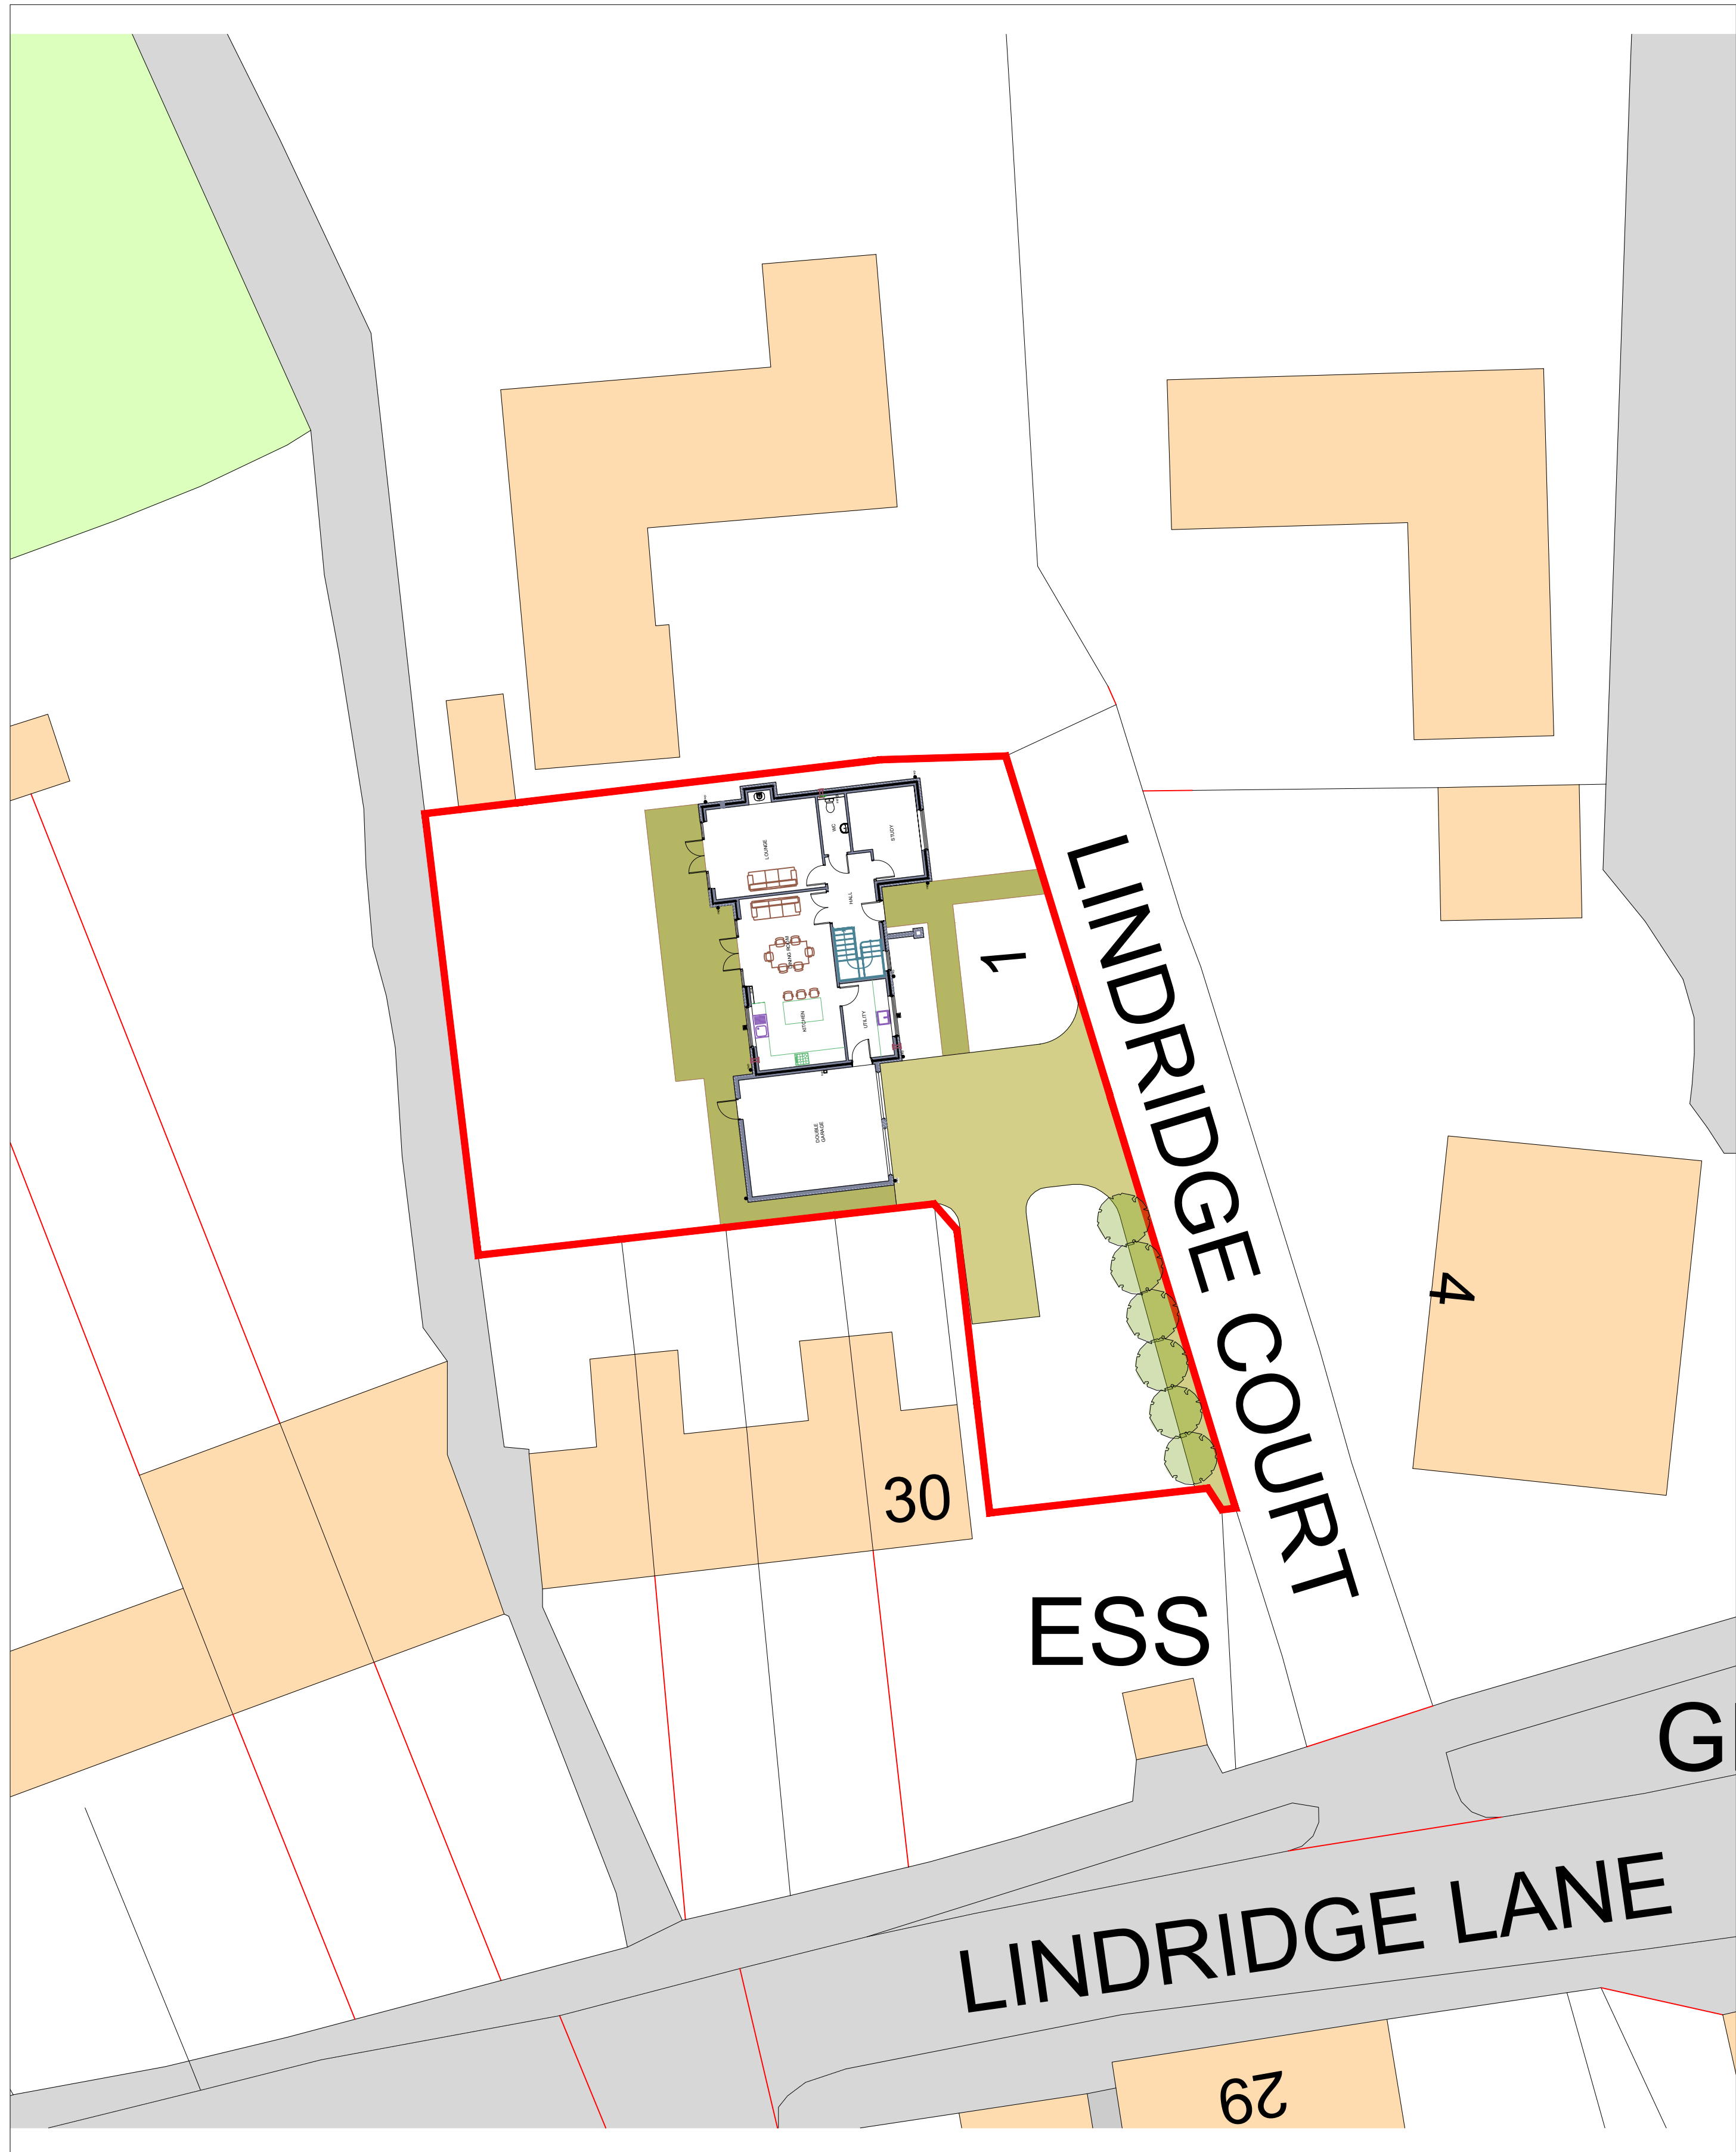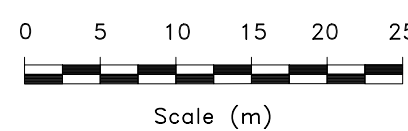

Existing Site Plan Scale 1:200

 

CLIENT:
Craig Brooker
1 Lindridge Court,
Lindridge Lane
Desford

PROJECT:
Extension & Alterations to:
1 Lindridge Court

DRAWING: 1340.CB.25.001

ISSUE: A

DATE: June 2025

SCALE: 1:500, 1:1250 & 1:200

PLANNING APPLICATION:

LOCATION & EXISTING SITE PLANS

