





FRONT ELEVATION SCALE 1:100

REAR ELEVATION SCALE 1:100


SIDE ELEVATION SCALE 1:100

SIDE ELEVATION SCALE 1:100

## Existing Elevations Scale 1:100

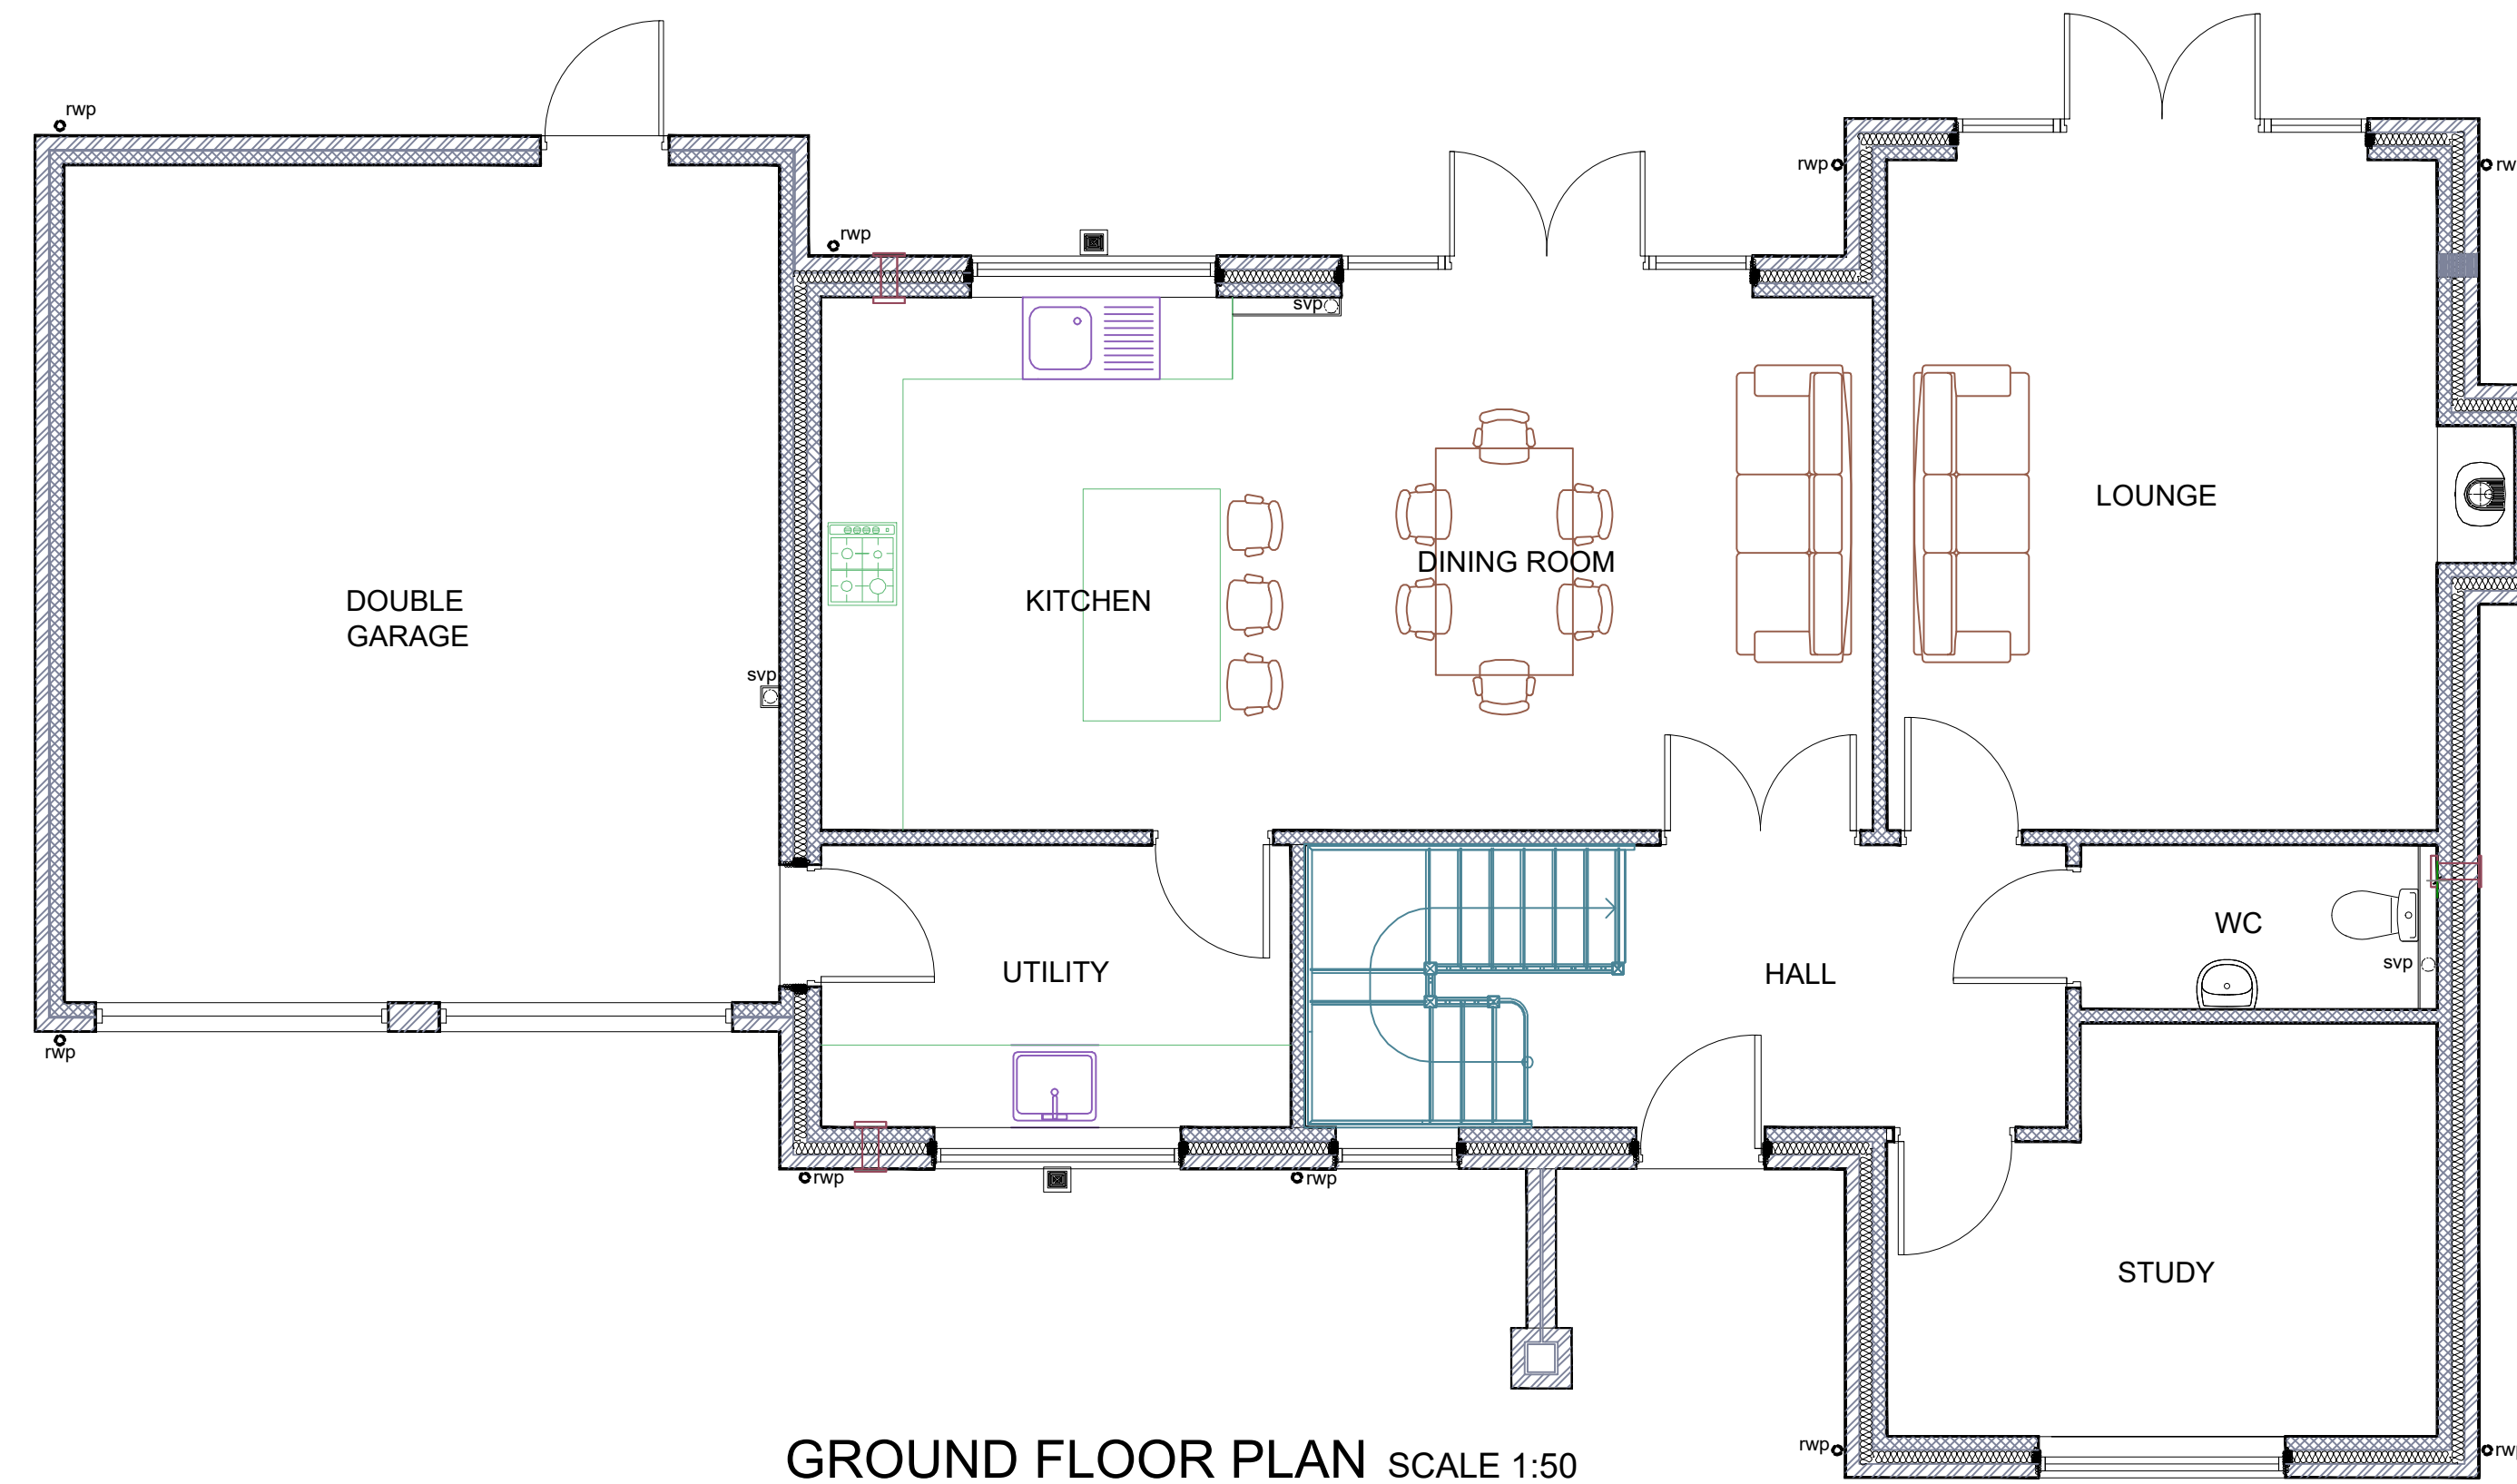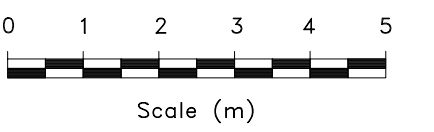


GROUND FLOOR PLAN SCALE 1:50

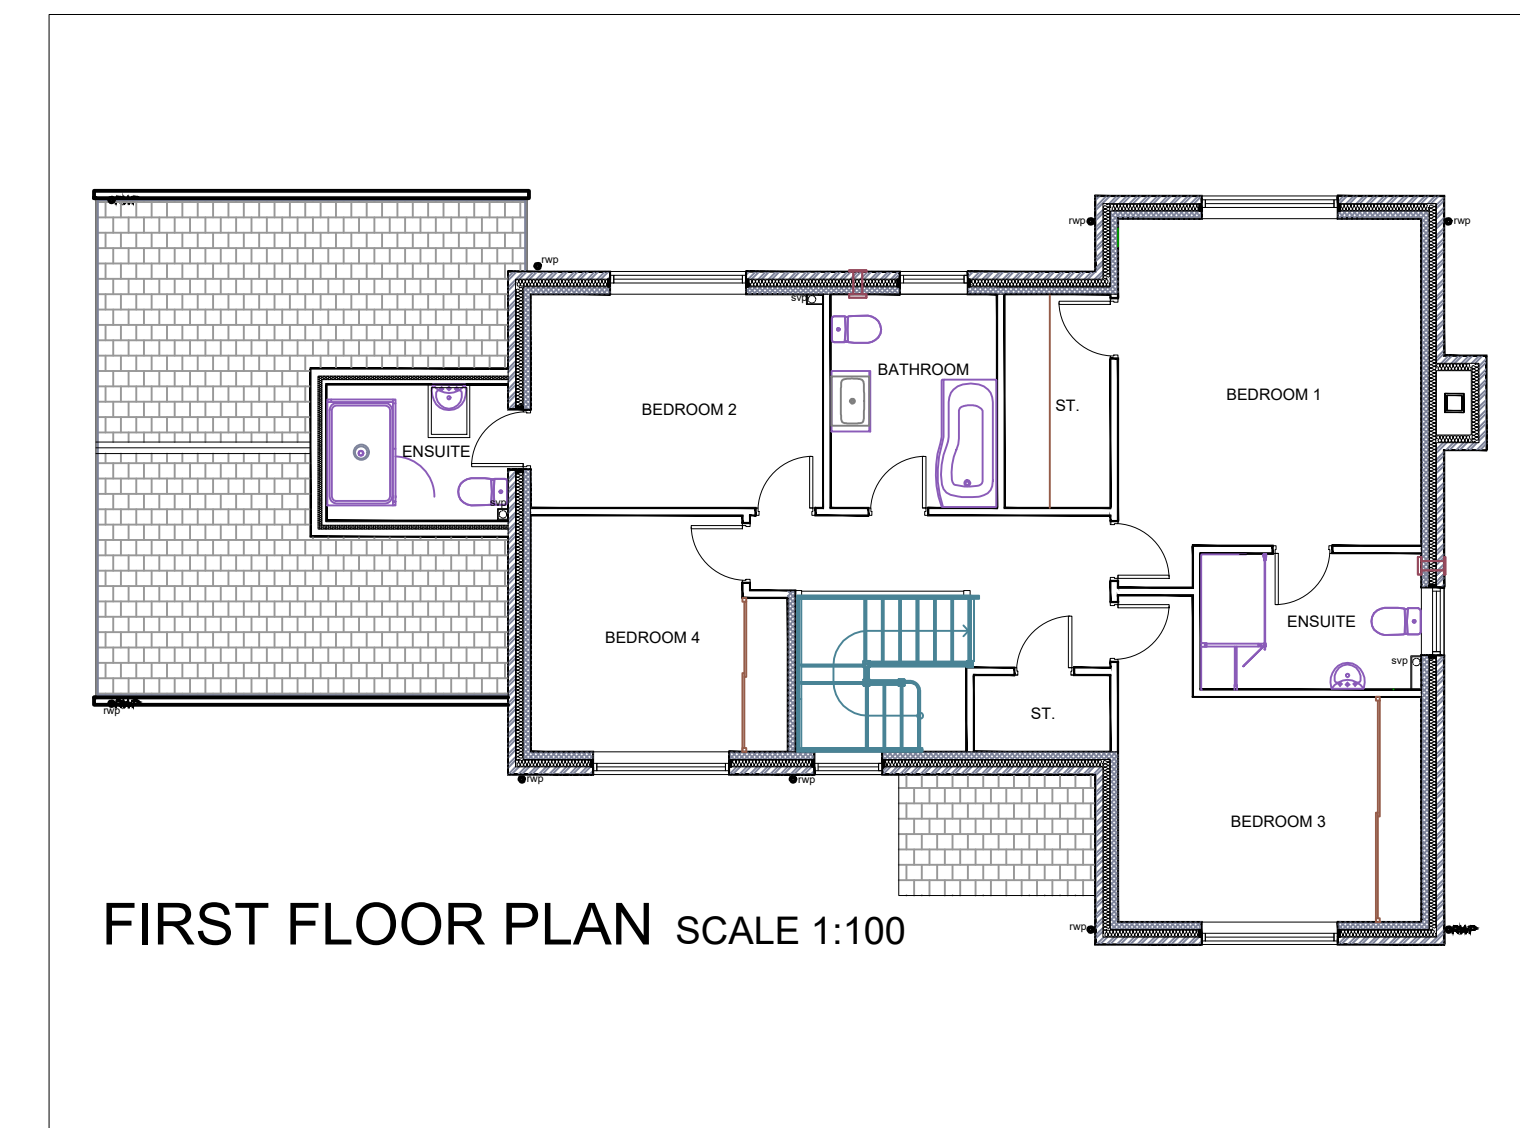

FIRST FLOOR PLAN SCALE 1:100

## Existing Floor Plans Scale 1:50

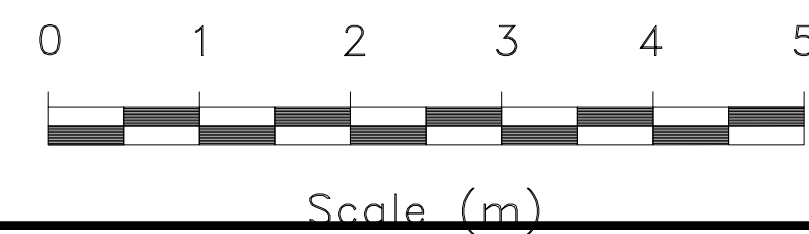

CLIENT:  
Craig Brooker  
1 Lindridge Court,  
Lindridge Lane  
Desford

PROJECT:  
Extension & Alterations to:  
1 Lindridge Court

DRAWING: 1340.CB.25.002

ISSUE:

DATE: June 2025

SCALE: 1:50 & 1:100

PLANNING APPLICATION:

EXISTING DRAWINGS

