





FRONT ELEVATION SCALE 1:100

REAR ELEVATION SCALE 1:100


SIDE ELEVATION SCALE 1:100

SIDE ELEVATION SCALE 1:100

Proposed Elevations Scale 1:100

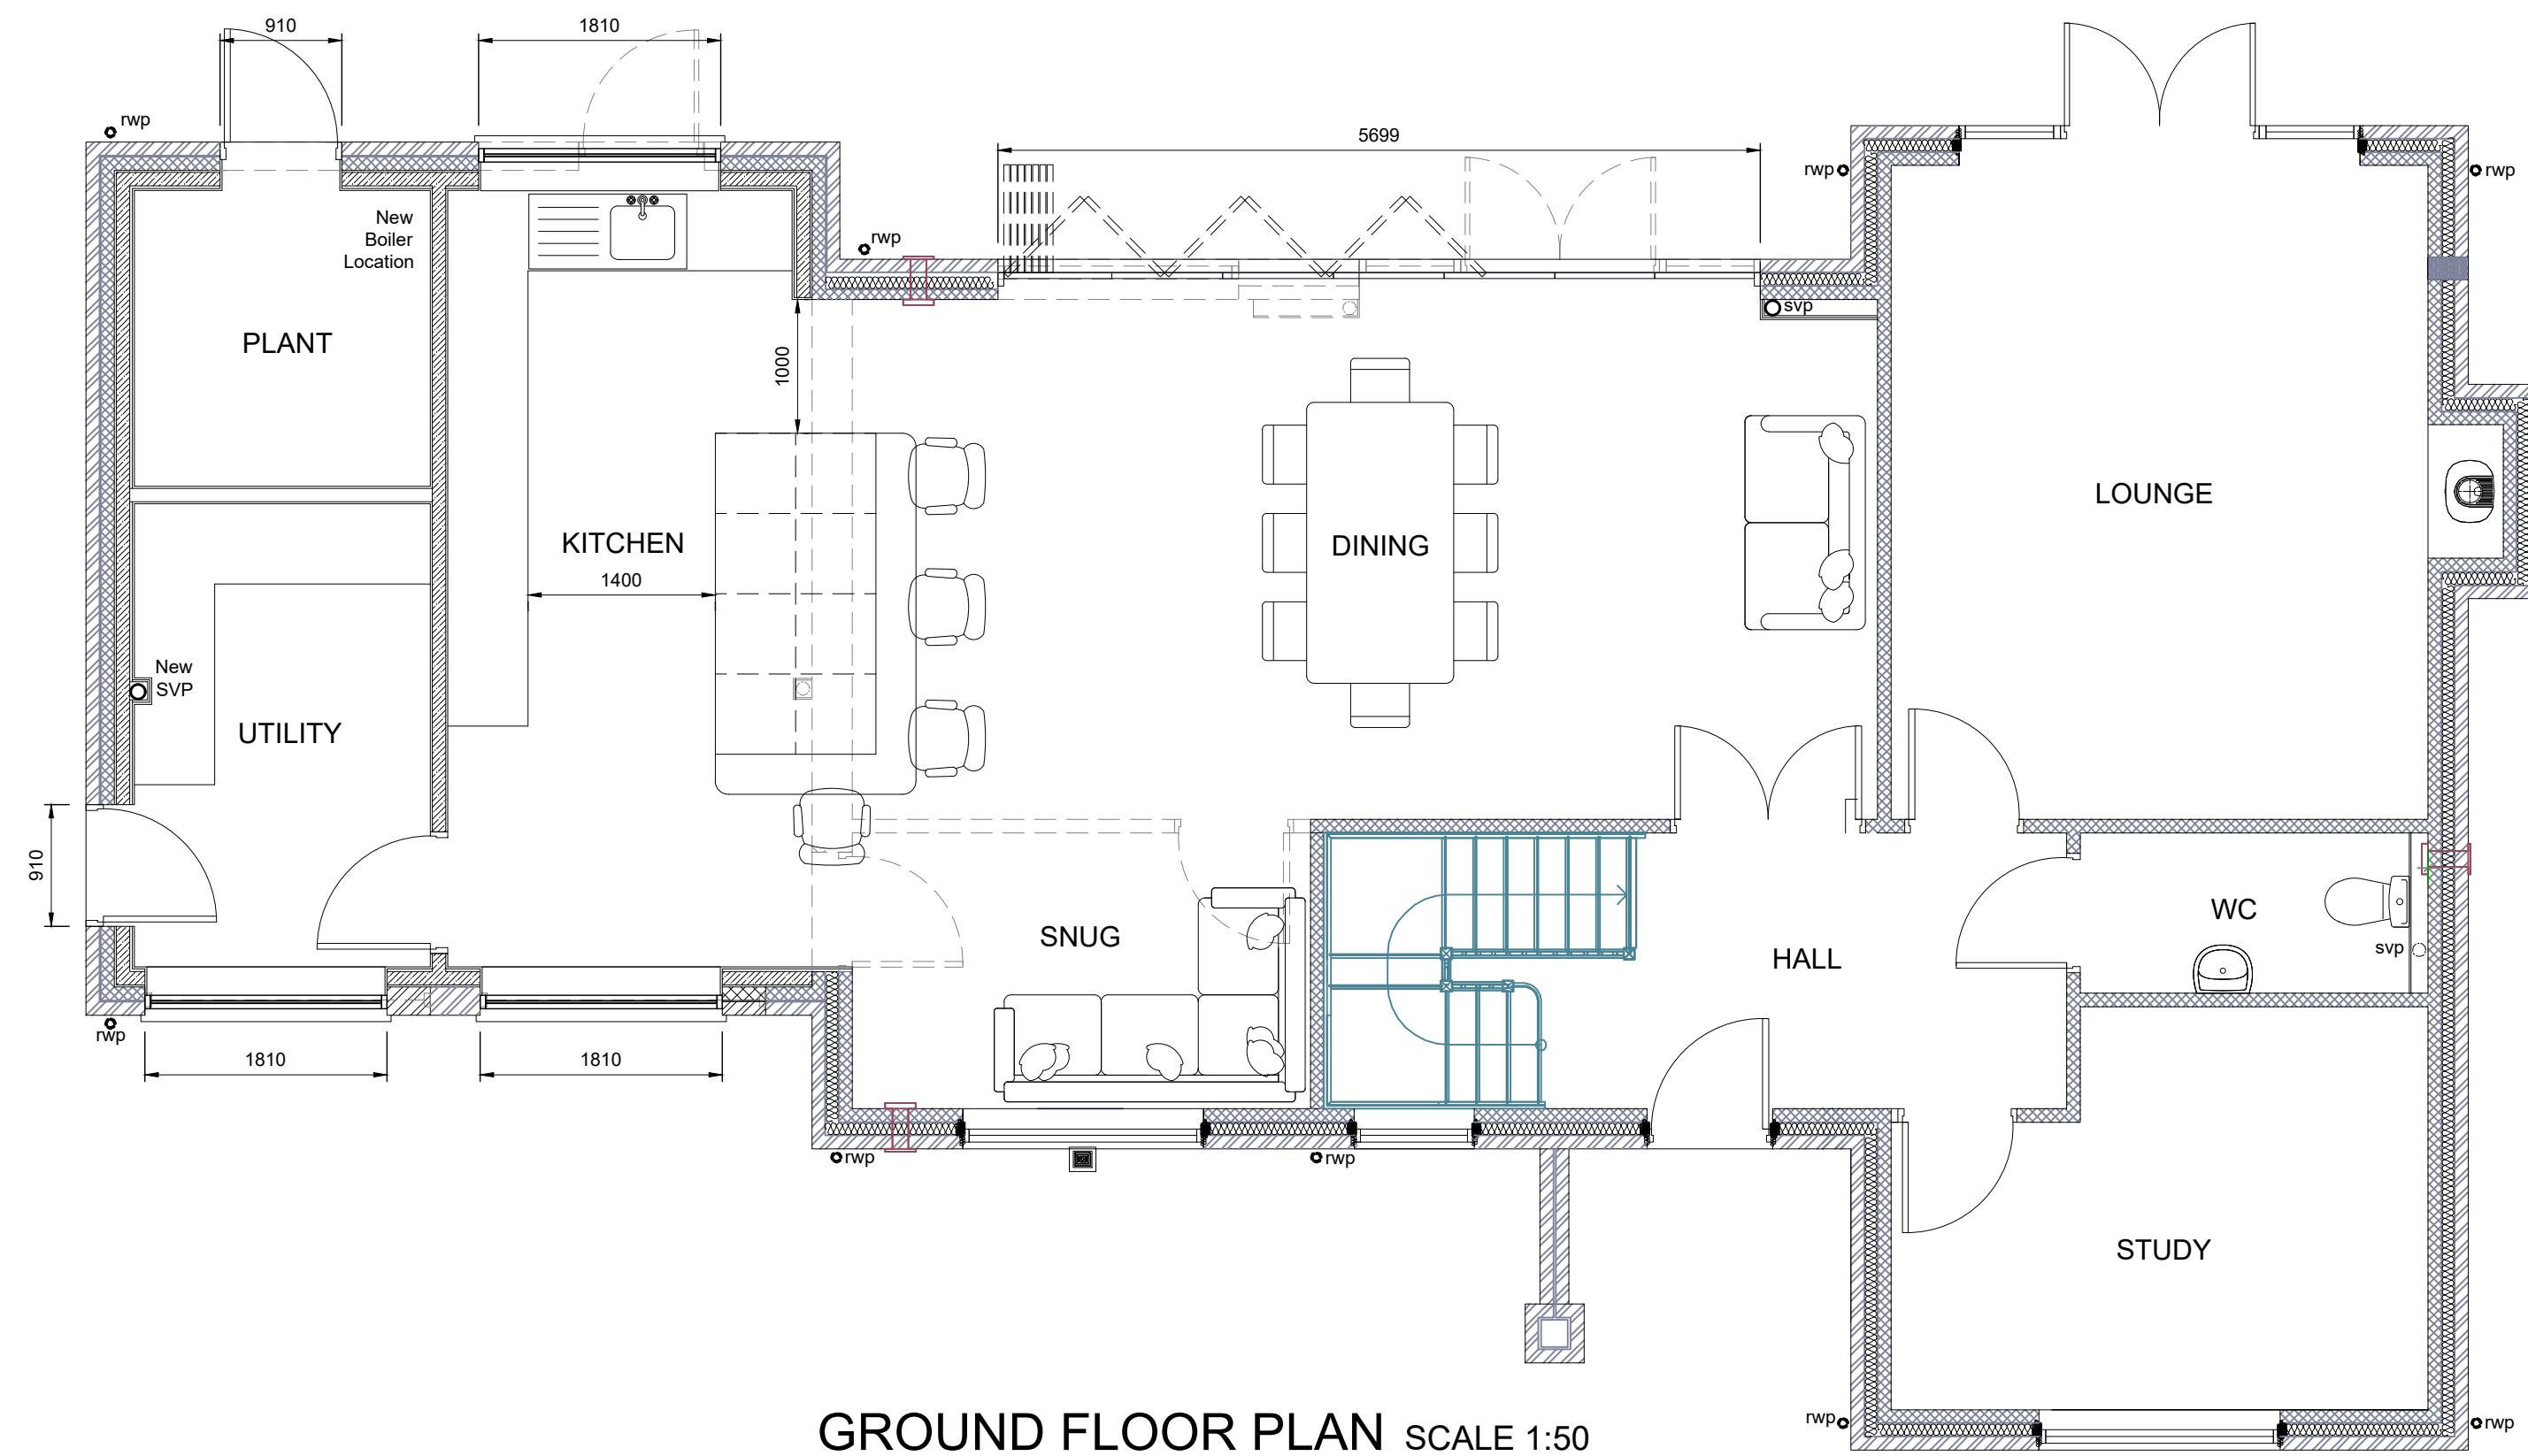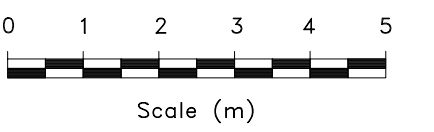


GROUND FLOOR PLAN SCALE 1:50

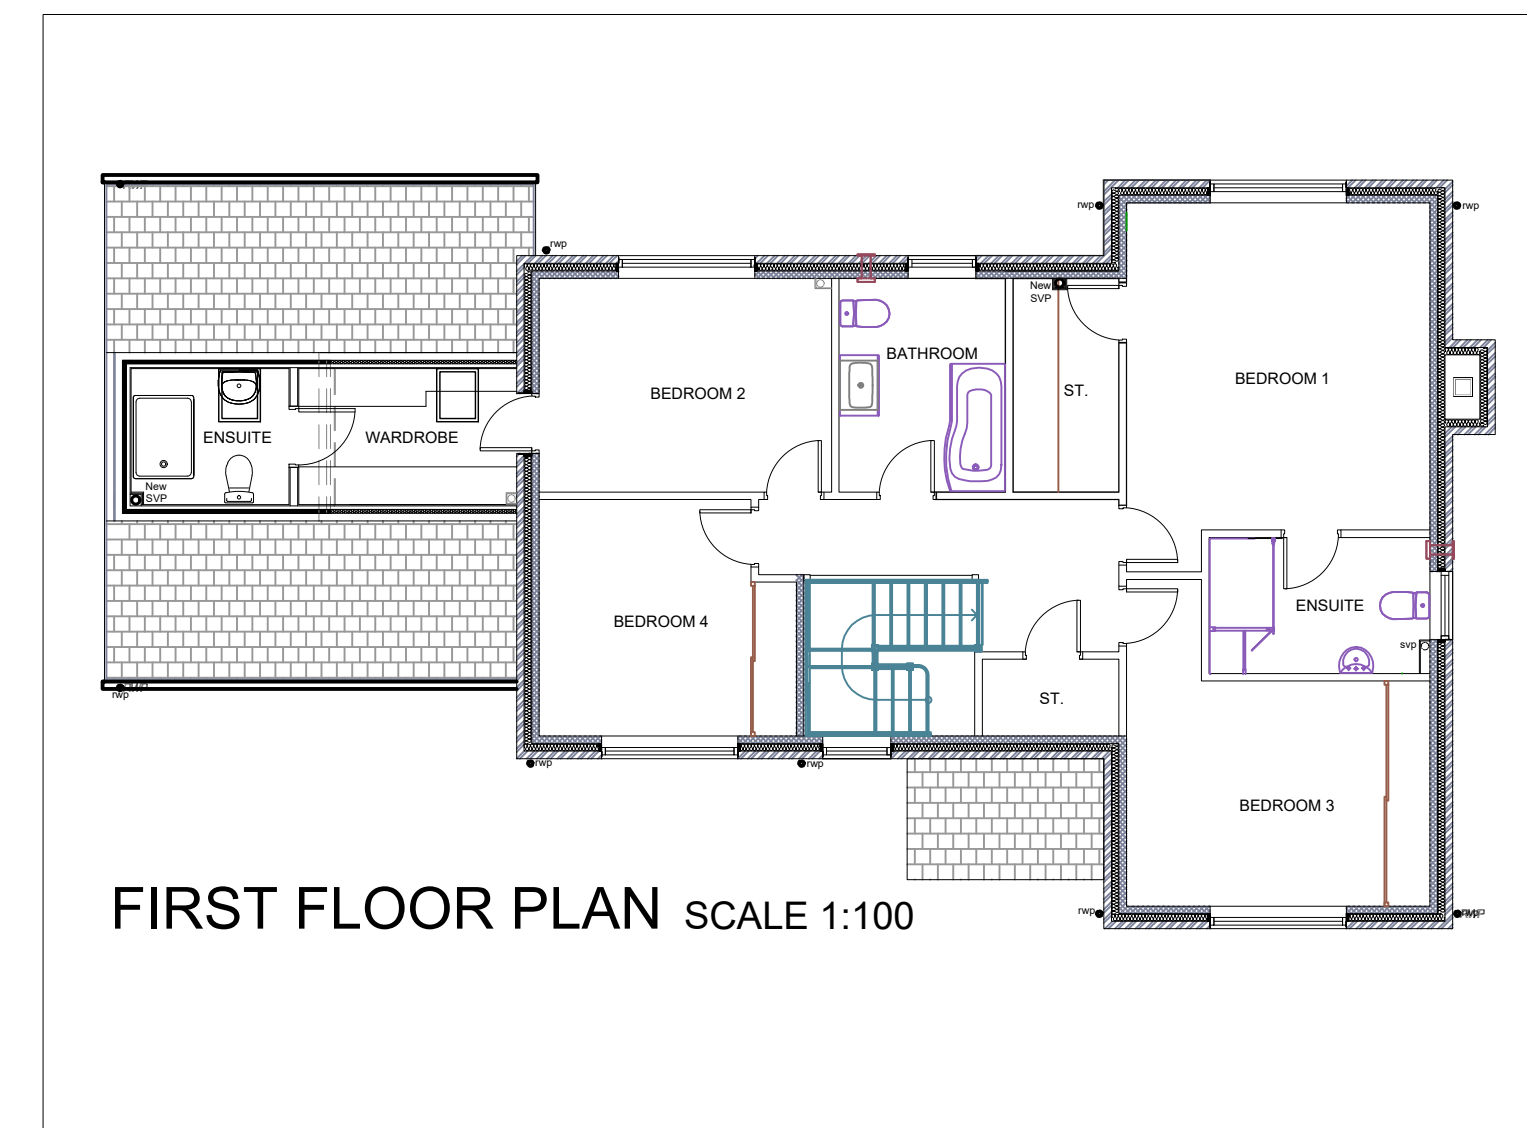

FIRST FLOOR PLAN SCALE 1:100

Proposed Floor Plans Scale 1:50

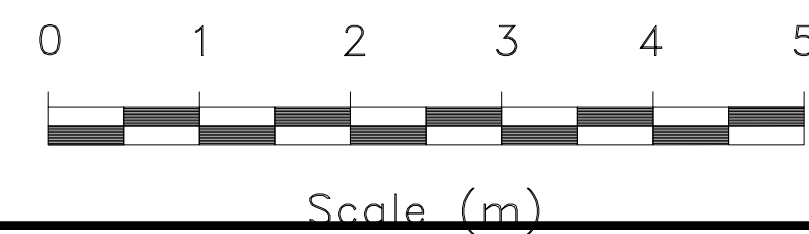

CLIENT:
Craig Brooker
1 Lindridge Court,
Lindridge Lane
Desford

PROJECT:
Extension & Alterations to:
1 Lindridge Court

DRAWING: 1340.CB.25.003

ISSUE: A

DATE: June 2025

SCALE: 1:50 & 1:100

PLANNING APPLICATION:

PROPOSED DRAWINGS

