

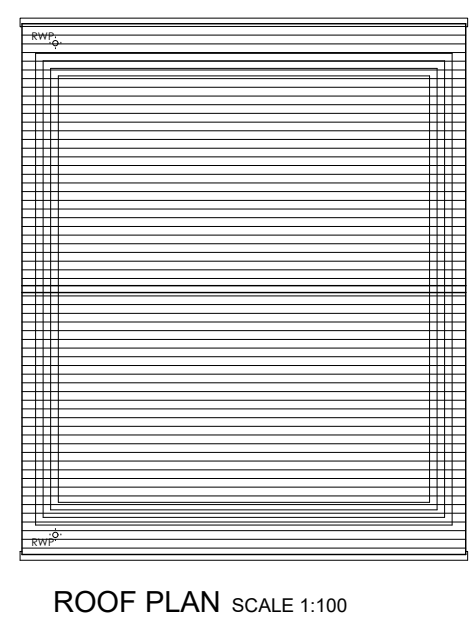
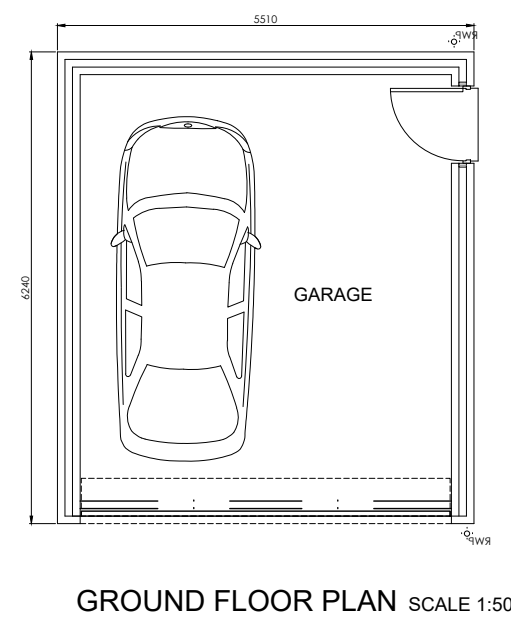
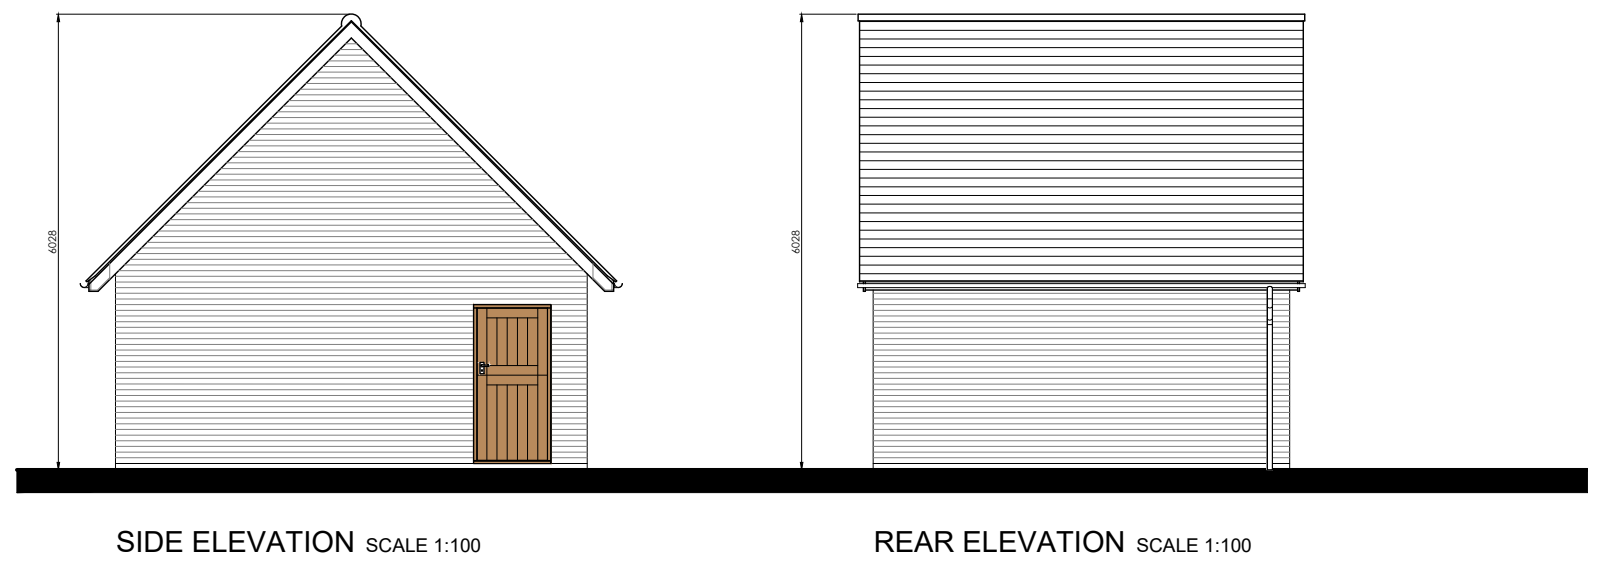


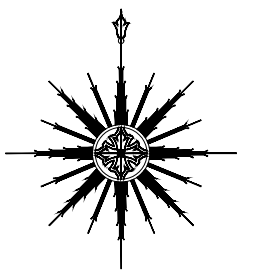

Proposed Garage Scale 1:100

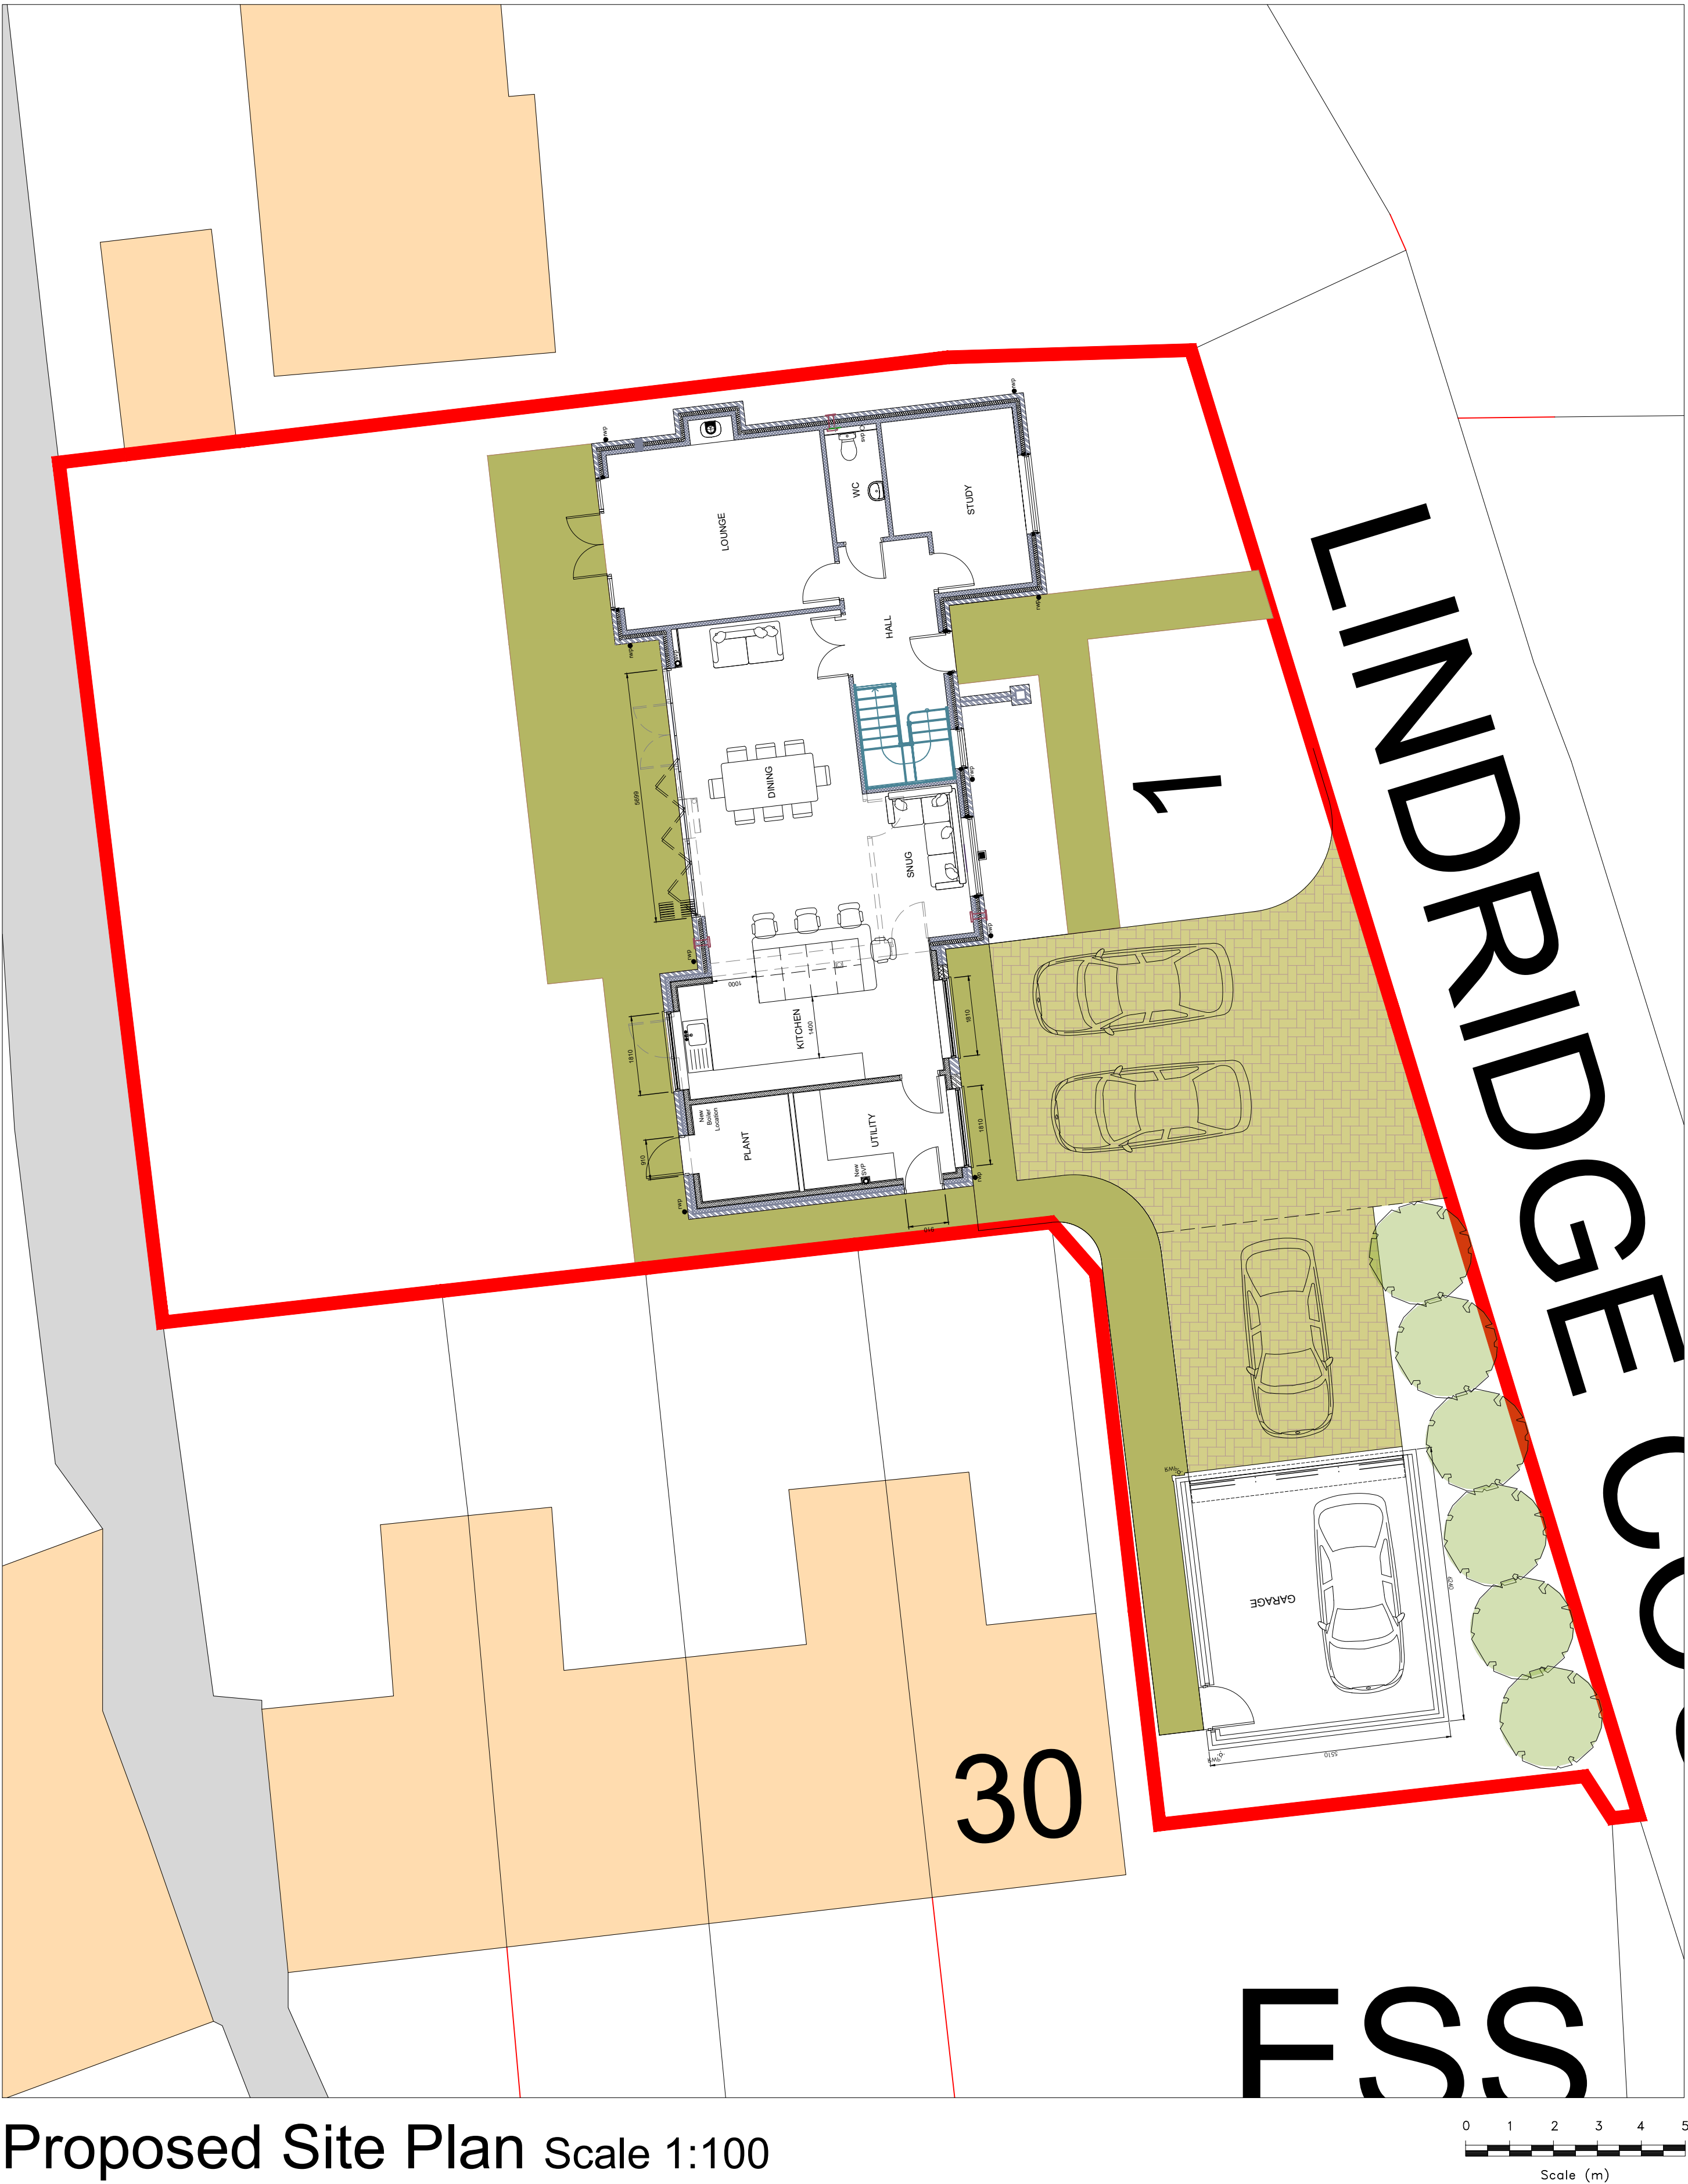

Proposed Site Plan Scale 1:100

CLIENT:
Craig Brooker
1 Lindridge Court,
Lindridge Lane
Desford

PROJECT:
Extension & Alterations to:
1 Lindridge Court

DRAWING: 1340.CB.25.004

ISSUE: A

DATE: June 2025

SCALE: 1:100

PLANNING APPLICATION:

GARAGE & PROPOSED SITE PLAN

