
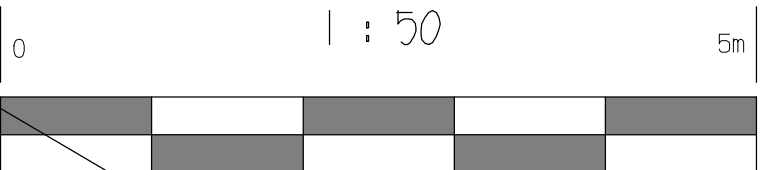


1:50 GROUND FLOOR PLAN

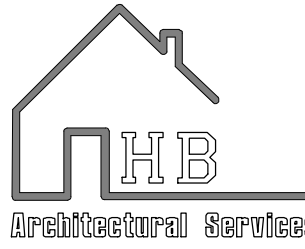

rev	date	description	
		Drawing Title PLANNING DRAWING	Client MR SHANE WEST
30 Stanburn Drive, Moortown, Leeds, LS17 6NX Tel: 07792305719 Email: hannah@hbarchitectural.co.uk Website: www.hbarchitectural.co.uk		Project Title PROPOSED CONVERSION DOG AND GUN MANSION STREET HINCLEY	
		Drawing No. : 3074-01	Revision : /
		Created On : 06/08/25 Scale : as noted	Page size: A1