




IF IN DOUBT - ASK

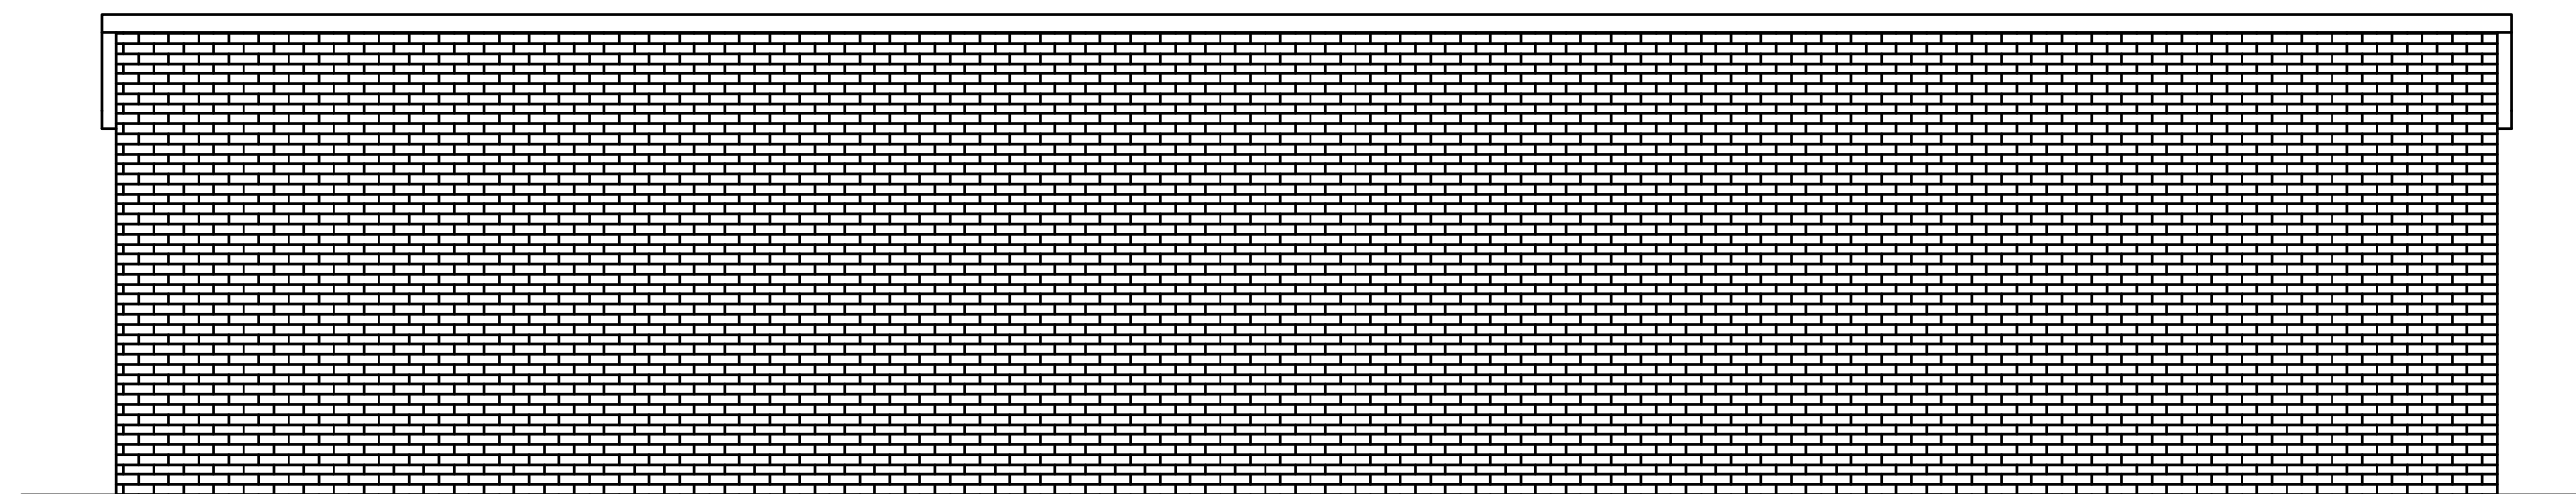


Existing rear elevation

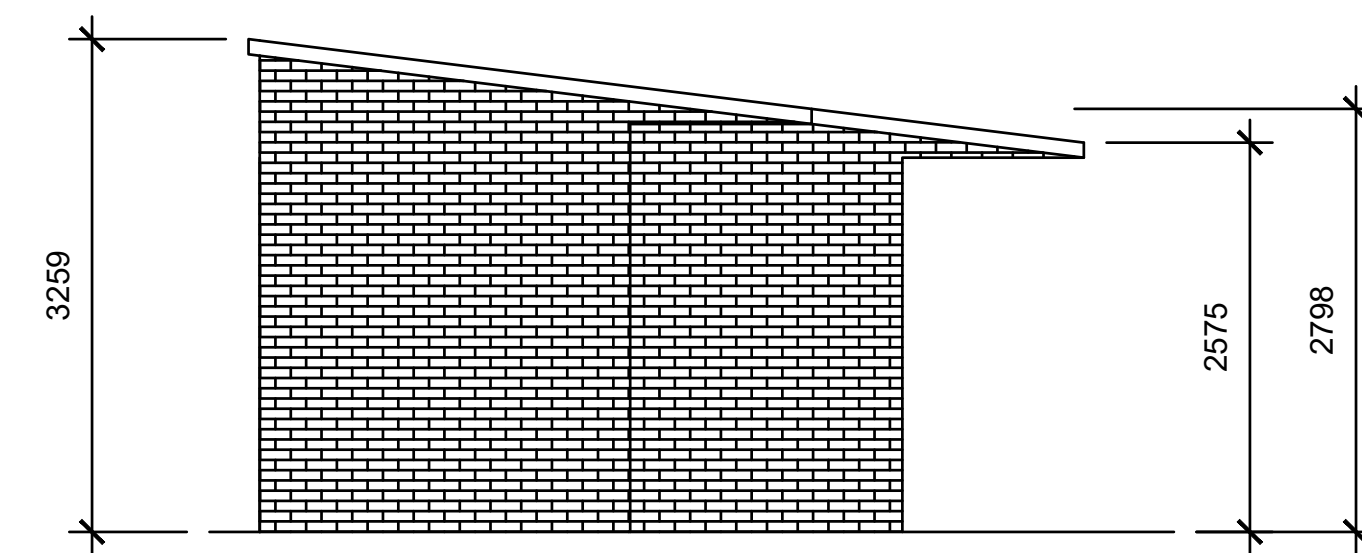



Existing side elevation

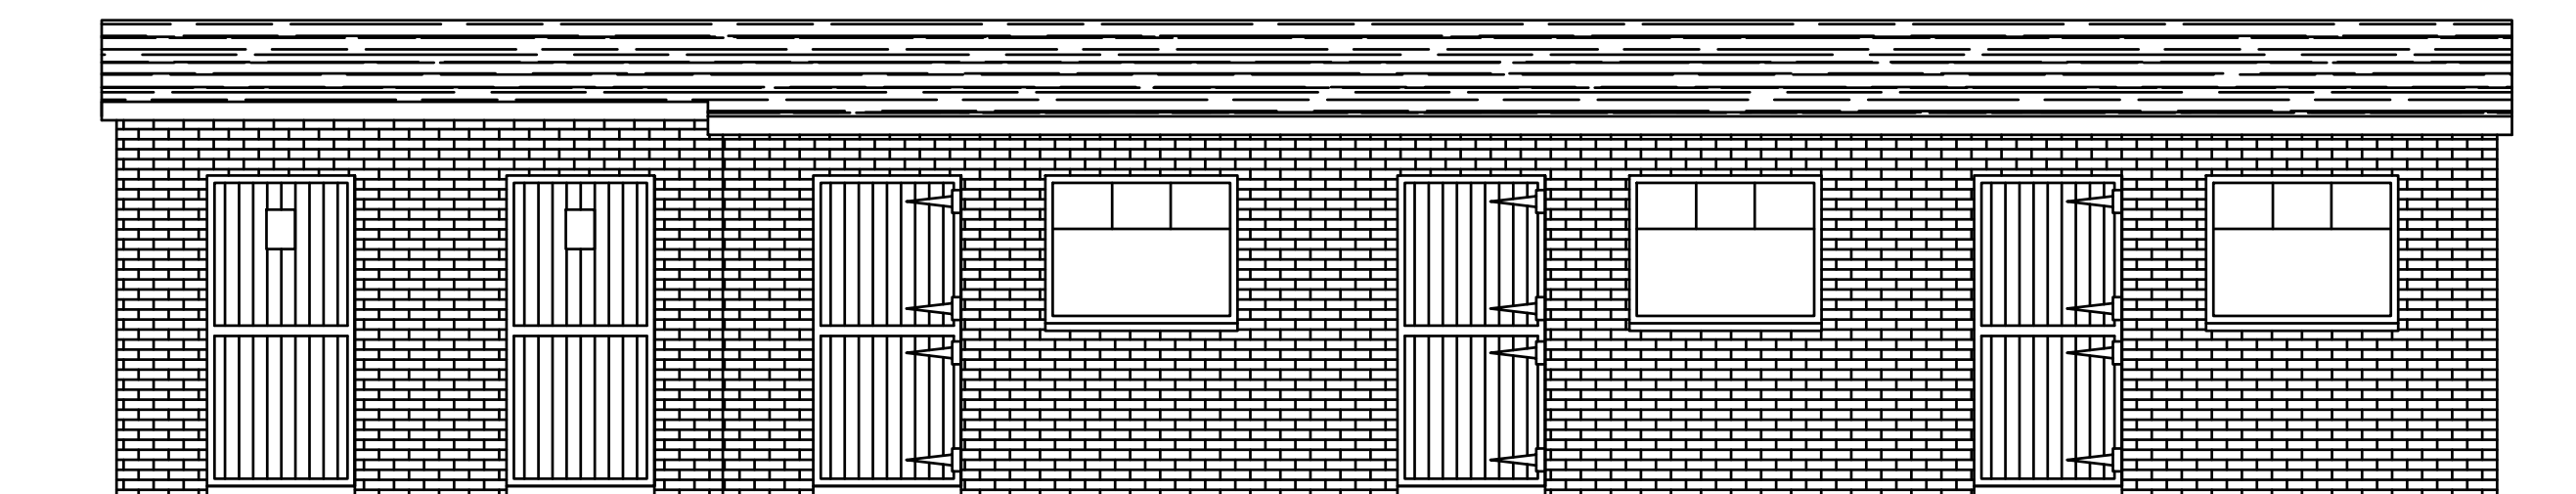


Existing front elevation

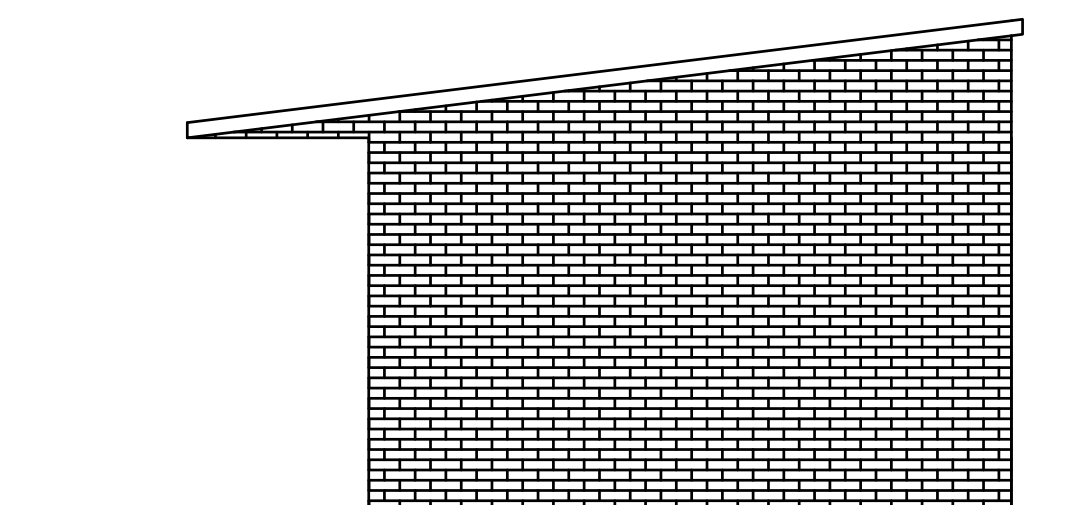

Existing side elevation

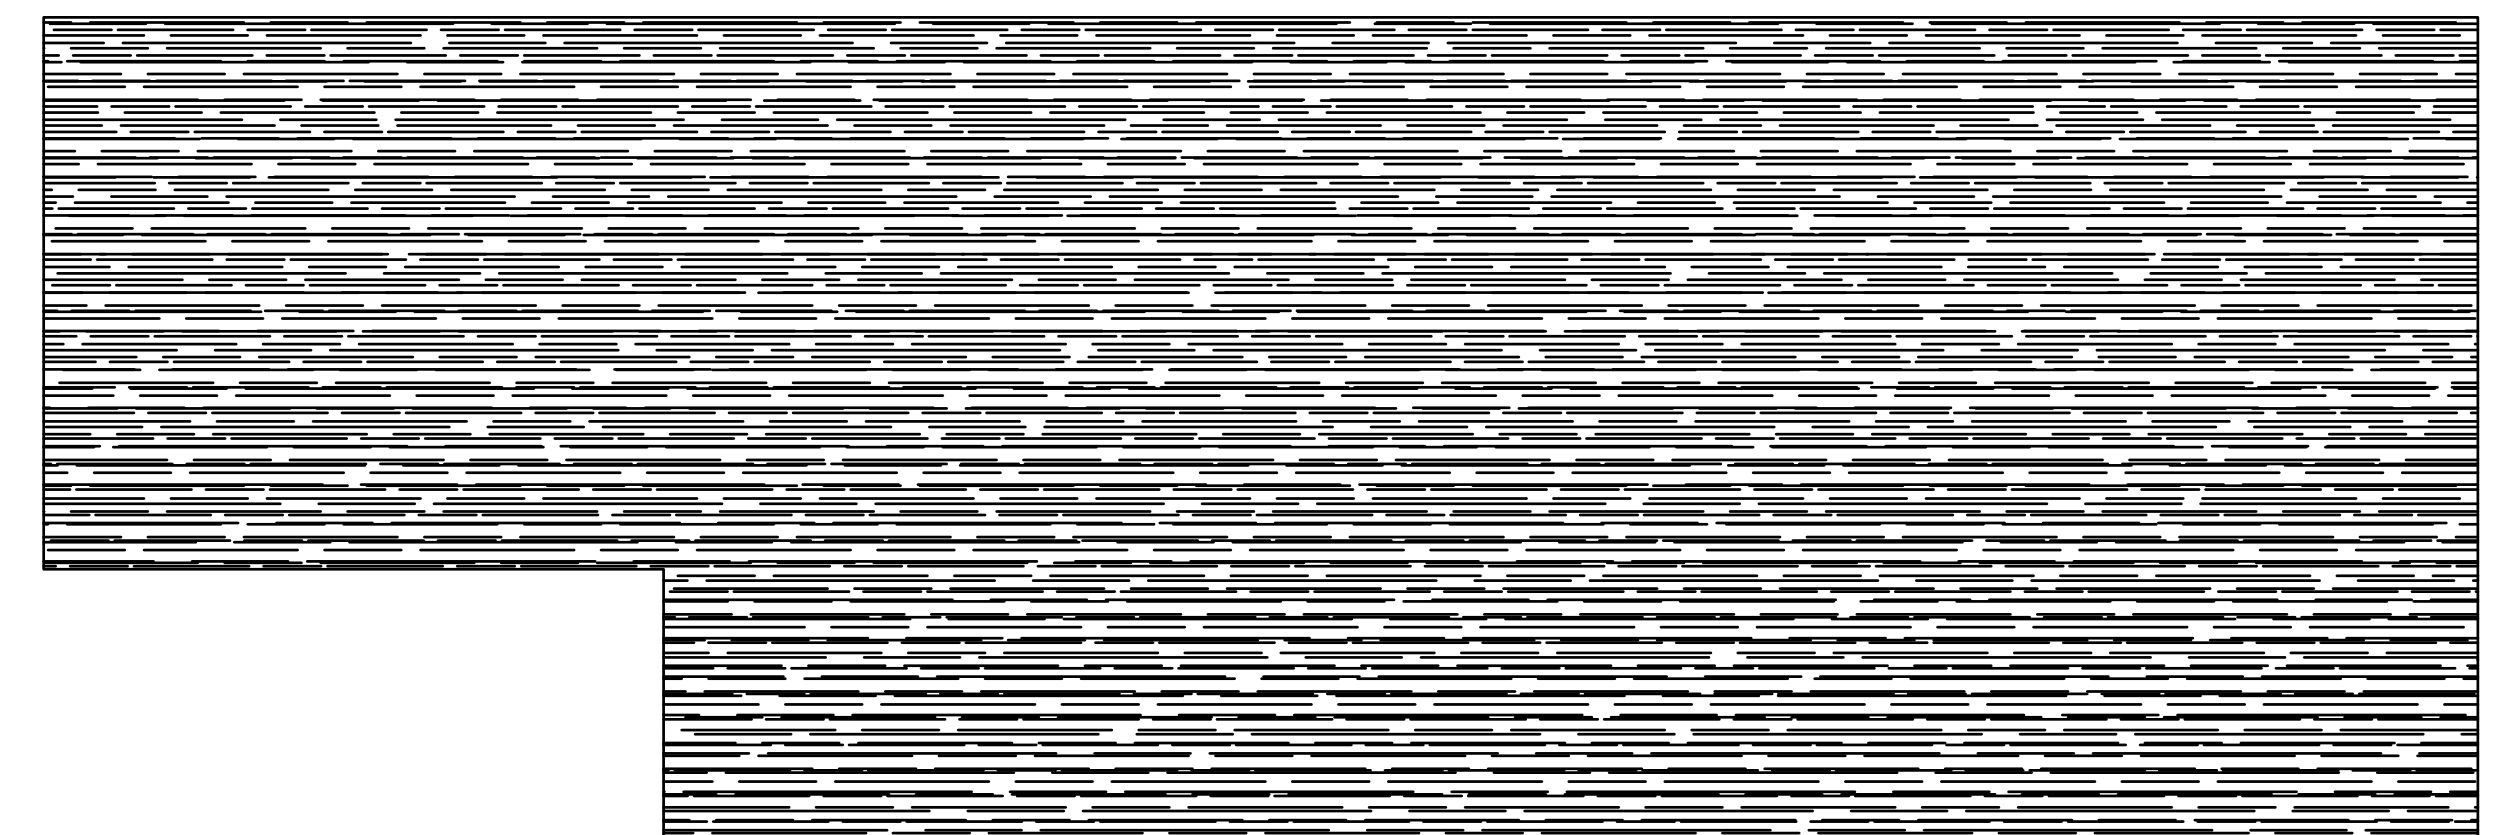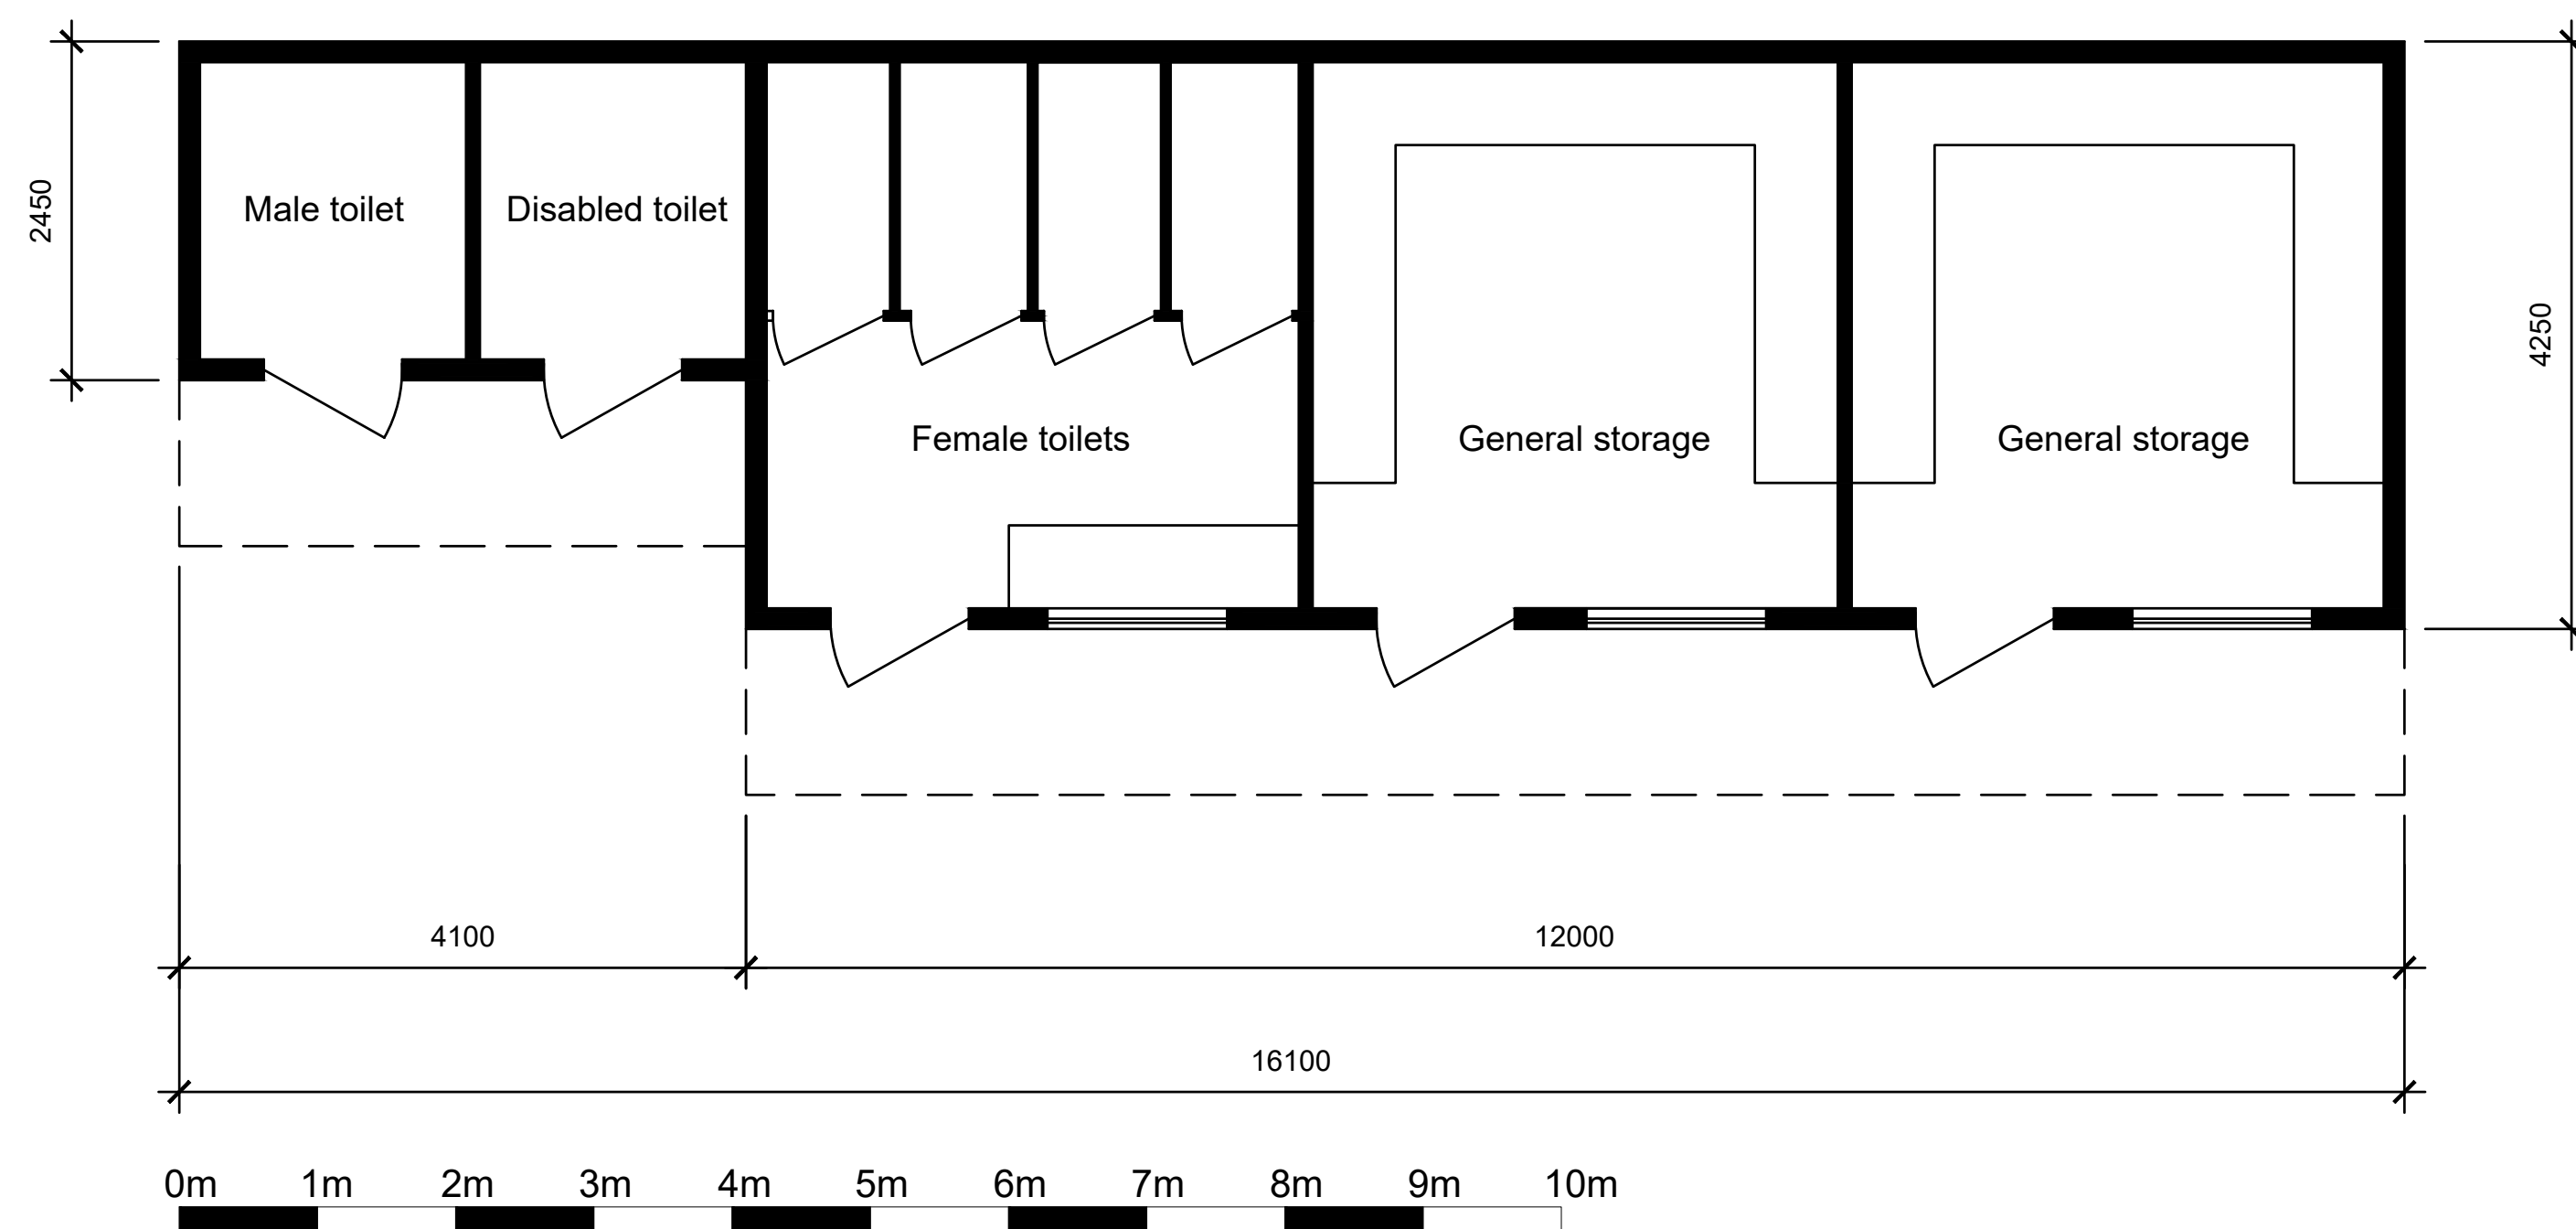

Plans and elevations @ 1:50
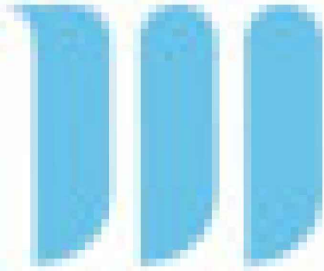
<u>Client</u> Mr I Blackman	<u>Site</u> 43 Church Road Kirkby Mallory Leicestershire LE9 7QE
<u>Scale</u> 1:50 on A1	
 Marrons	
REVISION:- A	DRAWING NO:- MT / 1547 / 1