



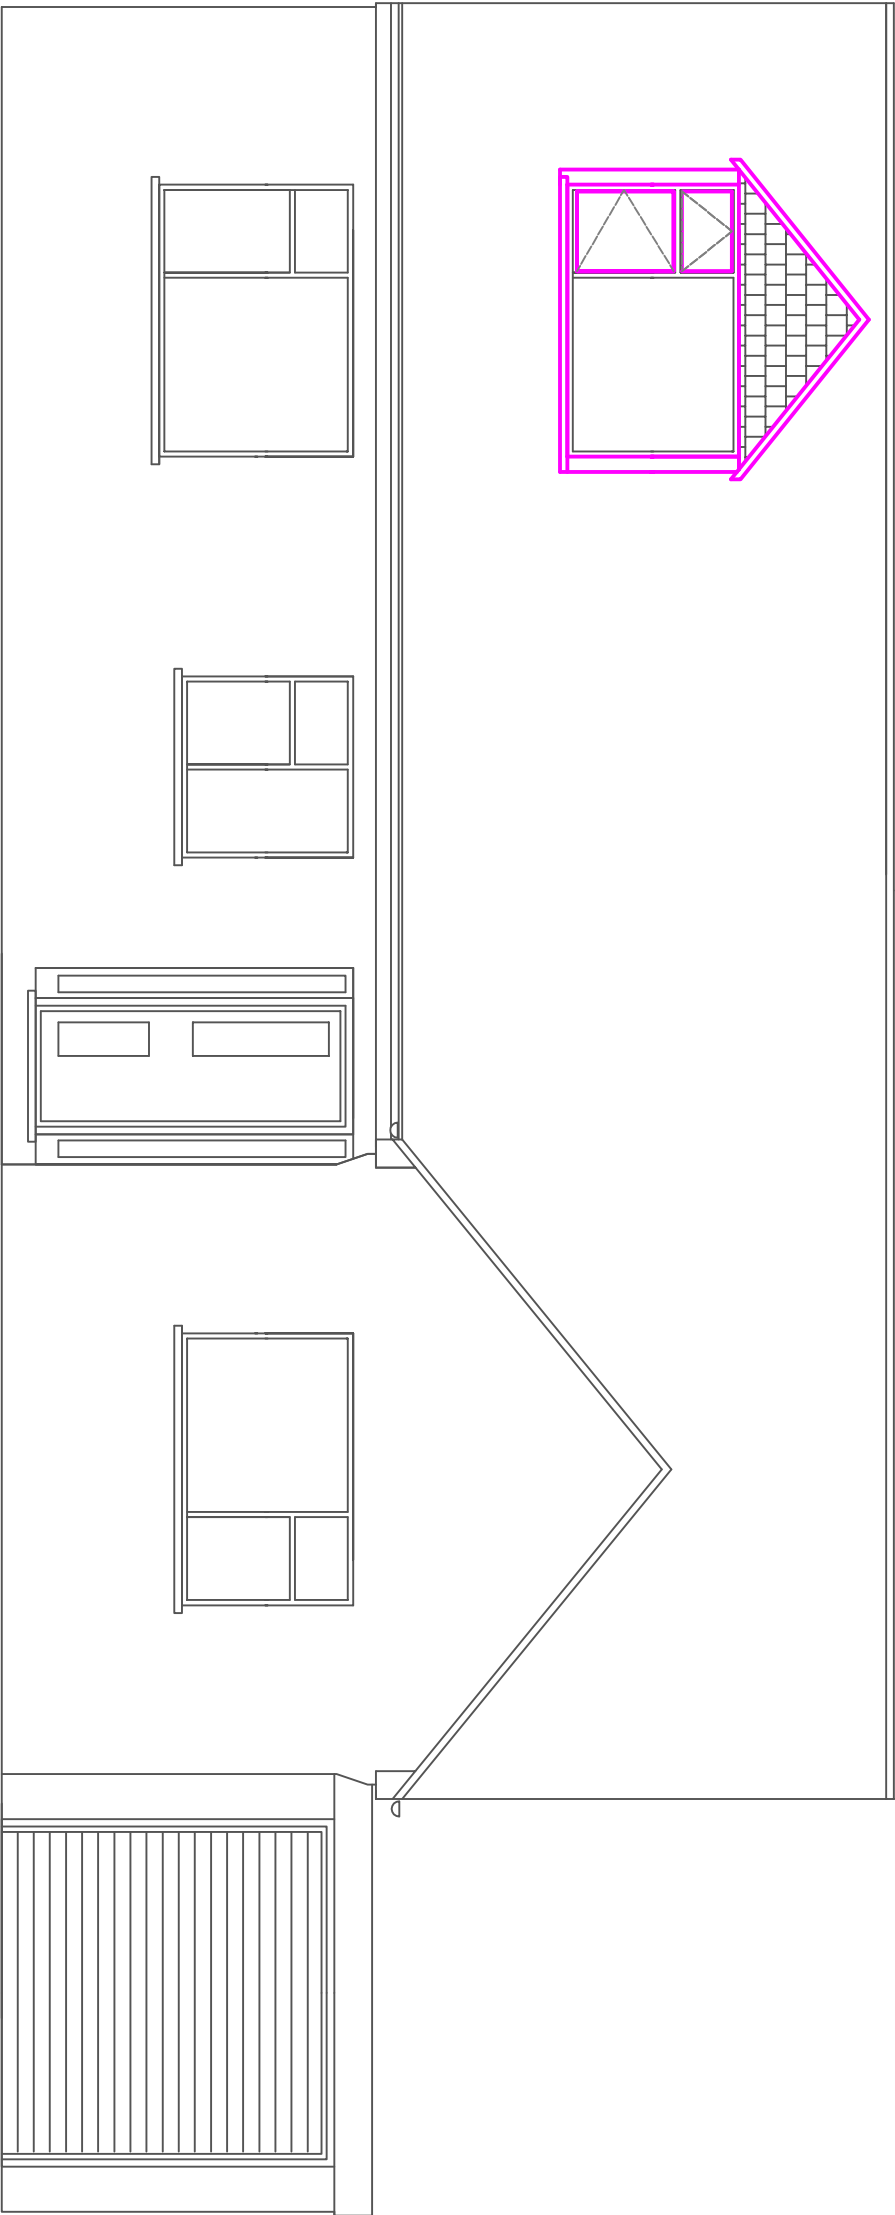

No Date Revision

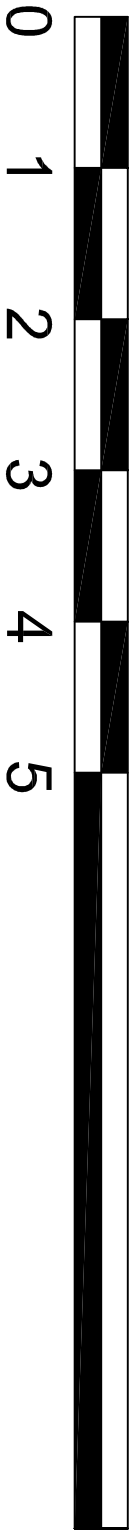

SCALE BAR 1:50

Proposal Bedroom, Kitchen & Dining Room Extension at 8 Ratcliffe Lane Sheepy Magna CV9 3QY			
Date: Sept'23	Scale: 1:50	Dwg. No.: 092301/4	Revision:

6 Caistor Close
Mile Oak
Tamworth
B78 3PT
tel: 01827 287877
mob:07710 038290
email: Dgmalpas@aol.com

JMA
Building
Design

Proposed Front Elevation

All dimensions must be checked on site before work begins
Drawing for Planning & Building Regulation approval