


Existing Roof Plan Notes
1. No changes to be made to this level of the property.

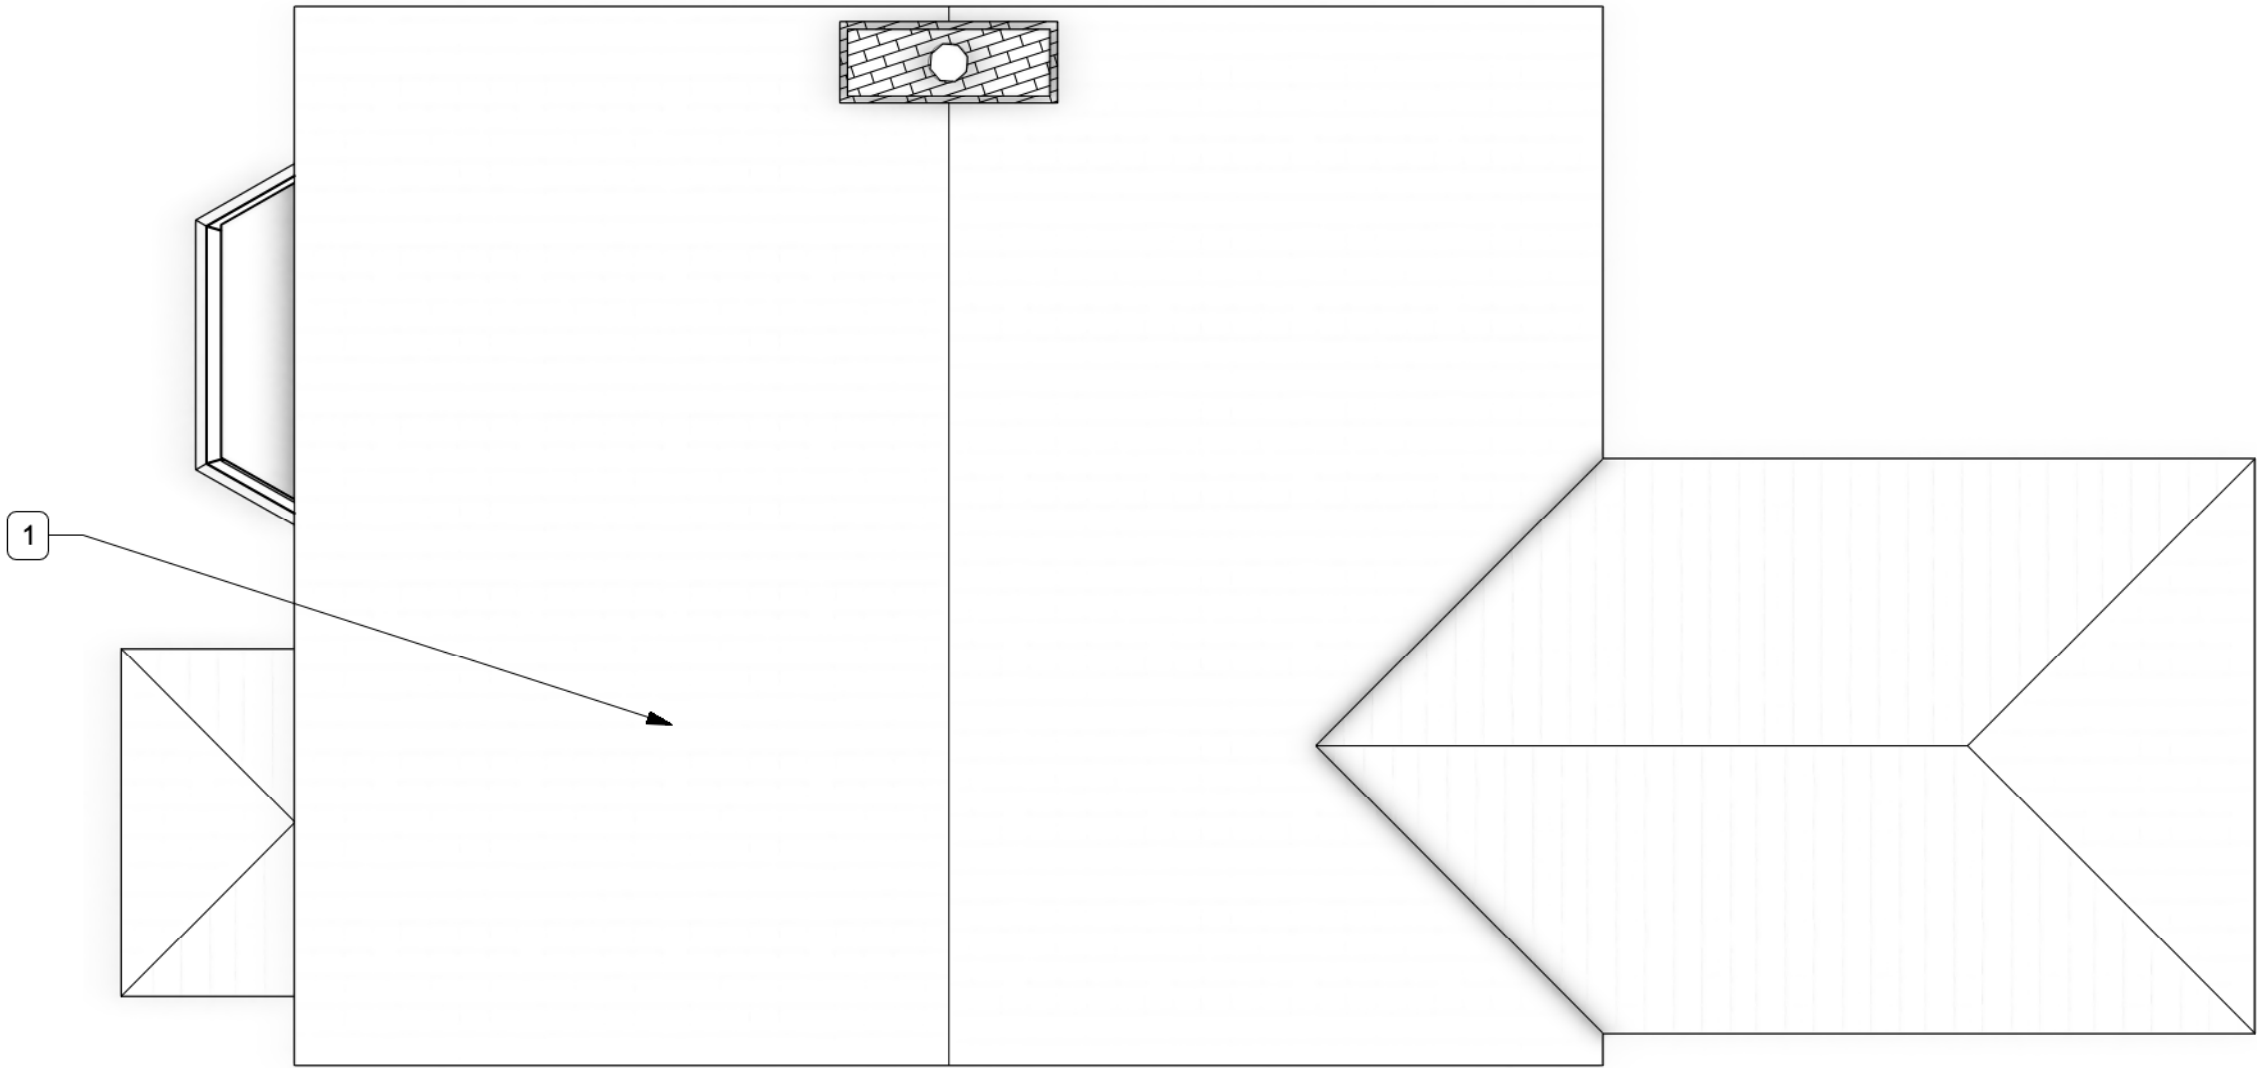

1 Roof Plan - Existing
Scale: 1:50



THE DESIGN SOCIAL

134 Kirkby Road Barwell LE9 8FN UK
T: +44 (0)1455 446521 F: +44 (0)1455 446521
E: admin@thedesignsocial.com

GENERAL DRAWING NOTES

© This drawing is not to be shown to any Third Party unless agreed by The Design Social.

This drawing shows 'design intent' only.
It is the responsibility of the appointed contractor to finalise development, using specialists approved by The Design Social, & produce detailed working drawings.
ALL working drawings to be approved by The Design Social prior to manufacture.

REV.	DATE	NOTES	REV. BY
------	------	-------	---------

THE DESIGN SOCIAL

Susanna Taylor					
49 Sapcote Road, Burbage, Leicester, LE10 2AS					
Existing Roof Plan					
AUTHOR	L.R.	DATE	17/09/2026	APPROVED	S.T.
SCALE	1:50 @ A3		READ WITH	0492 (A) GA 001	
DRAWING No.					
0492		- A - RF - 006			
Project No. Type Area Number Rev					
DRAWING STATUS					
Planning					