


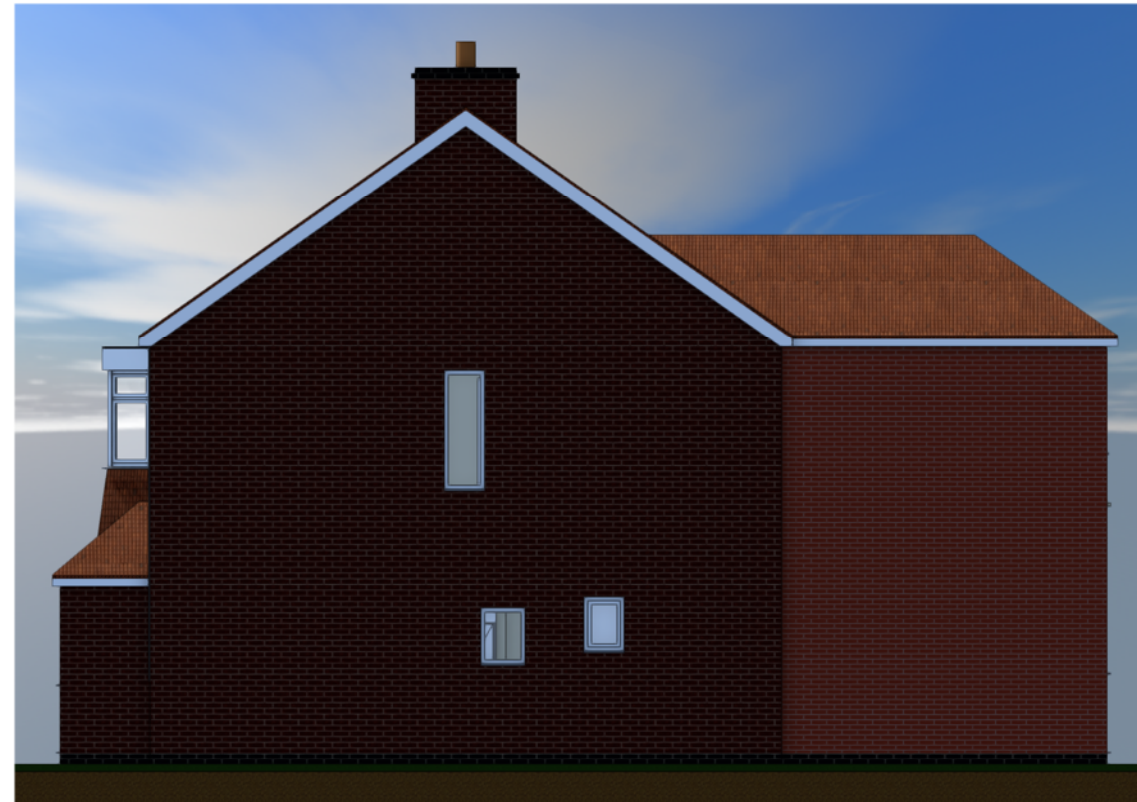


3 North Elevation - Proposed
Scale: 1:100




4 East Elevation - Proposed
Scale: 1:100



1 South Elevation - Proposed
Scale: 1:100

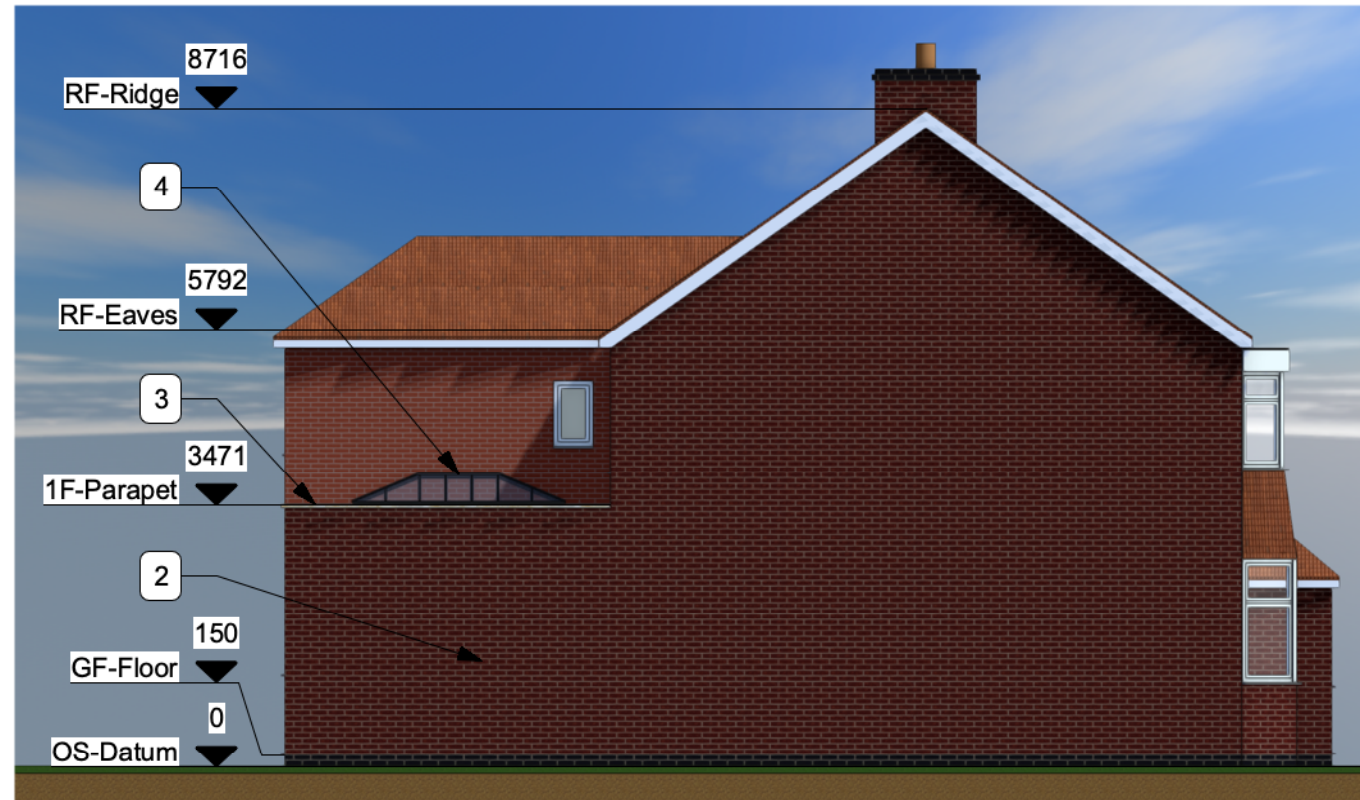

2 West Elevation - Proposed
Scale: 1:100

 

- Proposed Elev Notes**
- Existing front entrance to property.
 - Proposed extension to rear of property. Extension to be of insulated cavity brick & block construction.
 - Parapet wall to perimeter of proposed extension.
 - New roof lantern in new flat roof, to proposed extension. Roof surface to be rubberised membrane, welded at all joints.
 - New sliding folding doors to be double glazed with uPVC frames.

THE DESIGN SOCIAL

134 Kirkby Road Barwell LE9 8FN UK
T: +44 (0)1455 446521 F: +44 (0)1455 446521
E: admin@thedesignsocial.com

GENERAL DRAWING NOTES

© This drawing is not to be shown to any Third Party unless agreed by The Design Social.

This drawing shows 'design intent' only.
It is the responsibility of the appointed contractor to finalise development, using specialists approved by The Design Social, & produce detailed working drawings.
ALL working drawings to be approved by The Design Social prior to manufacture.

REV.	DATE	NOTES	REV.
			BY

THE DESIGN SOCIAL

Susanna Taylor				
49 Sapcote Road, Burbage, Leicester, LE10 2AS				
Proposed Elevations				
AUTHOR	L.R.	DATE	17/09/2026	APPROVED
				S.T.
SCALE	1:100 @ A3	READ WITH	0492 (A) GA 001	
DRAWING No.	0492 - L - GA - 010			
Project No.	Type	Area	Number	Rev
DRAWING STATUS				
Planning				