

GENERAL DRAWING NOTES

© This drawing is not to be shown to any Third Party unless agreed by The Design Social.

This drawing shows 'design intent' only.
It is the responsibility of the appointed contractor to finalise development, using specialists approved by The Design Social, & produce detailed working drawings.
ALL working drawings to be approved by The Design Social prior to manufacture.

REV.	DATE	NOTES	REV. BY
------	------	-------	---------

Susanna Taylor


49 Sapcote Road, Burbage, Leicester,
LE10 2AS

Existing Ground Floor Plan

AUTHOR	L.R.	DATE	17/09/2026	APPROVED	S.T.
SCALE	1:50 @ A3	READ WITH	0492 (A) GA 001		
DRAWING No.	0492	-	A	-	GF - 004
Project No.		Type		Area	Number
DRAWING STATUS	Planning				

Existing Ground Floor Notes

1. Stairs from GF to 1F.
2. Existing front entrance to property.
3. Existing door to be bricked up & made good.
4. Existing opening to be extended.
5. Existing door to be converted into larger opening.
6. Existing wall to be removed.

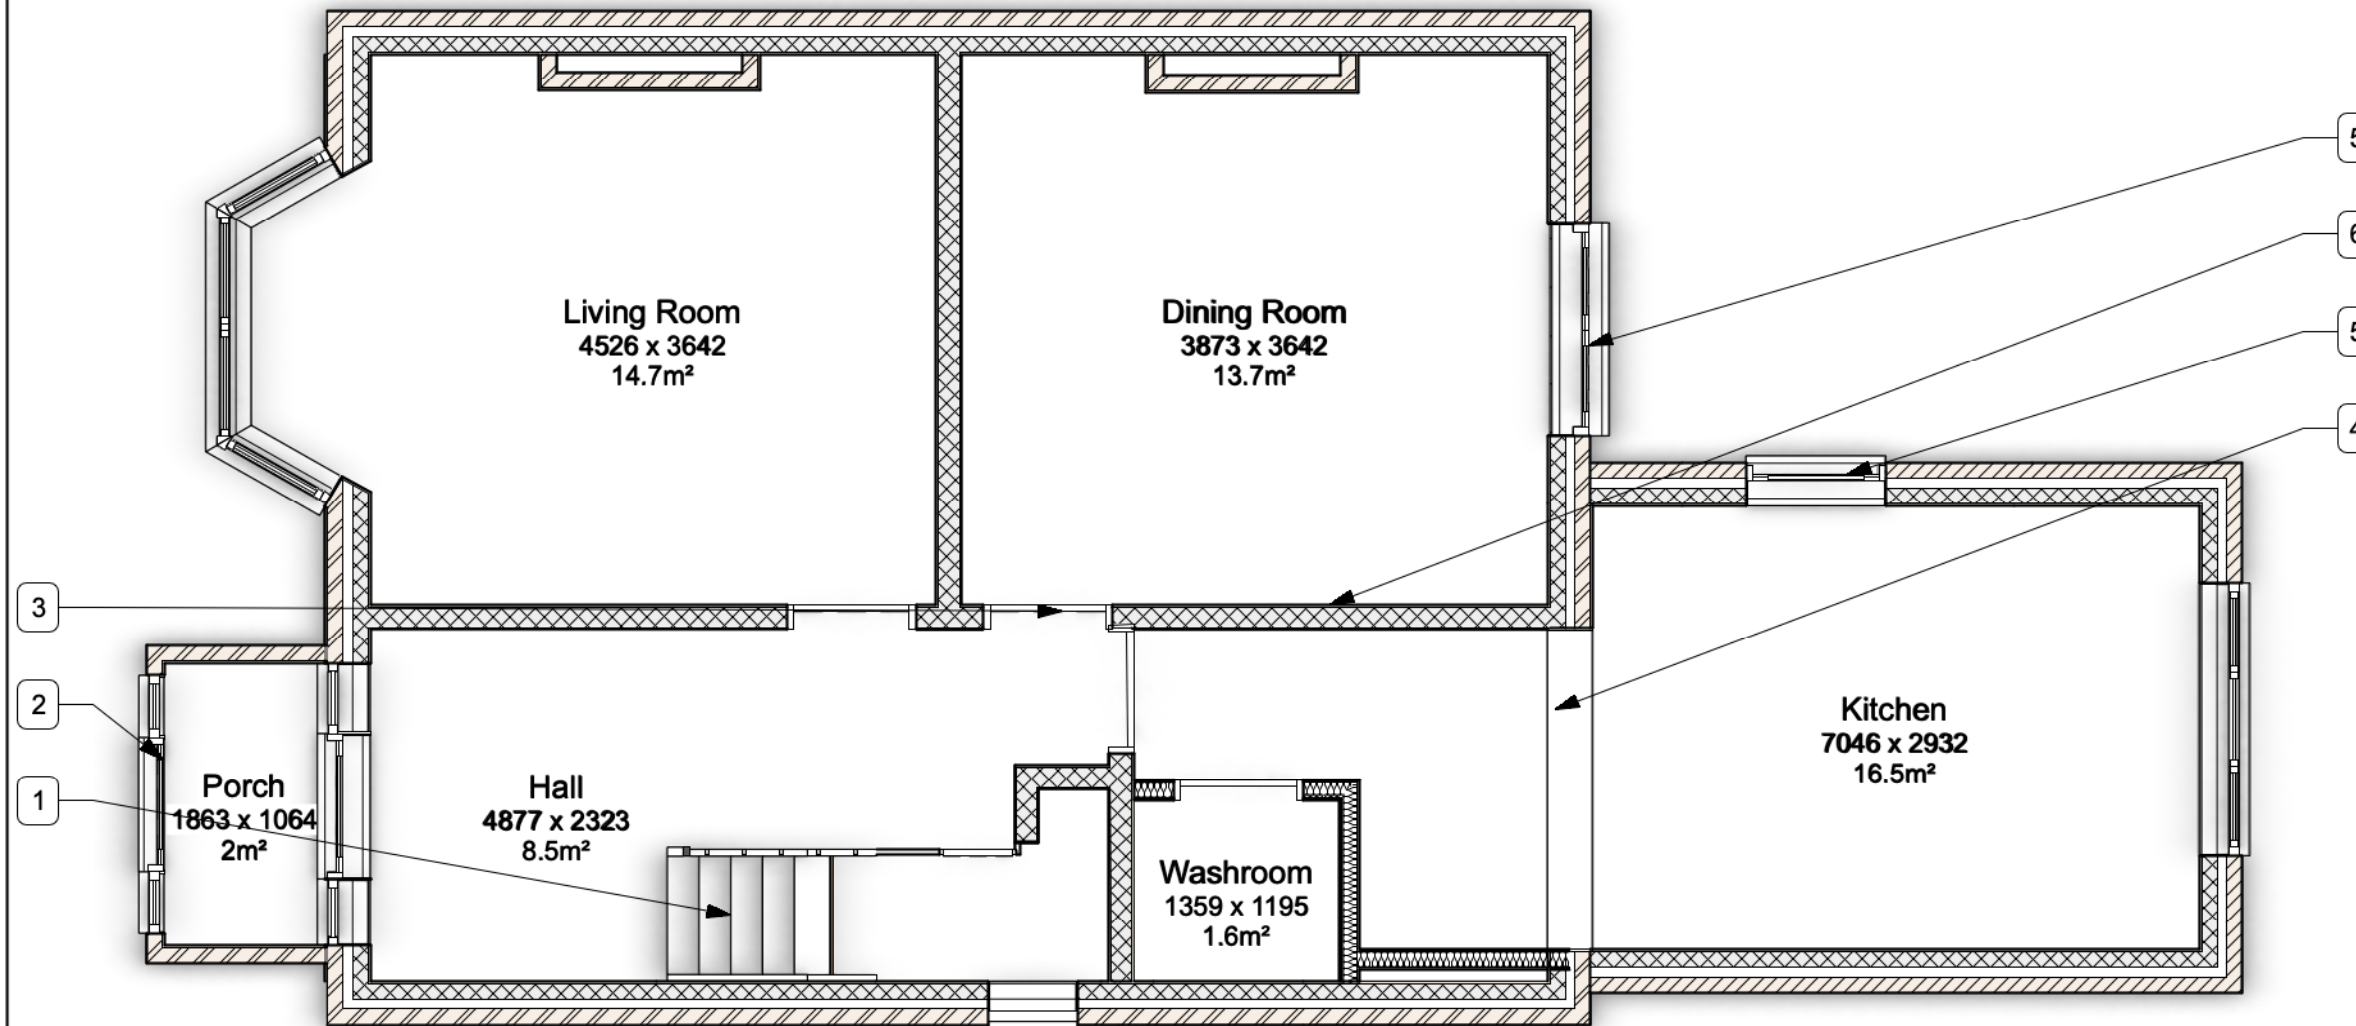

1 Ground Floor Plan - Existing
Scale: 1:50

